



**VILLAGE OF JACKSON
VILLAGE BOARD MEETING AGENDA**

Tuesday, April 8, 2025 at 7:30 PM

Jackson Municipal Complex
Village Board Room
N168W19851 Main Street
Jackson, WI 53037

1. Call to Order and Roll Call
2. Pledge of Allegiance
3. Ceremonial Swearing-In
 - a. Director Tyler Mentzel, Parks and Recreation
 - b. Director Jack Straehler, Department of Public Works
4. Public Hearings
 - a. Ordinance #25-03 to Re-zone all of Parcel V3_008700K and a Portion of Parcel V3_007900Y in the Village of Jackson and to Amend the Zoning Map of the Village of Jackson Pursuant to Section 48.34 of the Municipal Code
 - b. Conditional Use Request and Site Plan Review - N171W21860 Caymus Court - Design 2 Construct
5. Village Citizen Comment on an Agenda Item (Please sign-in with the Clerk prior to speaking. Please note this is the Village Board's monthly business meeting, not a public hearing. People wishing to speak on an item on the agenda should present their comments under this agenda item. Each commenter will be limited to a total of 2 minutes.)
6. Consent Agenda
 - a. Approval of Minutes for the Village Board Meeting of March 11, 2025 and March 27, 2025
 - b. 2025 Subscription Services - Economic Development of Washington County
 - c. Authorization of Engineering Consultative Services - Cedar Corporation
 - d. Resolution # 25-11 Proclaiming Arbor Day in the Village of Jackson
 - e. Resolution #25-12 Approving the Results of the April 1, 2025, Spring Election in the Village of Jackson
 - f. Resolution #25-13 Resolution in Recognition of the Graduation of Ryan Vossekuil from the Federal Bureau of Investigation National Academy Session 293
 - g. Resolution #25-14 Resolution in Recognition of Jackie Schuh Attaining the Designation of Wisconsin Certified Municipal Clerk from the Wisconsin Municipal Clerks Association
7. Budget and Finance Committee
 - a. Change Order #1 - Wastewater Treatment Plant Tertiary Filters and Disinfection Project - JH Hassinger for a decrease in the amount of \$88,166.05

- b. Pay Request #13 - Wastewater Treatment Plant Tertiary Filters and Disinfection Project - JH Hassinger in the amount of \$256,975.00
 - c. Reimbursement Request #10 - 2024 Wastewater Treatment Plant Project - Clean Water Fund Loan in the amount of \$265,205.45
 - d. Review of Proposals for Trash and Recycling Collection
 - e. Review of Quotes - Wastewater Treatment Facility Generator
 - f. Change Order #5 - Jackson Community Center Expansion Project - Moore Construction for an increase in the amount of \$65,297.00
 - g. Pay Request #9 - Jackson Community Center Expansion Project - Moore Construction in the amount of \$380,285.00
 - h. Resolution #25-15 Resolution Authorizing the Issuance and Sale of \$3,860,000 General Obligation Promissory Notes, Series 2025A
8. Plan Commission
- a. Review of Certified Survey Map for Parcel V3_008700K and Parcel: V3_007900Y - Dittmar Properties, LLC
 - b. Ordinance #25-03 Rezoning of Parcel V3_008700K and a Portion of Parcel V3_007900Y - Dittmar Properties, LLC
 - c. Conditional Use Request and Site Plan Review - N171W21860 Caymus Court - Design 2 Construct
9. West Bend School District
10. Washington County Board Report
11. Greater Jackson Business Alliance
12. Mid-Moraine Municipal Association Report
13. Closed Session Pursuant to Wis. Stats. §19.85(1)(e) “deliberating or negotiating the purchasing of public properties, the investing of public funds, or conducting other specified public business, whenever competitive or bargaining reasons require a closed session”, §19.85(1)(g) "Conferring with legal counsel for the governmental body who is rendering oral or written advice concerning strategy to be adopted by the body with respect to litigation in which it is or is likely to become involved", and §19.85(1)(c) "considering employment, promotion, compensation, or performance evaluation data of any public employee over which the Village has jurisdiction or exercises responsibility."
- The closed session is for the following purposes:
- 1. To discuss TID #6
 - 2. To receive information regarding specific employees
14. Reconvene into Open Session with Possible Action Related to the Subject of the Preceding Closed Session
15. Adjourn

Persons with disabilities requiring special accommodations for attendance at the meeting should contact the Administration Department at the Jackson Municipal Complex at least one (1) business day prior to the

meeting.

It is possible that members of the Village Board may attend the above meeting. No action will be taken by any governmental body at this meeting other than the governmental body specifically referred to in this meeting notice. This notice is given so that members of the Village Board may attend the meeting without violating the open meeting law.

OATH OF OFFICE

**STATE OF WISCONSIN, S19.01
WASHINGTON COUNTY
VILLAGE OF JACKSON**

I, Tyler Mentzel, having been appointed to the position of

**PARKS AND RECREATION DIRECTOR
FOR THE VILLAGE OF JACKSON**

swear that I will support the Constitution of the United States
and the Constitution of the State of Wisconsin,
and will faithfully and impartially discharge the duties of said office
to the best of my ability, so help me God.

(signature)

Subscribed and sworn before me this 8th day of April, 2025.

Brian J. Heckendorf – Village President

Jacqueline Schuh – Village Clerk

OATH OF OFFICE

**STATE OF WISCONSIN, S19.01
WASHINGTON COUNTY
VILLAGE OF JACKSON**

I, Jack Straehler, having been appointed to the position of

**PUBLIC WORKS DIRECTOR
FOR THE VILLAGE OF JACKSON**

swear that I will support the Constitution of the United States
and the Constitution of the State of Wisconsin,
and will faithfully and impartially discharge the duties of said office
to the best of my ability, so help me God.

(signature)

Subscribed and sworn before me this 8th day of April, 2025.

Brian J. Heckendorf – Village President

Jacqueline Schuh – Village Clerk

Village of Jackson
PLAN COMMISSION APPLICATION

Application/Permit #: _____

PROPERTY INFORMATION

- ☐ COMMERCIAL ☐ INDUSTRIAL ☐ RESIDENTIAL ☐ OTHER _____
- ☐ CONDITIONAL USE ☐ PLANNED UNIT DEVELOPMENT ☐ CERTIFIED SURVEY MAP
- ☐ New ☐ New ☐ CONCEPT PLAN
- ☐ Amendment ☐ Amendment ☐ COMP. PLAN AMENDMENT
- ☐ Special Use ☐ Special Use ☐ OTHER _____
- (For existing Cond. Use ONLY) (For existing PUD ONLY)

Property Address: Rosewood Lane Unit: _____ Jackson, WI

Parcel #: Lot 1 Lot Size: 45,210 sq. ft. Building Area: _____ sq. ft.

Current Zoning: ☐ B-1 ☐ B-2 ☐ M-1 ☐ M-2 ☐ I-1 ☐ PUD ☐ Other R-1 Floodplain: Y / N

APPLICANT INFORMATION

Name(s): Dittmar Realty, Inc

Mailing Address: PO Box 99, Menomonee Falls State WI Zip 53052

Office: (____) _____ Cell: (____) _____ Fax: (____) _____

Email: _____

BUSINESS INFORMATION (If New Business)

Legal Business Name: _____

D/B/A: _____ FEIN #: _____ - _____

Mailing Address: _____ State _____ Zip _____

Office: (____) _____ Cell: (____) _____ Fax: (____) _____

Email: _____

Website: _____

PROPERTY OWNER INFORMATION

Name(s): Dittmar Properties, LLC

Address: N81 W15111 Appleton Ave, Menomonee Falls State WI Zip 53051

Office: (262) 251-5800 Cell: (414) 870-5819 Fax: (____) _____

Email: cdunn@drilots.com

ARCHITECT / ENGINEER / CONTRACTOR INFORMATION (Circle One)

Firm Name: R.A. Smith, Inc.

Primary Contact: John Casucci

Address: 16745 W Bluemound Rd, Brookfield State WI Zip 53005

Office: (262) 781-1000 Cell: (____) _____ Fax: (____) _____

Email: john.Casucci@rasmith.com

Please provide as much detailed information as possible. (Add additional pages if needed.)

Briefly explain what you are requesting to be reviewed and/or approved: Rezone to R8

Provide a brief overview of proposed use(s) of entire property and/or lease space: Construct a 6 family apartment complex.

Hours of Operation: _____

Provide a brief overview of proposed daily on-site operations: _____

Describe any potential environmental impacts from the proposed use including but not limited to exterior storage, noise, smoke, dust, odors, hazardous materials, vibration, horns, speakers, vehicles and equipment operation and exterior generators, HVAC, or other stationary mechanical equipment, etc.: _____

Describe all businesses, properties and other entities located adjacent to the proposed use: mobile home park to the east, single family to the west, multi-family to the north.

Describe any proposed, development, on-site improvements, or other construction/remodeling activities: _____

Describe any proposed grading, and/or stormwater management plan: _____

Describe any proposed landscape plan/improvements including driveways, sidewalks, vegetative plantings, etc.: _____

Describe any proposed on-site security measures including site lighting: _____

Describe any existing or proposed Life Safety Systems (Includes fire hydrants, fire suppression & fire alarm systems): _____

Describe the projected traffic circulation and impacts: _____

List all setbacks from rights-of-way and property lines and height limitations: _____

Provide status of State/Federal License(s) or Certificate(s) required for operation, if any: _____

Does this project require other Jurisdictional Approvals from other Governmental or Regulatory entities?
☐ No ☐ Yes If yes, explain: _____

Describe any proposed signage including type, size, and location: _____

If construction is proposed, describe proposed exterior building materials (type, color, etc.): _____

Describe any site-specific features/constraints, etc.: _____

Outline proposed parking requirements including number of spaces plus those dedicated for handicapped parking: _____

Describe all proposed screening/buffering from adjacent properties (where required by ordinance): _____

Describe the proposed provisions for refuse and recycling collection/storage and required screening/buffering: _____

Projected Sewer/Wastewater Usage: _____ gal/year

Projected Water Usage: _____ gal/year

ACKNOWLEDGEMENT & SIGNATURES

I/We hereby certify that I/We have reviewed the above Village of Jackson Plan Commission application and requirements, and hereby certify that the above information, attachments, and exhibits are complete, true and correct. I/We further understand that any missing or incomplete information may result in a delay of the review of this application. The Village reserves the right to request additional information as deemed necessary.

You MUST sign and date this Application!

Applicant Name (Print):

Carla J Dunn

Applicant Signature:

CDunn

Co-Applicant Name (Print):

CO-Applicant Signature:

Date of Application:

2-22-2025

SUBMIT TO:

Village of Jackson – Building Inspection Dept.
W194 N16660 Eagle Drive
Jackson, WI 53037

PAYMENT INFO:

Payment is required at the time of submittal.

Cash, Checks, or Credit Cards are accepted (fees apply)

(Make checks payable to Village of Jackson)

QUESTIONS?

Zoning Director:

For questions concerning **application submittal, zoning, or technical questions.**

Phone:

(262) 677-9696 x810

Email:

collin.johnson@villageofjacksonwi.gov

TERMS OF THIS PERMIT

1. This permit shall become effective upon Village approval and where required, the execution and recording by the owners of the premises of an acceptance hereof in such form as to constitute an effective covenant running with the land.
2. The permit shall be void unless: (a) pursuant to the Building and Zoning Codes of the Village, the approved use is commenced or (b) the building permit is obtained within 12 months of the date of Village Board approval.
3. This approval is subject to amendment and termination in accordance with the provisions of the Zoning Code of the Village of Jackson.
4. Construction and operation of this permit shall be in strict conformity to the approved building, site, and operational plans which were filed in connection with the application for this approval (as attached and/or referenced).
5. Any of the conditions of this permit which would normally be the responsibility of the tenants of the premises, shall be made a part of their lease by the owner.

VILLAGE APPROVAL:

☐ TEMPORARY Expiration Date: _____, 20____

Plan Commission Approval: Meeting Date: _____, 20____

Village Board Approval: Meeting Date: _____, 20____

In-House Approval (O-T-C): Date: _____, 20____

Approved by: Village Administrator

Conditions and Duration of Approval:

Depending on the request, approvals shall generally be continual or temporary in nature. ALL approvals are subject to the Conditions of Approval outlined below. All conditional or special uses/approvals shall, upon complaint, be subject to review, amendment, or revocation by the Village. Where temporary approvals are issued, such approvals shall be subject to the time limitations specified.

Conditions of Approval: _____

APPLICATION DENIED: Date: _____, 20____

Staff Initials: _____

Reason for Denial: _____

FOR OFFICE USE ONLY
Acct. #: 100-00-45730-000-00

Date Received: 2/27/25
Amount: \$ 425.00
Payment Type: CH / CC / CASH
Check/Rcpt. #: 030511
Received By: [Signature]

VILLAGE OF JACKSON

N168W19851 MAIN ST

JACKSON, WI 53037

Receipt Nbr: 296118

Date: 2/27/2025

Check

RECEIVED
FROM

DITTMAR REALTY

\$425.00

<u>Type of Payment</u>	<u>Description</u>	<u>Amount</u>
Accounting	PLANNING / ZONING FEES	425.00
	DITTMAR REZONE/ROSEWOOD LN/CK#030511	

TOTAL RECEIVED	425.00
----------------	--------

Receipt Memo: DITTMAR REZONE/ROSEWOOD LN/CK#030511


CERTIFIED SURVEY MAP NO. _____

A division of Outlot 2 in Certified Survey Map No. 6901 and Lands, being a part of the Northwest 1/4 and Southwest 1/4 of the Southwest 1/4 of Section 18, in Township 10 North, Range 20 East, in the Village of Jackson, Washington County, Wisconsin.

● INDICATES FOUND 1" IRON PIPE

○ INDICATES SET 1.315" O.D. IRON PIPE AT LEAST 18" IN LENGTH, 1.68 LBS. PER LINEAL FOOT.



ALL DIMENSIONS SHOWN ARE MEASURED TO THE NEAREST HUNDREDTH OF A FOOT.
ALL BEARINGS ARE REFERENCED TO THE WEST LINE OF THE SW. 1/4 OF SECTION 18, T 10 N, R 20 E, WHICH BEARS N01°17'18"W. WISCONSIN STATE PLANE COORDINATE SYSTEM, SOUTH ZONE (NAD 83/2011).

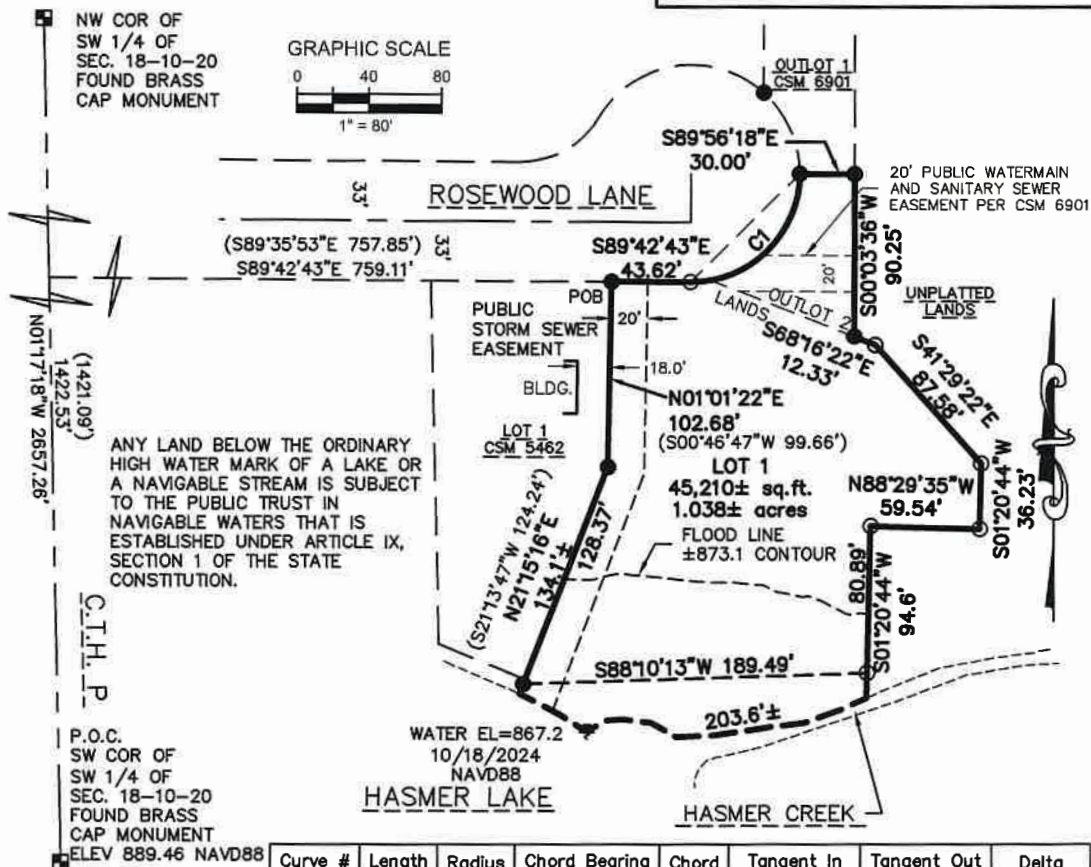

Curve #	Length	Radius	Chord Bearing	Chord	Tangent In	Tangent Out	Delta
C1	94.49	60.00	N45°10'27"E	85.02	S89°42'43"E	N00°03'36"E	90°13'41"

John P. Casucci

1/17/2025

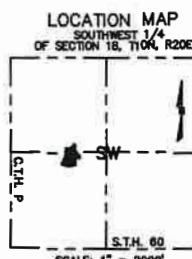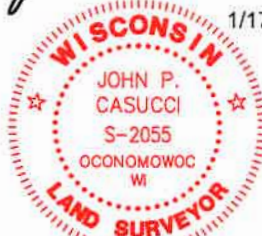

OWNER:
DITTMAR PROPERTIES LLC
PO BOX 301
JACKSON, WI 53037

SURVEYOR:
JOHN P. CASUCCI

raSmith
CREATIVITY BEYOND ENGINEERING

16745 W. Bluemound Road
Brookfield, WI 53005-5938
(262) 781-1000
rasmith.com

S:\5158368.dwg\158368 CS20.dwg\ SHEET 1

Sheet 1 of 5 Sheets

Rosewood Lane



3/10/2025, 8:41:58 AM

- Current Parcel

Override 1

Address Point

Lot Number

Certified Survey Number

Leader Lines
- Parcel Taxkey & Acreage

PLSS Section

PLSS Quarter

Lot

Plat

Certified Survey Map
- Right-of-Way


Municipality

Local Road Labels

Local Road

Named Private Drive

Meander Line

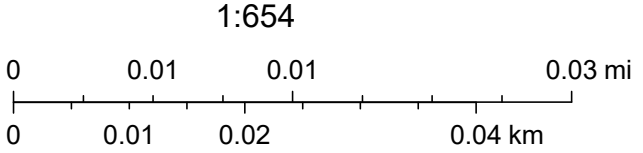

ORDINANCE #25-03

TO REZONE ALL OF PARCEL V3_008700K AND A PORTION OF PARCEL V3_007900Y IN THE VILLAGE OF JACKSON AND TO AMEND THE ZONING MAP OF THE VILLAGE OF JACKSON PURSUANT TO SECTION 48.34 OF THE MUNICIPAL CODE

WHEREAS, the Village Board for the Village of Jackson adopted zoning regulations for the Village of Jackson and has amended such regulations from time to time; and

WHEREAS, the zoning regulations, as amended, are codified as Chapter 48 of the Village of Jackson municipal code, which is titled "Zoning"; and

WHEREAS, the Village of Jackson hereby proposes to amend the zoning classification of Parcel: V3__008700K and Parcel: V3_007900Y; and

WHEREAS, the proposed rezoning has been submitted to the Village of Jackson Plan Commission for report and recommendation; and

WHEREAS, the Village of Jackson Plan Commission considered the matter at its meeting on March 20, 2025, and recommended approval; and

WHEREAS, the Village Board conducted a public hearing on April 8, 2025; and

WHEREAS, the Village Plan Commission has recommended to the Village Board that a permanent zoning classification of R-8 Multi-Family District be made; and of the recommendation of the Plan Commission, having determined that all procedural requirements and notice requirements have been satisfied, having given the matter due consideration, having determined that the zoning classification is consistent with the Village's Comprehensive Plan, and having based its determination on the effect of granting of said zoning on the health, safety, and welfare for the community, and the immediate neighborhood in which said use will be located, and having given due consideration to the municipal problems involved, as well as the impact on the surrounding properties as to the noise, dust, smoke, odor and others, has hereby determined that the zoning classification will not violate the spirit or intent the zoning ordinance for the Village of Jackson, will not be hazardous, harmful, noxious, offensive or a nuisance by reason of noise, dust, smoke odor or other similar factors and will not for any other reason cause a substantial adverse effect on the property values and general desirability of the neighborhood as long as the development is conducted pursuant to the following conditions and is in strict compliance with the same.

NOW, THEREFORE BE IT RESOLVED, the Village of Jackson Village Board, Washington County Wisconsin ORDAINS AS FOLLOWS:

Section 1. To amend the zoning designation of the subject properties, as described above, and as further depicted on Exhibit A attached hereto, and described as a portion of Parcel V3_008700K from Planned Unit Development (PUD) to R-8 Multi-Family District and Parcel V3_007900Y, from R-1 Single-Family District and R-9 Mobile Home Park District to R-8 Multi-Family District, and to amend the zoning map of the Village of Jackson to incorporate the zoning of the subject property.

Section 2. Effective Date

This ordinance shall be in full force and effect from and after its passage and posting or publication as provided by law.

The Village Clerk and Village Administrator are hereby authorized and directed to make all changes within the Village of Jackson Code of Ordinances necessary to reflect this Ordinance.

Introduced by:_____

Seconded by:_____

Vote: _____aye _____nay

Passed and approved_____

VILLAGE OF JACKSON

By:_____
Brian J. Heckendorf, Village President

Attest:

Jacqueline Schuh, Village Clerk

Proof of Posting:

I, the undersigned, certify that I posted copies of this Ordinance on posting boards at the Jackson Municipal Complex, Post Office and one other location in the Village.

Village Official

Date

Exhibit A



Village of Jackson
PLAN COMMISSION APPLICATION

Application/Permit #: _____

PROPERTY INFORMATION

☐ COMMERCIAL ☒ INDUSTRIAL ☐ RESIDENTIAL ☐ OTHER _____

☒ CONDITIONAL USE

☒ New
☐ Amendment
☐ Special Use
(For existing Cond. Use ONLY)

☐ PLANNED UNIT DEVELOPMENT

☐ New
☐ Amendment
☐ Special Use
(For existing PUD ONLY)

☐ CERTIFIED SURVEY MAP

☐ CONCEPT PLAN
☐ COMP. PLAN AMENDMENT
☐ OTHER _____

Property Address: N171 W21860 CAYMUS WAY JACKSON, WI Unit: Jackson, WI

Parcel #: 008700U Lot Size: 131,721 SF sq. ft. Building Area: 31,240 SF sq. ft.

Current Zoning: ☐ B-1 ☐ B-2 ☐ M-1 ☐ M-2 ☐ I-1 ☒ PUD ☐ Other _____ Floodplain: Y/☒ N

APPLICANT INFORMATION

Name(s): Mike Krenz - Design 2 Construct

Mailing Address: N173 W21010 Northwest Passage State WI Zip 53037

Office: (262) 677-9933 Cell: (414) 510-0034 Fax: (262) 677-9934

Email: mkrenz@design2construct.com

BUSINESS INFORMATION (If New Business)

Legal Business Name: Symplr

D/B/A: _____ FEIN #: _____ - _____

Mailing Address: 1550 Innovation Way State WI Zip 53027

Office: (262) 239-9443 Cell: () _____ Fax: () _____

Email: szimmerman@symplr.com

Website: symplr.com

PROPERTY OWNER INFORMATION

Name(s): Group Abbacus 2, LLC

Address: N173 W21010 Northwest Passage State WI Zip 53037

Office: (262) 677-9933 Cell: (262) 224-1333 Fax: (262) 677-9934

Email: jblise@design2construct.com

ARCHITECT / ENGINEER / CONTRACTOR INFORMATION (Circle One)

Firm Name: Groth Design Group

Primary Contact: Peter Damsgaard

Address: N58 W6181 Columbia Road State WI Zip 53012

Office: (262) 377-8001 Cell: (414) 943-2556 Fax: () _____

Email: pdamsgaard@gdg-architects.com

Please provide as much detailed information as possible. (Add additional pages if needed.)

Briefly explain what you are requesting to be reviewed and/or approved: New freestanding industrial building
and associated site construction.

Provide a brief overview of proposed use(s) of entire property and/or lease space: 3 tenant building. Symplr to
occupy approx. 14,117 SF of warehouse and 2,683 SF of office space. Another 2 future tenant buildouts
approx 5,720 SF each to be white box finished.

Hours of Operation: Monday - Friday 6AM-6PM

Provide a brief overview of proposed daily on-site operations: Administration and manufacturing
of hardware and software related to integrated workforce management technology for the
healthcare industry.

Describe any potential environmental impacts from the proposed use including but not limited to exterior storage,
noise, smoke, dust, odors, hazardous materials, vibration, horns, speakers, vehicles and equipment operation and
exterior generators, HVAC, or other stationary mechanical equipment, etc.: None

Describe all businesses, properties and other entities located adjacent to the proposed use: _____
Commercially zoned property to the north, south, and west. Multifamily / Residential to the east.

Describe any proposed, development, on-site improvements, or other construction/remodeling activities: _____
Construction of a new 31,240 SF industrial building, parking lots and other related improvements.

Describe any proposed grading, and/or stormwater management plan: _____
Grading for the proposed development as necessary for the building and parking lot. Storm water will drain to a
common swale easement to regional ponds.

Describe any proposed landscape plan/improvements including driveways, sidewalks, vegetative plantings, etc.: _____
Landscape improvements will follow the attached landscape plan. Please see this document for reference

Describe any proposed on-site security measures including site lighting: Light bollards, light poles and wall packs.

Describe any existing or proposed Life Safety Systems (Includes fire hydrants, fire suppression & fire alarm systems): _____
Building will be fully sprinkled

Describe the projected traffic circulation and impacts: _____

Traffic will be confined to Camus Way. Typical deliveries for a industrial facility

List all setbacks from rights-of-way and property lines and height limitations: _____

Front yard setback - 40'-0", side yard setback 10'-0" at south property line and 20'-0" easement at north property line,
Rear yard setback 50'-0" easement at east property line. Allowable building height 50'-0"

Provide status of State/Federal License(s) or Certificate(s)s required for operation, if any: N/A

Does this project require other Jurisdictional Approvals from other Governmental or Regulatory entities?

☒ No ☐ Yes If yes, explain: _____

Describe any proposed signage including type, size, and location: Signage to be placed on the building

If construction is proposed, describe proposed exterior building materials (type, color, etc.): _____

Precast concrete wall panels (painted), aluminum storefront entry and windows, hollow metal doors (painted),

Prefinished metal coping and canopy elements. Please refer to the building rendering for color.

Describe any site-specific features/constraints, etc.: _____

All docks and trash enclosure on the backside of the building.

Outline proposed parking requirements including number of spaces plus those dedicated for handicapped parking: _____

Site plan shows 32 parking stalls with 3 provided for ADA and another 18 parking stalls fur future.

Describe all proposed screening/buffering from adjacent properties (where required by ordinance): None

Describe the proposed provisions for refuse and recycling collection/storage and required screening/buffering: _____

Trash will be collected in commercial trash bins which will be contained within the trash enclosure shown


Projected Sewer/Wastewater Usage: TBD gal/year

Projected Water Usage: TBD gal/year

ACKNOWLEDGEMENT & SIGNATURES

I/We hereby certify that I/We have reviewed the above Village of Jackson Plan Commission application and requirements, and hereby certify that the above information, attachments, and exhibits are complete, true and correct. I/We further understand that any missing or incomplete information may result in a delay of the review of this application. The Village reserves the right to request additional information as deemed necessary.

You MUST sign and date this Application!

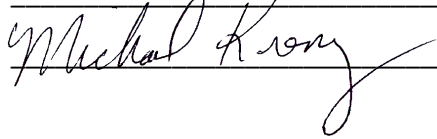Applicant Name (Print): Michael Krenz
Applicant Signature: 
Co-Applicant Name (Print): _____
CO-Applicant Signature: _____
Date of Application: 2/27/2025

SUBMIT TO: **Village of Jackson – Building Inspection Dept.**
W194 N16660 Eagle Drive
Jackson, WI 53037

PAYMENT INFO: **Payment is required at the time of submittal.**
Cash, Checks, or Credit Cards are accepted (fees apply)
(Make checks payable to Village of Jackson)

QUESTIONS?

Zoning Director: For questions concerning **application submittal, zoning, or technical questions.**
Phone: (262) 677-9696 x810
Email: collin.johnson@villageofjacksonwi.gov

TERMS OF THIS PERMIT

1. This permit shall become effective upon Village approval and where required, the execution and recording by the owners of the premises of an acceptance hereof in such form as to constitute an effective covenant running with the land.
2. The permit shall be void unless: (a) pursuant to the Building and Zoning Codes of the Village, the approved use is commenced or (b) the building permit is obtained within 12 months of the date of Village Board approval.
3. This approval is subject to amendment and termination in accordance with the provisions of the Zoning Code of the Village of Jackson.
4. Construction and operation of this permit shall be in strict conformity to the approved building, site, and operational plans which were filed in connection with the application for this approval (as attached and/or referenced).
5. Any of the conditions of this permit which would normally be the responsibility of the tenants of the premises, shall be made a part of their lease by the owner.

VILLAGE APPROVAL:

☐ **TEMPORARY** *Expiration Date:* _____, 20____

Plan Commission Approval: *Meeting Date:* _____, 20____

Village Board Approval: *Meeting Date:* _____, 20____

In-House Approval (O-T-C): *Date:* _____, 20____

Approved by: Village Administrator

Conditions and Duration of Approval:

Depending on the request, approvals shall generally be continual or temporary in nature. ALL approvals are subject to the Conditions of Approval outlined below. All conditional or special uses/approvals shall, upon complaint, be subject to review, amendment, or revocation by the Village. Where temporary approvals are issued, such approvals shall be subject to the time limitations specified.

Conditions of Approval: _____

APPLICATION DENIED: *Date:* _____, 20____

Staff Initials: _____

Reason for Denial: _____

FOR OFFICE USE ONLY
Acct. #: 100-00-45730-000-00

Date Received: _____

Amount: \$ _____

Payment Type: CH / CC / CASH

Check/Rcpt. #: _____

Received By: _____

VILLAGE OF JACKSON

N168W19851 MAIN ST

JACKSON, WI 53037

Receipt Nbr: 296124**Date:** 2/27/2025**Check****RECEIVED
FROM** DESIGN 2 CONSTRUCT

\$175.00

<u>Type of Payment</u>	<u>Description</u>	<u>Amount</u>
Accounting	PLANNING / ZONING FEES	175.00
	PLAN COMM/SIMPLR PC APPLICATION/CK#12085	

TOTAL RECEIVED	175.00
-----------------------	---------------

Receipt Memo: PLAN COMM/SIMPLR PC APPLICATION/CK#12085

Washington County

Owner (s):
D2C/GC JACKSON LLC

Location:
SW-NW,Sect. 18, T10N,R20E

Mailing Address:
D2C/GC JACKSON LLC
6938 N SANTA MONICA BLVD
FOX POINT, WI 53217
Request Mailing Address Change

School District:
6307 - WEST BEND SCHOOL

Tax Parcel ID Number:Tax District: Status:
008700U V3-VILLAGE OF JACKSON Active 01-11-2022

Alternate Tax Parcel Number:Government Owned:Acres:
3.0300

Description - Comments (Please see Documents tab below for related documents. For a complete legal description, see recorded document.):
PT NW SW CSM 7178 LOT 1 DOC 1475787+1449141

Site Address (es): (Site address may not be verified and could be incorrect. DO NOT use the site address in lieu of legal description.)
N171W21860 CAYMUS CT JACKSON, WI 53037

Tax Payment History for 2024, Washington County

Receipt #	Date	Received Of	Property Tax	Specials	Drainage	Interest	Penalty	Total
458456	1/30/2025	D2C/GC JACKSON LLC	\$1,633.22	\$0.00	\$0.00	\$0.00	\$0.00	\$1,633.22
458465	1/30/2025	D2C/GC JACKSON LLC	\$1,633.00	\$0.00	\$0.00	\$0.00	\$0.00	\$1,633.00



February 27, 2025

Development Department
Village of Jackson
W194 N16660 Eagle Drive
Jackson, WI 53037

RE: Caymus Court Spec / Symplr

Introduction:

Included with this project narrative you will find the graphical information regarding the proposed business development located on the vacant lot on Caymus Court in the industrial park. The proposed development will be a relocation of an existing business currently located in the City of Hartford Business Park. The new development will include a new multi-tenant, free-standing 31,240SF square foot single story industrial building and the requisite site development needed to support the new building.

Existing Site:

The existing site is approximately 3.03 acres and is currently vacant. The site frontage is like use business to the north, south and west multi-tenant housing to the east. Vehicular access to the site will be off of Caymus Court.

Plan of Operation:

The intended tenant provides manufacturing of hardware and software for the healthcare industry

The office and warehouse hours are Monday – Friday, 6:00 am – 6:00 pm.

Proposed Building / Site:

The total proposed building is approximately 31,240 square feet. The site design provides 32 total parking spaces (including 3 accessible spaces) located along the western boundary of the site. Site access will remain off Caymus Court.

The building will be constructed using a combination of painted precast concrete, prefinished metal wall panels, prefinished metal canopy element and aluminum storefront glazing systems and entrances.

HVAC units are intended to be located on the roof.

Please refer to the enclosed civil engineering for stormwater design.

N173 W21010 Northwest Passage // Jackson, Wisconsin 53037 // 262.677.9933 // design2construct.com



Please refer to the enclosed landscape plan for intended site plantings.

Our site lighting design includes lighting levels for the parking lots that provide an adequate level of light utilizing lighted bollards. There are also full cut off wall packs on all four sides off the building.

This is a relocation of a long-standing established use and is consistent with the nature of the surrounding neighborhood. The traffic patterns in the neighborhood are already established and will not be negatively impacted by the new development.

If you have any questions or concerns regarding this proposed development, please feel free to contact our office.

Sincerely,
Michael Krenz





Design 2 Construct

N171 W21860 Caymus Court



3/10/2025, 9:36:00 AM

1:1,477

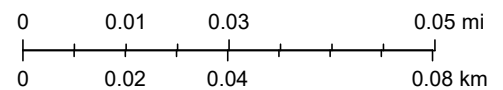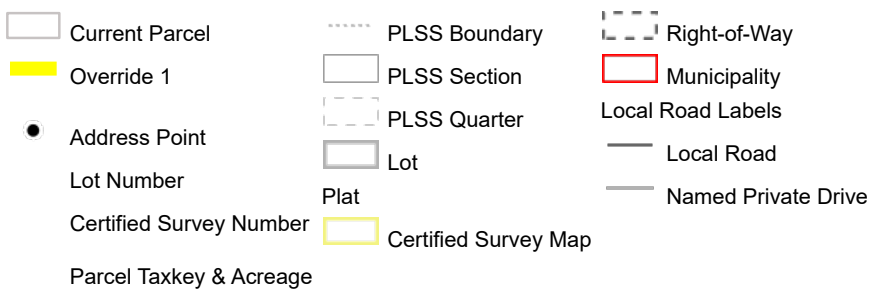



DESIGN
•
CONSTRUCTION

PHONE (262) 677-9933
FAX (262) 677-9934

•


N173 W21010
NORTHWEST PASSAGE WAY
JACKSON, WI 53037

BUILDING DESIGN FOR:
SYMPLR
N171 W21860 CAYMUS WAY
JACKSON, WI 53037


PROJECT DATA:

SHEET INDEX:

	REV DATE	REV DATE
TS TITLE SHEET		
CIVIL		
C100 ABBREVIATIONS & NOTES		
LANDSCAPING		
L100 ABBREVIATIONS & NOTES		
GENERAL		
G1.0 NOTES AND SCHEDULES		
G1.1 NOTES AND SCHEDULES		
G2.0 ACCESSIBILITY INFORMATION		
ARCHITECTURAL		
D2.0 FIRST FLOOR DEMOLITION		
X1.2 MARKETING 11x17		
ARCHITECTURAL		
A1.0 ARCHITECTURAL SITE PLAN		
A2.2 FLOOR PLAN, ENLARGED OFFICE PLAN - OPTION 2		
A3.1 REFLECTED CEILING PLAN - FIRST FLOOR		
A4.2 EXTERIOR ELEVATIONS		
A5.1 BUILDING SECTIONS		
A5.2 WALL SECTIONS		
A5.3 DETAILS		
A6.1 ROOF PLAN - OVERALL		
A7.1 INTERIOR ELEVATIONS		
A8.1 FINISHES & FLOORING PATTERN		
A9.1 FIRST FLOOR - FRAMING PLAN		
A10.1 PERSPECTIVE VIEWS		
E2.1 FIRST FLOOR - DATA AND ELECTRICAL		
STRUCTURAL		
S100 ABBREVIATIONS & NOTES		

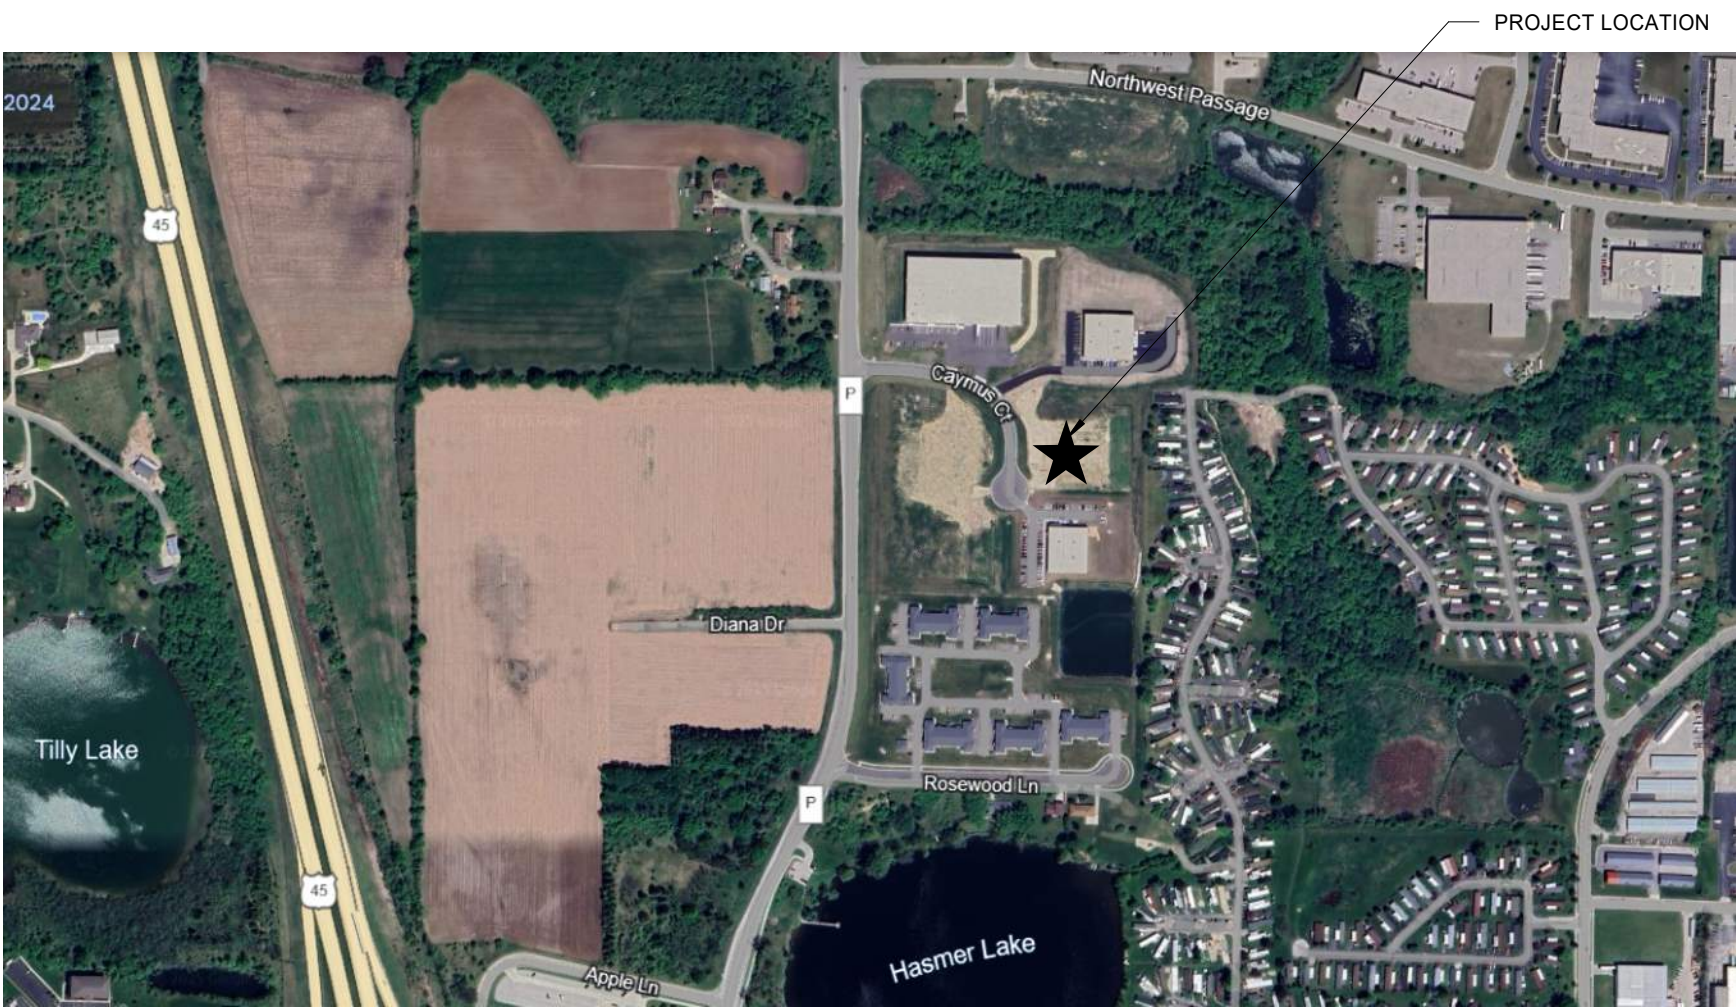


LOCATION MAP

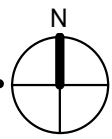

PROJECT CONTACTS

STRUCTURAL CONSULTANT	ARCHITECT	ARCHITECT NAME
	SUPERVISING PROFESSIONAL	
	PROJECT MANAGER	PM NAME
	PROJECT NO.	22-00190
	DATE	02.27.2025
	SEAL	

CIVIL CONSULTANT

 

LANDSCAPE CONSULTANT

PREV. TRANS. NO.:	0000000
NEW TRANS. NO.:	0000000
REVIEWER:	

DESIGN
2
CONSTRUCT
DEVELOPMENT CORPORATION

N173 W21010
NORTHWEST PASSAGE WAY
JACKSON, WI 53037

PHONE 262.677.9933
FAX 262.677.9934

info@design2construct.com


BUILDING DESIGN FOR:
SYMPLR

N171 W21860 CAYMUS WAY
JACKSON, WI 53037

SHEET TITLE
TITLE SHEET

REVISIONS

PROJECT DATA	
DATE	02.27.2025
JOB NO.	22-00190
SET USE	PLAN COMMISSION
DRAWN BY	NAZ
SHEET NO.	TS

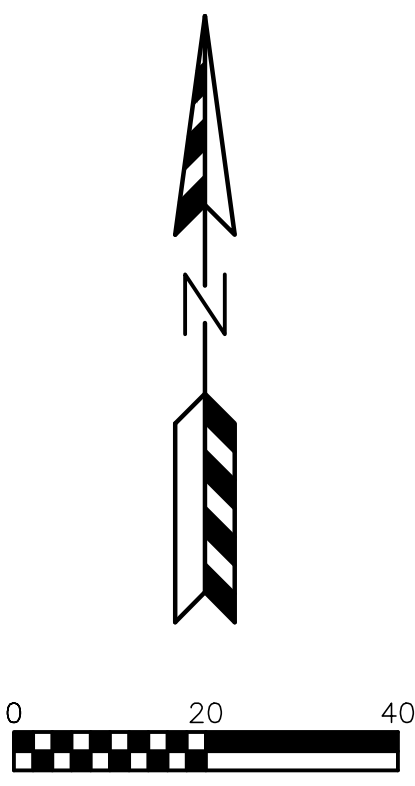

- Ⓝ — PARKING STALLS IN A ROW
- Ⓡ — REJECT CURB
- ⓐ — ACCEPT CURB

Site Address: N171W21860 Caymus Court
Legal Description: Lot 1 CSM No. 7178
Site Acreage 3.027 Acres

Current Zoning: PUD

Front	Building
Side	40 feet
Rear	20 feet
	40 feet

Marking Stalls Provided: 32 stalls

Proposed Site Areas		
description	Area (sf)	% Impervious
Building	31,240	23.67
Asphalt/Concrete	49,481	37.49
Impervious	80,721	61.16
Grass/Lawn	51,266	38.84
Total	131,987	100.00

1. DIMENSIONS ARE TO FACE OF CURB AND FACE OF BUILDING UNLESS OTHERWISE NOTED.
2. WHERE CURB ENDS AT CONNECTIONS SMOOTHLY TRANSITION FROM FULL CURB HEIGHT TO ZERO CURB HEIGHT WITHIN A 3' LENGTH.
3. ALL STRIPING AND SIGNAGE SHALL COMPLY WITH THE WISCONSIN MANUAL ON UNIFORM TRAFFIC CONTROL DEVICES, LATEST EDITION.

HEAVY DUTY ASPHALT
8" CRUSHED AGGREGATE BASE COURSE
2 1/4" ASPHALTIC BINDER 3 MT 58-28 S
1 3/4" ASPHALTIC SURFACE 4 MT 58-28 S

 LIGHT DUTY ASPHALT
6" CRUSHED AGGREGATE BASE COURSE
1 3/4" ASPHALTIC BINDER 4 LT 58-28 S
1 1/4" ASPHALTIC SURFACE 5 LT 58-28 S

CONCRETE SIDEWALK & PATIOS
6" CRUSHED AGGREGATE BASE COURSE
4" CONCRETE

CONCRETE PAVEMENT & APRONS
6" CRUSHED AGGREGATE BASE COURSE
7" CONCRETE

[illegible]

PS&E
PARISH SURVEY & ENGINEERING
122 Wisconsin Street, West Bend, WI 53095
262.346.7800
www.parishse.com

PROJECT TITLE:

PROJECT TITLE:
**CAYMUS COUTY SPEC (SYMPLR)
N171W21860 CAYMUS COURT
JACKSON, WI 53037**

PLAN TITLE:

PROPOSED SITE PLAN

DRAWN BY:

WWS

DESIGNED BY:

JDR

CHECKED BY:

PLAN DATE:

2/27/2025



PROJECT NO:

\DE-149-24

SUBMITTAL

SHEET NO:

C1.02

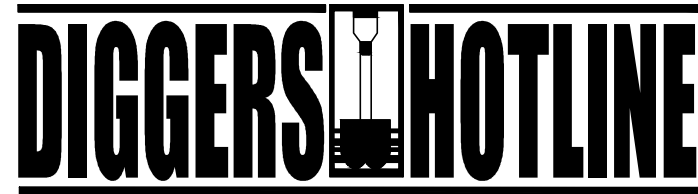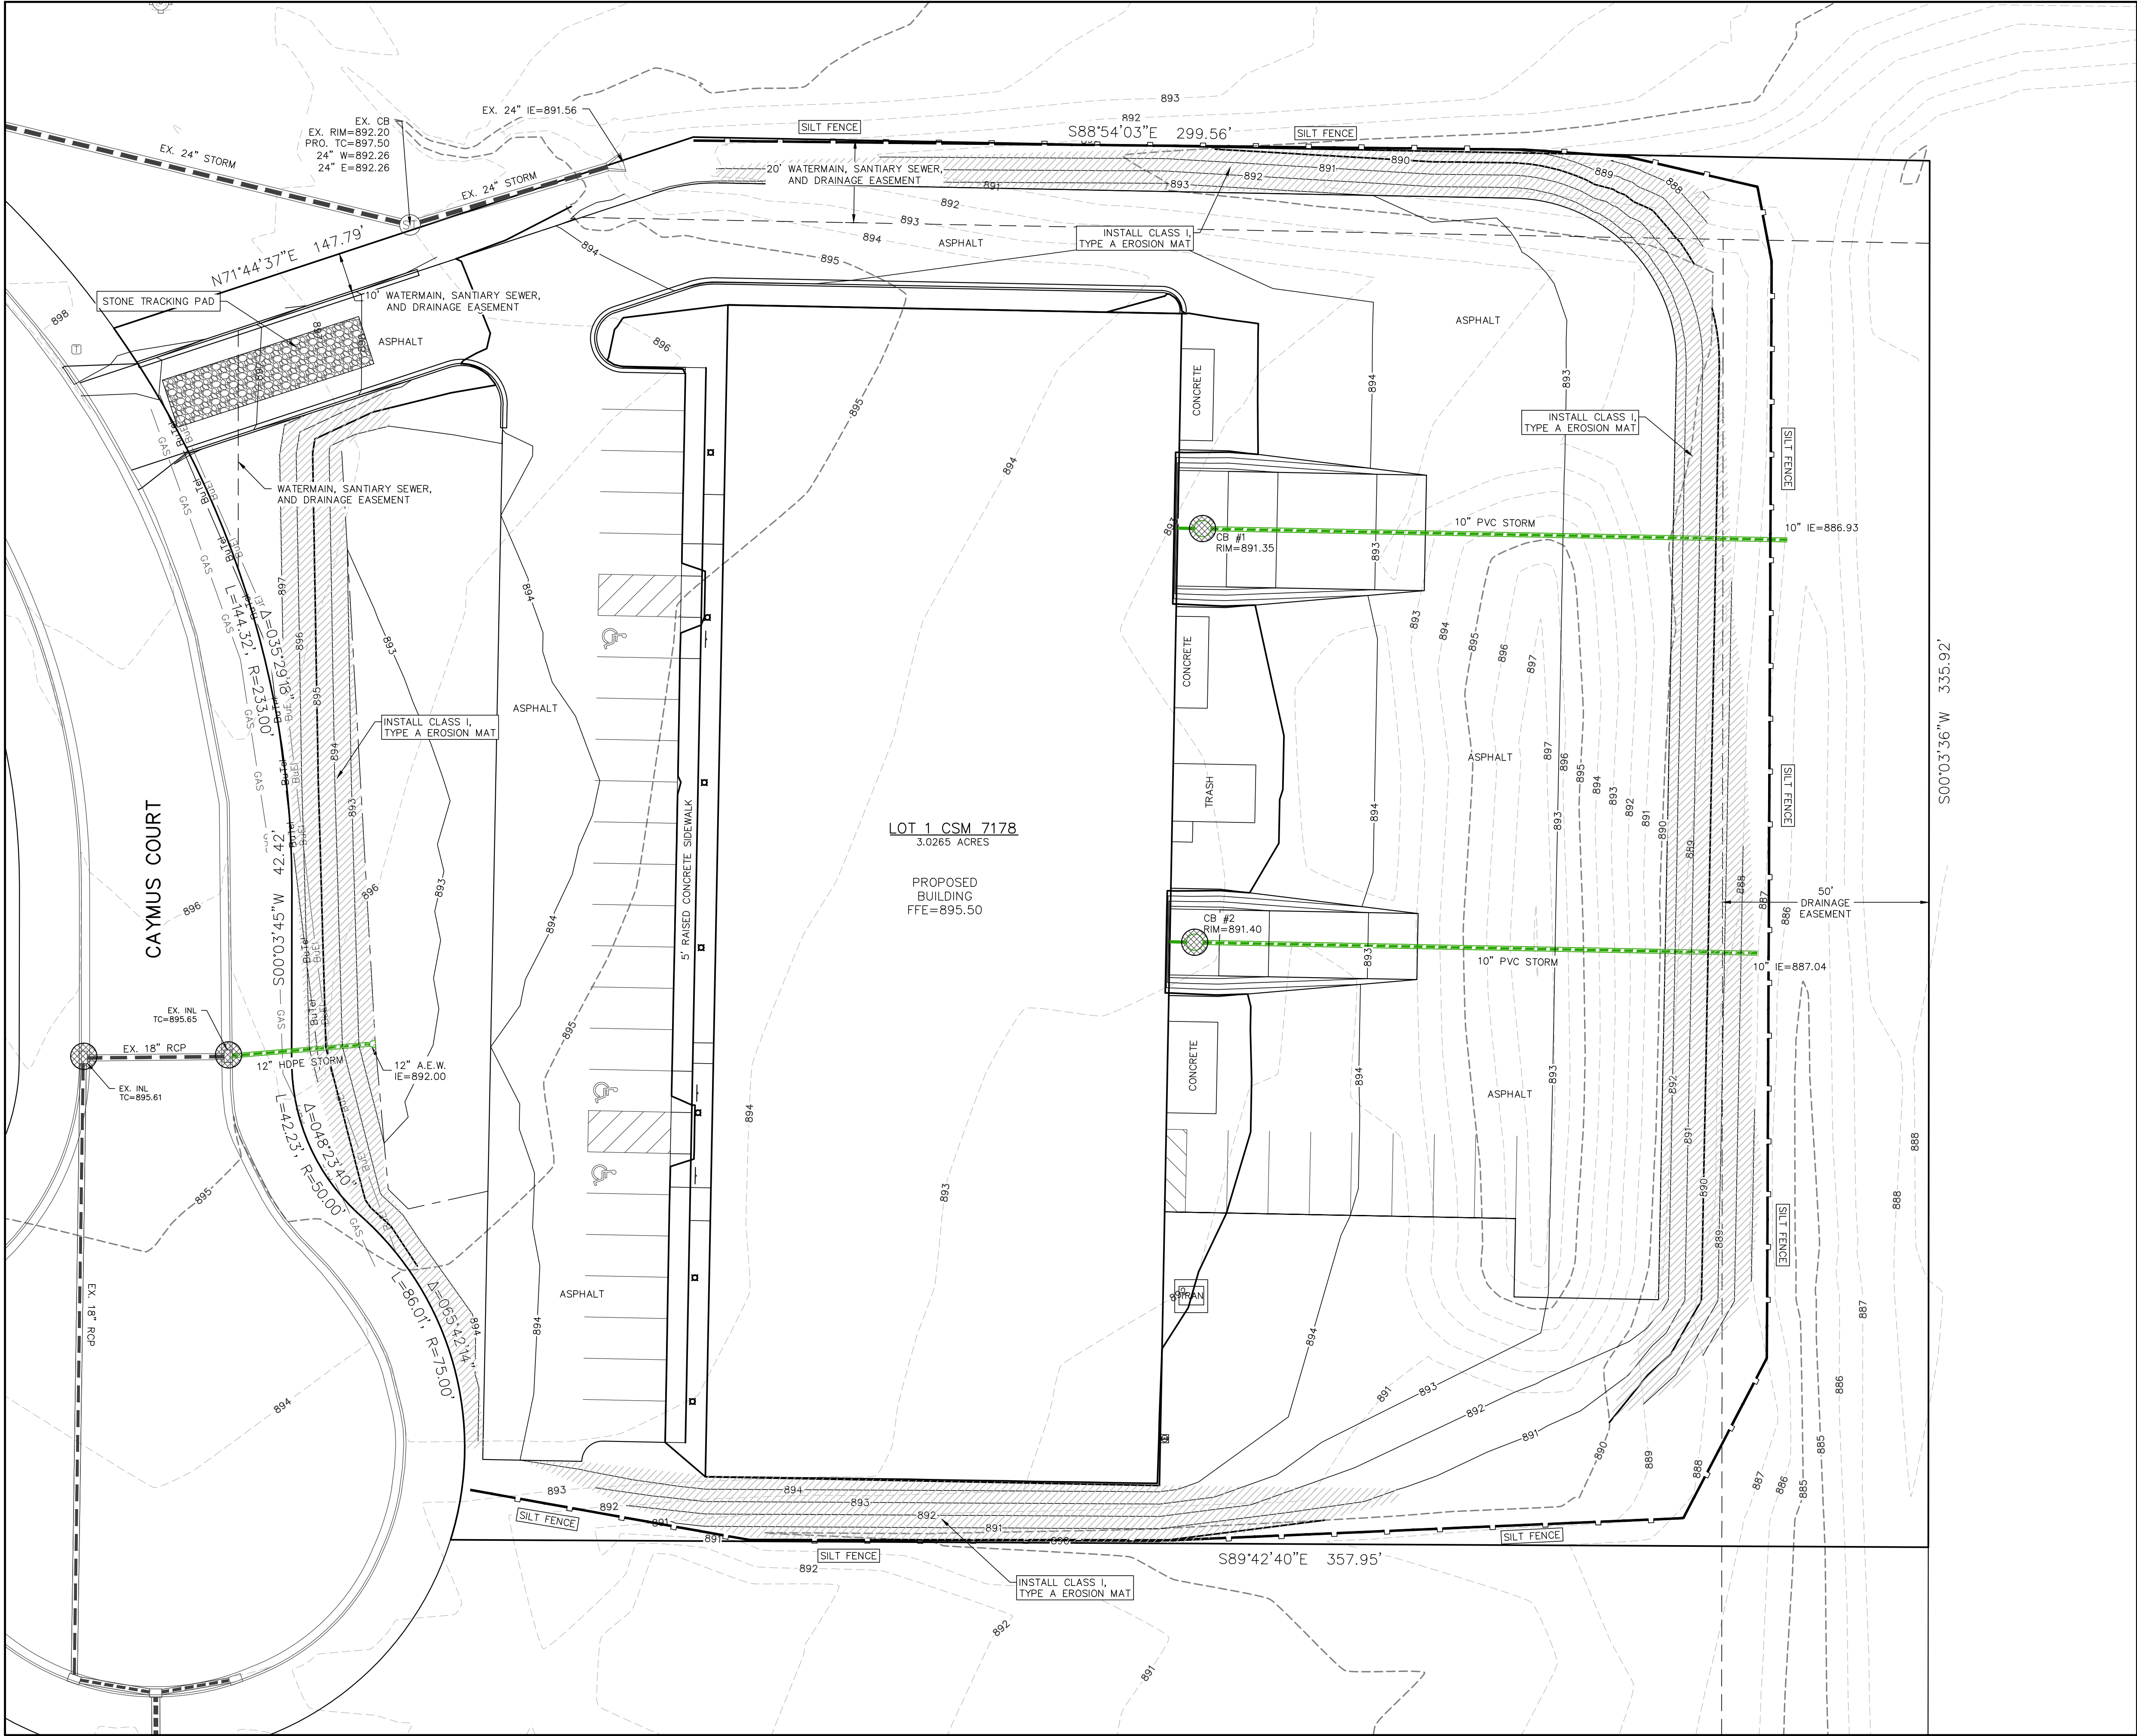

Dial 811 or (800)242-8511
www.DiggersHotline.com

- LEGEND:
- 936 --- EXISTING MINOR CONTOUR.
 - 935 --- EXISTING MAJOR CONTOUR.
 - 936 --- PROPOSED MINOR CONTOUR.
 - 935 --- PROPOSED MAJOR CONTOUR.
 - PROPOSED STORM SEWER.
 - EXISTING STORM SEWER.
 - INSTALL WISDOT TYPE D INLET PROTECTION.
 - INSTALL EROSION MATTING.
 - INSTALL SILT FENCE.
 - INSTALL DITCH CHECK.
 - DRAINAGE ARROW.

STAGES OF CONSTRUCTION TIME SCHEDULE:

APRIL 15, 2025
1. INSTALL SITE SILT FENCE, INLET PROTECTION AND TEMPORARY CONSTRUCTION ENTRANCES AS SHOWN ON PLANS. ANY ADDITIONAL CONSTRUCTION ENTRANCES IF APPROVED BY THE VILLAGE OF JACKSON SHALL HAVE A TRACKING PAD.

APRIL 16, 2025 – SEPTEMBER 1, 2025
2. STRIP TOPSOIL WITHIN THE LIMITS OF THE WET DETENTION PONDS AND CONSTRUCT A TEMPORARY STOCKPILE, TO BE SEEDED AND SILT FENCE PLACED AROUND THE PERIMETER.
3. CONSTRUCT BOTH WET DETENTION PONDS. ALL GRADING SHALL DIRECT ALL RUN-OFF TO THE WET DETENTION PONDS THROUGHOUT THE CONSTRUCTION PROCESS.
4. STRIP REMAINING TOPSOIL WITHIN GRADING LIMITS AND CONSTRUCT TEMPORARY TOPSOIL STOCKPILE LOCATION ACCORDING TO "SPECIFICATIONS FOR GRADING & EROSION CONTROL" ON "CONSTRUCTION NOTES PAGE".
5. BEGIN PROPOSED SITE GRADING – RESEED SECTIONS OF PROJECT THROUGHOUT THE GRADING PROCESS TO MINIMIZE RUN-OFF.
6. START CONSTRUCTION OF UTILITIES: WATER SERVICE, SANITARY SEWER AND STORM SEWER.
7. CONSTRUCT BUILDING PADS AND BUILDINGS.
8. CONTINUE SITE GRADING.
9. INSTALL BASE COURSES, PROPOSED PAVEMENTS
10. INSTALL LANDSCAPING.
11. APPLY FINAL STABILIZATION TO ENTIRE SITE.

SEPTEMBER 2 – 15, 2025
ALL PERMANENT SEEDING SHALL BE COMPLETED BY SEPTEMBER 15. ALL TEMPORARY SEEDING SHALL BE COMPLETED BY OCTOBER 15 (REFER TO DNR STANDARD 1059.)

STABILIZATION FOR ALL EXPOSED SOIL AFTER OCTOBER 15 SHALL CONSIST OF ANIONIC POLYACRYLAMIDE (PAM) IN ADDITION TO TEMPORARY SEEDING IN AREAS WITHOUT EROSION CONTROL MAT. PLACE PAM IN ACCORDANCE WITH MNR TECHNICAL STANDARD 1050. AFTER OCTOBER 15 ALL SLOPES 4:1 OR STEEPER THAT ARE NOT PERMANENTLY VEGETATED SHALL HAVE EROSION MAT INSTALLED IN PREPARATION OF WINTER CONDITIONS.

SPREAD SALVAGED OR IMPORTED TOPSOIL IN PROPOSED LANDSCAPE AREAS AND RESTORE.

CONTRACTOR MAY MODIFY SEQUENCING AS NEEDED TO COMPLETE CONSTRUCTION IF EROSION CONTROLS ARE MAINTAINED IN ACCORDANCE WITH THE CONSTRUCTION SITE EROSION CONTROL REQUIREMENTS SET FORTH IN FEDERAL, STATE & LOCAL PERMITS. NOTIFY VILLAGE OF JACKSON PRIOR TO CHANGE.

AS CONDITIONS WARRANT DURING CONSTRUCTION ADDITIONAL BMPS SHALL BE INSTALLED TO REDUCE THE MIGRATION OF SEDIMENT THE THE MAXIMUM EXTENT PRACTICABLE.

REMOVE ALL TEMPORARY EROSION CONTROL MEASURES AFTER SITE IS STABILIZED AND STABILIZE AND AREAS DISTURBED BY REMOVAL OF BMPS.

REVISIONS:	
NO.	DESCRIPTION

PSE
PARISH SURVEY & ENGINEERING
122 Wisconsin Street, West Bend, WI 53095
262.346.7800 www.parishse.com

PROJECT TITLE:
**CAYMUS COUTY SPEC (SYMLPR)
N171W21860 CAYMUS COURT
JACKSON, WI 53037**

PLAN TITLE:
**EROSION
CONTROL
PLAN**




DRAWN BY:
WWS
DESIGNED BY:
JDR
CHECKED BY:
KJP

PLAN DATE:
2/27/2025

PROJECT NO:
\DE-149-24

SUBMITTAL

SHEET NO:
C1.03

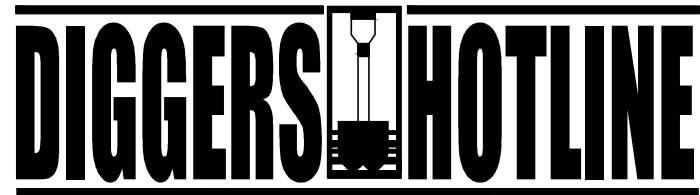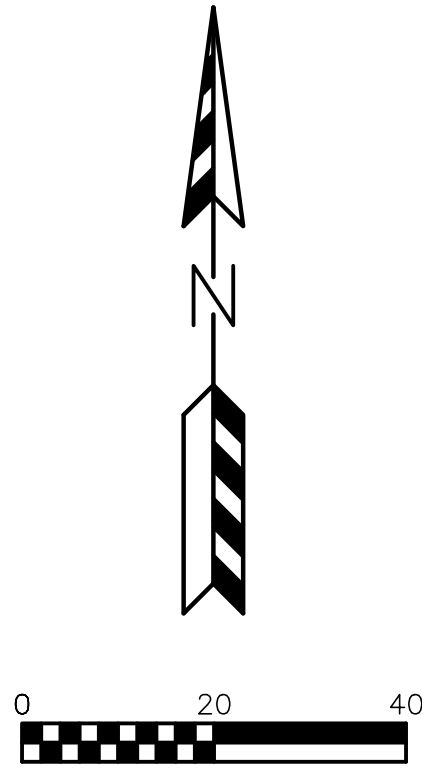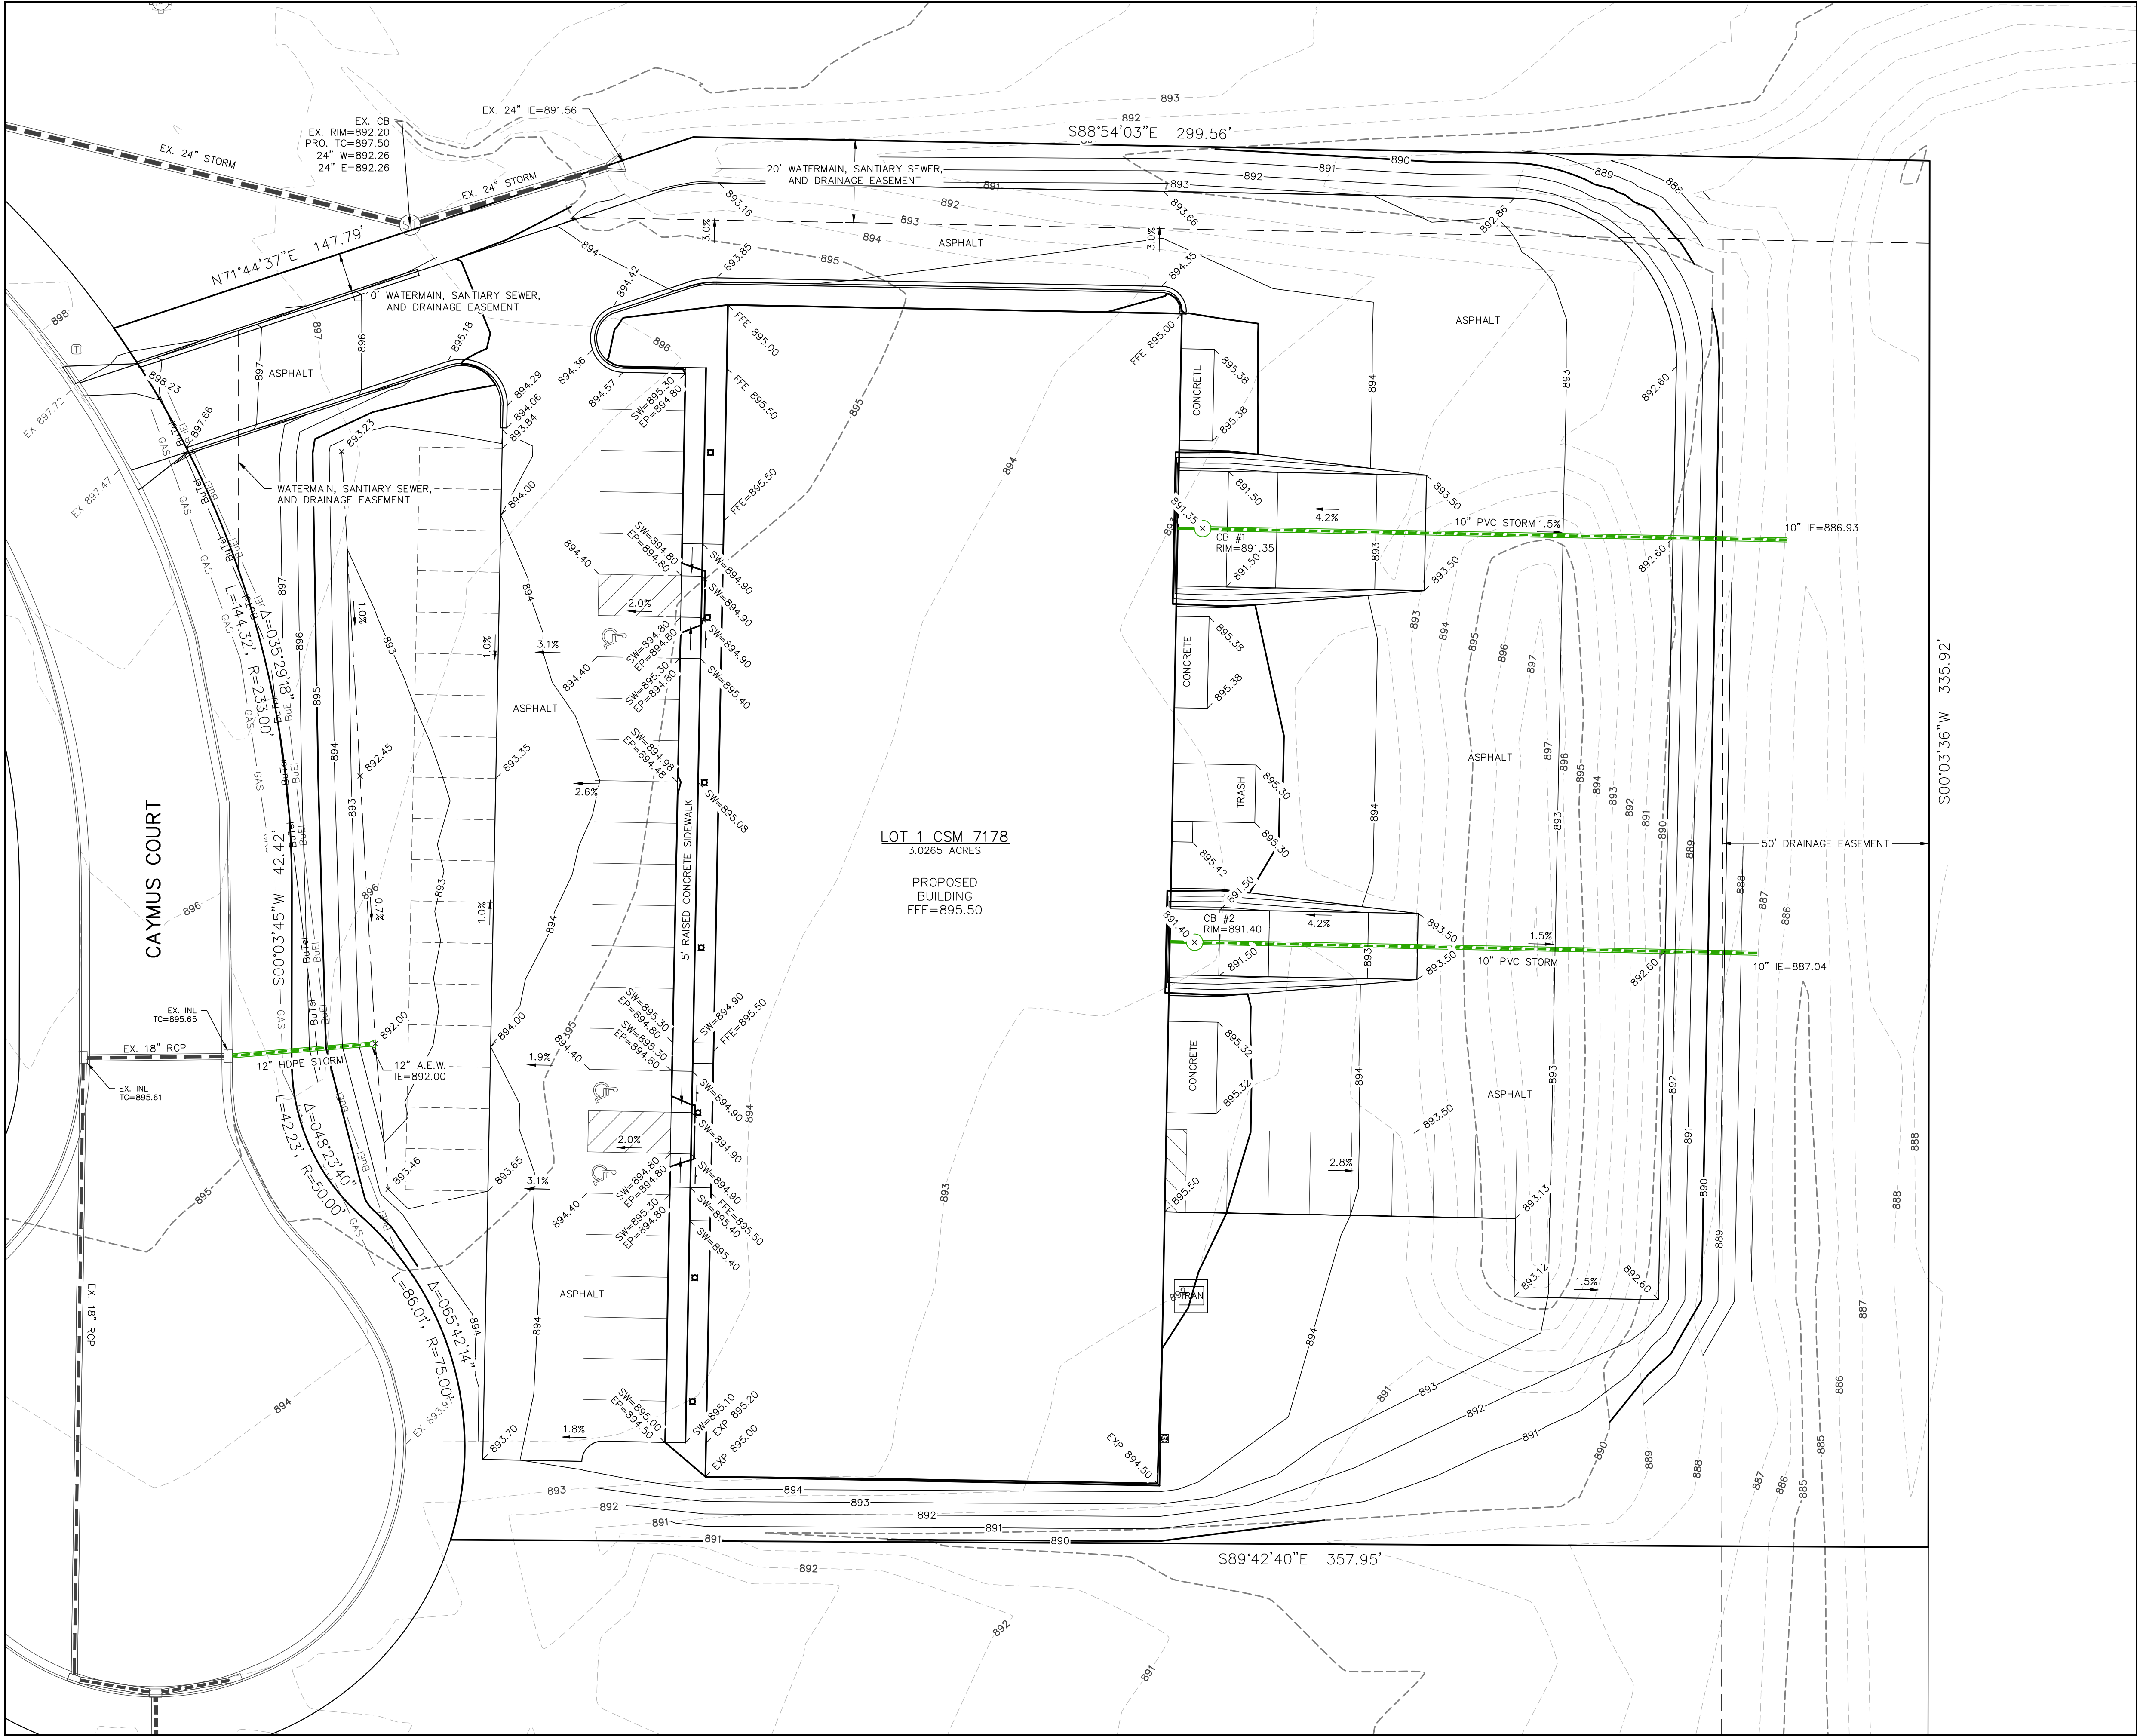

Dial 811 or (800)242-8511
www.DiggersHotline.com

LEGEND:	
---	EXISTING MINOR CONTOUR.
---	EXISTING MAJOR CONTOUR.
---	PROPOSED MINOR CONTOUR.
---	PROPOSED MAJOR CONTOUR.
- EX 934.23	EXISTING SPOT ELEVATION.
- 934.23	PROPOSED CURB FLANGE ELEVATION.
- TC 934.23	PROPOSED TOP OF CURB ELEVATION.
- SW 934.23	PROPOSED SIDEWALK ELEVATION.
- EP 934.23	PROPOSED EDGE OF PAVEMENT ELEVATION.
- EXP 934.23	PROPOSED BUILDING EXPOSURE ELEVATION.
- FFE 934.23	PROPOSED BUILDING FIRST FLOOR ELEVATION.
-----	PROPOSED STORM SEWER.
-----	EXISTING STORM SEWER.

REVISIONS:	
NO.	DESCRIPTION

PSE
PARISH SURVEY & ENGINEERING
122 Wisconsin Street, West Bend, WI 53095
262.346.7800 www.parishse.com

PROJECT TITLE:
**CAYMUS COUTY SPEC (SYMLR)
N171W21860 CAYMUS COURT
JACKSON, WI 53037**

PLAN TITLE:
**GRADING
PLAN**



DRAWN BY:
JDR
DESIGNED BY:
JDR
CHECKED BY:
KJP

PLAN DATE:
2/27/2025

PROJECT NO:
\DE-149-24

SUBMITTAL

SHEET NO:
C1.04

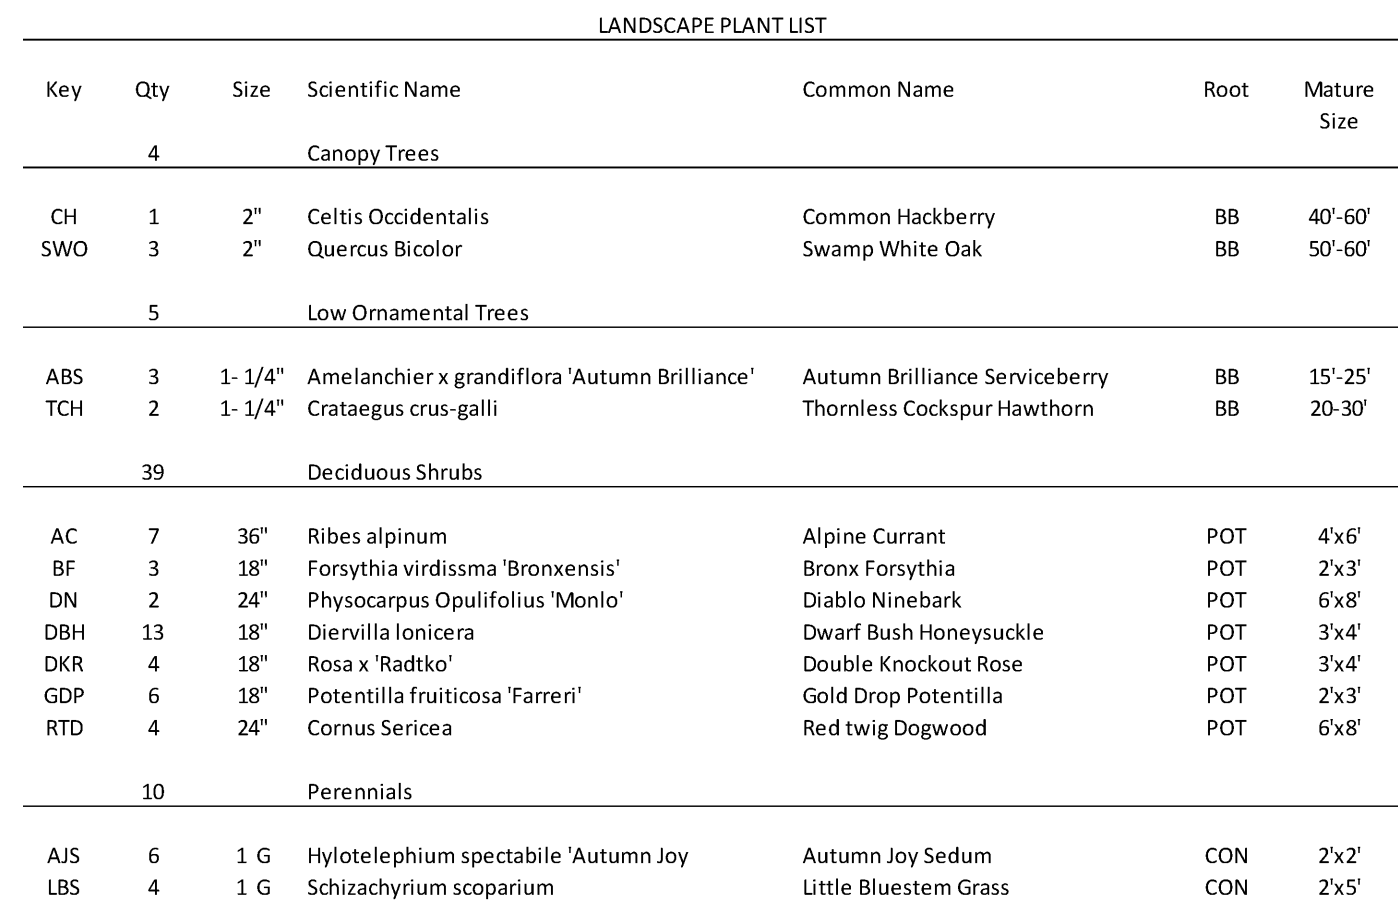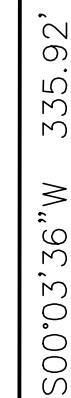

PROJECT TITLE:

CAYMUS COUTY SPEC (SYMPLR)
N171W21860 CAYMUS COURT
JACKSON, WI 53037

PLAN TITLE:

LANDSCAPE PLAN

DRAWN BY:
WWS

DESIGNED BY:
JDR

CHECKED BY:
KJP

PLAN DATE:
2/27/2025

PROJECT NO:
\DE-149-24


SUBMITTAL

SHEET NO:

C1.06

[illegible]

PSE
PARISH SURVEY & ENGINEERING
122 Wisconsin Street, West Bend, WI 53095
262.346.7800
www.parishse.com

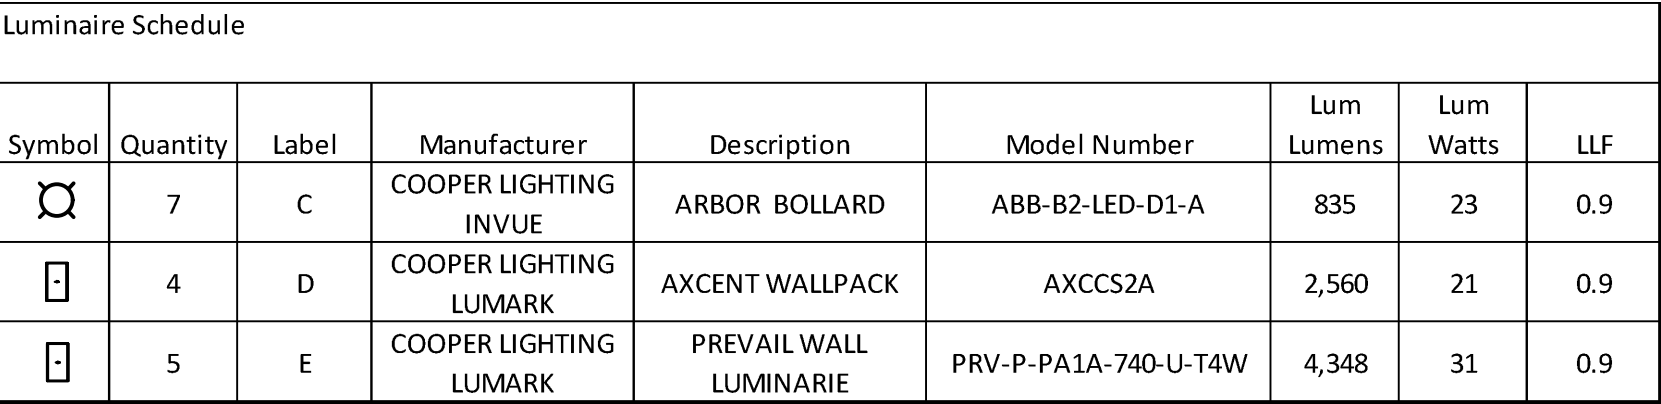

Calculation Summary						
Calc Type	Units	Average	Max	Min	Avg/Min	Max/Min
Illuminance	Fc	0.38	8.47	0.00	N/A	N/A

NOTES:

- 1) STANDARD REFLECTANCE OF 80/50/20 UNLESS NOTED OTHERWISE
- 2) NOT A CONSTRUCTION DOCUMENT, FOR DESIGN PURPOSES ONLY
- 3) STANDARD INDOOR CALC POINTS @ 30 A.F.F. UNLESS NOTED OTHERWISE
- 4) STANDARD OUTDOOR CALC POINTS @ GRADE UNLESS NOTED OTHERWISE
- 5) PSE, LLC ASSUMES NO RESPONSIBILITY FOR INSTALLED LIGHT LEVELS DUE TO FIELD CONDITIONS, ETC.



FIXTURE C



FIXTURE D



FIXTURE E

[illegible]

PS&E
PARISH SURVEY & ENGINEERING
122 Wisconsin Street, West Bend, WI 53095
262.346.7800 www.parishse.com

PROJECT TITLE:
**CAYMUS COUTY SPEC (SYMPLR)
N171W21860 CAYMUS COURT
JACKSON, WI 53037**

PLAN TITLE:

**LIGHTING
PLAN**

DRAWN BY: **JDR**
DESIGNED BY: **JDR**
CHECKED BY: **KJP**

PLAN DATE:
2/27/2025

PROJECT NO:
\DE-149-24

SUBMITTAL

SHEET NO:

C1.07

GENERAL SPECIFICATIONS FOR CONSTRUCTION ACTIVITIES:

1. THE PROPOSED IMPROVEMENTS SHALL BE CONSTRUCTED ACCORDING TO THE WISCONSIN D.O.T. STANDARD SPECIFICATIONS FOR HIGHWAY AND STRUCTURE CONSTRUCTION, LATEST EDITION, THE STANDARD SPECIFICATIONS FOR SEWER & WATER IN WISCONSIN, AND WISCONSIN ADMINISTRATIVE CODE, SPS 360.382-383, AND THE LOCAL ORDINANCES AND SPECIFICATIONS.
2. THE CONTRACTOR SHALL OBTAIN ALL PERMITS REQUIRED FOR EXECUTION OF THE WORK. THE CONTRACTOR SHALL CONDUCT HIS WORK ACCORDING TO THE REQUIREMENTS OF THE PERMITS.
3. THE CONTRACTOR SHALL NOTIFY THE OWNER AND THE MUNICIPALITY FORTY-EIGHT (48) HOURS PRIOR TO THE START OF CONSTRUCTION.
4. THE MUNICIPALITY SHALL HAVE THE RIGHT TO INSPECT, APPROVE, AND REJECT THE CONSTRUCTION OF THE PUBLIC PORTIONS OF THE WORK. THE OWNER SHALL HAVE THE RIGHT TO INSPECT, APPROVE, AND REJECT THE CONSTRUCTION OF ALL PRIVATE PORTIONS OF THE WORK.
5. THE CONTRACTOR SHALL INDEMNIFY THE OWNER, THE ENGINEER, AND THE MUNICIPALITY, THEIR AGENTS, ETC, FROM ALL LIABILITY INVOLVED WITH THE CONSTRUCTION, INSTALLATION, AND TESTING OF THE WORK ON THIS PROJECT.
6. SITE SAFETY SHALL BE THE SOLE RESPONSIBILITY OF THE CONTRACTOR.
7. THE CONTRACTOR IS RESPONSIBLE FOR FIELD VERIFYING ALL UTILITY INFORMATION SHOWN ON THE PLANS PRIOR TO THE START OF CONSTRUCTION. THE CONTRACTOR SHALL CALL DIGGERS HOTLINE AT 1-800-242-8511 TO NOTIFY THE UTILITIES OF HIS INTENTIONS, AND TO REQUEST FIELD STAKING OF EXISTING UTILITIES.
8. SILT FENCE AND OTHER EROSION CONTROL FACILITIES MUST BE INSTALLED PRIOR TO CONSTRUCTION OR ANY OTHER LAND DISTURBING ACTIVITY. FOLLOW THE SEQUENCE OF CONSTRUCTION ON THE EROSION CONTROL PLAN FOR MORE DETAILS. INSPECTIONS SHALL BE MADE WEEKLY OR AFTER EVERY RAINFALL OF 0.5" OR MORE. REPAIRS SHALL BE MADE IMMEDIATELY. THE CONTRACTOR SHALL BE RESPONSIBLE FOR REMOVING ALL EROSION CONTROL FACILITIES ONCE THE THREAT OF EROSION HAS PASSED WITH THE APPROVAL OF THE GOVERNING AGENCY.
9. ANY ADJACENT PROPERTIES OR ROAD RIGHT-OF-WAYS WHICH ARE DAMAGED DURING CONSTRUCTION MUST BE RESTORED BY THE CONTRACTOR.
10. TRASH AND DEBRIS SHALL NOT BE ALLOWED TO ACCUMULATE ON THIS SITE AND THE SITE SHALL BE CLEAN UPON COMPLETION OF WORK.
11. THE OWNER SHALL HAVE THE RIGHT TO HAVE ALL MATERIALS USED IN CONSTRUCTION TESTED FOR COMPLIANCE WITH THESE SPECIFICATIONS.

SPECIFICATIONS FOR GRADING & EROSION CONTROL:

1. THE CONTRACTOR SHALL ASSUME SOLE RESPONSIBILITY FOR THE COMPUTATIONS OF ALL GRADING AND FOR ACTUAL LAND BALANCE, INCLUDING UTILITY TRENCH SPOIL. THE CONTRACTOR SHALL IMPORT OR EXPORT MATERIAL AS NECESSARY TO COMPLETE THE PROJECT. CONTRACTOR SHALL NOTIFY OWNER OF THE NEED TO IMPORT OR HAUL OFF SOIL. ON-SITE LOCATIONS SUITABLE FOR BORROW OR FILL MAY BE PRESENT. COORDINATE WITH OWNER.
2. THE CONTRACTOR IS RESPONSIBLE FOR VERIFYING SOIL CONDITIONS PRIOR TO COMMENCEMENT OF CONSTRUCTION. A GEOTECHNICAL REPORT MAY BE AVAILABLE FROM THE OWNER.
3. SITE SHALL BE CLEARED TO THE LIMITS SHOWN ON THE PLANS. REMOVE VEGETATION FROM THE SITE BURNING IS NOT PERMITTED. PROTECT TREES AND OTHER FEATURES FROM DAMAGE WITH FENCING.
4. THE GEOTECHNICAL ENGINEER IS RESPONSIBLE FOR VERIFYING COMPACTION AND FILL PLACEMENT IN THE FIELD. THE GEOTECHNICAL ENGINEER MAY SUPERCEDE THESE SPECIFICATIONS IF THERE IS GOOD CAUSE TO DO SO. AN EXPLANATION MUST BE SUBMITTED TO THE ENGINEER IN WRITING BEFORE ANY DEVIATIONS ARE MADE.
5. IF NO GEOTECHNICAL RECOMMENDATION IS AVAILABLE, THEN THE FOLLOWING SPECIFICATIONS SHALL APPLY. ALL FILL SHALL BE CONSIDERED STRUCTURAL FILL AND SHALL BE PLACED IN ACCORDANCE WITH THE FOLLOWING: THE COMPACTED FILL SUBGRADE SHALL CONSIST OF AND SHALL BE UNDERLAIN BY SUITABLE BEARING MATERIALS, FREE OF ALL ORGANIC, FROZEN OR OTHER DELETERIOUS MATERIAL AND INSPECTED AND APPROVED BY THE RESIDENT GEOTECHNICAL ENGINEER. PREPARATION OF THE SUBGRADE, AFTER STRIPPING, SHALL CONSIST OF PROOF-ROLLING TO DETECT UNSTABLE AREAS THAT MIGHT BE UNDERCUT, AND COMPACTING THE SCARIFIED SURFACE TO THE SAME MINIMUM DENSITY INDICATED BELOW. THE COMPACTED FILL MATERIALS SHALL BE FREE OF ANY DELETERIOUS, ORGANIC OR FROZEN MATTER AND SHALL HAVE A MAXIMUM LIQUID LIMIT (ASTM D-423) AND PLASTICITY INDEX (ASTM D-424) IF 30 AND 10 RESPECTFULLY, UNLESS SPECIFICALLY TESTED AND FOUND TO HAVE LOW EXPANSIVE PROPERTIES AND APPROVED BY AN EXPERIENCED SOILS ENGINEER. THE TOP TWELVE (12") INCHES OF COMPACTED FILL SHOULD HAVE A MAXIMUM THREE (3") INCH PARTICLE DIAMETER AND ALL UNDERLYING COMPACTED FILL A MAXIMUM SIX (6") INCH PARTICLE DIAMETER UNLESS SPECIFICALLY APPROVED BY AN EXPERIENCED SOILS ENGINEER. ALL FILL MATERIAL MUST BE TESTED AND APPROVED UNDER THE DIRECTION AND SUPERVISION OF AN EXPERIENCED SOILS ENGINEER PRIOR TO PLACEMENT. IF THE FILL IS TO PROVIDE NON-FROST SUSCEPTIBLE CHARACTERISTICS, IT MUST BE CLASSIFIED AS A CLEAN GW, GP, SW, OR SP PER UNITED SOIL CLASSIFICATION SYSTEM (ASTM D-2487). FOR STRUCTURAL FILL THE DENSITY OF THE STRUCTURAL COMPACTED FILL AND SCARIFIED SUBGRADE AND GRADES SHALL NOT BE LESS THAN 95 PERCENT OF THE MAXIMUM DRY DENSITY AS DETERMINED BY THE STANDARD PROCTOR (ASTM D-698) WITH THE EXCEPTION TO THE TOP 12 INCHES OF PAVEMENT SUBGRADE WHICH SHALL A MINIMUM IN-SITU DENSITY OF 100 PERCENT OF THE MAXIMUM DRY DENSITY, OR 5 PERCENT HIGHER THAN UNDERLYING FILL MATERIALS. THE MOISTURE CONTENT OF COHESIVE SOIL SHALL NOT VARY BY MORE THAN -1 TO +3 PERCENT AND GRANULAR SOIL ±3 PERCENT OF OPTIMUM WHEN PLACED AND COMPACTED OR RECOMPACTED, UNLESS SPECIFICALLY APPROVED BY THE SOILS ENGINEER TAKING INTO CONSIDERATION THE TYPE OF MATERIALS AND COMPACTION EQUIPMENT BEING USED. THE COMPACTION EQUIPMENT SHOULD CONSIST OF SUITABLE MECHANICAL EQUIPMENT SPECIFICALLY DESIGNED FOR SOIL COMPACTION. BULLDOZERS OR SIMILAR TRACKED VEHICLES ARE TYPICALLY NOT SUITABLE FOR COMPACTION. MATERIAL THAT IS TOO WET TO PERMIT PROPER COMPACTION MAY BE SPREAD ON THE FILL AND PERMITTED TO DRY. DISCING, HARROWING OR PULVERIZING MAY BE NECESSARY TO REDUCE THE MOISTURE CONTENT TO A SATISFACTORY VALUE. AFTER WHICH IT SHALL BE COMPACTED. THE FINISHED SUBGRADE AREAS OF THE SITE SHALL BE COMPACTED TO 100 PERCENT OF THE STANDARD PROCTOR (ASTM D-398) MAXIMUM DENSITY.
6. NO FILL SHALL BE PLACED ON A WET OR SOFT SUBGRADE. THE SUBGRADE SHALL BE PROOF-ROLLED AND INSPECTED BY THE GEOTECHNICAL ENGINEER BEFORE ANY MATERIAL IS PLACED.
7. SUBGRADE TOLERANCES ARE +/- 1" FOR LANDSCAPE AREAS AND +/- 1/2" FOR ALL PAVEMENT AND BUILDING AREAS.
8. TOPSOIL SHALL BE FREE OF DELETERIOUS MATERIALS, ROOTS, OLD VEGETATION, ROCKS OVER 2" DIAMETER AND SHALL NOT BE EXCESSIVELY CLAYEY IN NATURE. NO CLUMPS LARGER THAN 4" ARE ACCEPTABLE. TOPSOIL MAY BE AMENDED AS NEEDED WITH SAND OR COMPOST TO BE LOOSE WHEN SPREAD.
9. THE CONTRACTOR SHALL MAINTAIN SITE DRAINAGE THROUGHOUT CONSTRUCTION. THIS MAY INCLUDE THE EXCAVATION OF TEMPORARY DITCHED OR PUMPING TO ALLEVIATE WATER PONDING. ANY DEWATERING SHALL NOT GO DIRECTLY TO STREAMS, CREEKS, WETLANDS OR OTHER ENVIRONMENTALLY SENSITIVE AREAS WITHOUT BEING TREATED FIRST. A DIRT BAG OR OTHER DEWATERING TREATMENT DEVICE MAY BE USED TO CAPTURE SEDIMENT FROM THE PUMPED WATER.
10. THE STONE TRACKING PAD SHALL BE INSTALLED PRIOR TO ANY CONSTRUCTION. THE TRACKING PAD IS TO BE MAINTAINED BY THE CONTRACTOR IN A CONDITION, WHICH WILL PREVENT THE TRACK OF MUD OR DRY SEDIMENT ONTO THE ADJACENT PUBLIC STREETS. SEDIMENT REACHING THE PUBLIC ROAD SHALL BE REMOVED BY STREET CLEANING (NOT HYDRAULIC FLUSHING) BEFORE THE END OF EACH WORKDAY.
11. SOIL STOCKPILES SHALL BE LOCATED A MINIMUM OF 75 FEET FROM LAKES, STREAMS, WETLANDS, DITCHES, DRAINAGE WAYS, CURBS AND GUTTERS OR OTHER STORMWATER CONVEYANCE SYSTEM, UNLESS OTHERWISE APPROVED BY THE ENGINEER. MEASURES SHALL BE TAKEN TO MINIMIZE EROSION AND RUNOFF FROM ANY SOIL STOCKPILES THAT WILL LIKELY REMAIN FOR MORE THAN FIVE WORKING DAYS. ANY STOCKPILE THAT REMAINS FOR MORE THAN 30 DAYS SHALL BE COVERED OR TREATED WITH STABILIZATION PRACTICES SUCH AS TEMPORARY OR PERMANENT SEEDING AND MULCHING.
12. EROSION CONTROL DEVICES SHALL BE INSTALLED PRIOR TO GRADING OPERATIONS AND SHALL BE PROPERLY MAINTAINED FOR MAXIMUM EFFECTIVENESS UNTIL VEGETATION IS ESTABLISHED. ALL EROSION CONTROL MEASURES AND STRUCTURES SERVING THE SITE MUST BE INSPECTED AT LEAST WEEKLY OR WITHIN 24 HOURS OF A 0.5 INCH RAIN EVENT. ALL MAINTENANCE WILL FOLLOW AN INSPECTION WITHIN 24 HOURS.
13. CUT AND FILL SLOPES SHALL BE NO GREATER THAN 3:1.
14. EROSION CONTROL IS THE RESPONSIBILITY OF THE CONTRACTOR UNTIL ACCEPTANCE OF THIS PROJECT. EROSION CONTROL MEASURES AS SHOWN SHALL BE THE MINIMUM PRECAUTIONS THAT WILL BE ALLOWED. THE CONTRACTOR SHALL BE RESPONSIBLE FOR RECOGNIZING AND CORRECTING ALL EROSION CONTROL PROBLEMS THAT ARE A RESULT OF CONSTRUCTION ACTIVITIES. ADDITIONAL EROSION CONTROL MEASURES, AS REQUESTED IN WRITING BY THE STATE OR LOCAL INSPECTORS, OR THE DEVELOPER'S ENGINEER, SHALL BE INSTALLED WITHIN 24 HOURS.
15. ALL DISTURBED SLOPES OF 4:1 OR GREATER AND DRAINAGE SWALES SHALL BE STABILIZED WITH CURLEX EROSION CONTROL FABRIC (INSTALL PER MANUFACTURER'S SPECIFICATIONS).

SPECIFICATIONS FOR PRIVATE UTILITIES:

1. EXISTING UTILITIES ARE SHOWN FOR INFORMATIONAL PURPOSES ONLY AND ARE NOT GUARANTEED TO BE ACCURATE OR ALL INCLUSIVE. BEFORE PROCEEDING WITH ANY UTILITY CONSTRUCTION SHALL EXCAVATE EACH EXISTING LATERAL OR POINT OF CONNECTION AND VERIFY THE LOCATION AND ELEVATION OF ALL UTILITIES. IF ANY EXISTING UTILITIES ARE NOT AS SHOWN ON THE DRAWINGS, THE CONTRACTOR SHALL NOTIFY THE ENGINEER IMMEDIATELY FOR POSSIBLE REDESIGN. CONTRACTOR SHALL CALL "DIGGERS HOTLINE" PRIOR TO ANY CONSTRUCTION.
2. ALL CONNECTIONS TO EXISTING PIPES AND MANHOLES SHALL BE CORED CONNECTIONS. CONNECTIONS TO WATER MAIN SHALL BE WET TAPPED WITH A STAINLESS STEEL TAPPING SLEEVE.
3. BUILDING LATERALS SHALL BE CONSTRUCTED IN ACCORDANCE WITH LOCAL AND STATE PLUMBING CODES AND IN ACCORDANCE WITH STANDARD SPECIFICATIONS FOR SEWER AND WATER CONSTRUCTION WISCONSIN, LATEST EDITION. PROPOSED SANITARY SEWER AND INTERNALLY CONNECTED STORM SEWER SHOWN IN THIS PLAN SHALL TERMINATE AT A POINT FIVE (5) FEET FROM THE EXTERIOR BUILDING WALL. THE EXACT LOCATION OF ALL DOWN SPOUT CONNECTIONS SHALL BE PER THE ARCHITECTURAL PLANS.
4. CONTRACTOR SHALL NOT SHUT OFF WATER OR PLUG SANITARY SEWER IN MUNICIPAL LINES WITHOUT PRIOR APPROVAL.
5. MATERIALS FOR STORM SEWER SHALL BE AS FOLLOWS: STORM SEWER PIPE 48" OR LESS SHALL BE HIGH DENSITY POLYETHYLENE (HDPE) CORRUGATED PIPE WITH AN INTEGRALLY FORMED SMOOTH WATERWAY SUCH AS ADS N-12. FOR PIPE 10" OR LESS IN DIAMETER, PVC, ASTM D-3034, SDR-26, MAY ALSO BE USED. WHERE SPECIFICALLY REQUIRED, REINFORCED CONCRETE PIPE (RCP), ASTM C-76, CLASS III OR HIGHER, MAY BE USED. TRENCH SECTION SHALL BE CLASS "B" FOR PVC AND HDPE AND CLASS "C" FOR CONCRETE (PER STANDARD SPECIFICATIONS). MANHOLES, INLETS AND CATCH BASINS SHALL BE PRE CAST REINFORCED CONCRETE, ASTM C-478. CASTINGS SHALL BE HEAVY DUTY CAST IRON. AREA DRAINS SHALL BE ADSHYLOPLAST OR EQUIVALENT AND SHALL BE A MINIMUM OF 24" IN DIAMETER. CONNECTIONS TO EXISTING PIPES SHALL BE MADE WITH INSERT A WYE OR EQUIVALENT. LAST (3) THREE JOINTS SHALL BE RESTRAINED WITH RODS. PIPE SHALL MEET THE REQUIREMENTS OF AASHTO M-294, TYPE S.
6. MATERIALS FOR SANITARY SEWER SHALL BE AS FOLLOWS: SANITARY SEWER SHALL BE PVC, ASTM D-3034, SDR-35 WITH RUBBER GASKETED JOINTS, CONFORMING TO ASTM D-3212. TRENCH SECTIONS SHALL BE CLASS "B" BEDDING (PER STANDARD SPECIFICATIONS). CRUSHED STONE CHIPS SHALL BE USED FOR BEDDING MATERIAL. CONNECTIONS SHALL BE MAD WITH A INSERT A WYE OR EQUIVALENT. A MINIMUM OF 6" OF COVER IS REQUIRED FOR ALL SANITARY SEWER.
7. MATERIALS FOR WATER SERVICES AND PRIVATE HYDRANTS SHALL BE AS FOLLOWS: WATER SERVICES SHALL BE PVC, HDPE, OR DI AS ALLOWED BY MUNICIPAL CODE. PVC SHALL BE AWWA C-900, DI SHALL BE AWWA C151, CLASS 52 (OR AS REQUIRED BY LOCAL CODE). TRENCH SECTIONS SHALL BE CLASS "B" BEDDING (PER STANDARD SPECIFICATIONS). CRUSHED STONE CHIPS SHALL BE USED FOR BEDDING MATERIAL. CONNECTION SHALL BE MADE WITH A WET TAP, CORPORATE STOP AND VALVE BOX PER MUNICIPAL STANDARDS. A MINIMUM OF 6" COVER IS REQUIRED FOR ALL WATER MAIN. VALVES SHALL BE NON RISING STEM, RESILIENT SEATED GATE VALVES COMPLYING WITH AWWA C509 WITH A THREE PIECE CAST IRON VALVE BOX. INSTALL THRUST BLOCKS AT ALL BENDS AND TEES. DISINFECT ALL NEW LINES AND OBTAIN SAFE WATER SAMPLE PRIOR TO USE.
8. EXTREME CAUTION MUST BE FOLLOWED REGARDING THE COMPACTION OF ALL UTILITY TRENCHES. MECHANICALLY COMPACTED GRANULAR BACKFILL IS REQUIRED UNDER & WITHIN 5 FEET OF ALL PAVEMENT INCLUDING SIDEWALKS. FLOODING OF BACKFILL MATERIAL IS NOT ALLOWED.
9. TRACER WIRE (NO.8 SINGLE STRAND COPPER) AND WARNING TAPE SHALL BE INSTALLED ON ALL UTILITIES IN ACCORDANCE WITH THE LOCAL AND STATE CODES. TRACER WIRE SHALL TERMINATE IN A VALVECO TERMINAL BOX AT EACH END IN ACCORDANCE WITH 182.0715(2R) OF STATE STATUTES.
10. MANDREL TESTING ON SANITARY LINES AND PRESSURE TESTING ON WATER MAIN MAY BE REQUIRED BY THE OWNER OR MUNICIPALITY.
11. UPON COMPLETION OF FINAL PAVING OPERATIONS, THE UTILITY CONTRACTOR SHALL ADJUST ALL MANHOLE AND INLET RIMS AND VALVE BOXES TO FINISHED GRADE.
12. ALL UTILITY CONSTRUCTION SHALL BE DONE IN COMPLIANCE WITH THE STANDARD SPECIFICATIONS FOR SEWER AND WATER CONSTRUCTION IN WISCONSIN (LATEST EDITION AND ADDENDUM) AND ALL STATE AND LOCAL CODES. IT IS THE CONTRACTORS RESPONSIBILITY TO DETERMINE WHICH SPECIFICATIONS APPLY, AND TO COORDINATE ALL CONSTRUCTION ACTIVITIES WITH THE APPROPRIATE LOCAL AND STATE AUTHORITIES.
13. ALL SANITARY SEWER, STORM SEWER AND WATER MAIN CONSTRUCTION SHALL BE IN COMPLIANCE WITH THE VILLAGE OF JACKSON AND WISCONSIN DSPS STANDARDS.
14. THE LENGTHS OF ALL UTILITIES ARE TO CENTER OF STRUCTURES OR FITTINGS AND MAY VARY SLIGHTLY FROM THE PLAN. LENGTHS SHALL BE VERIFIED IN THE FIELD DURING CONSTRUCTION.
15. MAINTAIN AN 8 FOOT MINIMUM HORIZONTAL SEPARATION DISTANCE BETWEEN PUBLIC SANITARY SEWER, WATER MAIN AND STORM SEWER. PROVIDE 18" MINIMUM VERTICAL SEPARATION WHERE SEWER CROSSES OVER WATER MAIN AND PROVIDE 6" MINIMUM VERTICAL SEPARATION WHERE WATER MAIN CROSSES OVER SEWER.
16. ANY UTILITIES WHICH ARE DAMAGED BY THE CONTRACTOR SHALL BE REPAIRED TO THE OWNER'S SATISFACTION AT THE CONTRACTOR'S EXPENSE.
17. GENERAL CONTRACTOR SHALL COORDINATE WITH LOCAL GAS TELEPHONE, AND ELECTRICAL UTILITIES FOR EXACT LOCATION SIZE AND DEPTH OF NEW SERVICE.
18. ALL WORK WITHIN THE VILLAGE RIGHT-OF-WAY REQUIRES A PERMIT FROM THE VILLAGE OF JACKSON PUBLIC WORKS DEPARTMENT.

SPECIFICATIONS FOR PAVING:

1. AGGREGATES USED IN THE CRUSHED STONE BASE SHALL CONFORM TO THE GRADATION REQUIREMENTS SECTIONS 301.2 AND 305.2.2 OF THE STANDARD SPECIFICATIONS. THICKNESS SHALL BE PER THE DETAIL ON THE PLANS. BASE SHALL BE 1-1/4" INCH DIAMETER LIMESTONE TRAFFIC BOND AGGREGATE BASE COURSE UNLESS NOTED OTHERWISE. SUBSTITUTION AND/OR RECYCLED MATERIALS MAY BE ALLOWED WITH APPROVAL FROM THE OWNER.
2. SUBGRADE SHALL BE PROOFROLLED AND APPROVED BY A GEOTECHNICAL ENGINEER PRIOR TO PLACEMENT OF STONE BASE. EXCAVATE UNSUITABLE AREAS AND REPLACE WITH BREAKER RUN STONE AND RECOMPACT. REFER TO THE GEOTECHNICAL REPORT FOR ADDITIONAL SPECIFICATIONS.
3. EXISTING PAVEMENT SHALL BE SAWCUT IN NEAT STRAIGHT LINES TO FULL DEPTH AT ANY POINT WHERE EXISTING PAVEMENT IS REMOVED. CURB AND WALK SHALL BE REMOVED TO THE NEAREST JOINT. REMOVED PAVEMENT SHALL BE REPLACED WITH THE SAME SECTION AS EXISTING. MUNICIPAL STANDARDS MAY REQUIRE ADDITIONAL WORK.
4. ASPHALT FOR PARKING AREAS AND THE PRIVATE ROAD SHALL BE PER THE DETAILS MATERIALS AND PLACEMENT SHALL CONFORM TO THE DOT STANDARD SPECIFICATIONS, SECTION 450 AND 460 LT 58-28 S IS REQUIRED UNLESS NOTED OTHERWISE A COMMERCIAL GRADE MIX MAY BE SUBSTITUTED ONLY WITH APPROVAL FROM THE OWNER.
5. TACK COAT SHALL BE IN ACCORDANCE WITH THE SUBSECTION 455.2.5 OF THE STANDARD SPECIFICATIONS. THE RATE OF APPLICATION SHALL BE 0.05 GAL/SY.
6. CONCRETE FOR CURB, DRIVEWAYS, WALKS, LOADING DOCKS AND NON-FLOOR SLABS SHALL CONFORM TO THE LATEST VERSION OF SECTION 415 OF THE WISCONSIN D.O.T. STANDARD SPECIFICATIONS FOR CONSTRUCTION. CONCRETE SHALL BE GRADE A, ASTM C-94, 6 BAG MIX WITH A MINIMUM 28 DAY COMPRESSIVE STRENGTH OF 4,000 PSI. JOINTING SHALL BE PER SECTION 415.3.7 OF THE STANDARD SPECIFICATIONS WITH CONSTRUCTION JOINTS HAVING A MAXIMUM SPACING OF 10'. EXPANSION JOINTS SHALL BE PROVIDED EVERY 50'. CONCRETE SHALL BE FINISHED PER SECTION 415.3.8 WITH A MEDIUM BROOM TEXTURE. A CURING MEMBRANE IN CONFORMANCE WITH SECTION 415.3.12 IS REQUIRED. LOADING DOCKS SHALL HAVE REINFORCING CONSISTING OF NOVOMESH 950 FIBER MESH OR #4 BARS AT 24" ON CENTER EACH WAY PER SECTION 415.2.2 OF THE STANDARD SPECIFICATIONS.
7. PAVEMENT MARKINGS SHALL BE PAINT IN ACCORDANCE WITH WISCONSIN DOT SECTION 646 OF THE STANDARD SPECIFICATIONS AND WITH LOCAL CODES. THE FOLLOWING ITEMS SHALL BE PAINTED WITH COLORS NOTED BELOW:

PARKING STALLS: WHITE
PEDESTRIAN CROSSWALKS: WHITE
LANE STRIPING WHERE SEPARATING TRAFFIC IS MOVING IN OPPOSITE DIRECTIONS: YELLOW
LANE STRIPING WHERE SEPARATING TRAFFIC IS MOVING IN SAME DIRECTIONS: WHITE
ADA SYMBOLS: WHITE

RESTORATION NOTES:

1. ALL DISTURBED AREAS, EXCEPT STREET PAVEMENT AND SIDEWALK AREAS, SHALL RECEIVE A MINIMUM OF FOUR (4) INCHES OF TOPSOIL, FERTILIZER, SEED AND MULCH. RESTORATION WILL OCCUR AS SOON AFTER THE DISTURBANCE AS PRACTICAL. LAWN AREAS WITH SLOPES GREATER THAN 4:1 SHALL BE SEEDED WITH OLDS "NOMOW" MIX OR EQUAL. ALL OTHER DISTURBED AREAS SHALL BE SEEDED WITH MADISON PARKS MIX OR EQUAL. MIXTURES SHALL BE IN ACCORDANCE WITH SECTION 630 OF D.O.T. SPECIFICATIONS.
2. AN EQUAL AMOUNT OF ANNUAL RYEGRASS SHALL BE ADDED TO THE MIX. SEED MIXTURES SHALL BE APPLIED AT THE RATE OF FOUR (4) POUNDS PER 1,000 SQUARE FEET. FERTILIZER SHALL MEET THE MINIMUM REQUIREMENTS THAT FOLLOW: NITROGEN, NOT LESS THAN 16%; PHOSPHORIC ACID, NOT LESS THAN 6%; POTASH, NOT LESS THAN 6%.
3. ALL FINISH GRADED AREAS SHALL BE SEEDED AND MULCHED BY SEPTEMBER 15TH. IF THE SITE DOES NOT HAVE FINISH GRADED AREAS COMPLETED BY OCTOBER 15TH, ALL DISTURBED AREAS SHALL BE RESTORED WITH TEMPORARY SEEDING (COVER CROP). AREAS NEEDING PROTECTION DURING PERIODS WHEN PERMANENT SEEDING IS NOT APPLIED SHALL BE SEEDED WITH ANNUAL SPECIES FOR TEMPORARY PROTECTION. SEE TABLE 1 OF THE WISCONSIN DNR CONSERVATION PRACTICE STANDARD 1059, FOR SEEDING RATES OF COMMONLY USED SPECIES. THE RESIDUE FROM THIS CROP MAY EITHER BE INCORPORATED INTO THE SOIL DURING SEEDED PREPARATION AT THE NEXT PERMANENT SEEDING PERIOD OR LEFT ON THE SOIL SURFACE AND THE PLANTING MADE AS A NO-TILL SEEDING.
4. THE CONTRACTOR SHALL BE RESPONSIBLE FOR A SATISFACTORY STAND OF GRASS ON ALL SEEDED AREAS FOR ONE YEAR AFTER THE PROJECT'S FINAL ACCEPTANCE.

REVISIONS:	
NO.	DESCRIPTION



PROJECT TITLE:
**CAYMUS COUTY SPEC (SYMPLR)
N171W21860 CAYMUS COURT
JACKSON, WI 53037**

PLAN TITLE:

CONSTRUCTION NOTES

DRAWN BY:

WWS

DESIGNED BY:

JDR

CHECKED BY:

KJP

PLAN DATE:

2/27/2025

PROJECT NO:

\DE-149-24

SUBMITTAL

SHEET NO:

C2.01



GENERAL NOTES:

1. LATERAL CONTRACTION JOINTS SHALL BE PLACED AT INTERVALS OF NOT MORE THAN 15' NOR LESS THAN 6' IN LENGTH. THE JOINTS SHALL BE A MINIMUM OF 3" IN DEPTH. EXPANSION JOINTS SHALL BE PLACED TRANSVERSELY AT RADIUS POINTS ON CURVES OF RADIUS 200' OR LESS, AND AT ANGLE POINTS, OR AS DIRECTED BY THE ENGINEER. THE EXPANSION JOINT SHALL BE A ONE PIECE PRECAST MATERIAL WITH A 1/2" GROUT BEHIND THE JOINT. CURB & GUTTER SHALL BE 1/2" THICK, IN ALL CASES, CONCRETE. CURB & GUTTER SHALL BE PLACED ON THOROUGHLY COMPACTED CRUSHED STONE.
2. * CURB APRON 12" x FIT STANDARD CURB MACHINE

18" CURB AND GUTTER DETAILS

[illegible]

PSE
PARISH SURVEY & ENGINEERING
122 Wisconsin Street, West Bend, WI 53095
262.346.7800
www.parishse.com

PROJECT TITLE:

**CAYMUS COUTY SPEC (SYMPLR)
N171W21860 CAYMUS COURT
JACKSON, WI 53037**

PLAN TITLE:

SITE DETAILS

DRAWN BY:

WWS

DESIGNED BY:

JDF

CHECKED BY:

KJF

PLAN DATE:

2/27/2025

PROJECT NO:


\DE-149-24

SUBMITTAL

SHEET NO:

C2.02


MAXIMUM PERIOD OF BARE SOIL FOR SLOPES > 20%		
SLOPE AREA DRAINS TO SEDIMENT BASIN OR SEDIMENT TRAP?	MAXIMUM PERIOD OF BARE SOIL EXPOSURE (CALENDAR DAYS)	
	LAND DISTURBANCE BETWEEN SEPTEMBER 16TH AND MAY 1ST	LAND DISTURBANCE BETWEEN MAY 2ND AND SEPTEMBER 15TH
YES	90	90
NO	60	30

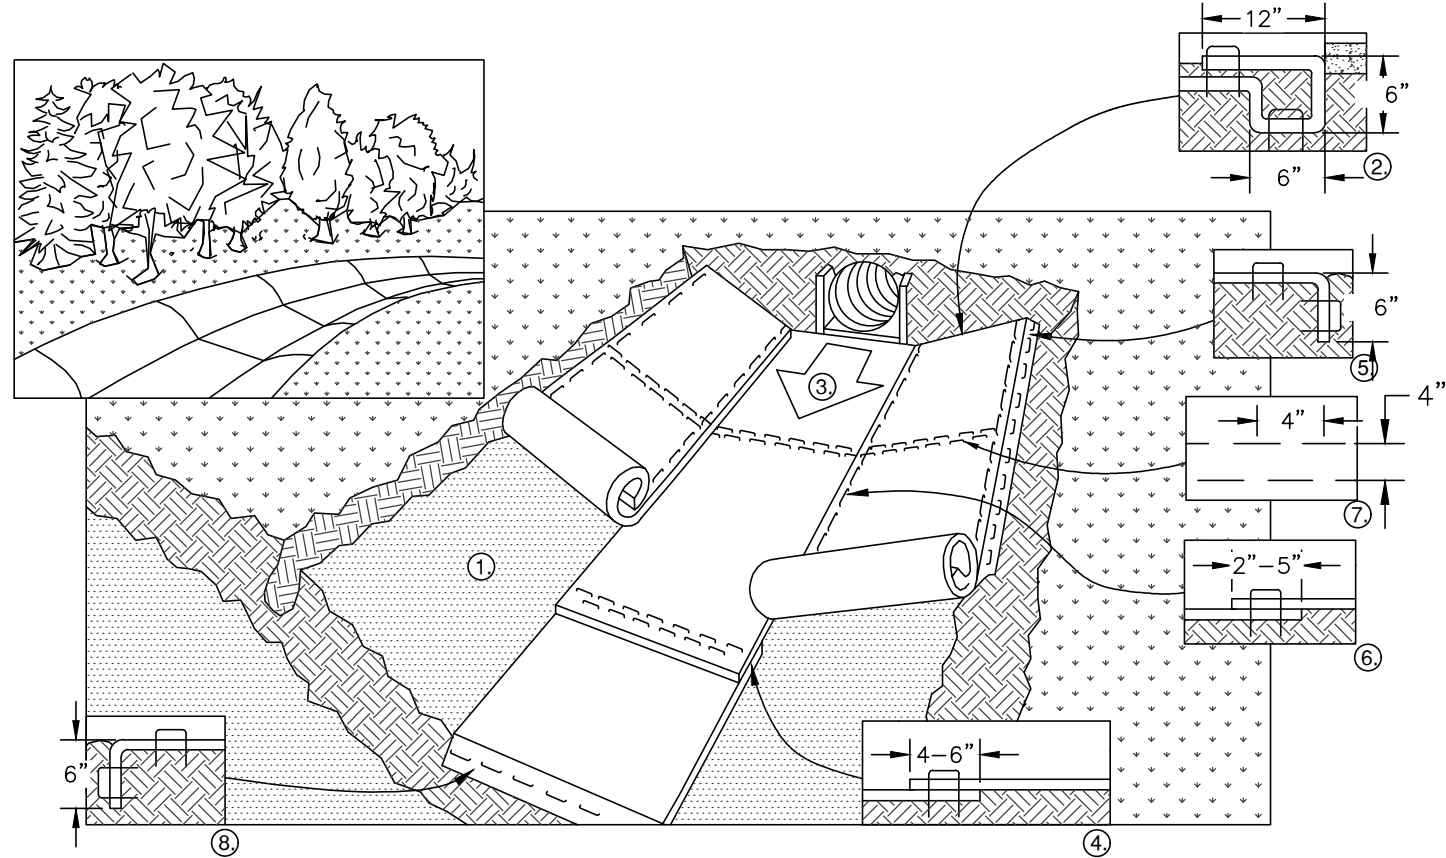

1. PREPARE SOIL BEFORE INSTALLING BLANKETS, INCLUDING APPLICATION OF FERTILIZER AND SEED.
2. BEGIN AT THE TOP OF THE CHANNEL BY ANCHORING THE BLANKET IN A 6" DEEP X 6" WIDE TRENCH WITH APPROXIMATELY 12" OF BLANKET EXTENDED BEYOND THE UP-SLOPE PORTION OF THE TRENCH. ANCHOR THE BLANKET WITH A ROW OF STAPLES/STAKES APPROXIMATELY 12" APART IN THE BOTTOM OF THE TRENCH. BACKFILL AND COMPACT THE TRENCH AFTER STAPLING. APPLY SEED TO COMPACTED SOIL AND FOLD REMAINING 12" PORTION OF BLANKET BACK OVER SEED AND COMPACTED SOIL. SECURE BLANKET OVER COMPACTED SOIL WITH A ROW OF STAPLES/STAKES SPACED APPROXIMATELY 12" APART ACROSS THE WIDTH OF THE BLANKET
3. ROLL CENTER BLANKET IN DIRECTION OF WATER FLOW IN BOTTOM OF CHANNEL. BLANKETS WILL UNROLL WITH APPROPRIATE SIDE AGAINST THE SOIL SURFACE. ALL BLANKETS MUST BE SECURELY FASTENED TO THE SOIL SURFACE BY PLACING STAPLES/STAKES IN APPROPRIATE LOCATIONS AS RECOMMENDED BY THE MANUFACTURER.
4. PLACE CONSECUTIVE BLANKETS END OVER END (SHINGLE STYLE) WITH A 4-6" OVERLAP. USE A DOUBLE ROW OF STAPLES STAGGERED 4" APART AND 4" ON CENTER TO SECURE BLANKETS.
5. FULL LENGTH EDGE OF BLANKETS AT TOP OF SIDE SLOPE MUST BE ANCHORED WITH A ROW OF STAPLES/STAKES APPROXIMATELY 12" APART IN A 6" DEEP X 6" WIDE TRENCH. BACKFILL AND COMPACT THE TRENCH AFTER STAPLING.
6. ADJACENT BLANKETS MUST BE OVERLAPPED APPROXIMATELY 4" AND STAPLED.
7. A STAPLE CHECK SLOT IS RECOMMENDED AT 30 TO 40 FOOT INTERVALS. USE A DOUBLE ROW OF STAPLES STAGGERED 4" APART AND 4" ON CENTER OVER ENTIRE WIDTH OF THE CHANNEL.
8. THE TERMINAL END OF THE BLANKETS MUST BE ANCHORED WITH A ROW OF STAPLES/STAKES APPROXIMATELY 12" APART IN A 6" DEEP X 6" WIDE TRENCH. BACKFILL AND COMPACT THE TRENCH AFTER STAPLING.

NOTE: ALL STAPLES MUST BE 6" OR GREATER IN LENGTH


EROSION CONTROL MAT — CHANNEL INSTALLATION

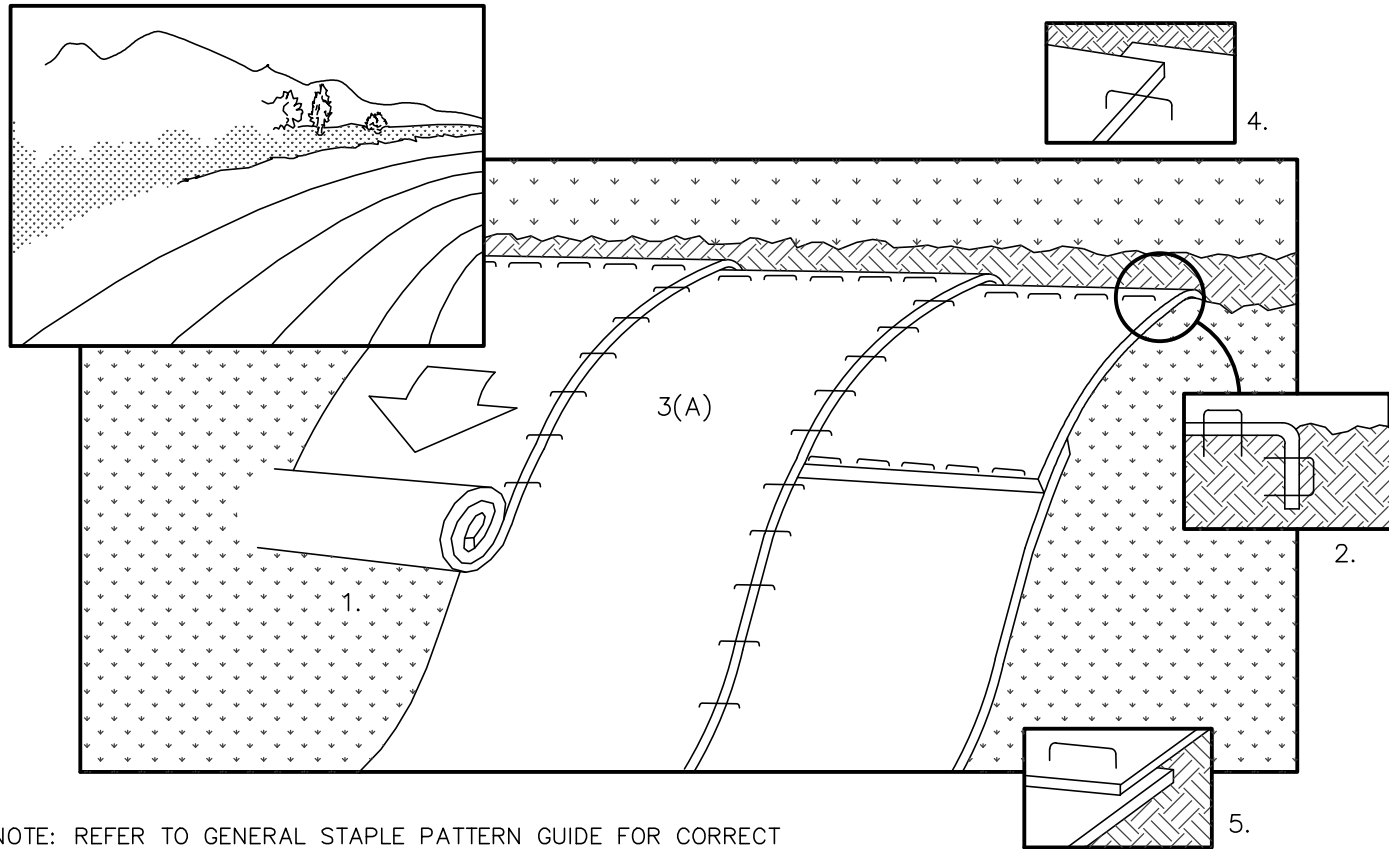


NOTE: REFER TO GENERAL STAPLE PATTERN GUIDE FOR CORRECT STAPLE PATTERN RECOMMENDATIONS FOR SLOPE INSTALLATIONS.

1. PREPARE SOIL BEFORE INSTALLING BLANKETS, INCLUDING APPLICATION OF FERTILIZER AND SEED. NOTE: WHEN USING CELL-O-SEED DO NOT SEED PREPARED AREA. CELL-O-SEED MUST BE INSTALLED WITH PAPER SIDE DOWN.
2. BEGIN AT THE TOP OF THE SLOPE BY ANCHORING THE BLANKET IN 6" DEEP X 6" WIDE TRENCH. BACKFILL AND COMPACT THE TRENCH AFTER STAPLING.
3. ROLL THE BLANKETS (A.) DOWN OR (B.) HORIZONTALLY ACROSS THE SLOPE.
4. THE EDGES OF PARALLEL BLANKETS MUST BE STAPLED WITH APPROXIMATELY 2" OVERLAP.
5. WHEN BLANKETS MUST BE SPLICED DOWN THE SLOPE, PLACE BLANKETS END OVER END (SHINGLE STYLE) WITH APPROXIMATELY 4" OVERLAP. STAPLE THROUGH OVERLAPPED AREA, APPROXIMATELY
6. ALL BLANKETS MUST BE SECURELY FASTENED TO THE SLOPE BY PLACING STAPLES/STAKES IN APPROPRIATE LOCATIONS AS RECOMMENDED BY THE MANUFACTURER.


EROSION CONTROL MAT — SLOPE INSTALLATION

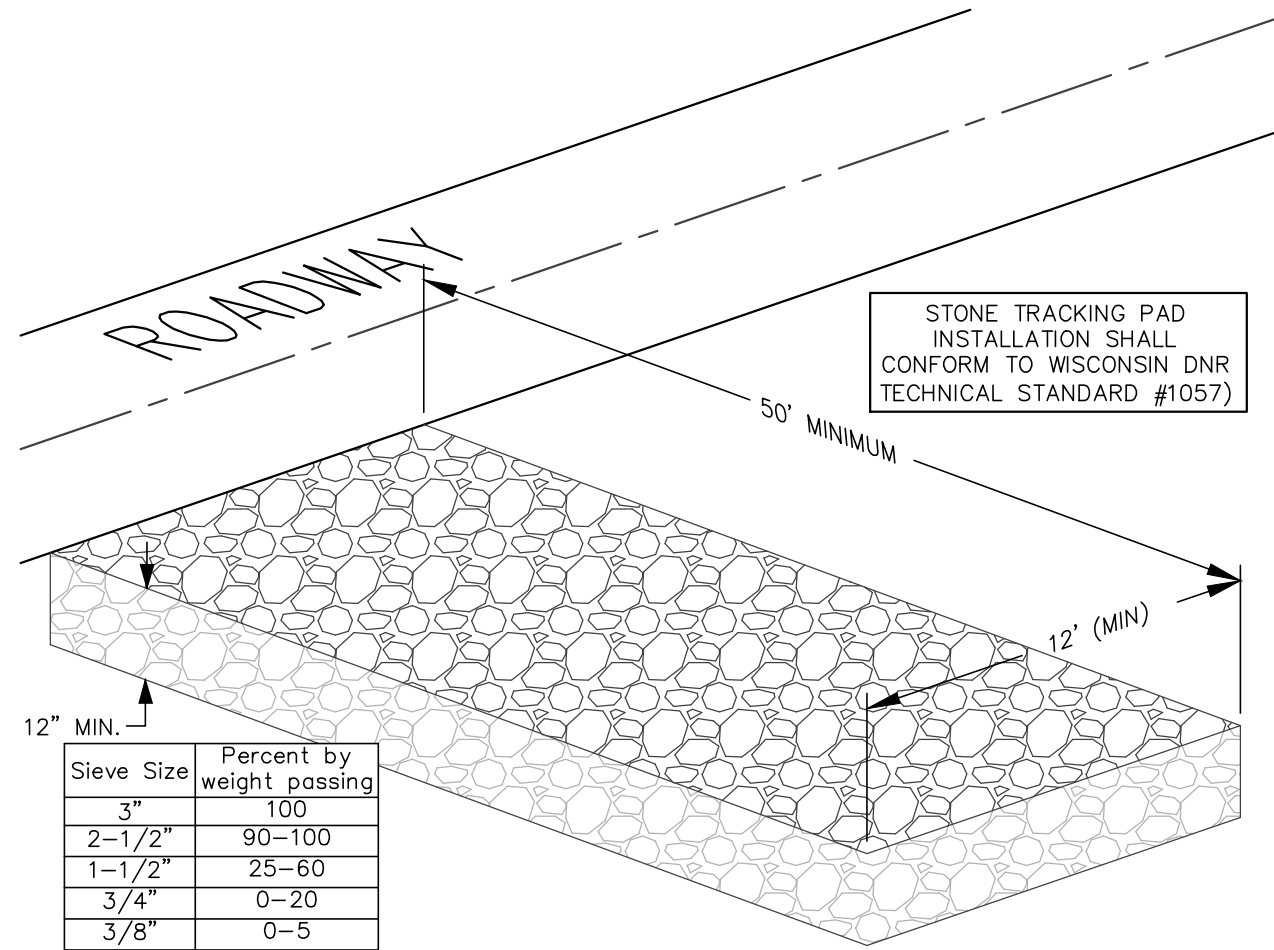

STONE TRACKING PAD DETAIL

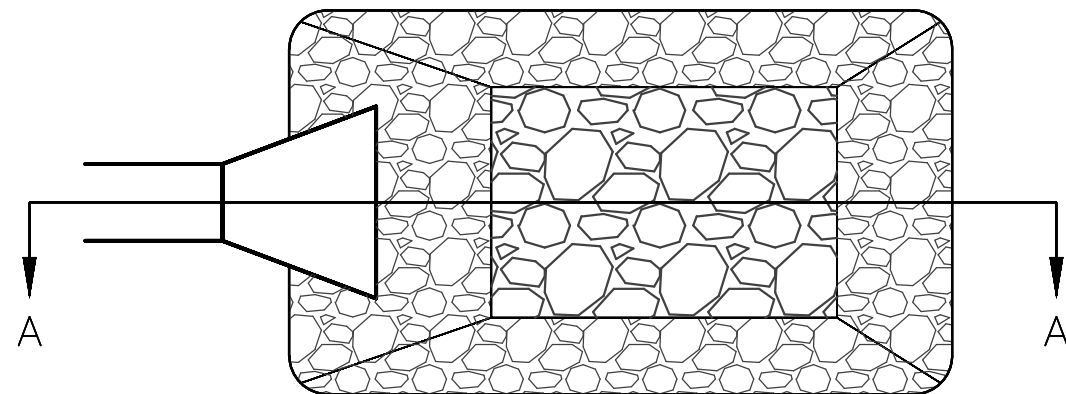


PLAN VIEW

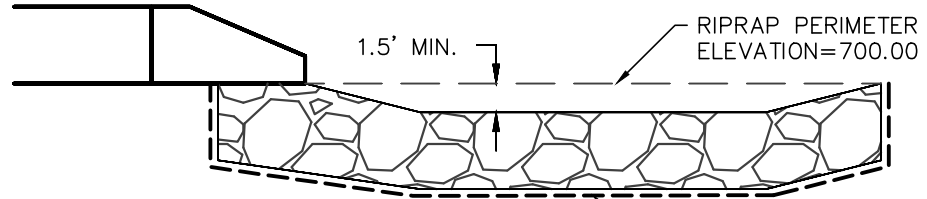


SECTION A - A


RIPRAP/STILLING BASIN DETAIL

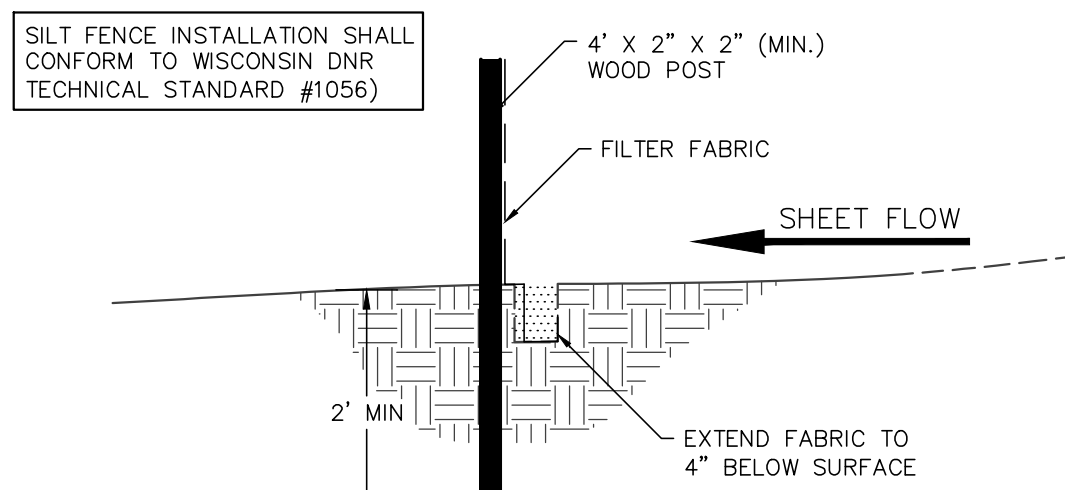


SILT FENCE CONSTRUCTION (SHEET FLOW)

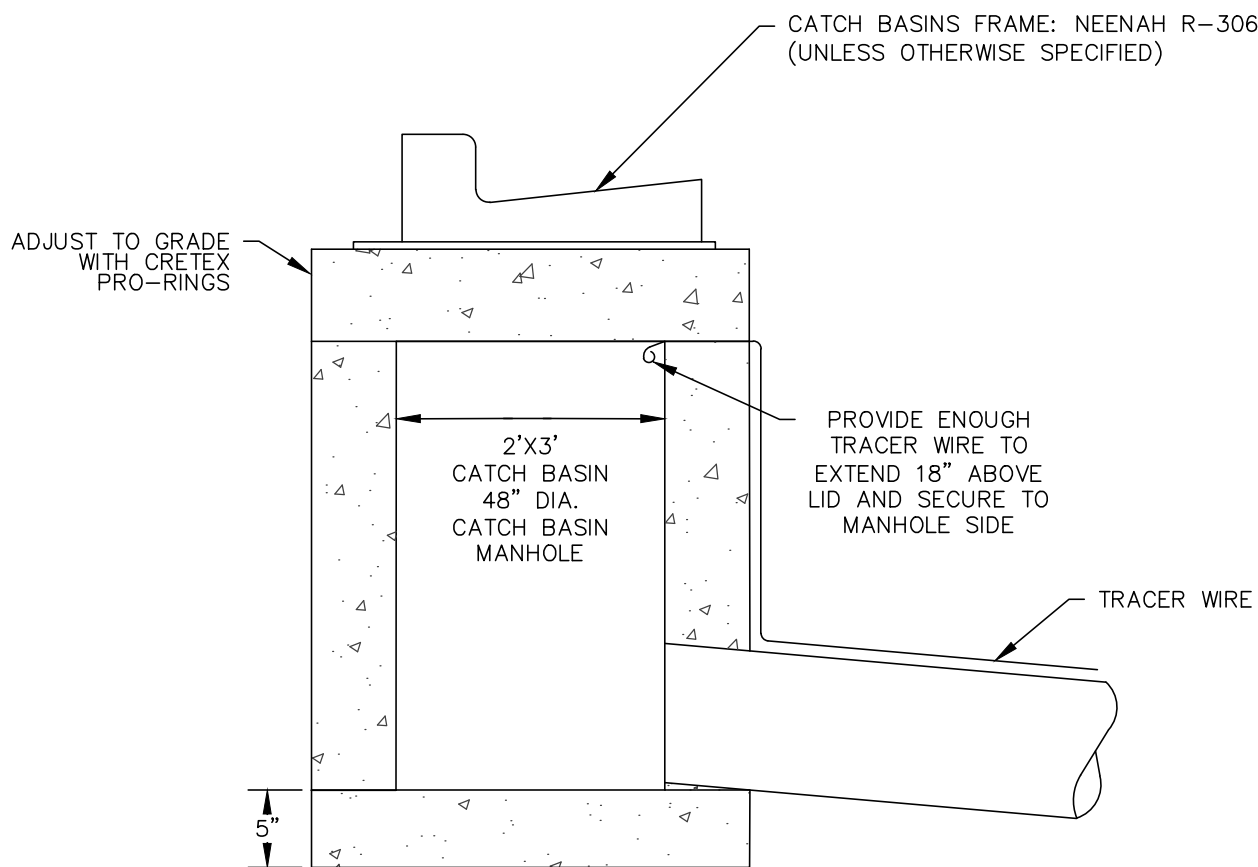

INLET/CATCH BASIN DETAIL

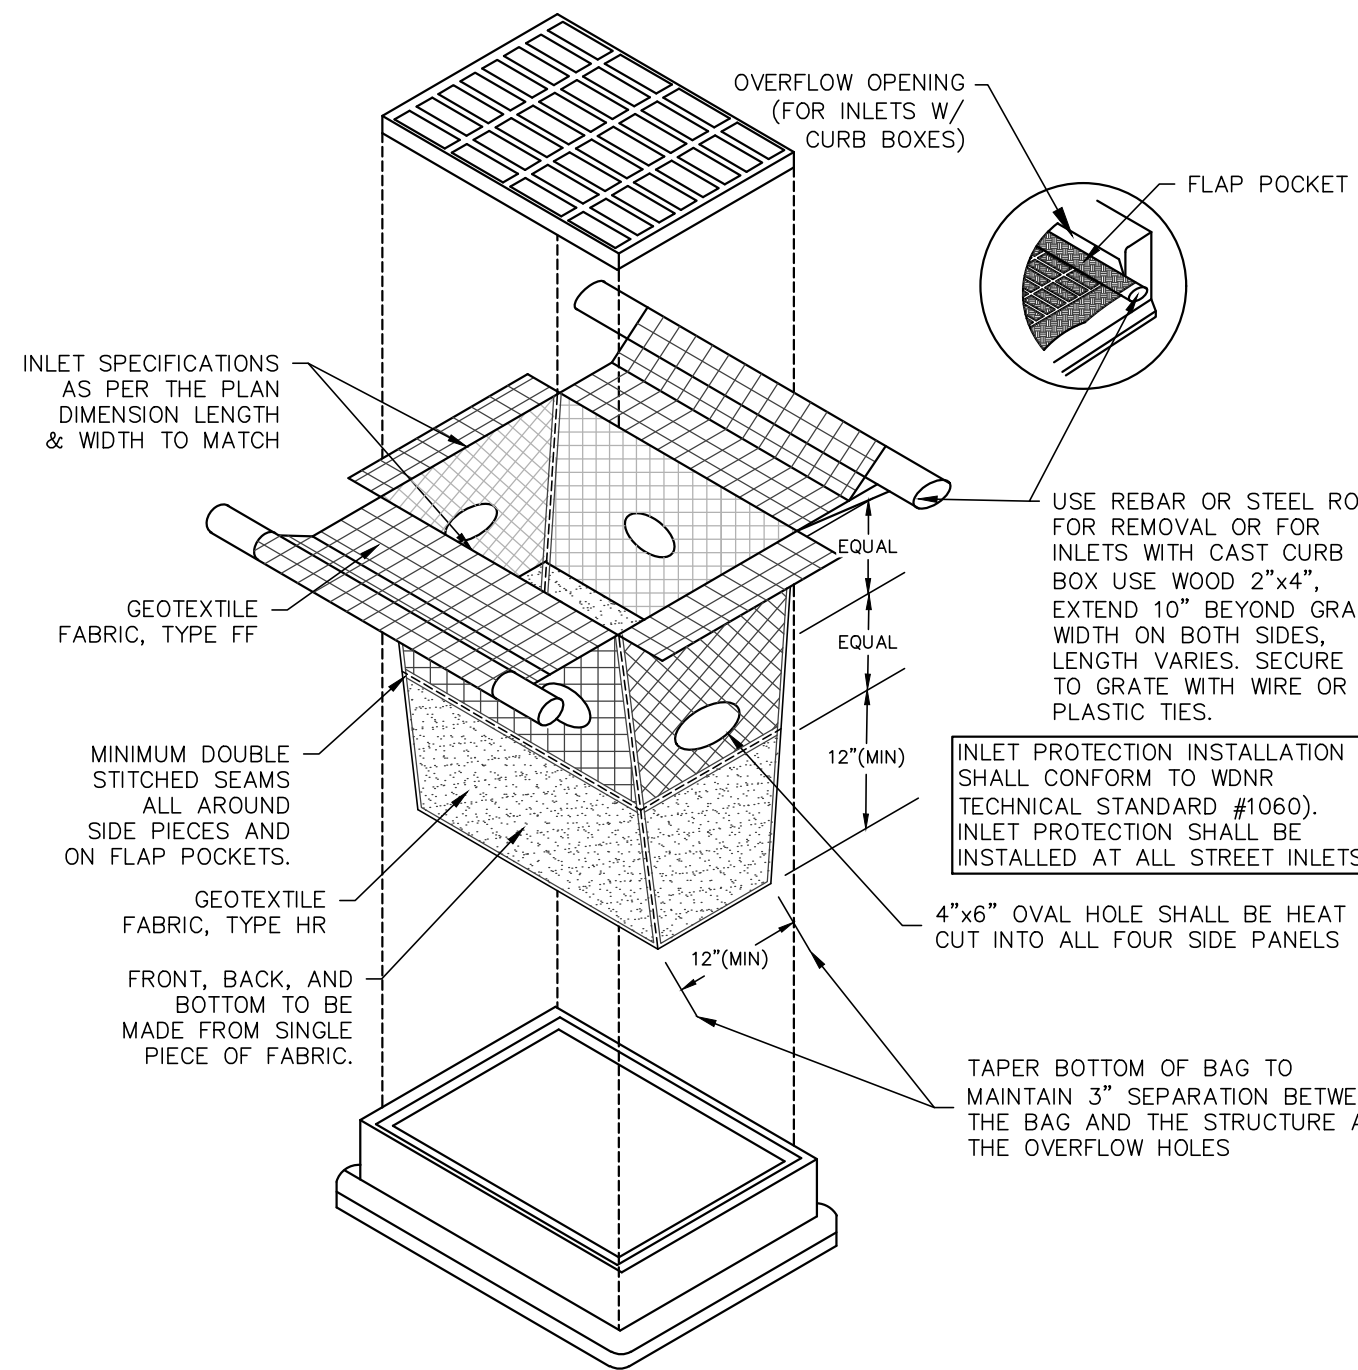

TYPE D-HR INLET PROTECTION DETAIL

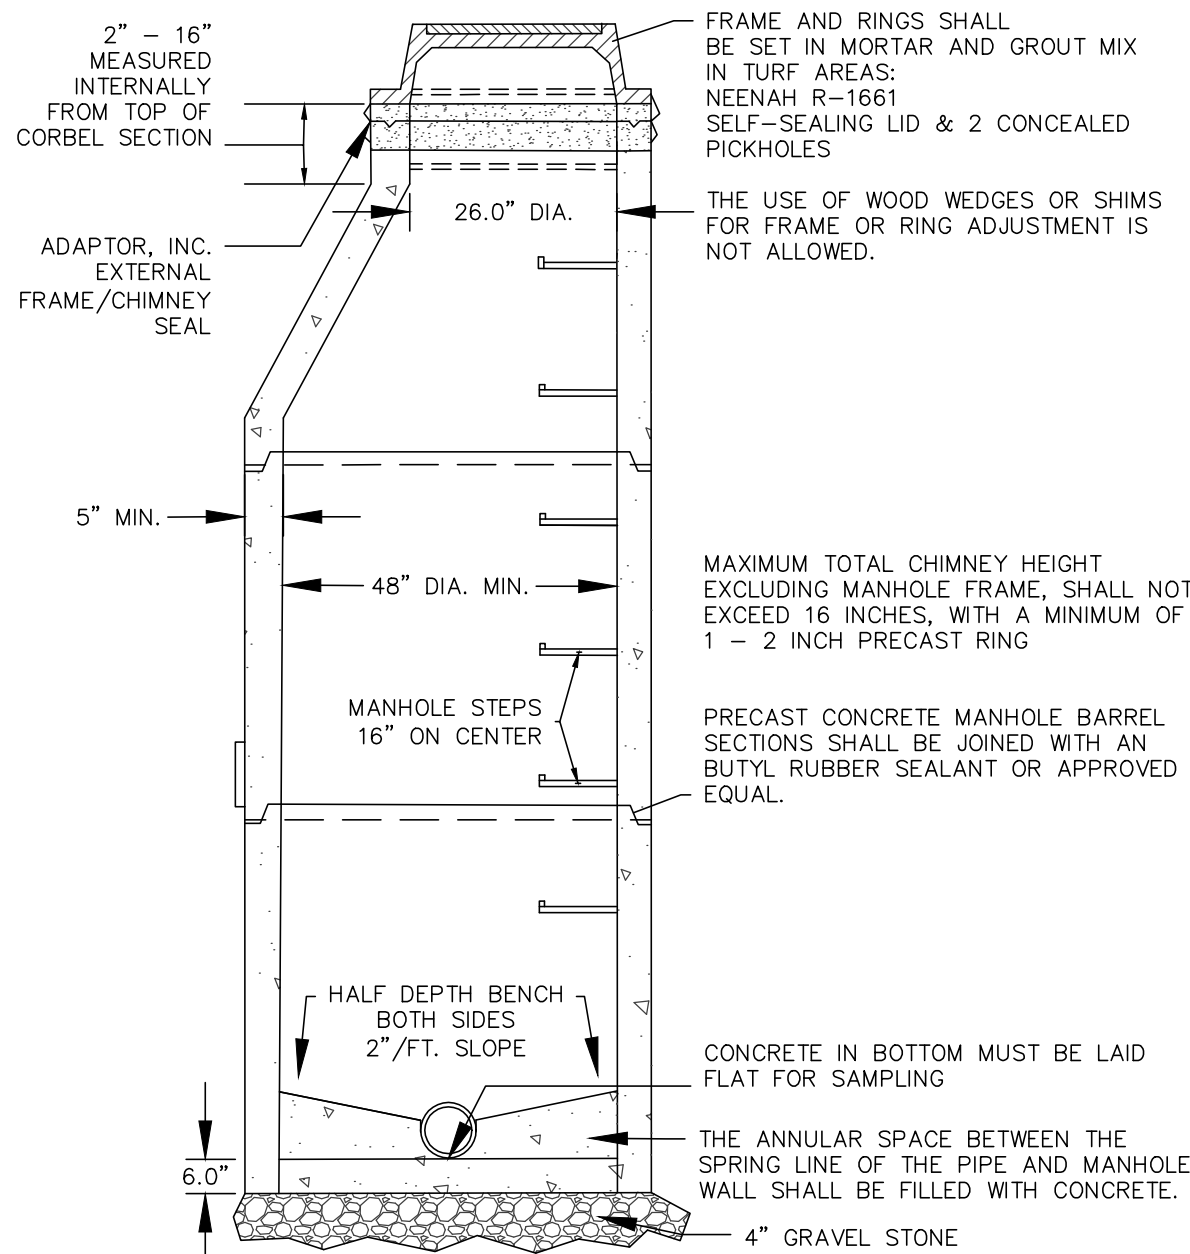

SANITARY SAMPLING MANHOLE DETAIL

REVISIONS:

NO. DATE DESCRIPTION

PSE
PARISH SURVEY & ENGINEERING
122 Wisconsin Street, West Bend, WI 53095
262.346.7800 www.parishse.com

PROJECT TITLE:
**CAYMUS COUTY SPEC (SYMPLR)
N171W21860 CAYMUS COURT
JACKSON, WI 53037**

PLAN TITLE:
**EROSION
CONTROL &
UTILITY
DETAILS**

DRAWN BY:

WWS

DESIGNED BY:

JDR

CHECKED BY:

KJP

PLAN DATE:

2/27/2025

PROJECT NO:

\DE-149-24


SUBMITTAL

SHEET NO:

C2.03

SITE DATA:

SITE AREA:	131,721 S.F. 3.03 ACRES
AREA OF PROPOSED BUILDING:	31,240 SF (23.7% OF SITE)
TOTAL HARD SURFACE AREA:	49,700 SF (37.7% OF SITE)
CONCRETE AREA:	2,817 SF
HEAVY DUTY PAVING:	35,051 SF
LIGHT DUTY PAVING:	11,832 SF
LINEAR FEET OF CURB:	358'
TOTAL GREEN SPACE AREA:	50,077 SF (38% OF SITE)
ZONING DISTRICT:	PUD
ALLOWABLE BUILDING HEIGHT:	50'-0"
FRONT YARD SETBACK:	40'-0" @ SOUTH PROPERTY LINE
SIDE YARD SETBACK:	20'-0" EASEMENT @ NORTH PROPERTY LINE
REAR YARD SETBACK:	50'-0" EASEMENT @ EAST PROPERTY LINE
PARKING STALL REQUIREMENTS:	32 (INCL. H.C. STALLS)
TOTAL PARKING PROVIDED:	2
HANDICAP PARKING REQUIRED:	3
HANDICAP PARKING PROVIDED:	18
FUTURE PARKING:	

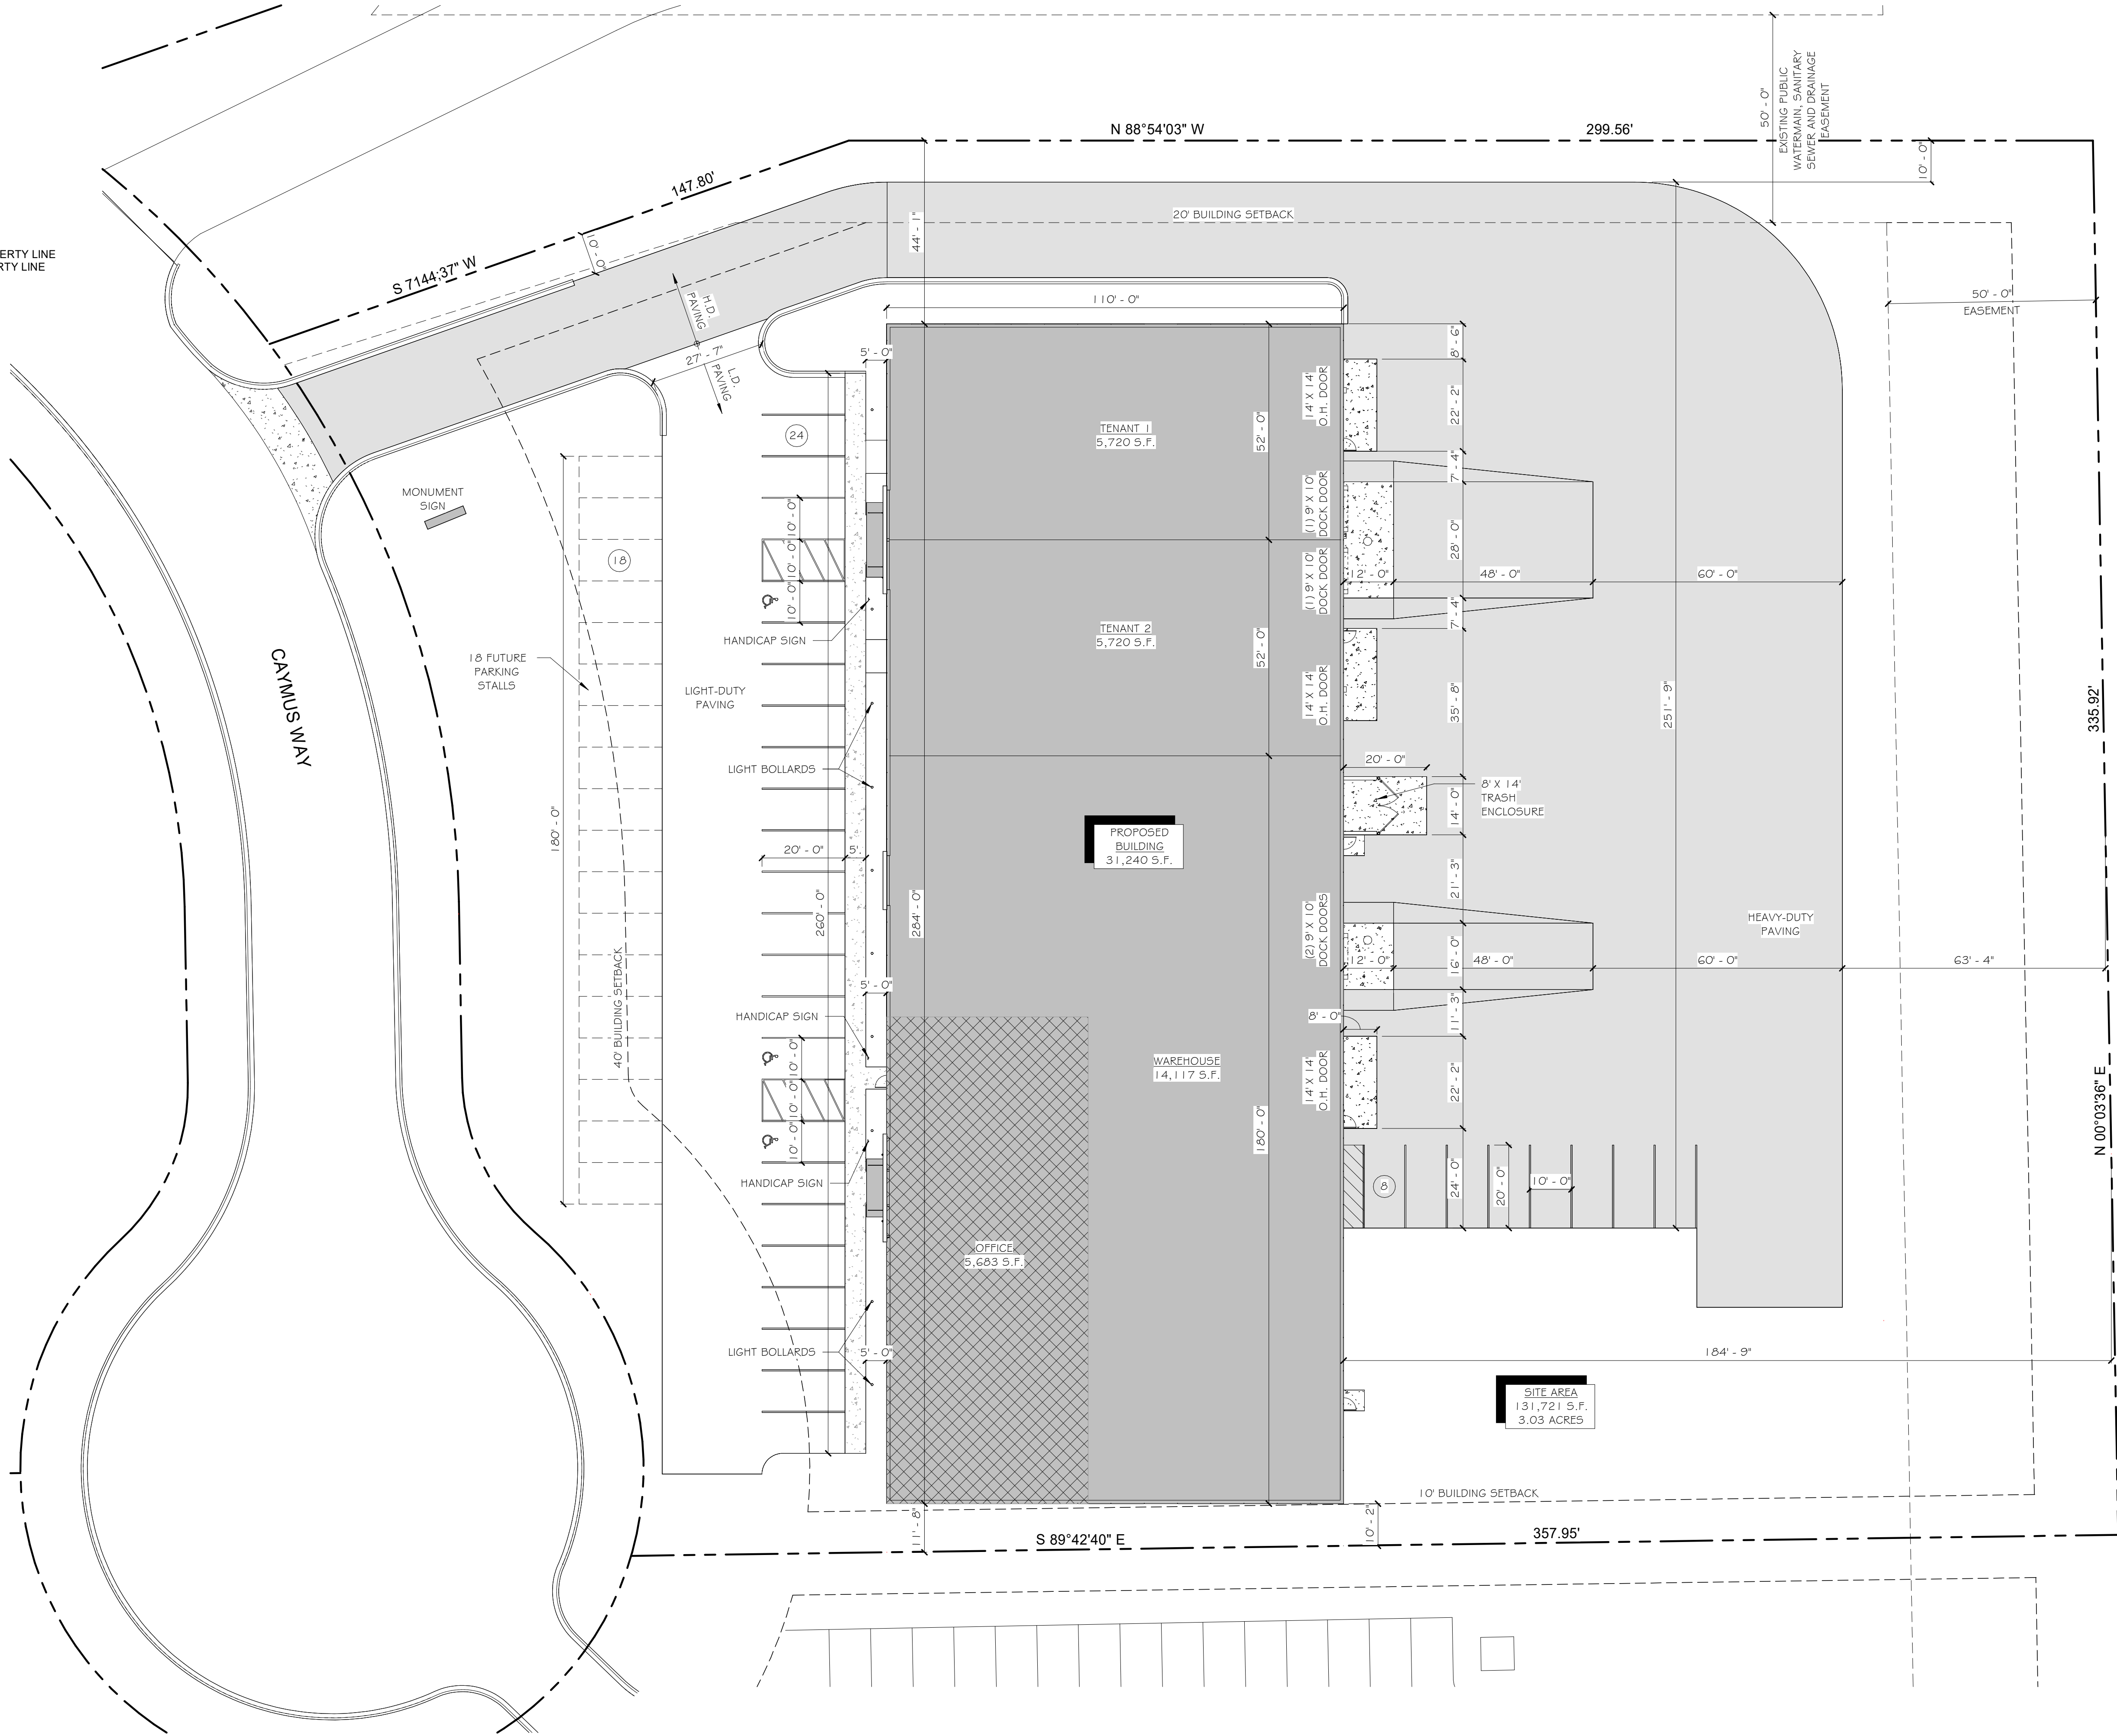

1 ARCHITECTURAL SITE PLAN
SCALE: 1" = 20'-0"

BUILDING DESIGN FOR:
SYMLR
N171 W21860 CAYMUS WAY
JACKSON, WI 53037

SHEET TITLE

FLOOR PLAN, ENLARGED
OFFICE PLAN - OPTION 2

REVISIONS

PROJECT DATA

DATE _____

JOB NO. _____


22-00190
SET USE

PLAN COMMISSION
DRAWN BY



TJD

SHEET NO.


A2.2

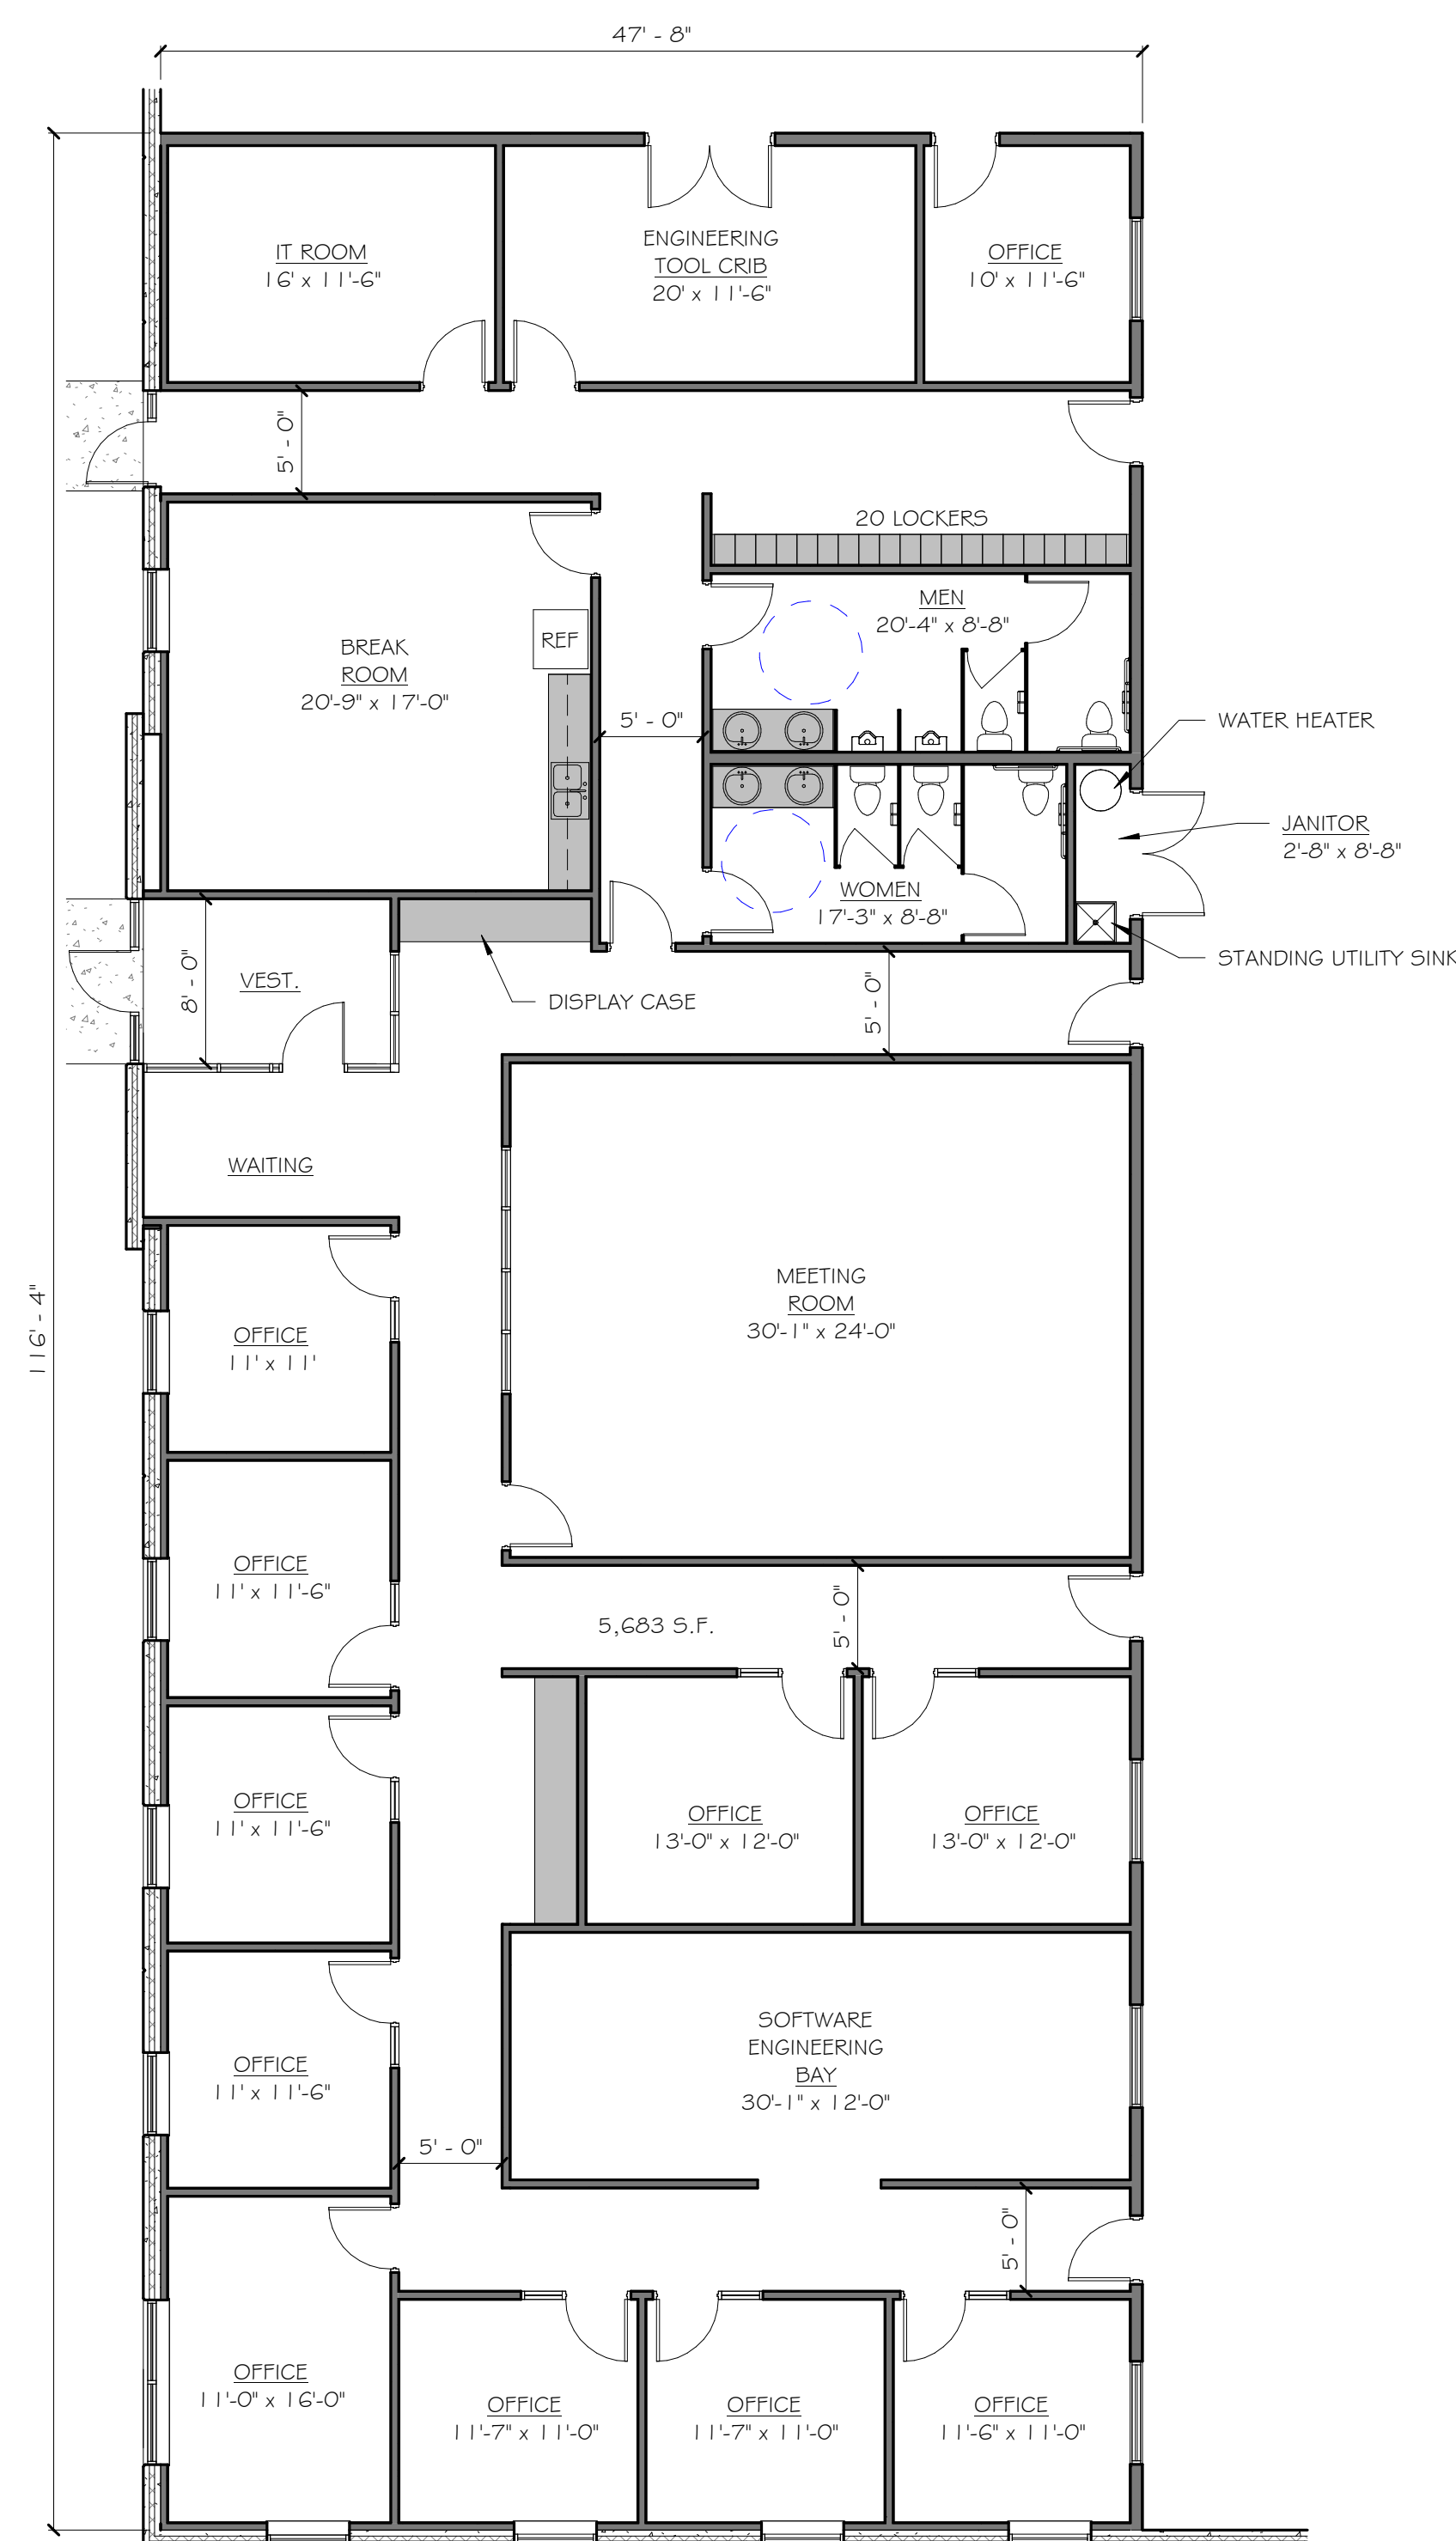

2 ENLARGED OFFICE PLAN
SCALE: 1/8" = 1'-0"

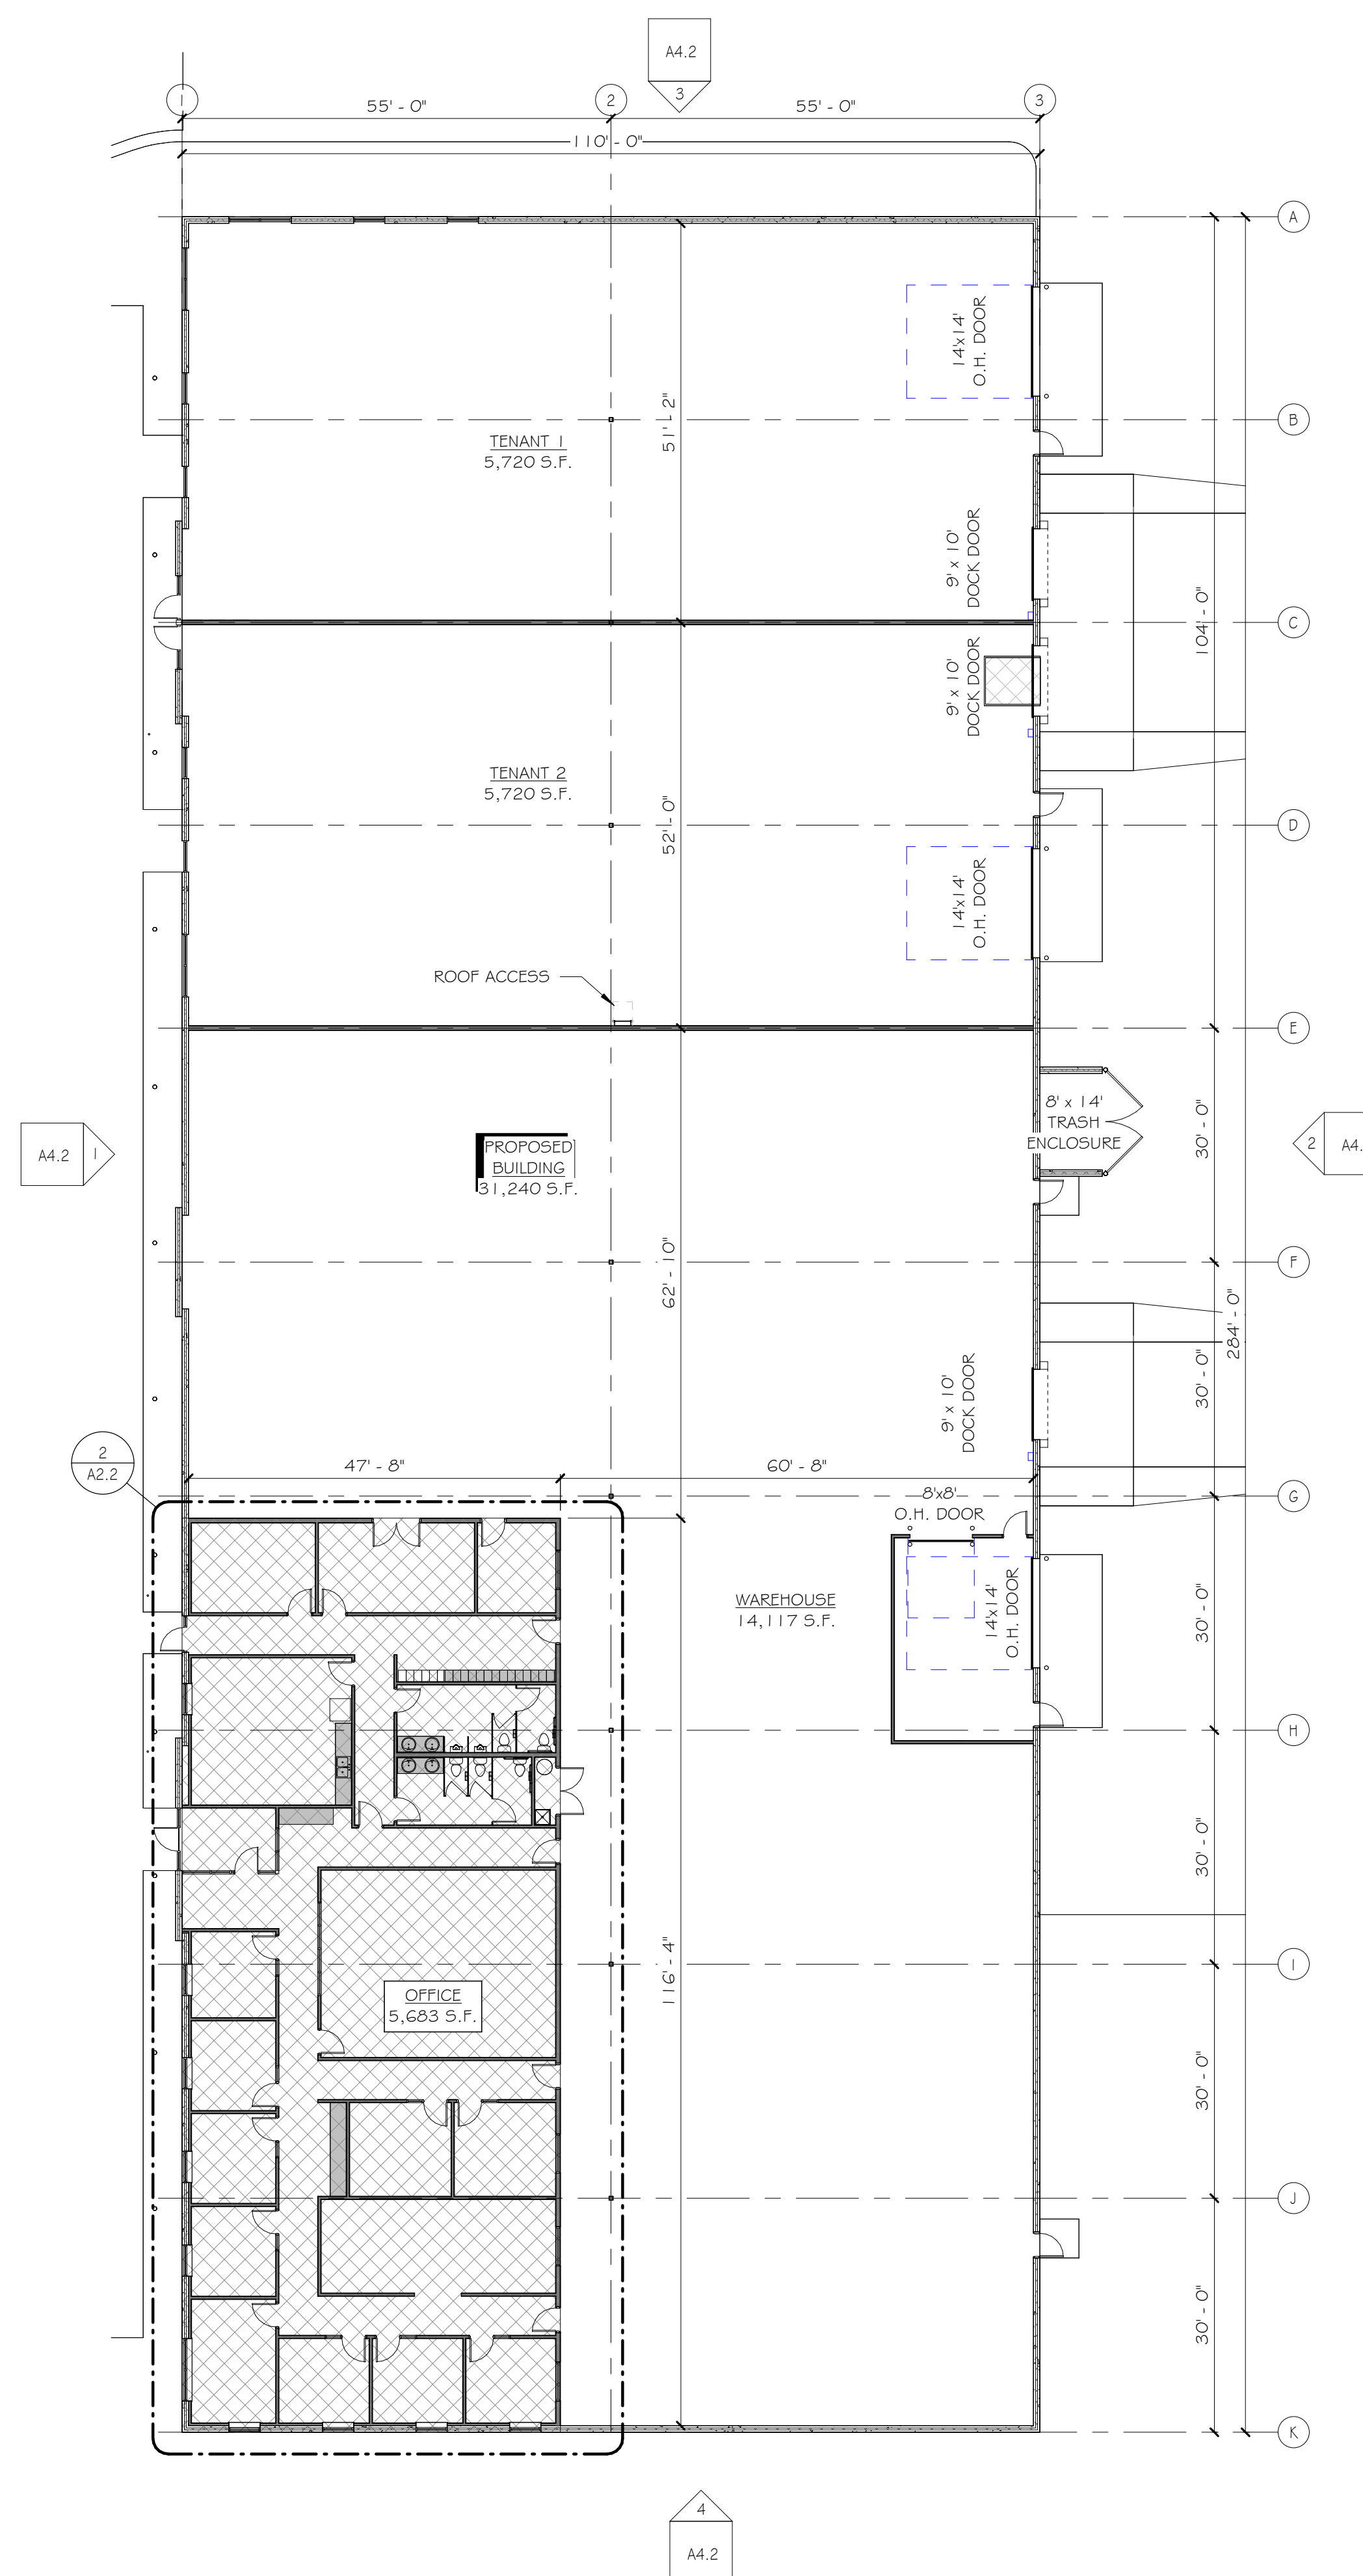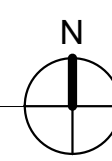

1 FLOOR PLAN
SCALE: 1/16" = 1'-0"

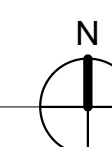

ELEVATION NOTE LEGEND

- 01 PAINTED PRECAST - MAIN COLOR
02 PAINTED PRECAST - SECONDARY COLOR
03 ANNOIDIZED ALUMINUM STOREFRONT
04 PREFINISHED METAL ROOF EDGE TRIM
05 HOLLOW METAL DOOR
06 OVERHEAD DOOR
07 LOADING DOCK DOOR
08 TRASH ENCLOSURE
09 CONCRETE FOUNDATION
10 PAINTED PRECAST - THIRD COLOR
11 METAL CANOPY



N173 W21010
NORTHWEST PASSAGE WAY
JACKSON, WI 53037

PHONE 262.677.9933
FAX 262.677.9934

info@design2construct.com

BUILDING DESIGN FOR:
SYMLR
N171 W21860 CAYMUS WAY
JACKSON, WI 53037

SHEET TITLE

EXTERIOR ELEVATIONS

REVISIONS

PROJECT DATA

DATE

02.27.2025

JOB NO.

22-00190

SET USE


PLAN COMMISSION

DRAWN BY


TJD

SHEET NO.


A4.2

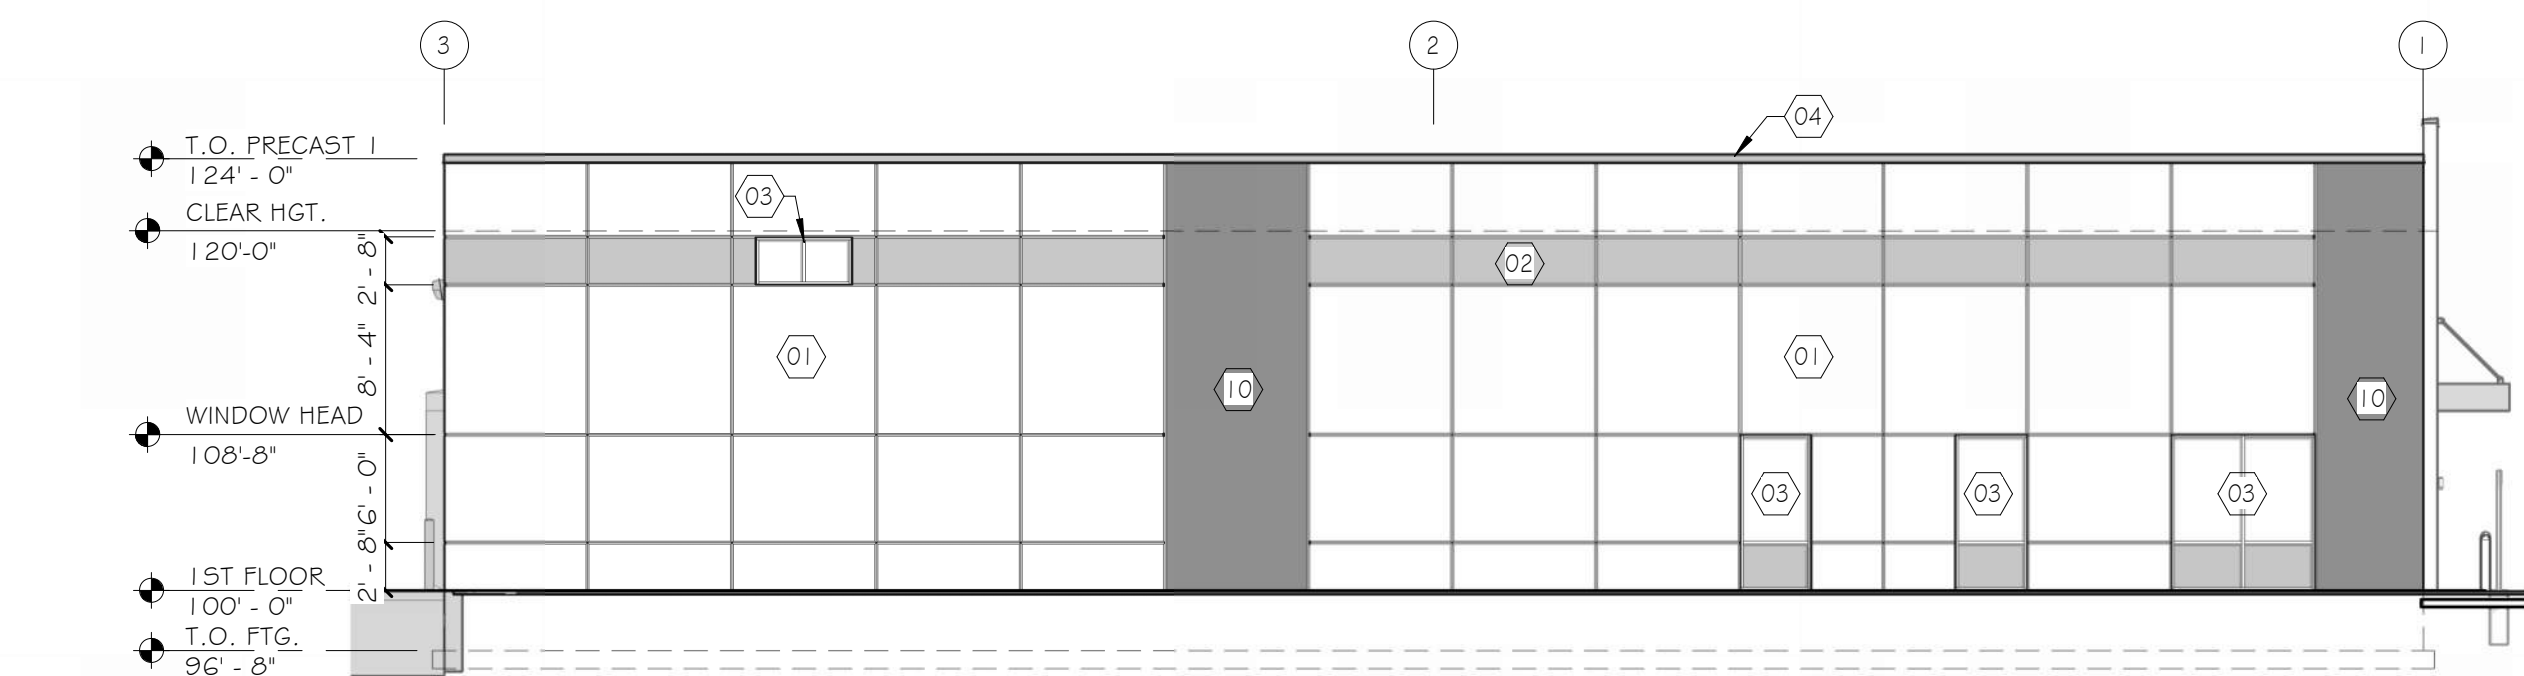


3 NORTH ELEVATION
SCALE: 3/32" = 1'-0"

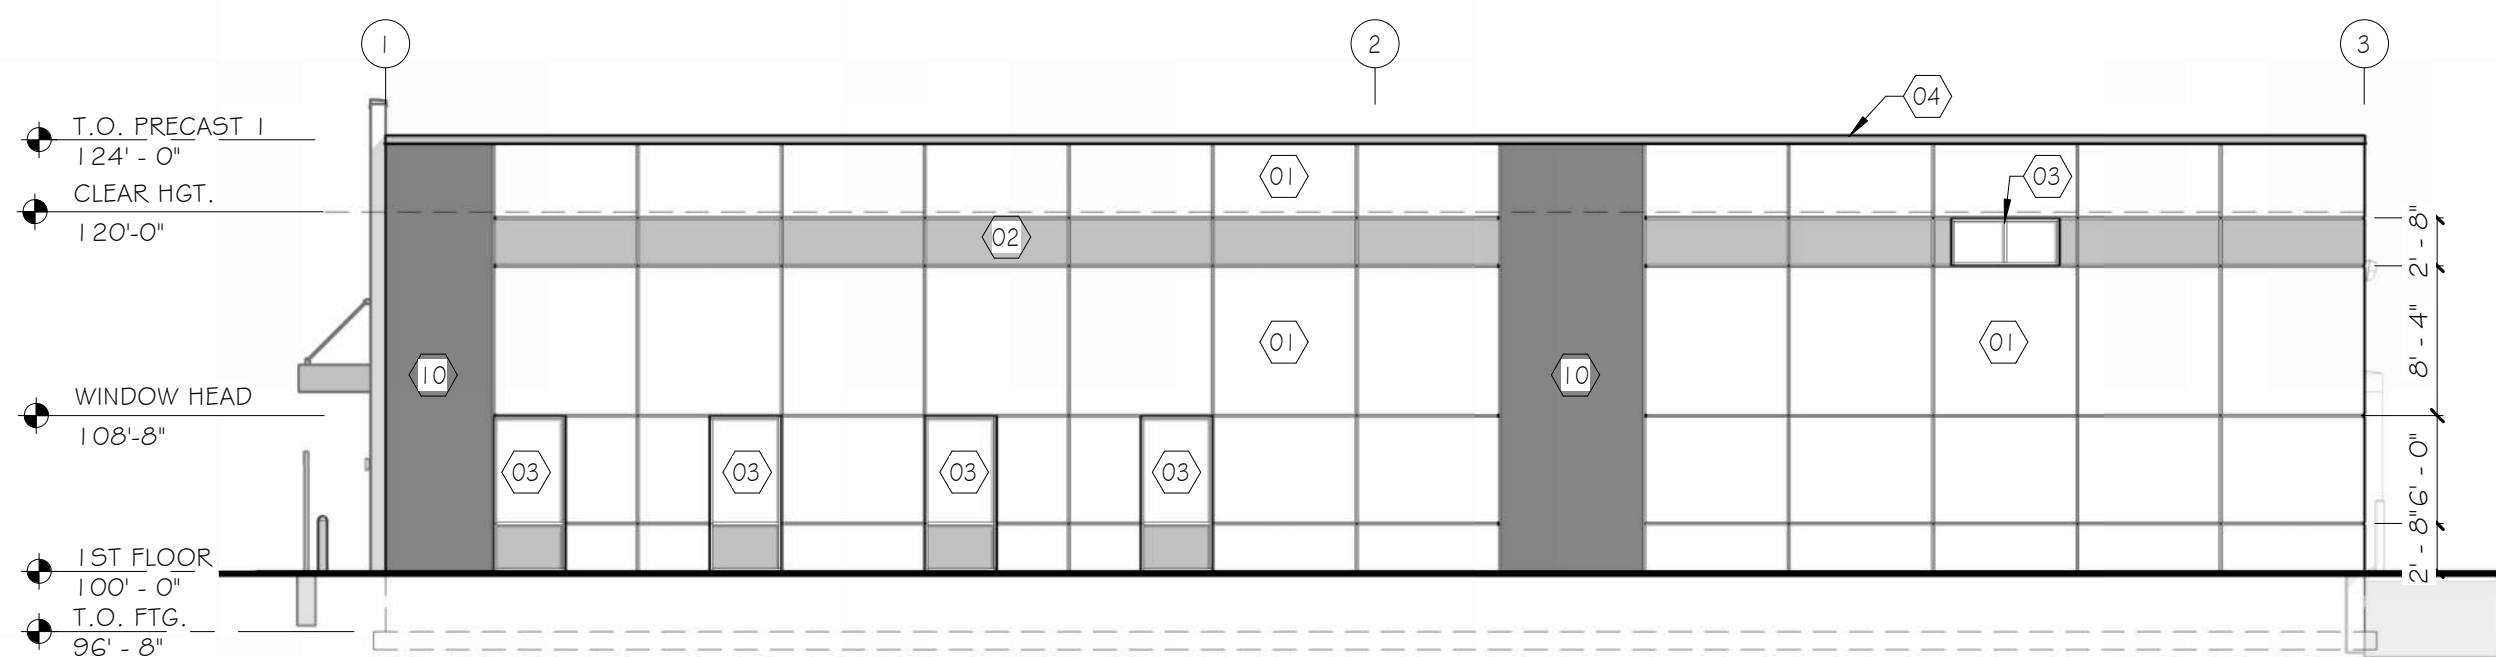

4 SOUTH ELEVATION
SCALE: 3/32" = 1'-0"

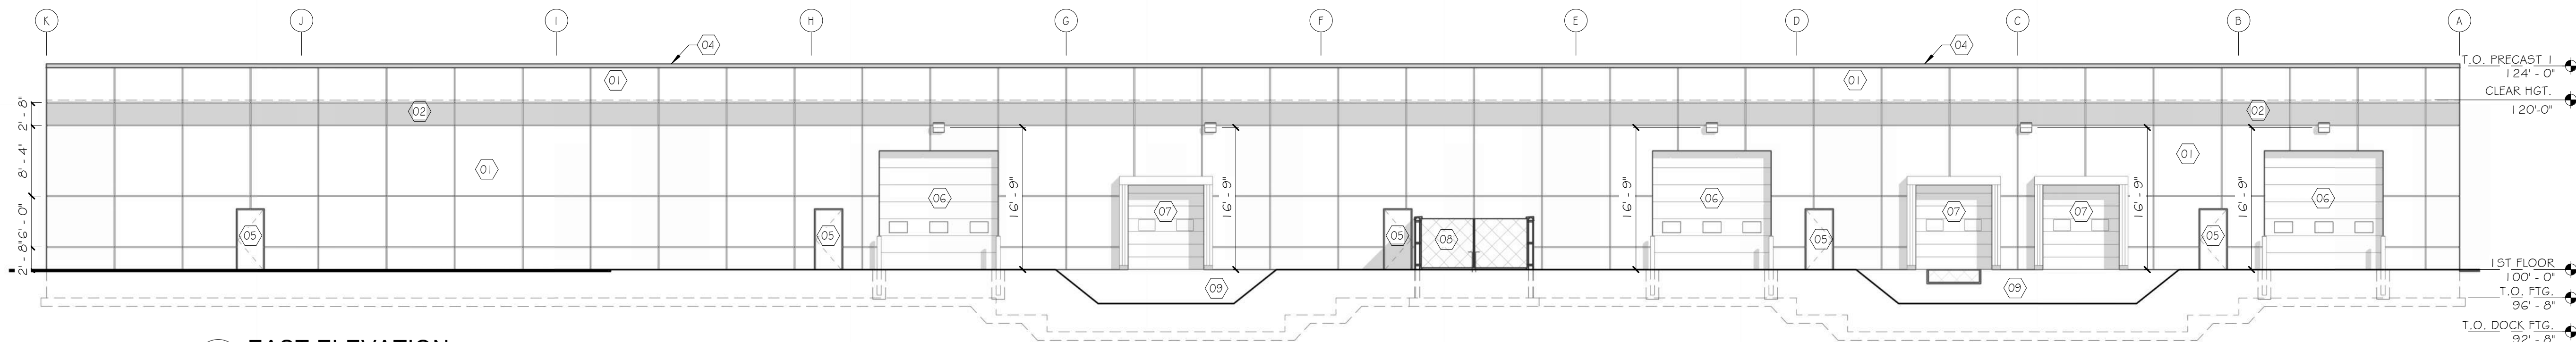

2 EAST ELEVATION
SCALE: 3/32" = 1'-0"

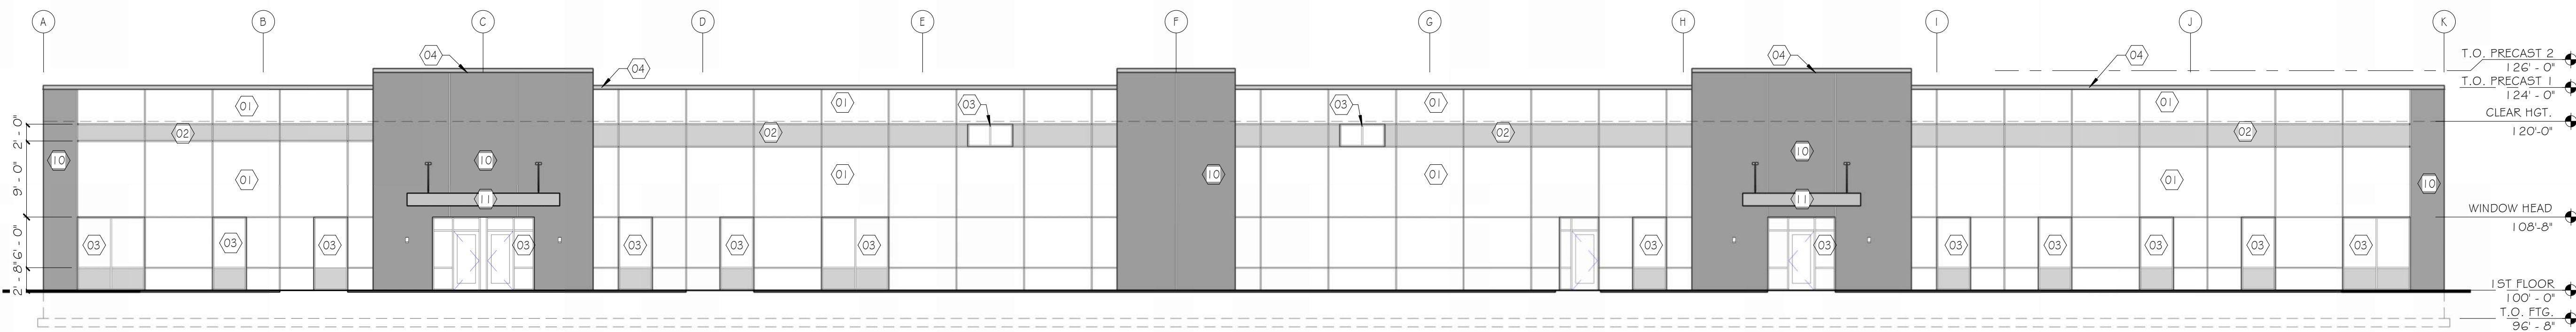

1 WEST (FRONT) ELEVATION
SCALE: 3/32" = 1'-0"



2 BUILDING (REAR) PERSPECTIVE
SCALE:



1 BUILDING (FRONT) PERSPECTIVE
SCALE:

SHEET TITLE
PERSPECTIVE VIEWS

REVISIONS

PROJECT DATA	
DATE	02.27.2025
JOB NO.	22-00190
SET USE	PLAN COMMISSION
DRAWN BY	DLH
SHEET NO.	





Project		Catalog #		Type	
Prepared by		Notes		Date	



Invue

ABB Arbor Bollard

Pathway Luminaire

Product Features



Interactive Menu

- Order Information page 2
- Product Specifications page 2
- Optical Distributions page 3


Product Certifications



Quick Facts

- Complimentary to Arbor post top
- Two piece cast aluminum housing and extruded aluminum shaft
- WaveStream LED optics
- Symmetric and asymmetric distributions
- 4000K @ 70 CRI standard, 3000K @ 80 CRI optional
- 0-10V dimming driver standard
- Optional integrated sensor for on/off or bi-level dimming

Dimensional and Mounting Details

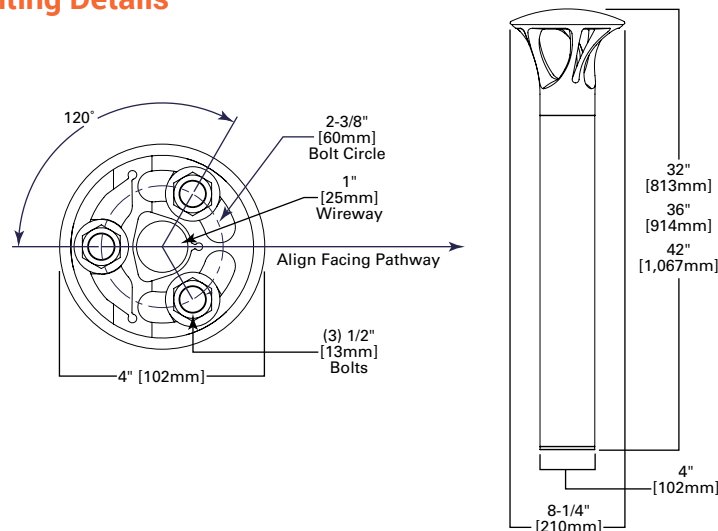

Ordering Information

SAMPLE NUMBER: ABB-B2-LED-42-D1-A-GM

Product Family	Lumen Output ¹	CRI / CCT ¹²	Source	Nominal Height	Voltage	Distribution	Color
ABB =Arbor Bollard BAA =ABB=Arbor Bollard Buy American Act Compliant 10	B1 =Mid Lumen Output B2 =High Lumen Output	[Blank] =70 CRI / 4000K CCT 8027 =80 CRI / 2700K CCT 8030 =80 CRI / 3000K CCT ⁶	LED	30 =32" 36 =36" 42 =42"	D1 =Dimming Driver (120-277V) ² 347 =347V ³ 480 =480V ^{3, 4}	A =Asymmetric S =Symmetric	AP =Grey BZ =Bronze BK =Black DP =Dark Platinum GM =Graphite Metallic WH =White CC =Custom Color ⁵
Options (Add as Suffix)					Accessories (Order Separately) ⁷		
8030 =80 CRI / 3000K CCT ⁶ HA =High Ambient ⁷ MS/DIM-H8 =Motion Sensor for Dimming or Bi-Level Operation (Horizontal Detection) ⁸ MS/DIM-2H8 =Twin Motion Sensors for 360° Dimming or Bi-Level Operation (Horizontal Detection) ⁸ DIM =0-10V Dimming Driver Leads Brought Out from Fixture					ABAnchor =Anchor Bolt Kit and Template ⁹ ISHH =Wireless Configuration Tool for Integrated Sensor (Occupancy Sensor Settings)		
NOTES: 1. Standard 4000K CCT nominal 70 CRI. 2. Dimming driver standard. 3. Requires the use of a step down transformer. 4. Only for use with 480V Wye systems. Per NEC, not for use with ungrounded systems, impedance grounded systems or corner grounded systems (commonly known as Three Phase Three Wire Delta, Three Phase High Leg Delta and Three Phase Corner Grounded Delta systems). 5. RAL and custom color matching available. Consult your lighting representative at Cooper Lighting Solutions for more information. 6. Extended lead times apply. Use dedicated IES files when performing layouts. 7. 50°C ambient rating. 8. The ISHH configuration tool is required to adjust parameters including high and low dimming levels, sensitivity, time delay, cutoff and more. Consult your lighting representative at Cooper Lighting Solutions for more information. 9. Contact your customer service representative at Cooper Lighting Solutions for advance shipping. 10. Only product configurations with this designated prefix are built to be compliant with the Buy American Act of 1933 (BAA). Please refer to DOMESTIC PREFERENCES website for more information. Components shipped separately may be separately analyzed under domestic preference requirements. 11. Accessories sold separately will be separately analyzed under domestic preference requirements. Consult factory for further information. 12. DarkSky approved, 3000K CCT and warmer only							

Product Specifications

Construction

- TOP HOUSING: cast aluminum top for superior strength and thermal performance with an IP66 rating.
- SHAFT: 4" OD extruded aluminum with 0.188" thick wall. Fastens to base with stainless steel hardware.
- BASE: extruded aluminum base mounts to foundation using 3 anchor bolts. A 1/2" thick neoprene leveling pad is fitted to the bottom of the base to compensate for minor deviations in the concrete pad and to reduce water and dirt intrusion.

Optics

- General purpose symmetric distribution is available using WaveStream LED optical technology.
- The acrylic waveguide is precision manufactured for excellent light control.
- Offered standard in 4000K (+/- 275K) CCT, other CCT options are available. DarkSky approved for 3000K CCT and warmer.

Electrical

- LED driver(s) are mounted to electrical tray for easy installation and maintenance for 120-277V 50/60Hz, 347V 60Hz or 480V 60Hz operation
- Offered standard with 0-10V dimming driver and Cooper Lighting Solutions' proprietary circuit module designed to withstand 10kV of transient line surge.
- Luminaire is suitable for ambient temperature applications from -30°C (-22°F) to 40°C (104°F) and IP66 rated against the ingress of dust and water.

Controls

- The Arbor Bollard options are designed to be simple and costeffective ASHRAE and California Title 24 compliant solutions.
- An integrated dimming and occupancy sensor is a standalone control option available in on/off (MSP) and bi-level dimming (MSP/DIM) operation. An optional handheld remote (ISHH) allows custom programming to suit all needs.

Mounting

- Luminaire is mounted to 3 x 1/2" anchor bolts on a 2-3/8" bolt circle to with stand a 600 pound overturn moment. Order anchor bolts and installation template separately (ABAnchor).

Finish

- Cooper Lighting Solutions utilizes premium ultra-weatherable TGIC based polyester powder coatings that are specifically formulated to withstand extended outdoor exposure.
- RAL and custom color matches available. Additional charges and lead time apply.
- Finish is compliant with ASTM B117 3000hr salt spray standard.
- Options to meet Buy American Act requirements.

Warranty

- Five year limited warranty, consult website for details. www.cooperlighting.com/legal

Optical Distributions

Power and Lumens

Lumen/Distribution	B1 Symmetric	B2 Symmetric	B1 Asymmetric	B2 Asymmetric
Drive Current				
Power Wattage (Watts)	16W	32W	11W	23W
Input Current (mA) @ 120V	140	270	100	200
Input Current (mA) @ 208V	80	160	60	120
Input Current (mA) @ 240V	70	140	50	100
Input Current (mA) @ 277V	60	120	40	90
Power Wattage (Watts)	19W	37W	13W	27W
Input Current (mA) @ 347V	60	110	40	80
Input Current (mA) @ 480V	180	320	120	240
Optics				
Lumens	717	1,276	472	848
Bug rating	B1-U0-G1	B1-U0-G2	B1-U0-G1	B1-U0-G2

Lumen Maintenance

Ambient Temperature	TM-21 Lumen Maintenance (60,000 Hours)	Calculated L70 (HOURS)
25°C	>94%	>350,000
40°C	>93%	>250,000
50°C	>90%	>170,000

Note: Maintenance data applies to the highest drive current and represents the worst case at the highest wattage.

Lumen Multiplier

Ambient Temperature	Lumen Multiplier
0°C	1.02
10°C	1.01
25°C	1.00
50°C	0.97

Color Temperature

Color Temperature (CCT)	CRI (Nominal)	Multiplier (Hours)
4000	70	1.00
3000	80	0.87

Project		Catalog #		Type	
Prepared by		Notes		Date	



Lumark

Axcent

Wall Mount Luminaire

Product Features



Product Certifications



Interactive Menu

- Ordering Information [page 2](#)
- Mounting Details [page 3](#)
- Product Specifications [page 4](#)
- Energy and Performance Data [page 4](#)
- Control Options [page 6](#)

Quick Facts


- Available in 12W - 116W (1,800 - 16,000 lumens) models
- Full cutoff and refractive lens models available
- Energy and maintenance savings up to 95% compared to HID
- Energy efficient illumination results in up to 177LPW
- Replaces 70W up to 450W HID equivalents

Connected Systems


- WaveLinx PRO Wireless
- WaveLinx LITE Wireless
- Enlighted

Dimensional Details


Full Cutoff

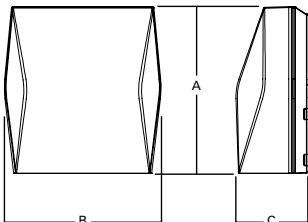

Refractive Lens

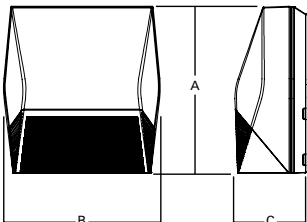

Deep Back Housing

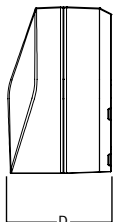

Dimensional Data

	AXCS Small	AXCL Large
A	8" [202mm]	11-1/2" [292mm]
B	7-1/2" [190mm]	10-3/4" [273mm]
C	3-5/8" [94mm]	4-7/8" [124mm]
D	6-1/8" [155mm]	7-1/8" [181mm]

Ordering Information

SAMPLE NUMBER: **AXCS1A-AP-347V**

Domestic Preferences ²⁷	Model Series ¹	LED Color Temperature	Color	Options (Add as Suffix)
[Blank] =Standard BAA =Buy American Act TAA =Trade Agreements Act	Full Cutoff AXCS1A =12W AXCS2A =16W AXCS3A =23W AXCS4A =38W AXCS5A =45W AXCL6A =50W AXCL8A =66W AXCL10A =89W AXCL12A =116W Refractive Lens AXCS1ARL =12W AXCS2ARL =16W AXCS3ARL =23W AXCS4ARL =38W AXCS5ARL =45W AXCL6ARL =50W AXCL8ARL =66W AXCL10ARL =89W AXCL12ARL =116W	[Blank] =4000K, Neutral C =5000K, Cool W =3000K, Warm	[Blank] =Carbon Bronze (Standard) WT =Summit White BK =Black AP =Grey GM =Graphite Metallic DP =Dark Platinum	347V =347V ² 480V =480V ² PC1 =Photocontrol 120V ^{3, 4, 5} PC2 =Photocontrol 208-277V, 347V, 480V ^{4, 5, 6} PC =Photocontrol 120-277V, 347V, 480V ^{4, 7, 8} KKIT =Knuckle Floodlight Mount ⁷ TRNKIT =Trunnion Floodlight Mount SFKIT =Slipfitter Floodlight Mount PMAKIT =Pole Mount Arm WPS2XX =Wavelinx Pro, SR Driver, Dimming Motion and Daylight, WAC Programmable, 7' - 15' Mounting Height ^{4, 9, 10, 11} WPS4XX =Wavelinx Pro, SR Driver, Dimming Motion and Daylight, WAC Programmable, 15' - 40' Mounting Height ^{4, 9, 10, 11} WLS2XX =WaveLinx Lite, SR Driver, Dimming Motion and Daylight, Bluetooth Programmable, 7' - 15' Mounting ^{4, 9, 10, 11} WLS4XX =WaveLinx Lite, SR Driver, Dimming Motion and Daylight, Bluetooth Programmable, 15' - 40' Mounting ^{4, 9, 10, 11} LWR-LW =Enlighted Wireless Sensor, Wide Lens for 8' - 16' Mounting Height ^{4, 9, 12} LWR-LN =Enlighted Wireless Sensor, Narrow Lens for 16' - 40' Mounting Height ^{4, 9, 12} MSP/DIM-L12 =Integrated Sensor for Dimming Operation, 8' - 12' Mounting Height ^{4, 9, 13} MSP/DIM-L30 =Integrated Sensor for Dimming Operation, 12' - 30' Mounting Height ^{4, 9, 13} MSP-L12 =Integrated Sensor for ON/OFF Operation, 8' - 12' Mounting Height ^{4, 9, 13} MSP-L30 =Integrated Sensor for ON/OFF Operation, 12' - 30' Mounting Height ^{4, 9, 13} CBP =Cold Weather Battery Pack ^{3, 14, 15, 16, 17, 18} CBP-CEC =Cold Weather Battery Pack, CEC compliant ^{3, 14, 15, 16, 17, 18} 10K =10kV/10kA Surge Protection HA =50°C High Ambient ^{15, 19} GRF =Glare Reducing Lens ²⁰ AHD145 =After Hours Dim, 5 Hours ^{5, 21} AHD245 =After Hours Dim, 6 Hours ^{5, 21} AHD255 =After Hours Dim, 7 Hours ^{5, 21} AHD355 =After Hours Dim, 8 Hours ^{5, 21}
Accessories (Order Separately) ^{22, 28}				
VS/AXCS-XX =Vandal Shield Axcent Small ^{7, 23} VS/AXCS-MS =Vandal Shield Axcent Small (With Motion Sensor) ^{7, 23} WG/AXCS =Wire Guard Axcent Small ⁷ WG/AXCS-MS =Wire Guard Axcent Small (With Motion Sensor) ⁷ VS/AXCL-XX =Vandal Shield Axcent Large ^{5, 23} VS/AXCL-MS =Vandal Shield Axcent (With Motion Sensor) ^{5, 23} WG/AXCL =Wire Guard Axcent Large ⁵ WG/AXCL-MS =Wire Guard Axcent (With Motion Sensor) ⁵ BB/AXC =Axcent Lumen Select Back Box, Carbon Bronze ²⁴ BB/AXC-PC =Axcent Lumen Select Back Box with PC, Carbon Bronze ^{24, 25} BB/AXC-WT =Axcent Lumen Select Back Box, Summit White ²⁴ BB/AXC-WT-PC =Axcent Lumen Select Back Box with PC, Summit White ^{24, 25}				
NOTES: 1. DesignLights Consortium® Qualified. Refer to www.designlights.org Qualified Products List under Family Models for details. 2. Transformer used only when ordered with motion sensor or AXCS1 through AXCS5 or AXCL6 fixture wattages. 3. Not available in 347 or 480 VAC. 4. Button photocontrol and any motion sensor (MSP or LWR) not offered together. 5. Only available on AXCL6-AXCL12 models. 6. Used with 277, 347, and 480 VAC options. 7. Only available on AXCS1-AXCS5 models. 8. This configuration may contain materials that are not RoHS compliant. Contact your lighting representative for more information. 9. Uses deep back housing. 10. Sensor passive infrared (PIR) may be overly sensitive when operating below -20°C (-4°F). For the device to be field-configurable, requires WAC Gateway components WAC-PoE and WPOE-120 in appropriate quantities. Only compatible with WaveLinx system and software and requires system components to be installed for operation. See website for more Wavelinx application information. 11. Replace XX with sensor color (WH, BZ, or BK). 12. Enlighted wireless sensors are factory installed and require network components LWP-EM-1, LWP-GW-1, and LWP-PoE8 in appropriate quantities. See website for application information. 13. The ISHH-01 accessory is required to adjust parameters. 14. Ambient operating temperature -20°C to 25°C for AXCL6 through AXCL10. Ambient operating temperature -20°C to 30°C on AXCS4 models. Ambient operating temperature -20°C to 40°C on AXCS1 through AXCS3 models. 15. Not available with AXCS5 or AXCL12 models. 16. Uses deep back housing for AXCS1, AXCL2, AXCS3, and AXCS4 models. 17. Not to be mounted in upwards / inverted orientation. Downlight wall mount only for AXCS1 through AXCS4. 18. CBP cannot be used with PC and motion sensor (MSP or LWR). CBP can be used with PC or motion sensor (MSP or LWR). 19. Can not be ordered with CBP or PC options. 20. Use dedicated IES files on product website for lumen values and distributions. 21. Requires the use of PC1 or PC2 button photocontrol. See After Hours Dim supplemental guide for additional information. 22. Replace XX with color designation. 23. For use with full cutoff lens configurations only. 24. Lumen Select functionality not available in conjunction with any motion sensor option (MSP or LWR). Photocontrol back box not available with any photocontrol or motion sensor options (PC, MSP or LWR). 25. Photocell only operates at 120-277V input voltages. Not for use with 347 or 480V systems. 26. This tool enables adjustment to parameters including high and low modes, sensitivity, time delay, cutoff and more. Consult your lighting representative for more information. 27. Only product configurations with these designated prefixes are built to be compliant with the Buy American Act of 1933 (BAA) or Trade Agreements Act of 1979 (TAA), respectively. Please refer to DOMESTIC.PREFERENCES website for more information. Components shipped separately may be separately analyzed under domestic preference requirements. 28. Accessories sold separately will be separately analyzed under domestic preference requirements. Consult factory for further information.				


Stock Ordering Information

Model Series ¹			
Full Cutoff		Refractive Lens	
AXCS1A =12W	AXCL10A =102W	AXCS1ARL =12W	AXCL10ARL =89W
AXCS2A =16W	AXCL12A =123W	AXCS2ARL =16W	AXCL12ARL =116W
AXCS3A =23W	AXCL6A-347V =50W	AXCS3ARL =23W	AXCL6ARL-347V =50W
AXCS4A =38W	AXCL8A-347V =66W	AXCS4ARL =38W	AXCL8ARL-347V =66W
AXCS5A =45W	AXCL10A-347V =89W	AXCS5ARL =45W	AXCL10ARL-347V =89W
AXCL6A =56W	AXCL12A-347V =116W	AXCL6ARL =50W	AXCL12ARL-347V =116W
AXCL8A =72W		AXCL8ARL =66W	


Note: All stock configurations are 4000K color temperatures, standard Carbon Bronze finish, and wall mount configuration.

Mounting Details


Slipfitter Mount (Small)
Tenon OD: 2-3/8" | EPA: 0.60

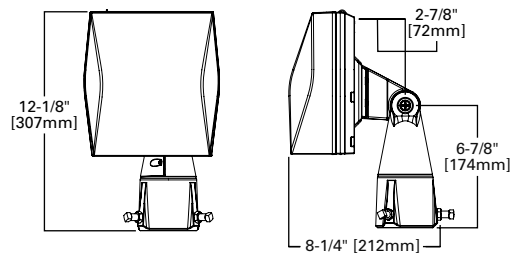


Knuckle Mount (Small)

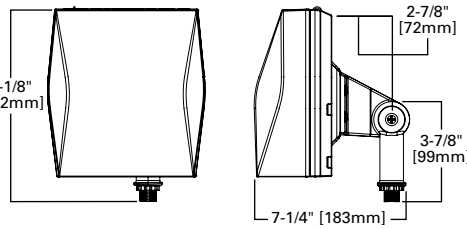


Trunnion Mount Detail

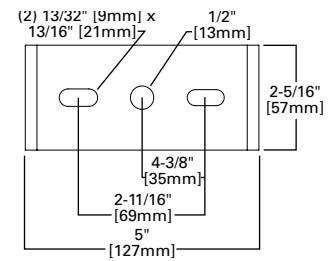


Trunnion Mount (Small)

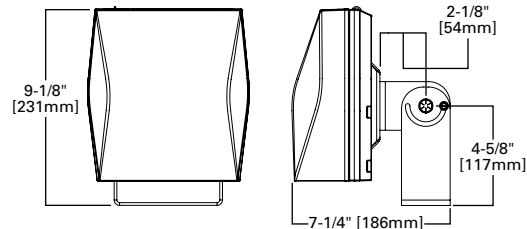


Slipfitter Mount (Large)
Tenon OD: 2-3/8" to 2-7/8" | EPA: 1.10

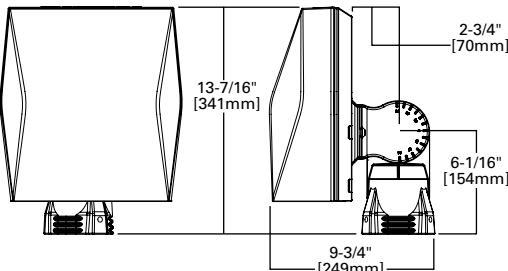


Pole Mount Arm Drill Pattern

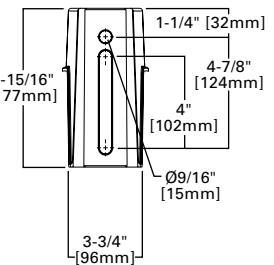


Trunnion Mount (Large)

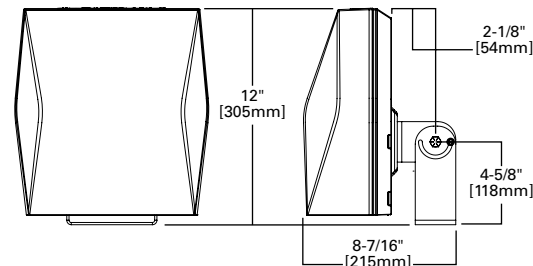


Pole Mount Arm (Large)
EPA: 1.10

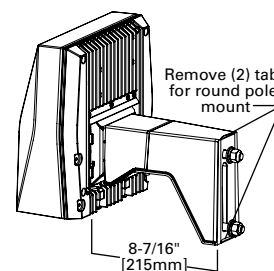


Lumen Select Back Box

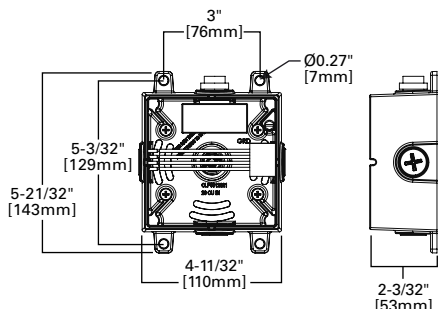


Wall Mount Plate Detail (Large)

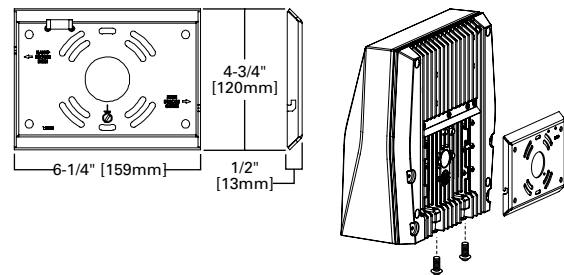


Wall Mount Plate Detail (Small)

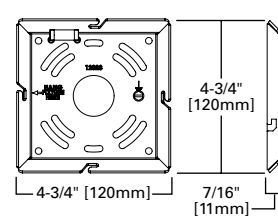


Enlighted Sensor

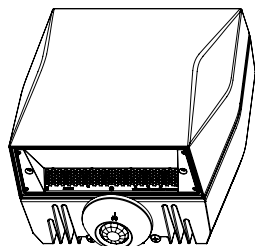


Occupancy Sensor

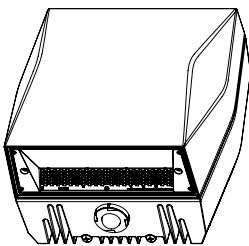


Button Photocontrol

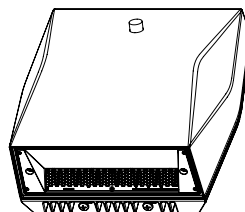

Vandal Shield

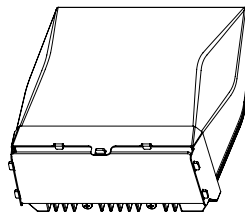

Wire Guard

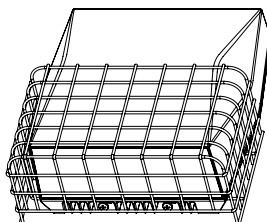

Product Specifications

Construction

- Die-cast aluminum housing
- External back fin design extracts heat from the surface to thermally optimize design for longer luminaire life

Optics

- Dark Sky Approved (Fixed mount, Full cutoff, and 3000K CCT only)
- Silicone-sealed optical LED chamber
- Acrylic refractive or full cutoff lens options for Type IV distributions

Electrical

- Standard universal voltage (120-277V, 50/60Hz)
- Driver incorporates 6kV surge protection
- -40°C minimum operating temperature
- 40°C maximum operating temperature
- <20% total harmonic distortion
- 0-10V dimming driver is standard with leads external to the fixture

Mounting

- Steel wedge mounting plate fits directly to 4" standard j-box or directly to wall with the "Hook-N-Lock" mechanism
- Stainless steel set screws
- Lumen Select Back Box accessory offers four 1/2" NPT conduit entry wire ways. Resistor Pack combinations allow field-dimming of 75% or 50% when connected to luminaire dimming leads
- Not suitable for indoor use when installed in inverted/uplight orientation

Emergency Egress

- Optional integral cold weather battery emergency egress includes emergency operation test switch, an AC-ON indicator light and a premium, maintenance-free battery pack
- The separate emergency lighting LEDs are wired to provide redundant emergency lighting. Listed to UL Standard 924, Emergency Lighting

Finish

- Five-stage super TGIC polyester powder coat paint, 2.5 mil nominal thickness

Shipping Data

- Small fixture=5 lbs. [2.36 kgs.]
- Small with sensor or CBP=10 lbs. [4.40 kgs.]
- Large fixture=12 lbs. [5.45 kgs.]
- Large with sensor or CBP=17 lbs. [7.73 kgs.]
- Large with sensor & CBP=21 lbs. [9.54 kgs.]

Warranty

- Five year limited warranty, consult website for details. www.cooperlighting.com/legal

Energy and Performance Data

Power and Lumens (Axcent Small)

Light Engine		AXCS1A	AXCS2A	AXCS3A	AXCS4A	AXCS5A
Power (Watts)		12	16	23	38	45
Input Current @ 120V (A)		0.10	0.13	0.19	0.32	0.38
Input Current @ 240V (A)		0.05	0.07	0.10	0.16	0.19
Input Current @ 277V (A)		0.04	0.06	0.08	0.14	0.16
Input Current @ 347V (A)		0.03	0.05	0.07	0.11	0.13
Input Current @ 480V (A)		0.03	0.03	0.05	0.08	0.09
Configuration						
Full Cutoff	4000K/5000K Lumens	1,786	2,589	3,551	5,500	6,348
	3000K Lumens	1,509	2,188	3,001	4,648	5,365
	BUG Rating	B1-U0-G0	B1-U0-G0	B1-U0-G0	B2-U0-G1	B2-U0-G1
Refractive Lens	4000K/5000K Lumens	1,894	2,745	3,765	5,832	6,731
	3000K Lumens	1,600	2,320	3,182	4,928	5,688
	BUG Rating	B1-U3-G2	B1-U3-G2	B1-U3-G2	B1-U4-G3	B1-U4-G3

Power and Lumens (Axcent Large)

Light Engine		AXCL6A	AXCL8A	AXCL10A	AXCL12A
Power (Watts)		50	66	89	115
Input Current @ 120V (A)		0.41	0.54	0.74	0.96
Input Current @ 240V (A)		0.21	0.27	0.37	0.48
Input Current @ 277V (A)		0.18	0.24	0.32	0.42
Input Current @ 347V (A)		0.14	0.19	0.26	0.33
Input Current @ 480V (A)		0.10	0.14	0.19	0.24
Configuration					
Full Cutoff	4000K Lumens	7,594	9,716	12,719	16,302
	5000K Rating	7,501	9,598	12,564	16,103
	3000K Lumens	6,502	8,319	10,890	13,958
	BUG Rating	B2-U0-G1	B2-U0-G2	B3-U0-G2	B3-U0-G2
Refractive Lens	4000K Lumens	7,809	10,331	13,665	16,637
	5000K Rating	7,714	10,205	13,498	16,434
	3000K Lumens	6,686	8,845	11,700	14,244
	BUG Rating	B1-U4-G4	B2-U5-G5	B2-U5-G5	B2-U5-G5

Energy and Performance Data

Power and Lumens (Small + CBP)

Light Engine		AXCS1A	AXCS2A	AXCS3A	AXCS4A
Power (Watts)		16	20	27	42
Input Current @ 120V (A)		0.13	0.17	0.23	0.35
Input Current @ 240V (A)		0.07	0.08	0.11	0.18
Input Current @ 277V (A)		0.06	0.07	0.10	0.15
Configuration					
Full Cutoff	4000K/5000K Lumens	742	792	789	644
	3000K Lumens	627	670	667	545
Refractive Lens	4000K/5000K Lumens	787	841	837	684
	3000K Lumens	664	710	708	655

Note: Power and current based on full power consumption while CBP is charging. Lumen outputs are while operating in emergency mode only.

Power and Lumens (Large + CBP)

Light Engine		AXCL6A	AXCL8A	AXCL10A
Power (Watts)		54	70	93
Input Current @ 120V (A)		0.45	0.58	0.77
Input Current @ 240V (A)		0.22	0.29	0.38
Input Current @ 277V (A)		0.19	0.25	0.33
Configuration				
Full Cutoff	4000K/5000K Lumens	141*10W=1410		
	3000K Lumens	122*10=1220		
Refractive Lens	4000K/5000K Lumens	151*10=1510		
	3000K Lumens	131*10=1310		

Note: Power and current based on full power consumption while CBP is charging. Lumen outputs are while operating in emergency mode only.

Power and Lumens Multipliers (Lumen Select Back Box + Axcent Small)

Configuration		~75% Nominal Output	~50% Nominal Output
Catalog Number	Material Number	Connect per Installation Instructions	
AXCS1A*	13109741 or 13109939 or Other	74%	50%
AXCS2A*	13109698 or 13109938 or Other	74%	50%
AXCS3A*	13109697 or 13109937 or Other	74%	50%
AXCS4A*	13109695 or 13109936	75%	40%
AXCS4A*	13495299 or 13495470 or Other	72%	50%
AXCS5A*	13109652 or 13109935	75%	40%
AXCS5A*	13495471 or 13495472 or Other	72%	50%

Power and Lumens Multipliers (Lumen Select Back Box + Axcent Large)

Configuration		~75% Nominal Output	~50% Nominal Output
Catalog Number	Material Number	Connect per Installation Instructions	
AXCL6A*	13645910 or 13645979	69%	47%
AXCL8A*	13645970 or 13645984	69%	47%
AXCL10A*	13645971 or 13645989	69%	47%
AXCL12A*	13645972 & 13645993	72%	49%

Lumen Maintenance (Axcent Small)

Ambient Temperature	TM-21 Lumen Maintenance (72,000 Hours)
Up to 3A	
25°C	88%
40°C	87%
50°C	87%
Up to 4A	
25°C	88%
40°C	87%
50°C	87%
Up to 5A	
25°C	87%
40°C	86%

Lumen Maintenance (Axcent Large)

Ambient Temperature	TM-21 Lumen Maintenance (72,000 Hours)
Up to 8A	
25°C	89%
40°C	87%
50°C	86%
Up to 10A	
25°C	88%
40°C	86%
50°C	85%
Up to 12A	
25°C	85%
40°C	82%

Lumen Multiplier

Ambient Temperature	Lumen Multiplier
10°C	1.02
15°C	1.01
25°C	1.00
40°C	0.97

Control Options

0-10V This fixture is offered standard with 0-10V dimming driver(s) for use with a lighting control panel or other control method.



Photocontrol (PC1, PC2 and PC) Optional button-type photocontrol provides a flexible solution to enable "dusk-to-dawn" lighting by sensing light levels.

After Hours Dim (AHD) This feature allows photocontrol-enabled luminaires to achieve additional energy savings by dimming during scheduled portions of the night. The dimming profile will automatically take effect after a "dusk-to-dawn" period has been calculated from the photocontrol input. Specify the desired dimming profile for a simple, factory-shipped dimming solution requiring no external control wiring. Reference the After Hours Dim supplemental guide for additional information.

Dimming Occupancy Sensor (MSP/DIM-LXX and MSP-LXX) These sensors are factory installed in the luminaire housing. When the MSP/DIM-LXX sensor option is selected, the occupancy sensor is connected to a dimming driver and the entire luminaire dims when there is no activity detected. When activity is detected, the luminaire returns to full light output. The MSP/DIM sensor is factory preset to dim down to approximately 50 percent power with a time delay of ten minutes. The MSP-LXX sensor is factory preset to turn the luminaire off after five minutes of no activity.


These occupancy sensors includes an integrated photocell that can be activated with the ISHH-01 accessory for "dusk-to-dawn" control or daylight harvesting - the factory preset is ON. The ISHH-01 is a wireless tool utilized for changing the dimming level, time delay, sensitivity and other parameters.

A variety of sensor lens are available to optimize the coverage pattern for mounting heights from 8'-30'.

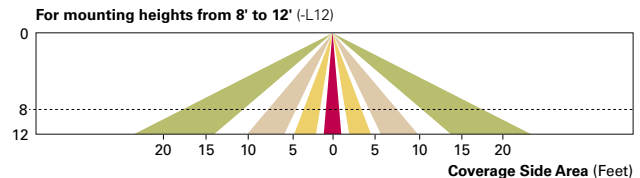
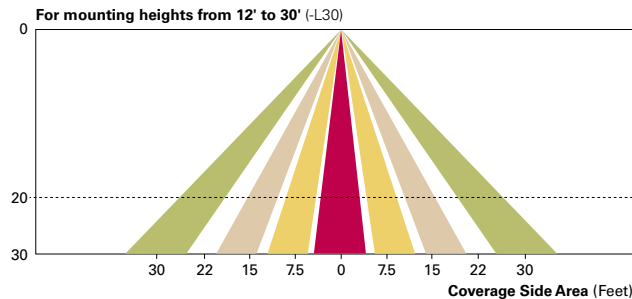


WaveLinx Wireless Control and Monitoring System The WaveLinx Outdoor control platform operates on a wireless mesh network based on IEEE 802.15.4 standards enabling wireless control of outdoor lighting. Use the WaveLinx Mobile application for set-up and configuration. At least one Wireless Area Controller (WAC) is required for full functionality and remote communication (including adjustment of any factory pre-sets).

WaveLinx Wireless Sensor (WPS2 and WPS4) These outdoor sensors offer passive infrared (PIR) occupancy and a photocell for closed loop daylight sensing. These sensors are factory preset to dim down to approximately 50 percent power after 15 minutes of no activity detected. These occupancy sensors include an integral photocell for "dusk-to-dawn" control or daylight harvesting that is factory-enabled. A variety of sensor lenses are available to optimize the coverage pattern for mounting heights from 7'-40'.

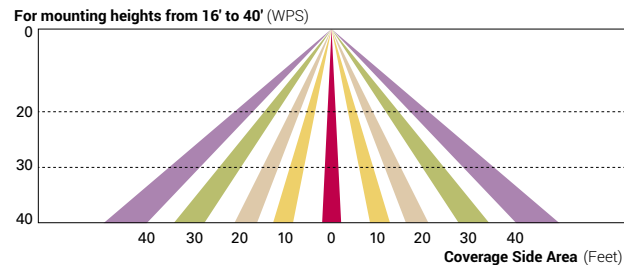

Enlighted Wireless Control and Monitoring System (LWR-LW and LWR-LN) The Enlighted System is a connected lighting solution that combines LED luminaires with an integrated wireless sensor system. The sensor controls the lighting system in compliance with the latest energy codes and collects valuable data about building performance and use. Software applications turn the granular data into information through energy dashboards and specialized apps that make it simple and help optimize the use of other resources beyond lighting.

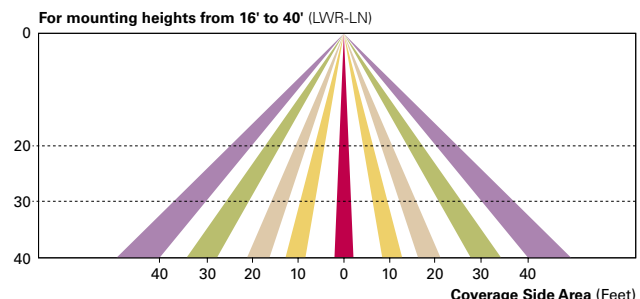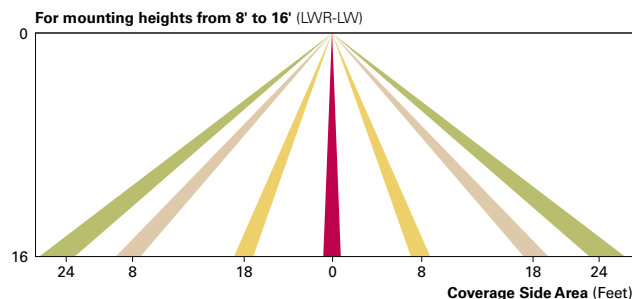

Project		Catalog #		Type	
Prepared by		Notes		Date	



Lumark

Prevail Petite Discrete Wall

Wall Mount Luminaire

Product Features



Interactive Menu

- Ordering Information [page 2](#)
- Mounting Details [page 3](#)
- Product Specifications [page 3](#)
- Energy and Performance Data [page 4](#)
- Control Options [page 5](#)

Product Certifications



Quick Facts


- Direct-mounted discrete light engine for improved optical uniformity and visual comfort
- Lumen packages range from 4,300 - 11,300 lumens (30W - 90W)
- Replaces 70W up to 250W HID equivalents
- Efficacies up to 147 lumens per watt
- Surface mount configuration with standard conduit entry

Connected Systems


- WaveLinx PRO Wireless
- WaveLinx LITE Wireless

Dimensional Details

Surface Mount (SM)

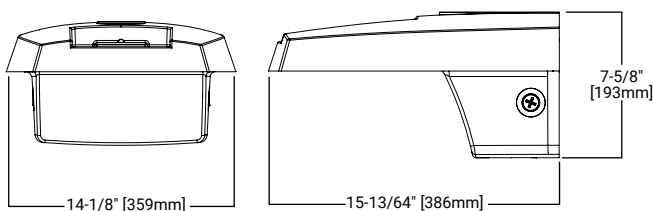

Wall Mount (WM)

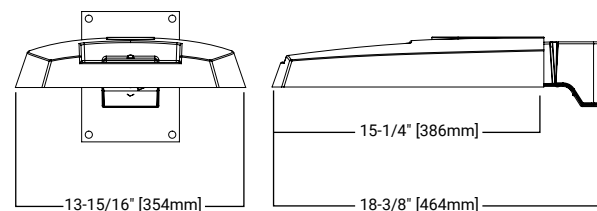

NOTES:

1. Visit <https://www.designlights.org/search/> to confirm qualification. Not all product variations are DLC qualified.
2. IDA Certified for 3000K CCT and warmer only.


Ordering Information

SAMPLE NUMBER: **PRV-P-PA1B-740-U-T4W-SM-BZ**


Product Family ¹	Light Engine		Color Temperature	Voltage	Distribution	Mounting (Included)	Finish
	Configuration	Drive Current ²					
PRV-P =Prevail Petite BAA-PRV-P =Prevail Petite BAA Compliant ²² TAA-PRV-P =Prevail Petite TAA Compliant ²²	PA1 =1 Panel, 24 LED Rectangle	A =400mA Nominal B =700mA Nominal C =950mA Nominal D =1200mA Nominal	740 =70CRI, 4000K 730 =70CRI, 3000K 750 =70CRI, 5000K	U = Universal, 120-277V H = High Voltage, 347-480V 1 =120V 2 =208V 3 =240V 4 =277V 8 =480V ^{3, 23} 9 =347V DV =Duravolt, 277-480V	T2R =Type II Roadway T2U =Type II Urban T3 =Type III T4W =Type IV Wide 5WQ =Type V Square Wide	SM =Surface Wall Mount WM =Wall Mount Arm	BZ =Bronze AP =Grey BK =Black DP =Dark Platinum GM =Graphite Metallic WH =White
Options (Add as Suffix)					Accessories (Order Separately) ^{17, 18}		
10K =10kV UL 1449 Fused Surge Protective Device 20MSP =20kV MOV Surge Protective Device 20K =20kV UL 1449 Fused Surge Protective Device 2L =Two-Circuit Light Engine ¹⁹ F =Single Fuse (Used with Voltages 120, 277 or 347V) FF =Double Fuse (Used with Voltages 208, 240 or 480V) EBP =Emergency Battery Pack (Ambient Temp, 0° to 40°C) ^{4, 5} CBP =Cold Weather Emergency Battery Pack (Ambient Temp, -20° to 40°C) ^{4, 5} CBP-CEC =Cold Weather Emergency Battery Pack, CEC Compliant (Ambient Temp, -20° to 40°C) ^{4, 5} HSS =House Side Shield (Factory Installed) ⁶ HA =50°C High Ambient Temperature ⁷ CC =Coastal Construction ⁸ BPC =Button Photocontrol ⁹ PR =NEMA 3-PIN Twistlock Photocontrol Receptacle ^{9, 10} PR7 =NEMA 7-PIN Twistlock Photocontrol Receptacle ^{9, 10} FADC =Field Adjustable Dimming Controller ²⁴ MS/DIM-L08 =Dimming Motion and Daylight Sensor, IR Remote Programmable, < 8' Mounting ^{9, 11, 12} MS/DIM-L20 =Dimming Motion and Daylight Sensor, IR Remote Programmable, 8' - 20' Mounting ^{9, 11, 12} MS/DIM-L40W =Dimming Motion and Daylight Sensor, IR Remote Programmable, 21' - 40' Mounting ^{9, 11, 12} SPB1 =Dimming Motion and Daylight Sensor, Bluetooth Programmable, < 8' Mounting ^{9, 11, 13} SPB2 =Dimming Motion and Daylight Sensor, Bluetooth Programmable, 8' - 20' Mounting ^{9, 11, 13} SPB4 =Dimming Motion and Daylight Sensor, Bluetooth Programmable, 21' - 40' Mounting ^{9, 11, 13} WPS2XX =WaveLinX Pro, SR Driver, Dimming Motion and Daylight, WAC Programmable, 7' - 15' Mounting ^{9, 11, 14, 15, 16} WPS4XX =WaveLinX Pro, SR Driver, Dimming Motion and Daylight, WAC Programmable, 15' - 40' Mounting ^{9, 11, 14, 15, 16} WLS2XX =WaveLinX Lite, SR Driver, Dimming Motion and Daylight, Bluetooth Programmable, 7' - 15' Mounting ^{9, 11, 14, 15, 16} WLS4XX =WaveLinX Lite, SR Driver, Dimming Motion and Daylight, Bluetooth Programmable, 15' - 40' Mounting ^{9, 11, 14, 15, 16}					HSS-HP =House Side Shield, Horizontal Panel ⁷ OA/RA1013 =Photocontrol Shorting Cap OA/RA1014 =NEMA Photocontrol - 120V OA/RA1016 =NEMA Photocontrol - Multi-Tap 105-285V OA/RA1201 =NEMA Photocontrol - 347V OA/RA1027 =NEMA Photocontrol - 480V FSIR-100 =Wireless Configuration Tool for Occupancy Sensor ²⁰ WOLC-7P-10A =WaveLinX Outdoor Control Module (7-PIN) ²¹		
NOTES: 1. DesignLights Consortium® Qualified. Refer to www.designlights.org Qualified Products List under Family Models for details. 2. Nominal drive currents shown here. For actual drive current by configuration, refer to Power and Lumens tables. 3. 480V not to be used with ungrounded or impedance grounded systems. 4. Only available on Surface Wall Mount (SM) mounting. 5. Must use with Universal (U) voltage only. Not available with other voltage options. Not available with PA1D light engine. 6. House Side Shield not for use with 5WQ distribution. 7. Not available with EBP, CBP, or CBP-CEC options. Not available with PA1D light engine. 8. Salt spray tested to over 5,000-hours per ASTM B117 with a scribe rating of 9 per ASTM D1654. Also achieves 7,000-hour rating per ASTM B117 with a scribe rating of 4 per ASTM D1654. Extended lead times may apply. 9. Option is not available with other controls: photocontrols (BPC), photocontrol receptacles (PR or PR7), or controls systems (MS). 10. If High Voltage (H) or DuraVolt (DV) is specified, use a photocontrol that matches the input voltage used. 11. Option not available with High Voltage (H). Must specify Universal (U), 347V (9), or 480V (8) voltage. 12. Utilizes the Wattstopper sensor FSP-211. Sensor color white unless specified otherwise via PDR. To field-configure, order FSIR-100 accessory separately. 13. Utilizes the Wattstopper sensor FSP-3XX series. Sensor color determined by product finish. See Sensor Color Reference Table. Field-configures via mobile application. See Controls section for details. 14. Sensor passive infrared (PIR) may be overly sensitive when operating below -20°C (-4°F). 15. In order for the device to be field-configurable, requires WAC Gateway components WAC-PoE and WPOE-120 in appropriate quantities. Only compatible with WaveLinX system and software and requires system components to be installed for operation. See website for more WaveLinX application information. 16. Replace XX with sensor color (WH, BZ or BK). 17. For BAA or TAA requirements, Accessories sold separately will be separately analyzed under domestic preference requirements. Consult factory for further information. 18. Replace XX with paint color. 19. Controls and/or emergency battery packs operate only one of the two circuits when 2L is specified. 20. This tool enables adjustment to Motion Sensor (MS) parameters including high and low modes, sensitivity, time delay, cutoff and more. Consult your lighting representative for more information. 21. Requires 7-PIN NEMA twistlock photocontrol receptacle (PR7) option. The WOLC-7 cannot be used in conjunction with other controls systems (MS). Only for use at 120-347V. 22. Only product configurations with these designated prefixes are built to be compliant with the Buy American Act of 1933 (BAA) or Trade Agreements Act of 1979 (TAA), respectively. Please refer to DOMESTIC.PREFERENCES website for more information. Components shipped separately may be separately analyzed under domestic preference requirements. 23. DuraVolt drivers feature added protection from power quality issues such as loss of neutral, transients and voltage fluctuations. Visit www.signify.com/duravolt for more information. 24. Cannot be used with PR7 or other motion response control options.							

Mounting Details


Surface Mount Plate (SM)

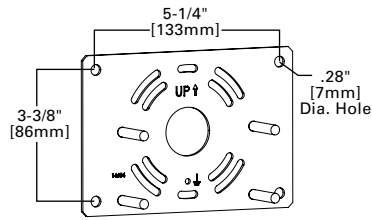

Surface Mount Assembly (SM)

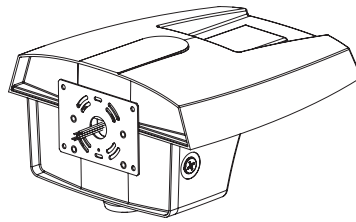

Wall Mount (WM)

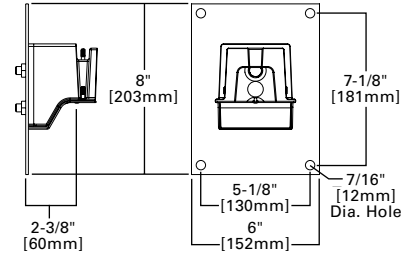

Product Specifications

Construction

- Single-piece die-cast aluminum housing
- Tethered die-cast aluminum door
- Surface Mount (SM) offers two 1/2" NPT conduit entry plugs
- Not suitable for inverted mount installation

Optics

- Dark Sky Approved (3000K CCT and warmer only)
- Precision molded polycarbonate optics

Electrical

- -40°C minimum operating temperature
- 40°C maximum operating temperature
- >.9 power factor

- <20% total harmonic distortion
- Class 1 electronic drivers have expected life of 100,000 hours with <1% failure rate
- 0-10V dimming driver is standard with leads external to the fixture
- Standard MOV surge protective device designed to withstand 10kV of transient line surge
- Luminaire available with the field adjustable dimming controller (FADC) to manually adjust wattage and reduce the total lumen output and light levels. Comes pre-set to the highest position at the lumen output selected.

Typical Applications

Outdoor, Pedestrian Pathways, Building Entrances, Loading Docks, Perimeter Parking Lots

Finish

Five-stage super TGIC polyester powder coat paint, 2.5 mil nominal thickness

Shipping Data

Prevail Petite (with CBP): 21 lbs. (9.53 kgs.)

Warranty

Five year limited warranty, consult website for details.
www.cooperlighting.com/legal

Energy and Performance Data

Power and Lumens

Light Engine		PA1A	PA1B	PA1C	PA1D
Power (Watts)		31	53	72	93
Drive Current (mA)		375	670	930	1200
Input Current @ 120V (A)		0.26	0.44	0.60	0.78
Input Current @ 277V (A)		0.12	0.20	0.28	0.35
Input Current @ 347V (A)		0.10	0.17	0.23	0.29
Input Current @ 480V (A)		0.07	0.13	0.17	0.22
Distribution					
Type II Roadway	4000K/5000K Lumens	4,505	7,362	9,495	11,300
	BUG Rating	B1-U0-G1	B1-U0-G2	B1-U0-G2	B1-U0-G2
	Lumens per Watt	147	139	132	121
	3000K Lumens ¹	4,103	6,705	8,647	10,291
Type II Roadway w/ HSS	4000K/5000K Lumens	3,727	6,091	7,855	9,349
	BUG Rating	B0-U0-G1	B0-U0-G2	B0-U0-G2	B1-U0-G2
	Lumens per Watt	121	115	109	100
	3000K Lumens ¹	3,394	5,547	7,154	8,514
Type II Urban	4000K/5000K Lumens	4,496	7,347	9,476	11,277
	BUG Rating	B1-U0-G1	B2-U0-G2	B2-U0-G2	B3-U0-G3
	Lumens per Watt	146	139	131	121
	3000K Lumens ¹	4,095	6,691	8,630	10,271
Type II Urban w/ HSS	4000K/5000K Lumens	3,253	5,316	6,856	8,160
	BUG Rating	B1-U0-G1	B1-U0-G1	B1-U0-G2	B1-U0-G2
	Lumens per Watt	106	101	95	87
	3000K Lumens ¹	2,963	4,841	6,244	7,431
Type III	4000K/5000K Lumens	4,443	7,261	9,364	11,145
	BUG Rating	B1-U0-G1	B1-U0-G2	B2-U0-G2	B2-U0-G2
	Lumens per Watt	145	138	130	119
	3000K Lumens ¹	4,046	6,612	8,528	10,150
Type III w/ HSS	4000K/5000K Lumens	3,406	5,566	7,179	8,543
	BUG Rating	B0-U0-G1	B1-U0-G2	B1-U0-G2	B1-U0-G2
	Lumens per Watt	111	105	100	91
	3000K Lumens ¹	3,102	5,069	6,538	7,781
Type IV Wide	4000K/5000K Lumens	4,348	7,106	9,164	10,906
	BUG Rating	B1-U0-G2	B2-U0-G2	B2-U0-G2	B2-U0-G3
	Lumens per Watt	142	135	127	117
	3000K Lumens ¹	3,960	6,471	8,346	9,932
Type IV Wide w/ HSS	4000K/5000K Lumens	3,318	5,422	6,993	8,323
	BUG Rating	B0-U0-G1	B1-U0-G2	B1-U0-G2	B1-U0-G2
	Lumens per Watt	108	103	97	89
	3000K Lumens ¹	3,022	4,938	6,369	7,580
Type V Square Wide	4000K/5000K Lumens	4,497	7,349	9,478	11,280
	BUG Rating	B3-U0-G1	B3-U0-G2	B4-U0-G2	B4-U0-G2
	Lumens per Watt	146	139	131	121
	3000K Lumens ¹	4,095	6,693	8,632	10,273

NOTES:
1. For 3000K or HSS BUG Ratings, refer to published IES files.

Power and Lumens: Emergency Configurations

Light Engine		PA1A	PA1B	PA1C
Power (Watts) ¹		37	59	78
Input Current @ 120V (A)		0.33	0.52	0.68
Input Current @ 277V (A)		0.16	0.24	0.31
Distribution ²				
Type II Roadway	4000K/5000K Lumens	2,035		
	3000K Lumens	1,853		
Type II Urban	4000K/5000K Lumens	2,030		
	3000K Lumens	1,849		
Type III	4000K/5000K Lumens	2,007		
	3000K Lumens	1,827		
Type IV Wide	4000K/5000K Lumens	1,964		
	3000K Lumens	1,788		
Type V Square Wide	4000K/5000K Lumens	2,031		
	3000K Lumens	1,849		

NOTES:
1. Power and current based on full power consumption while EBP or CBP is charging.
2. Estimated lumen outputs while luminaire is operating in emergency mode only at full charge.

Lumen Maintenance

Configuration	TM-21 Lumen Maintenance (50,000 Hours)	Theoretical L70 (Hours)
Up to 50°C	96.76%	> 663,000

Sensor Color Reference Table (SPBx)

Housing Finish	Sensor Color
AP=Grey	Grey
BZ=Bronze	Bronze
BK=Black	Black
DP=Dark Platinum	Grey
GM=Graphite Metallic	Black
WH=White	White

FADC Settings

FADC Position	Lumen Multiplier
1	25%
2	46%
3	55%
4	62%
5	72%
6	77%
7	82%
8	85%
9	90%
10	100%

Note: +/-5% typical value

Lumen Multiplier




Ambient Temperature	Lumen Multiplier
0°C	1.02
10°C	1.01
25°C	1.00
40°C	0.99
50°C	0.97

Control Options

0-10V This fixture provides 0-10V dimming wire leads for use with a lighting control panel or other control method.

Photocontrol (PR and PR7) Photocontrol receptacles provide a flexible solution to enable "dusk-to-dawn" lighting by sensing light levels. Advanced control systems compatible with NEMA 7-PIN standards can be utilized with the PR7 receptacle.


Dimming Occupancy Sensor (SPB, MS/DIM-LXX and MS-LXX) These sensors are factory installed in the luminaire housing. When the SPB or MS/DIM sensor options are selected, the luminaire will dim down after five minutes of no activity detected. When activity is detected, the luminaire returns to full light output. When a sensor for ON/OFF operation (MS-LXX) is selected, the luminaire will turn off after five minutes of no activity. These occupancy sensors include an integral photocell for "dusk-to-dawn" control or "daylight harvesting." Factory default is enabled for the MS sensors and disabled for the SPB. SPB motion sensors require the Sensor Configuration mobile application by Wattstopper to change factory default dimming level, time delay, sensitivity and other parameters. Available for iOS and Android devices. The SPB sensor is factory preset to dim down to approximately 10% power with a time delay of five minutes.

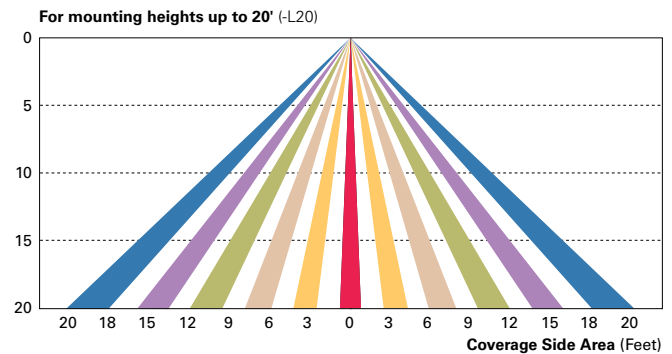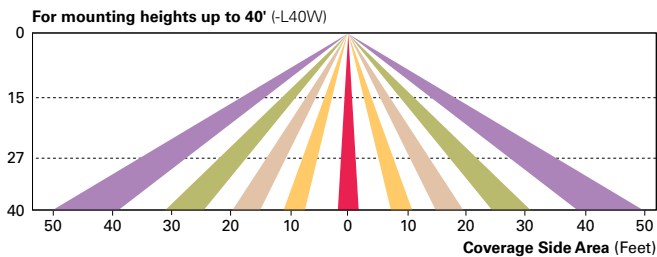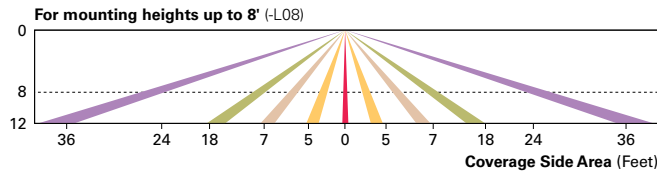

WaveLinx Wireless Control and Monitoring System Available in 7-PIN or 4-PIN configurations, the WaveLinx Outdoor control platform operates on a wireless mesh network based on IEEE 802.15.4 standards enabling wireless control of outdoor lighting. At least one Wireless Area Controller (WAC) is required for full functionality and remote communication (including adjustment of any factory pre-sets).

WaveLinx Outdoor Control Module (WOLC-7P-10A) A photocontrol that enables astronomical or time-based schedules to provide ON, OFF and dimming control of fixtures utilizing a 7-PIN receptacle. The out-of-box functionality is ON at dusk and OFF at dawn.

WaveLinx Wireless Sensor (WPS2 and WPS4) These outdoor sensors offer passive infrared (PIR) occupancy sensing and a photocell for closed-loop daylight sensing. These sensors are factory preset to dim down to approximately 50 percent power after 15 minutes of no activity detected, and the photocell for "dusk-to-dawn" control is default enabled. A variety of sensor lenses are available to optimize the coverage pattern for mounting heights from 7'-40'.

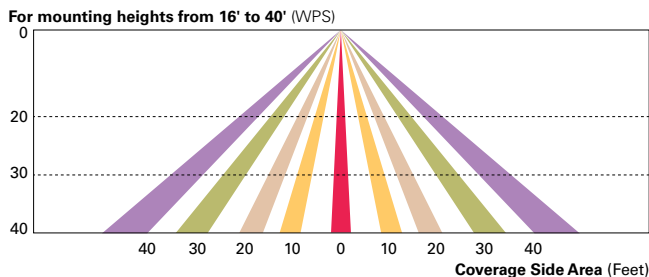

MINUTES
VILLAGE BOARD MEETING
Tuesday, March 11, 2025 at 7:30 PM

1. Call to Order and Roll Call

The meeting was called to order at 7:30 PM by Pres. Heckendorf.

Members Present: Pres. Heckendorf, Tr. Emmrich, Tr. Engelhardt, Tr. Olson, Tr. Kruepke, Tr. Matter, and Tr. Wells

Members Excused: None

Members Absent: None

Staff Present: Administrator Jen Heidtke, Treasurer Darlene Smith, Lieutenant Mike Foeger, Fire Chief Aaron Swaney, Inspections and Zoning Director Collin Johnson, Public Works Director Brian Kober, Parks and Recreation Director Kelly Valentino, and Clerk Jackie Schuh

2. Pledge of Allegiance

The Pledge of Allegiance was recited by those who were in attendance.

3. Closed Session Pursuant to Wis. Stats. § 19.85 (1)(c) "considering employment, promotion, compensation, or performance evaluation data of any public employee over which the Village has jurisdiction or exercises responsibility."

The closed session is for the following purpose:

1. To Receive Information about Candidates for the Director of Public Works Position and to Discuss Specific Candidates.

Pres. Heckendorf announced that the closed session would be postponed to the end of the meeting and done in conjunction with item number 13.

4. Reconvene into Open Session with Possible Action Related to the Subject of the Preceding Closed Session

Pres. Heckendorf announced that the closed session from item number 3 was postponed to the end of the meeting to be done in conjunction with item number 13 and would include item number 4.

5. Public Hearings

- a. Amending the 2025 General Fund Budget

Pres. Heckendorf opened the floor for the public hearing. Nobody present wished to speak at the hearing. Pres. Heckendorf closed the public hearing.

6. Village Citizen Comment on an Agenda Item (Please sign-in with the Clerk prior to speaking. Please note this is the Village Board's monthly business meeting, not a public

hearing. People wishing to speak on an item on the agenda should present their comments under this agenda item. Each commenter will be limited to a total of 2 minutes.)

None.

7. Consent Agenda

- a. Approval of Minutes of the Village Board Meeting of February 11, 2025
- b. Approval of a New Agent - Walgreen Co., DBA Walgreen's #11676 - W168N21330 Main Street - Gregory Fechter
- c. Resolution #25-07 Announcing Expanded In-Person Absentee Voting Hours for the April 1, 2025 Spring Election
- d. Resolution #25-08 Accepting Funds from the Washington County Emergency Medical Service (EMS) and Fire Grant Program
- e. Resolution #25-09 Retirement Resolution Honoring Kelly Valentino
- f. Resolution #25-10 Retirement Resolution Honoring Brian Kober

The motion to approve items 7a through 7d on the consent agenda, and to remove items 7e and 7f to address separately, was made by Tr. Emmrich and seconded by Tr. Engelhardt.

Vote: 7 ayes, 0 nays. Motion carried.

Pres. Heckendorf read Resolution #25-09 Retirement Resolution Honoring Kelly Valentino.

The motion to approve Resolution #25-09 Retirement Resolution Honoring Kelly Valentino was made by Pres. Heckendorf and seconded by Tr. Emmrich.

Vote: 7 ayes, 0 nays. Motion carried.

Pres. Heckendorf then read Resolution #25-10 Retirement Resolution Honoring Brian Kober.

The motion to approve Resolution #25-10 Retirement Resolution Honoring Brian Kober was made by Pres. Heckendorf and seconded by Tr. Emmrich.

Vote: 7 ayes, 0 nays. Motion carried.

Kelly Valentino and Brian Kober both spoke briefly about their experiences at the Village of Jackson. Administrator Heidtke spoke to Director Valentino and Director Kober, thanking them for the many years of dedicated service to the Village of Jackson. Members of the Board also individually expressed their appreciation for the valued changes and direction they have brought to the Village over the years.

8. Budget and Finance Committee

- a. Pay Request #11 - Wastewater Treatment Plant Tertiary Filters and Disinfection Project - JH Hassinger in the amount of \$293,075.00

The motion to approve Pay Request #11 for the Wastewater Treatment Plant Tertiary Filters and Disinfection Project to JH Hassinger in the amount of \$293,075.00 was made by Tr. Engelhardt and seconded by Tr. Olson.

Vote: 7 ayes, 0 nays. Motion carried.

- b. Pay Request #12 - Wastewater Treatment Plant Tertiary Filters and Disinfection Project - JH Hassinger in the amount of \$561,230.55

The motion to approve Pay Request #12 for the Wastewater Treatment Plant Tertiary Filters and Disinfection Project to JH Hassinger in the amount of \$561,230.55 was made by Tr. Matter and seconded by Tr. Wells.

Vote: 7 ayes, 0 nays. Motion carried.

- c. Clean Water Fund Loan Request #9 - 2024 Wastewater Treatment Plant Project in the amount of \$861,666.04

The motion to approve Reimbursement Request #09 for the 2024 Wastewater Treatment Plant Project from the Clean Water Fund Loan in the amount of \$861,666.04 was made by Tr. Wells and seconded by Tr. Kruepke.

Vote: 7 ayes, 0 nays. Motion carried.

- d. Request for Letter of Credit Reduction #4 - Laurel Springs Addition No. 1 in the amount of \$103,512.00

The motion to approve the Letter of Credit Reduction #4 for the Laurel Springs Addition No. 1 for Bielinski Homes in the amount of \$103,512.00 was made by Tr. Olson and seconded by Tr. Emmrich.

Director Kober confirmed for Pres. Heckendorf the balance after the Letter of Credit Reduction will stand at \$34,500.00.

Vote: 7 ayes, 0 nays. Motion carried.

- e. Professional Service Agreement - Wastewater Treatment Plant Aeration Basins and Service Building Design - Town & Country Engineering, Inc. in the amount of \$255,000.00

The motion to approve the Professional Service Agreement for the Wastewater Treatment Plant Aeration Basins and Service Building Design for Town & Country Engineering, Inc., in the amount of \$255,000.00 was made by Tr. Wells and seconded by Tr. Kruepke.

Vote: 7 ayes, 0 nays. Motion carried.

- f. Review of Quotes for Purchase of Sewer Utility Service Truck not to exceed the amount of \$118,275.00

The motion to approve the Purchase of a gas Ford 550 Utility Service Truck with a 19550 GVWR option from Ewald, and that the price of the chassis and the quote for the utility body from Jackson Body does not exceed \$118,275.00, was made by Tr. Engelhardt and seconded by Tr. Kruepke.

Vote: 7 ayes, 0 nays. Motion carried.

- g. Review of Bids - 2025 TID #7 Final Lift of Asphalt Project

The motion to approve the bid for the Final Lift of Asphalt Project for Stark Pavement Corp. in the amount of \$174,334.00 was made by Tr. Matter and seconded by Tr. Engelhardt.

Vote: 7 ayes, 0 nays. Motion carried.

h. Review of Bids - 2025 Hickory Lane Reconstruction Project

The motion to approve the bid for the Hickory Lane Reconstruction Project for Vinton Construction Company in the amount of \$2,156,363.50 was made by Tr. Engelhardt and seconded by Tr. Matter.

Tr. Emmrich received confirmation that this would include the parking area.

Vote: 7 ayes, 0 nays. Motion carried.

i. Pay Request #8 - Jackson Community Center Expansion Project - Moore Construction Services, LLC, in the amount of \$296,154.90

The motion to approve Pay Request #8 for the Jackson Community Center Expansion Project for Moore Construction Services, LLC, in the amount of \$296,154.90 was made by Tr. Wells and seconded by Tr. Kruepke.

Vote: 7 ayes, 0 nays. Motion carried.

j. Resolution #25-05 Amendment to the 2025 General Fund Budget

The motion to approve Resolution #25-05 Amendment to the 2025 General Fund Budget was made by Tr. Engelhardt and seconded by Tr. Emmrich.

Vote: 7 ayes, 0 nays. Motion carried.

k. Resolution #25-06 Resolution Providing for the Sale of Approximately \$3,860,000.00 General Obligation Promissory Notes, Series 2025A

The motion to approve Resolution #25-06 Resolution Providing for the Sale of Approximately \$3,860,000 General Obligation Promissory Notes, Series 2025A was made by Tr. Matter and seconded by Tr. Wells.

Vote: 7 ayes, 0 nays. Motion carried.

l. Replacement of 2005 Pierce Fire Engine (1261) - Pierce Manufacturing Inc. not to exceed the amount of \$1,309,907.00

Lieutenant Rathke of the Jackson Fire Department made a presentation to the Village Board covering the current state of Fire Engine 1261 which has reached its 20-year service life. The presentation was created by a team of five members of the Jackson Fire Department of varying ranks, roles, and experience to ensure the decision-making process was well-rounded.

The motion to contract with Pierce Manufacturing, Inc. of Appleton for a new fire engine not to exceed an amount of \$1,309,907.00 was made by Tr. Emmrich and seconded by Tr. Kruepke.

Vote: 7 ayes, 0 nays. Motion carried.

9. West Bend School District

Tr. Wells stated there would be three candidates running for West Bend School Board seats in the April 1, 2025 Spring Election.

10. Washington County Board Report

Pres. Heckendorf read updates sent via email by Mike Schwab from Washington County.

11. Greater Jackson Business Alliance

Tr. Matter stated the next meeting would be the following morning and that the Association was sponsoring the Candidate Forum to be held on March 13, 2025, at the Jackson Community Center.

12. Mid-Moraine Municipal Association Report

Tr. Olson stated the Legislative Committee would meet the following evening with the topic of interest being parade and festival safety. He also stated the next dinner meeting would be held March 26th.

13. Closed Session Pursuant to Wis. Stats. §19.85(1)(c) "considering employment, promotion, compensation, or performance evaluation data of any public employee over which the Village has jurisdiction or exercises responsibility."

The closed session is for the following purposes:

1. 2025 Village of Jackson Compensation Plan

The motion to proceed into closed session pursuant to Wis. Stats. §19.85(1)(c) was made by Pres. Heckendorf and seconded by Tr. Emmrich. A roll call vote was taken:

Tr. Don Olson: Aye
Tr. Wells: Aye
Tr. Kruepke: Aye
Tr. Matter: Aye
Tr. Engelhardt: Aye
Tr. Emmrich: Aye
Pres. Heckendorf: Aye

Vote: 7 ayes, 0 nays. Motion carried. The meeting proceeded into closed session at 8:42 PM. Those present in the closed session were the Village Board members and Administrator Heidtke.

14. Reconvene into Open Session with Possible Action Related to the Subject of the Preceding Closed Session

The motion to reconvene into open session was made by Pres. Heckendorf and seconded by Tr. Emmrich.

Vote: 7 ayes, 0 nays. Motion carried. The meeting proceeded into open session at 9:41 PM.

No action was taken on the closed session items.

15. Adjourn

The motion to adjourn the meeting was made by Tr. Kruepke and seconded by Tr. Engelhardt.

Vote: 7 ayes, 0 nays. Motion carried. The meeting adjourned at 9:42 PM.

Respectfully Submitted,

Jacqueline Schuh
Village Clerk
Village of Jackson

MINUTES
VILLAGE BOARD MEETING
Thursday, March 27, 2025 at 7:30 PM

1. Call to Order and Roll Call

The meeting was called to order at 7:30 PM by Pres. Heckendorf.

Members Present: Pres. Heckendorf, Tr. Emmrich, Tr. Engelhardt and Tr. Olson

Members Excused: Tr. Kruepke, Tr. Matter and Tr. Wells

Members Absent: None

Staff Present: Administrator Jen Heidtke

2. Pledge of Allegiance

The Pledge of Allegiance was recited by those who were in attendance.

3. Closed Session Pursuant to Wis. Stats. §19.85(1)(c) "considering employment, promotion, compensation, or performance evaluation data of any public employee over which the Village has jurisdiction or exercises responsibility"

The closed session is for the following purposes:

1. To Receive Information about Candidates for the Director of Public Works Position and to Discuss Specific Candidates

The motion to proceed into closed session pursuant to Wis. Stats. §19.85(1)(c) was made by Tr. Olson and seconded by Tr. Emmrich. A roll call vote was taken:

Pres. Heckendorf: Aye

Tr. Emmrich: Aye

Tr. Engelhardt: Aye

Tr. Matter: Aye

Vote: 4 ayes, 0 nays. Motion carried. The meeting proceeded into closed session at 7:33 PM. Those present in the closed session were the Board members and Administrator Heidtke.

4. Reconvene into Open Session with Possible Action Related to the Subject of the Preceding Closed Session

The motion to reconvene into open session was made by Pres. Heckendorf and seconded by Tr. Emmrich.

Vote: 4 ayes, 0 nays. Motion carried. The meeting proceeded into open session at 7:53 PM.

The motion to appoint Jack Straehler to Director of Public Works was made by Pres. Heckendorf and seconded by Tr. Emmrich.

Vote: 4 ayes, 0 nays. Motion carried.

5. Adjourn

The motion to adjourn the meeting was made by Tr. Emmrich and seconded by Tr. Engelhardt.

Vote: 4 ayes, 0 nays. Motion carried. The meeting adjourned at 7:54 PM.

Respectfully Submitted,

Jacqueline Schuh
Village Clerk
Village of Jackson

DRAFT

EDWC
2151 N. Main Street
West Bend, WI 53090 US
262.335.5769
tscheschlok@edwc.org

Invoice



BILL TO
Jen Heidtke Village of Jackson N168W19851 Main Street Jackson, WI 53037

SHIP TO
Jen Heidtke Village of Jackson N168W19851 Main Street Jackson, WI 53037

INVOICE #	DATE	TOTAL DUE	DUE DATE	TERMS	ENCLOSED
1537	01/20/2025	\$10,304.01	02/19/2025	Net 30	

DATE	ACTIVITY	DESCRIPTION	QTY	RATE	AMOUNT
	2025 Subscription	2025 Disruptor Subscription	1	10,304.01	10,304.01

BALANCE DUE **\$10,304.01**

Project No. _____

Date: March 25, 2025

**Confirmation of Client Request for Services
between Cedar Corporation (ENGINEER)
and Village of Jackson (CLIENT)**

Authorization to Perform Professional Engineering Services

ENGINEER is hereby authorized to proceed with the project listed below. The services are to be completed in a timely manner mutually agreeable with the CLIENT and ENGINEER.

Project: Engineering Consultive Services

Scope of Work: ENGINEER will assist the CLIENT with services outlined in *Attachment A* on an "As Needed" basis.

Method of Compensation: Work will be completed on a Time & Materials basis. The hourly rates to be used for this item shall be determined by the hourly rate schedule incorporated into this agreement as attached schedule (see *Attachment B*).

Payments are due and payable thirty (30) days from the date of the ENGINEER's invoice. Amounts unpaid thirty (30) days after the invoice date shall bear interest at the rate of one percent (1%) per month from invoice date.

Timetable: Work to be completed as described in the scope of services (*Attachment A*) and/or as agreed upon by the CLIENT and ENGINEER.

Enclosure: Standard Conditions (see *Attachment C*).

THIS AGREEMENT is hereby approved and executed this ____ day of _____, 2025.

*This AGREEMENT can be terminated or expanded as the CLIENT requests at any time.

Village of Jackson (CLIENT)

By: _____

Name: _____


Title: _____

By: _____

Name: _____

Title: _____

CEDAR CORPORATION (ENGINEER)

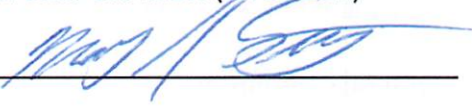By:  _____

Name: Matthew J. Stephan, P.E.

Title: Project Manager

By:  _____

Name: Doug Kroes

Title: Office Manager

Attachment A - Scope of Work

SCOPE OF SERVICES:

ENGINEER will complete the following scope of services for the Project, as follows.

Engineering Services

The Advisory/Consultive Services are intended to provide technical information and guidance to the Village regarding engineering questions, reviews, and decisions. Services may include but are not limited to the following:

- Provide general advice and consultation as needed regarding existing and potential public infrastructure.
- Provide preliminary engineering cost estimates.
- Investigate funding options (i.e., grants, low interest loans, assessments, etc.) for projects being proposed and financed by the Village.
- Ongoing communication (includes phone calls and emails) with Village staff/officials regarding information requests and applications.
- Assist the Village in meetings with developers to provide information on Village requirements.
- Provide input regarding Capital Improvement budget preparation.
- Attend Village Board, Plan Commission, and Public Works meetings as requested.
- Assist with interpretation of general requirements of regulations, codes, etc. of local, state, and federal agencies.
- Conduct Phase 1 and Phase 2 environmental site investigations.
- Assistance with MS4 permitting.
- Wetland assessments and delineations.
- Perform Engineering reviews of applications submitted for the following:
 - CSMs
 - Concept Plans
 - Preliminary Plats
 - Final Plats
 - Site Plans (Erosion control, landscaping, lighting, parking, etc.)

Project No. _____

Date: March 25, 2025

- Prepare staff reports of the above applications with recommendation(s) to the Plan Commission, Board of Public Works, and Village Board.
- Assist with Construction related tasks as needed and requested.
 - Punch list walk through
 - Pay request reviews
 - Construction Observation
 - Assessments
 - Public Hearings
- Other engineering services as requested by the Village.

SPECIAL CONDITIONS:

A separate agreement will be executed for design, bidding and general administration during construction and resident observation services on a project-by-project basis.

ANTICIPATED STAFF ASSISTING THE VILLAGE:

Matt Stephan, P.E.	Engineering Tasks	Rate \$180 / hour
Doug Kroes	Construction Management	Rate \$170 / hour
Ben Greenburg	Zoning Code Assistance	Rate \$150 / hour
Mitch Reimer RLS	Surveying Assistance	Rate \$135 / hour

Project No. _____

Date: March 25, 2025

Attachment B - Schedule of Hourly Rates

2025 SCHEDULE OF HOURLY RATES

CLASSIFICATION	RATE
Architectural Associate	\$140
Architectural Project Manager	\$145 - \$165
Community Specialist	\$140
Construction Manager	\$150 - \$170
Director	\$215
Engineer	\$120 - \$185
GIS Specialist	\$100 - \$135
Intern	\$90
Landscape Architect	\$150
Planner	\$110 - \$150
Principal	\$235
Project Assistant	\$90 - \$105
Project Manager	\$160 - \$210
Scientist / Geologist	\$110 - \$155
Senior Architect	\$180
Surveyor	\$115 - \$135
Technician	\$100 - \$140

Reimbursable Expenses (in addition to compensation for professional services if not included in contract):

Vehicle Mileage	\$0.70/mile
GPS/Robotic Survey Equipment	\$48/hour
Aerial Drone	\$350/hour
Hydrone	\$70/hour

Reimbursement expenses are subject to adjustment during the calendar year based on operating costs and the IRS standard mileage rate.

Field supplies are charged to the project at cost. Review fees required by approving authorities shall be paid directly by the Owner.

THIS RATE SCHEDULE, APPENDED TO ANY CONTRACT, IS SUBJECT TO ANNUAL ADJUSTMENT.

Attachment C - Standard Conditions

PART I - DESCRIPTION OF SERVICES

1.1 CEDAR CORPORATION agrees to provide professional services for the PROJECT as more completely described in this Agreement.

1.2 CEDAR CORPORATION agrees to provide all professional services within a reasonable period of time following the date of authorization to proceed by OWNER. If a special time schedule must be met for a PROJECT, it shall be specifically set forth in this Agreement.

PART II - CLIENT'S RESPONSIBILITIES

Client, at its expense, shall do the following in a timely manner so as not to delay the services,

2.1 INFORMATION/REPORTS. Furnish Cedar Corporation with all reports, studies, site characterizations, regulatory orders, and similar information in its possession relating to the Project. Unless otherwise specified in Part I, Cedar Corporation may rely upon Client-furnished information without independent verification in performing the Service.

2.2 REPRESENTATIVE. Designate a representative for the project who shall have the authority to transmit instructions, receive information, interpret and define Client's policies, and make decisions with respect to the services.

2.3 GIVE NOTICE. Give prompt written notice to Cedar Corporation whenever Client observes or otherwise becomes aware of any defect in the Project or other event which may substantially affect performance of services under this Agreement.

PART III - BILLING, AND PAYMENT

3.1 Cedar Corporation will periodically bill the client with net payment due in 30 days. Unless Client provides Cedar Corporation with a written objection to the bill within 15 days of receipt, Client shall be deemed to accept the bill as submitted.

3.2 Where Client disputes some portion of the charges contained in Cedar Corporation's bill for

services, he shall make payment of that portion of the bill which is undisputed. In no case may Client elect to withhold payment to Cedar Corporation of the entire amount due.

3.3 If Client fails to make any payment due Cedar Corporation for services and expenses after receipt of Cedar Corporation's bill therefore, the amounts due Cedar Corporation shall bear interest from invoice date at the rate set forth in this agreement, or in the absence thereof at the legal rate prevailing from time to time at the principal place of business of Cedar Corporation. In addition Cedar Corporation may, after giving ten (10) days written notice to Client, suspend services under this agreement until paid in full all amounts due under this agreement. In the event Client does not pay, or does not pay timely, Cedar Corporation shall be entitled to collect from Client all amounts due plus expenses, including but not limited to attorney fees, incurred by Cedar Corporation in connection with collection efforts, in addition, the reasonable value of Cedar Corporation's time spent in connection with collection efforts, computed at Cedar Corporation's prevailing fee schedule.

PART IV - STANDARD TERMS AND CONDITIONS

4.1 STANDARD OF CARE. Services shall be performed in accordance with the standard of professional practice ordinarily exercised by the applicable profession at the time and within the locality where the services are performed. Professional services are not subject to, and Cedar Corporation cannot provide any warranty or guarantee, either express or implied. Any such warranties or guarantees contained in any purchase orders, Client action, requisitions or notices to proceed issued by Client are specifically objected to by Cedar Corporation.

4.2 CHANGE OF SCOPE. The Scope of Services set forth in this Agreement and in any addenda to the Agreement is based on facts known at the time of execution of this Agreement,

including, if applicable, information supplied by Client. For some projects involving conceptual or process development services, scope may not be fully definable during initial phases. As the project progresses, facts discovered may indicate that scope must be redefined.

4.3 SAFETY. Cedar Corporation has established and maintains corporate programs and procedures for the safety of its employees. Unless specifically included as a service to be provided under this Agreement, Cedar Corporation specifically disclaims any authority or responsibility for general job site safety and safety of persons other than Cedar Corporation employees.

4.4 DELAYS. If events beyond the control of Client or Cedar Corporation, including, but not limited to, fire, flood, explosion, riot, strike, war, process shutdown, act of god or the public enemy, and act or regulation of any government agency, result in delay to any schedule established in this Agreement or in any Addenda to this Agreement, then such schedule shall be amended to the extent necessary to compensate for such delay. In the event such delay exceeds 60 days, Cedar Corporation shall be entitled to an equitable adjustment in compensation.

4.5 TERMINATION. Either party may terminate this Agreement at the end of the term hereof, or any extension thereof, upon 30 days written notice to the other party as provided at PART I above.

Also, this Agreement may be terminated by either party if the other party fails to fulfill its obligations under this Agreement through no fault of the terminating party. No such termination may be effected unless the other party is given not less than ten calendar day's written notice of intent to terminate and an opportunity for correcting the default and for consultation with the terminating party before termination. If Cedar Corporation terminates as a result of Client default or the Client terminates for cause,

Cedar Corporation shall be paid for services performed to the termination date including reimbursable expenses due. Upon receipt of the terminating action, Cedar Corporation shall promptly discontinue all services unless the notice directs otherwise, and upon receipt of final compensation make available to Client all appropriate documents prepared under the Agreement whether completed or in process.

4.6 OPINIONS OF PROBABLE CONSTRUCTION COST. Any opinion of probable construction costs prepared by Cedar Corporation is supplied for the general guidance of the Client only. Since Cedar Corporation has no control over competitive bidding or market conditions, Cedar Corporation cannot guarantee the accuracy of such opinions as compared to contract bids or actual costs to Client.

4.7 RELATIONSHIP WITH CONTRACTORS. Cedar Corporation shall serve as Client's professional representative for the services, and may make recommendations to Client concerning action relating to Client's contractors. However, Cedar Corporation specifically disclaims any authority to direct or supervise the means, methods, techniques, sequences or procedures of construction selected by Client's contractors.

4.8 CONSTRUCTION REVIEW. For projects involving construction, Client acknowledges that under generally accepted professional practice, interpretations of construction documents in the field are normally required, and that performance of construction-related services by the design professional for the municipal project permits errors or omissions to be identified and corrected at comparatively low cost. Client agrees to hold Cedar Corporation harmless from any claims resulting from performance of municipal services by persons other than Cedar Corporation.

4.9 INSURANCE. Cedar Corporation will maintain insurance coverage for Professional Liability, Comprehensive General,

Automobile, Workers Compensation, and Employer's Liability in amounts in accordance with applicable legal requirements as well as Cedar Corporation's business requirements. Certificates evidencing such coverage will be provided to Client upon request.

- 4.10 ALLOCATION OF RISKS.** To the fullest extent permitted by law, Cedar Corporation shall indemnify and hold harmless, Client, Client's officers, directors, partners, and employees from and against any and all costs, losses, and damages (including but not limited to all fees and charges of engineers, architects, attorneys, and other professionals, and all court or arbitration or other dispute resolution costs) caused solely by the negligent acts or omissions of Cedar Corporation or Cedar Corporation's officers, directors, partners, employees, and Cedar Corporation's consultants in the performance and furnishing of Cedar Corporation's services under this Agreement.

To the fullest extent permitted by law, Client shall indemnify and hold harmless Cedar Corporation, Cedar Corporation's officers, directors, partners, employees, and Cedar Corporation's consultants from and against any and all costs, losses, and damages (including but not limited to all fees and charges of engineers, architects, attorneys, and other professionals, and all court or arbitration or other dispute resolution costs) caused solely by the negligent acts or omissions of Client or Client's officers, directors, partners, employees, and Client's consultants with respect to this Agreement or the Project.

To the fullest extent permitted by law, Cedar Corporation's total liability to Client and anyone claiming by, through, or under Client for any cost, loss, or damages caused in part by the negligence of Cedar Corporation and in part by the negligence of Client or any other negligent entity or individual, shall not exceed the percentage share that Cedar Corporation's negligence bears to the total negligence of Client, Cedar Corporation, and all other negligent entities and individuals.

4.11 HAZARDOUS MATERIAL.

Hazardous materials may exist at a site where there is no reason to believe they could or should be present. Cedar Corporation and Client agree that the discovery of unanticipated hazardous materials constitutes a changed condition mandating a renegotiation of the Project scope of work. Cedar Corporation agrees to notify Client as soon as practically possible should unanticipated hazardous materials or suspected hazardous materials be encountered. Client acknowledges and agrees that it retains title to all hazardous material existing on the site and shall report to the appropriate federal, state or local public agencies, as required, any conditions at the site may present a potential danger to the public health, safety or the environment. Client shall execute any manifests or forms in connection with transporting or storage and disposal of hazardous materials resulting from the site or work on the site or shall authorize Cedar Corporation to execute such documents as Client's agent. Client waives any claim against Cedar Corporation and agrees to defend, indemnify, and save Cedar Corporation harmless from any claim or liability for injury or loss arising from Cedar Corporation's discovery of unanticipated hazardous materials or suspected hazardous materials.

- 4.12 ACCESS.** Client shall provide Cedar Corporation safe access to any premises necessary for Cedar Corporation to provide the services.

- 4.13 REUSE OF PROJECT DELIVERABLES.** Reuse of any documents or other deliverables, including electronic media, pertaining to the project by Client for any purpose other than that for which such documents or deliverables were originally prepared, or alteration of such documents or deliverables without written verification or adaptation by Cedar Corporation for the specific purpose intended, shall be at the Client's risk. Further, all title blocks and the engineer's seal, if applicable, shall be removed if and when Client provides deliverables in electronic media to another entity. Client agrees that

relevant analyses, findings and reports provided in electronic media shall also be provided in "hard copy" and that the hard copy shall govern in the case of a discrepancy between the two versions, and shall be held as the official set of drawings, as signed and sealed. Client shall be afforded a period of thirty (30) days in which to check the hard copy against the electronic media. In the event that any error or inconsistency is discovered within such thirty (30) day period it shall be corrected at no additional cost to Client. Following the expiration of this thirty (30) day period, Client shall bear all responsibility for the care, custody and control of the electronic media. In addition, Client represents that it shall retain the necessary mechanisms to read the electronic media, which Client acknowledges to be of only limited duration. Client agrees to defend, indemnify, and hold harmless Cedar Corporation from all claims, damages, and expenses (including reasonable litigation costs), arising out of such reuse or alteration by Client or others acting through Client. Cedar Corporation agrees that all plans, engineering designs, electronic and computer data and imagery relating to Client's projects are the property of the Client and shall be presented to Client at no additional cost upon written request.

- 4.14 AMENDMENT.** This Agreement, upon execution by both parties hereto, can be amended only by a written instrument signed by both parties.

- 4.15 ASSIGNMENT.** Except for assignments (a) to entities which control, or are controlled by, the parties hereto or (b) resulting from operation of law, the rights and obligations of this Agreement cannot be assigned by either party without written permission of the other party. This Agreement shall be binding upon and inure to the benefit of any permitted assigns.

- 4.16 DISPUTE RESOLUTION.** Parties shall attempt to settle disputes arising under this agreement by discussion between the parties senior representatives of management. If any dispute cannot be resolved in this manner within a reasonable length of time, parties agree to

attempt non-binding mediation or any other method of alternative dispute resolution prior to filing any legal proceedings. In the event any actions are brought to enforce this Agreement, the prevailing party shall be entitled to collect its litigation costs, including attorneys' fees from the other party.

- 4.17 NO WAIVER.** No waiver by either party of any default by the other party in the performance of any particular section of this Agreement shall invalidate any other section of this Agreement or operate as a waiver of any future default, whether like or different in character.

- 4.18 NO THIRD-PARTY BENEFICIARY.** Nothing contained in this Agreement, nor the performance of the parties hereunder, is intended to benefit, nor shall inure to the benefit of, any third party, including Client's municipal project contractors.

- 4.19 SEVERABILITY.** The various terms, provisions and covenants contained in this Agreement or any addenda shall be deemed to be separate and severable, and the invalidity or unenforceability of any of them shall not affect or impair the validity or enforceability of the remainder.

- 4.20 AUTHORITY.** The persons signing this Agreement warrant that they have the authority to sign as, or on behalf of, the party for whom they are signing.

- 4.21 OTHER.** Cedar Corporation reserves the right to enter into agreements with other design professionals for portions of the work included under this Agreement. Where this subagreement would represent a major portion of the design work, Cedar Corporation shall receive approval of Client for this subagreement.

RESOLUTION #25-11

RESOLUTION PROCLAIMING ARBOR DAY IN THE VILLAGE OF JACKSON

The Village Board of the Village of Jackson, Washington County, Wisconsin, does resolve as follows:

WHEREAS, the Village of Jackson has been recognized as a Tree City USA by the National Arbor Day Foundation, and desires to continue its tree planting practice; and

WHEREAS, trees in our Village can increase property values, enhance the economic vitality of our business areas, and beautify our community; and

WHEREAS, trees are a renewable resource giving us paper, wood for our homes, fuel for our fires, and countless other wood products; and

WHEREAS, the planting of trees can also offer an opportunity to memorialize individuals who have passed;

NOW, THEREFORE, BE IT RESOLVED, I, Brian Heckendorf, President of the Village of Jackson, Washington County, Wisconsin, do hereby proclaim Friday, April 25, 2025, as Arbor Day in the Village of Jackson.

BE IT FURTHER RESOLVED, staff is directed to plant a tree in Jackson Park in the Village of Jackson. I also urge all citizens to plant trees to gladden the hearts and promote the wellbeing of present and future generations.

Introduced by: _____

Seconded by: _____

Vote: ____ Ayes ____ Nays

Passed and Approved: _____

Village Board Appointed Chairperson

Attest: _____
Jacqueline Schuh - Village Clerk

Proof of Posting:

I the undersigned, certify that I posted this Resolution on posting boards at the Jackson Municipal Complex, Post Office, and one other location in the Village.

Village Official

Date

RESOLUTION #25-12

RESOLUTION APPROVING THE RESULTS OF THE APRIL 1, 2025 SPRING ELECTION IN THE VILLAGE OF JACKSON

The Village Board of the Village of Jackson, Washington County, Wisconsin, does resolve as follows:

WHEREAS, the 2025 Spring Election was held in the Village of Jackson on April 1, 2025; and

WHEREAS, the at-large seat for President was up for election within the Village of Jackson at the April 1, 2025 election; and

WHEREAS, three at-large trustee seats were up for election within the Village of Jackson at the April 1, 2025 election; and

WHEREAS, the uncontested candidate on the ballot for the at-large seat of the President received the following number of votes: Brian Heckendorf received 2788 votes;

WHEREAS, the candidates on the ballot for the at-large trustee seats received the following number of votes: Brian Emmrich received 1852 votes, Tim Engelhardt received 1431 votes, Debra Kurtz received 1224 votes; Randy Matter received 1111 votes; Jeff Mitchell received 742 votes and John Schlenz received 394 votes; and

WHEREAS, there were no registered write-in candidates for the at-large seat of President and therefore no write-ins to be counted; and

WHEREAS, there were no registered write-in candidates for the three at-large seats of trustee and therefore no write-ins to be counted;

NOW, THEREFORE, BE IT RESOLVED, the aforementioned is a true and correct statement of the result of the Spring Election held in and for the Village of Jackson, Washington County, Wisconsin.

Introduced by: _____

Seconded by: _____

Vote: ____Ayes ____Nays

Passed and Approved: _____

Village Board Appointed Chairperson

Attest: _____
Jacqueline Schuh - Village Clerk

Proof of Posting:

I the undersigned, certify that I posted this Resolution on posting boards at the Jackson Municipal Complex, Post Office, and one other location in the Village.

Village Official

Date

RESOLUTION #25-13

A RESOLUTION IN RECOGNITION OF RYAN VOSSEKUIL GRADUATION FROM FEDERAL BUREAU OF INVESTIGATION NATIONAL ACADEMY

THE VILLAGE BOARD of the Village of Jackson, Washington County, Wisconsin does resolve as follows:

WHEREAS, the FBI National Academy was established in 1935 at the FBI Training Academy in Quantico, Virginia, and has since become one of the premier law enforcement training programs in the world, designed to provide advanced leadership training to police officers and other law enforcement professionals; and

WHEREAS, the FBI National Academy has graduated a total of 55,941 law enforcement officers from around the world, who have gone on to serve as leaders in their respective agencies and communities; and

WHEREAS, Police Chief Ryan Vossekui of the Village of Jackson Police Department has demonstrated exceptional leadership and dedication to his profession, exemplifying the highest standards of law enforcement practice and commitment to public service; and

WHEREAS, Chief Vossekui was selected to attend the prestigious FBI National Academy, Session 293, where he completed an intensive program of advanced leadership, management, and specialized law enforcement training; and

WHEREAS, Chief Vossekui's participation in the FBI National Academy is a testament to his professionalism, his dedication to continuous improvement, and his commitment to enhancing the safety and security of the Village of Jackson; and

WHEREAS, the Village of Jackson is proud to have Police Chief Ryan Vossekui as part of our law enforcement leadership, and the Village acknowledges the tremendous value this training will bring to the Police Department, as well as the ongoing benefit to the community;

NOW, THEREFORE, BE IT RESOLVED, that the Village Board of the Village of Jackson, Wisconsin, hereby extends its heartfelt congratulations and recognition to Police Chief Ryan Vossekui for his graduation from the FBI National Academy, Session 293; and

BE IT FURTHER RESOLVED, that the Village Board commends Police Chief Ryan Vossekui for his continued service, leadership, and commitment to the law enforcement profession and the residents of the Village of Jackson.

Introduced by: _____

Seconded by: _____

Vote: _____ Ayes _____ Nays

Passed and Approved: _____

VILLAGE OF JACKSON

By: _____
Village Board Appointed Chairperson

Attest: _____
Jacqueline Schuh, Village Clerk

Proof of Posting:

I, the undersigned, certify that I posted this Resolution on bulletin boards at the Village Hall, Post Office, and one other location in the Village.

Village Official

Date

RESOLUTION #25-14

A RESOLUTION IN RECOGNITION OF JACKIE SCHUH ATTAINING THE DESIGNATION OF CERTIFIED MUNICIPAL CLERK WISCONSIN MUNICIPAL CLERKS ASSOCIATION

THE VILLAGE BOARD of the Village of Jackson, Washington County, Wisconsin does resolve as follows:

WHEREAS, Jackie Schuh has demonstrated exceptional dedication to her role as a municipal clerk, consistently exhibiting professionalism, integrity, and a strong commitment to public service in the Village of Jackson; and

WHEREAS, in recognition of her knowledge, skills, and tenure, Jackie Schuh has successfully attained the prestigious designation of Wisconsin Certified Municipal Clerk (WCMC) from the Wisconsin Municipal Clerks Association (WMCA) in 2025; and

WHEREAS, the Certified Municipal Clerk designation is a significant accomplishment, earned through extensive education, training, and practical experience, and reflects Jackie Schuh's commitment to upholding the highest standards of excellence in the profession of Municipal Clerk; and

WHEREAS, by achieving this esteemed designation, Jackie Schuh has not only enhanced her professional abilities but also contributed to the continued success and effectiveness of the Village of Jackson, positively impacting the community she serves.

NOW, THEREFORE, BE IT RESOLVED, that the Village of Jackson formally recognizes and congratulates Jackie Schuh for her exceptional achievement in attaining the Certified Municipal Clerk designation from the Wisconsin Municipal Clerks Association; and

BE IT FURTHER RESOLVED, that the Village of Jackson commends Jackie Schuh for her dedication to public service, professionalism, and continued contributions to the success of the Village, and extends best wishes for her continued success and future accomplishments.

Introduced by: _____

Seconded by: _____

Vote: _____ Ayes _____ Nays

Passed and Approved: _____

VILLAGE OF JACKSON

By: _____
Village Board Appointed Chairperson

Attest: _____
Jacqueline Schuh, Village Clerk

Proof of Posting:

I, the undersigned, certify that I posted this Resolution on bulletin boards at the Village Hall, Post Office, and one other location in the Village.

Village Official

Date

CHANGE ORDER NO. 1

Date of Issuance: March 12, 2025

Effective Date: March 12, 2025

Owner: Village of Jackson	Owner's Contract No.: N/A
Project: Tertiary Filters and UV Disinfection	Date of Contract: February 13, 2024
Contractor: J.H. Hassinger, Inc.	Engineer's Project No.: JK 22

The Contract Documents are modified as follows upon execution of this Change Order:

This Change Order changes the construction contract cost based on the following Work Change Directives:

WCD #	Description	Cost Increase/(Decrease)
1	Install 2-30" couplings on DI pipe at new structures	\$20,037.60
2	Replace the roof drains with new PVC drains	\$5,813.85
3	Install 1-36" coupling on DI pipe at new structure 6	\$10,018.80
4	Install additional storm sewer piping north of Tertiary Filters	\$9,345.00
5	Not used	n/a
6	Replace the 7 hose bibs in the existing Filter Room	\$5,493.60
7	Replace the PVC water piping with copper in the Alum Room	\$3,938.55
8	RAS Building plumbing changes =, PVC pipe to copper	\$1,586.55
WORK CHANGE DIRECTIVE TOTAL:		\$56,233.95

This Change Order includes final balancing of the unused Supplemental Bid Items included in the Contract:

Supplemental	Description	Cost Increase/(Decrease)
B-1	Structural Excavation	(\$13,000.00)
B-2	Trench Excavation	(\$16,000.00)
B-3	Structural Fill	(\$52,000.00)
B-4	Reinforced Concrete	(\$60,000.00)
B-5	Crushed Aggregate Base Course	(\$2,200.00)
B-6	Geotextile Fabric	(\$1,200.00)
SUPPLEMENTAL BID TOTAL		(\$144,400.00)

Total Cost Decrease: (\$88,166.05)

CHANGE IN CONTRACT PRICE:**CHANGE IN CONTRACT TIMES:**

Original Contract Price:

\$ 4,715,248.00

Original Contract Times: ☐ Working days ☒ Calendar days

Substantial completion date: 10/5/25

Ready for final payment (days or date): 12/31/25

[Increase] [~~Decrease~~] from previously approved
Change Orders No. N/A

\$ 0

[Increase] [~~Decrease~~] from previously approved Change Orders
No. N/A

Substantial completion (days): 0

Ready for final payment (days): 0

Contract Price prior to this Change Order:

\$ 4,715,248.00

Contract Times prior to this Change Order:

Substantial completion date: 10/5/25

Ready for final payment (days or date): 12/31/25

[~~Increase~~] [Decrease] of this Change Order:

\$ (88,166.05)

[Increase] [~~Decrease~~] of this Change Order:

Substantial completion (days or date): 0

Ready for final payment (days or date): 0

Contract Price incorporating this Change Order:

\$ 4,627,081.95

Contract Times with all approved Change Orders:

Substantial completion date: 10/5/2025

Ready for final payment (days or date): 12/31/2025

RECOMMENDED:

By: 

ACCEPTED:

By: _____

ACCEPTED:

By: *Cannon MacFarlan*

Engineer (Authorized Signature)

Date: 3/12/2025

Owner (Authorized Signature)

Date: _____

Contractor (Authorized Signature)

Date: 3/17/25

Approved by Funding Agency
(if applicable):

Date: _____

Application and Certificate for Payment

TO OWNER: Village of Jackson N168 W19851 Main Street Jackson, WI 53037 FROM CONTRACTOR: J.H. HASSINGER, INC. N60 W16289 Kohler Lane Menomonee Falls, WI 53051	PROJECT: Jackson Tertiary Filters W194N16658 Eagle Drive Jackson, WI 53037 VIA ARCHITECT:	APPLICATION NO: 13 PERIOD TO: 3/15/2025 CONTRACT FOR: Jackson Tertiary Filters CONTRACT DATE: 3/11/2024 PROJECT NOS: / / INVOICE NO: 12773	Distribution to: OWNER ☐ ARCHITECT ☐ CONTRACTOR ☐ FIELD ☐ OTHER ☐
--	---	---	--

CONTRACTOR'S APPLICATION FOR PAYMENT

Application is made for payment, as shown below, in connection with the Contract, AIA Document G703™, Continuation Sheet, is attached.

1. ORIGINAL CONTRACT SUM	\$ 4,715,248.00
2. NET CHANGE BY CHANGE ORDERS	\$ 0.00
3. CONTRACT SUM TO DATE (Line 1 ± 2)	\$ 4,715,248.00
4. TOTAL COMPLETED & STORED TO DATE (Column G on G703)	\$ 3,629,369.00
5. RETAINAGE:	
a. % of Completed Work (Columns D + E on G703)	\$ 181,468.45
b. % of Stored Material (Column F on G703)	\$
Total Retainage (Lines 5a + 5b, or Total in Column I of G703)	\$ 181,468.45
6. TOTAL EARNED LESS RETAINAGE	\$ 3,447,900.55
(Line 4 minus Line 5 Total)	
7. LESS PREVIOUS CERTIFICATES FOR PAYMENT	\$ 3,190,925.55
(Line 6 from prior Certificate)	
8. CURRENT PAYMENT DUE	\$ 256,975.00
9. BALANCE TO FINISH, INCLUDING RETAINAGE (Line 3 minus Line 6)	\$ 1,267,347.45

CHANGE ORDER SUMMARY	ADDITIONS	DEDUCTIONS
Total changes approved in previous months by Owner	\$ 0.00	0.00
Total approved this month	\$ 0.00	0.00
TOTAL	\$ 0.00	0.00
NET CHANGES by Change Order	\$ 0.00	

The undersigned Contractor certifies that to the best of the Contractor's knowledge, information and belief the Work covered by this Application for Payment has been completed in accordance with the Contract Documents, that all amounts have been paid by the Contractor for Work for which previous Certificates for Payment were issued and payments received from the Owner, and that current payment shown herein is now due.

CONTRACTOR: J.H. HASSINGER, INC.

By: _____

State of: WI

County of: Waukesha

Subscribed and sworn to before me this _____ day of _____, 2025

Notary Public: Shelly Ritzow

My commission expires: 8/1/2027

ARCHITECT'S CERTIFICATE FOR PAYMENT

In accordance with the Contract Documents, based on on-site observations and the data comprising this application, the Architect certifies to the Owner that to the best of the Architect's knowledge, information and belief the Work has progressed as indicated, the quality of the Work is in accordance with the Contract Documents, and the Contractor is entitled to payment of the AMOUNT CERTIFIED.

AMOUNT CERTIFIED \$ 256,975.00

(Attach explanation if amount certified differs from the amount applied. Initial all figures on this Application and on the Continuation Sheet that are changed to conform with the amount certified.)

ARCHITECT: _____

By: _____

Date: 3/14/2025

This Certificate is not negotiable. The AMOUNT CERTIFIED is payable only to the Contractor named herein. Issuance, payment and acceptance of payment are without prejudice to any rights of the Owner or Contractor under this Contract.

CAUTION: You should sign an original AIA Contract Document, on which this text appears in RED. An original assures that changes will not be obscured.

CONTINUATION SHEET

AIA DOCUMENT G703 (Instructions on reverse side)

PAGE OF PAGES

AIA Document G702, APPLICATION AND CERTIFICATE FOR PAYMENT, containing Contractor's signed Certification, is attached.

In tabulations below, amounts are stated to the nearest dollar.

Use Column I on Contracts where variable retainage for line items may apply.

APPLICATION NO.:

APPLICATION DATE: 13

PERIOD TO: 3/18/2025

ARCHITECT'S PROJECT NO.: 3/15/2025

Page 2

ITEM NO.	DESCRIPTION OF WORK	SCHEDULED VALUE	WORK COMPLETED		MATERIALS PRESENTLY STORED (NOT IN D OR E)	TOTAL COMPLETED AND STORED TO DATE (D+E+F)		BALANCE TO FINISH (C - G)	RETAINAGE (IF VARIABLE) RATE
			FROM PREVIOUS APPLICATION (D + E)	THIS PERIOD			% (G ÷ C)		
1	General Conditions	155,178.00	111,000.00	10,000.00	0.00	121,000.00	78	34,178.00	6,050.00
2	Bonds and Insurance	90,000.00	90,000.00	0.00	0.00	90,000.00	100	0.00	4,500.00
3	Mobilization	20,000.00	20,000.00	0.00	0.00	20,000.00	100	0.00	1,000.00
4	Demolition	64,636.00	43,000.00	6,500.00	0.00	49,500.00	77	15,136.00	2,475.00
5	Excavation and Shoring	280,000.00	268,500.00	0.00	0.00	268,500.00	96	11,500.00	13,425.00
6	Paving	27,000.00	0.00	0.00	0.00	0.00	0	27,000.00	0.00
7	Landscaping	13,000.00	0.00	0.00	0.00	0.00	0	13,000.00	0.00
8	Concrete Labor	230,000.00	200,000.00	0.00	0.00	200,000.00	87	30,000.00	10,000.00
9	Concrete Materials	150,000.00	127,200.00	0.00	0.00	127,200.00	85	22,800.00	6,360.00
10	Precast Plank	29,500.00	29,500.00	0.00	0.00	29,500.00	100	0.00	1,475.00
11	Masonry	100,000.00	100,000.00	0.00	0.00	100,000.00	100	0.00	5,000.00
12	Steel	235,000.00	177,600.00	0.00	0.00	177,600.00	76	57,400.00	8,880.00
13	Carpentry	100,000.00	80,500.00	0.00	0.00	80,500.00	81	19,500.00	4,025.00
14	Air Barrier and Damp Proofing	9,000.00	9,000.00	0.00	0.00	9,000.00	100	0.00	450.00
15	Roofing	62,000.00	62,000.00	0.00	0.00	62,000.00	100	0.00	3,100.00
16	Caulking	14,000.00	0.00	0.00	0.00	0.00	0	14,000.00	0.00
17	OH and Doors	34,000.00	34,000.00	0.00	0.00	34,000.00	100	0.00	1,700.00
18	Painting	100,000.00	49,500.00	0.00	0.00	49,500.00	50	50,500.00	2,475.00
19	Plumbing	117,000.00	87,200.00	8,500.00	0.00	95,700.00	82	21,300.00	4,785.00
20	HVAC	300,000.00	240,000.00	0.00	0.00	240,000.00	80	60,000.00	12,000.00
21	Process	600,500.00	189,800.00	230,000.00	0.00	419,800.00	70	180,700.00	20,990.00
22	Electrical Materials	107,561.00	88,400.00	10,500.00	0.00	98,900.00	92	8,661.00	4,945.00



AIA DOCUMENT G703 • CONTINUATION SHEET FOR G702 • 1992 EDITION • AIA® • ©1992 • THE AMERICAN INSTITUTE OF ARCHITECTS, 1735 NEW YORK AVENUE, N.W., WASHINGTON, D.C. 20006-5292 • WARNING: Unlicensed photocopying violates U.S. copyright laws and will subject the violator to legal prosecution.

G703-1992

CAUTION: You should use an original AIA document which has this caution printed in red. An original assures that changes will not be obscured as may occur when documents are reproduced.

CONTINUATION SHEET

AIA DOCUMENT G703 (Instructions on reverse side)

PAGE OF PAGES

AIA Document G702, APPLICATION AND CERTIFICATE FOR PAYMENT, containing Contractor's signed Certification, is attached.

In tabulations below, amounts are stated to the nearest dollar.

Use Column I on Contracts where variable retainage for line items may apply.

APPLICATION NO.:

APPLICATION DATE: 13

PERIOD TO: 3/18/2025

ARCHITECT'S PROJECT NO.: 3/15/2025

Page 3

ITEM NO.	DESCRIPTION OF WORK	SCHEDULED VALUE	WORK COMPLETED		MATERIALS PRESENTLY STORED (NOT IN D OR E)	TOTAL COMPLETED AND STORED TO DATE (D + E + F)	%(G ÷ C)	BALANCE TO FINISH (C - G)	RETAINAGE (IF VARIABLE) RATE
			FROM PREVIOUS APPLICATION (D + E)	THIS PERIOD					
23	Electrical Labor	175,000.00	142,000.00	5,000.00	0.00	147,000.00	84	28,000.00	7,350.00
24	Electrical Controls	175,340.00	0.00	0.00	0.00	0.00	0	175,340.00	0.00
25	Excavation Allowance	13,000.00	0.00	0.00	0.00	0.00	0	13,000.00	0.00
26	Trench Excavation Allowance	16,000.00	0.00	0.00	0.00	0.00	0	16,000.00	0.00
27	Structural Fill Allowance	52,000.00	0.00	0.00	0.00	0.00	0	52,000.00	0.00
28	Reinforced Concrete Allowance	60,000.00	0.00	0.00	0.00	0.00	0	60,000.00	0.00
29	Crushed Aggregate Base Allowance	2,200.00	0.00	0.00	0.00	0.00	0	2,200.00	0.00
30	Geo Textile Allowance	1,200.00	0.00	0.00	0.00	0.00	0	1,200.00	0.00
31	Sidewalk Allowance	4,500.00	0.00	0.00	0.00	0.00	0	4,500.00	0.00
32	Soil Testing	10,000.00	0.00	0.00	0.00	0.00	0	10,000.00	0.00
33	Electric Utility	4,000.00	0.00	0.00	0.00	0.00	0	4,000.00	0.00
34	Gas Utility	4,000.00	0.00	0.00	0.00	0.00	0	4,000.00	0.00
35	Polymer Tote	3,000.00	0.00	0.00	0.00	0.00	0	3,000.00	0.00
36	Shop Equipment	10,000.00	0.00	0.00	0.00	0.00	0	10,000.00	0.00
37	Filters	837,000.00	753,300.00	0.00	0.00	753,300.00	90	83,700.00	37,665.00
38	UV Treatment	209,633.00	188,669.00	0.00	0.00	188,669.00	90	20,964.00	9,433.45
39	Site Utilities	300,000.00	267,700.00	0.00	0.00	267,700.00	89	32,300.00	13,385.00
		4,715,248.00	3,358,869.00	270,500.00	0.00	3,629,369.00	77	1,085,879.00	181,468.45



AIA DOCUMENT G703 • CONTINUATION SHEET FOR G702 • 1992 EDITION • AIA® • ©1992 • THE AMERICAN INSTITUTE OF ARCHITECTS, 1735 NEW YORK AVENUE, N.W., WASHINGTON, D.C. 20006-5292 • WARNING: Unlicensed photocopying violates U.S. copyright laws and will subject the violator to legal prosecution.

G703-1992

CAUTION: You should use an original AIA document which has this caution printed in red. An original assures that changes will not be obscured as may occur when documents are reproduced.

Request for Disbursement for Financial Assistance Programs

Form 8700-215 (R 12/22)

Page 1 of 4

☒ Clean Water Fund Program

☐ Safe Drinking Water Loan Program

Notice: This form is authorized by ss. 281.58, 281.59, and 281.61, Wis. Stats. Submittal of a completed form to the Department is mandatory for all applicants seeking payments from the Clean Water Fund Program, the Environmental Improvement Fund or the Safe Drinking Water Loan Program. Failure to submit a completed form to the Department shall be grounds for denial of payment. Personal information collected will be used for administrative purposes and may be provided to requesters to the extent required by Wisconsin's Public Records Law [ss. 19.31-19.39, Wis. Stats.]. **See page 2 for instructions and payment cycles.**

1. Municipality Village of Jackson	2. Project Number 4266-04	3. Request Number 10	4. Type of Request ☒ Partial ☐ Final
---------------------------------------	------------------------------	-------------------------	--

Disbursement worksheet must be completed and invoices must be attached for all costs.	This Claim	For DNR Use Only	
		Adjustments	Claim Amount Paid
Force Account	\$	\$	\$
Interim Financing			
Preliminary Design/Engineering			
Land or Easement Acquisition			
Engineering / Construction Management	8,230.45		
Construction / Equipment	256,975.00		
Miscellaneous Costs			
EIF Closing Costs			
Total Requested	265,205.45		

Municipal Certification

I certify: (The following boxes must be marked before this request will be processed.)

- ☒ The amounts requested are in accordance with the terms of the Financial Assistance Agreement (FAA) and are for eligible project costs that have been incurred and have not been reimbursed on any previous request.
- ☒ I am the municipal representative authorized to complete this request and that all necessary approvals by consultants and municipal governing officials have been obtained.
- ☒ The Project complies with the Davis-Bacon and Related Acts, which require that all laborers and mechanics employed by the contractors, and subcontractors, were paid wages at rates not less than those listed on the prevailing wage rate contained in the contract documents.
- ☒ The Davis-Bacon poster was posted at all times by the contractor and subcontractors at the work site.
- ☒ All contractors have provided the municipality or engineer with certified weekly payrolls for labor performed for all costs requested with this Request for Disbursement for Financial Assistance Programs Form.

Date Signed _____

Signature of Municipal Representative _____

Title Village President

Telephone Number (262) 423-7282

DO NOT WRITE BELOW THIS LINE - DNR USE ONLY

Received Date	DNR Approval and Date	DOA Approval and Date	Project At %
Comments			

Instructions

Type or print legibly.

1. Enter the official name of the municipality.
2. Enter the project number.
3. Number the Request for Disbursement sequentially starting with 1.
4. Select "Partial" until the final request is submitted. When it is the final request, it is important that it be indicated as final.

The request must be signed by a municipal representative employed by the municipality. This representative is certifying that the requested costs are in accordance with the terms set forth in the FAA. Also, indicate the title of the representative, the date signed, and the telephone number, including area code.

PAYMENT CYCLES

Request for Disbursement forms received by the DNR by the Friday before the first Wednesday of the month are disbursed on the second Wednesday of the month. Forms received by the Friday before the third Wednesday of the month are disbursed on the fourth Wednesday of the month. Changes to this schedule will be made for Federal Holidays.

Request for Disbursement for Financial Assistance Programs

Form 8700-215 (R 12/22)

Page 3 of 4

See instructions on last page 4 .
Invoices must be attached for all costs.

Payment Request Worksheet

☒ Clean Water Fund Program ☐ Safe Drinking Water Loan Program				Municipality Village of Jackson Project Number 4266-04 Request Number 10								6. Other Funding Indicate Dollar Amount and Fund Source, i.e., CDBG, RD, internal funds	
1. Date of Invoice	2. Payee	3. Invoice Number	4. Total Invoice Amount	5. Budget Categories (Requesting EIF funds for incurred eligible costs.)								Amt.	Source
				Force Account	Interim Financing	Preliminary Design/ Engineering	Land or Easement Acquisition	Engineering/ Construction Management	Construction /Equipment*	Misc. Costs	Closing Costs		
06/01/2013	Sample		250,000.00						200,000.00			50,000.00	CDBG
03/15/2025	JH Hassinger, Inc.	#13	256,975.00						256,975.00				
02/20/2025	Town and Country Engineering	27922	8,230.45					8,230.45					
(SUB) TOTAL			265,205.45					8,230.45	256,975.00				

*Change orders must be approved by the Construction Management Engineer prior to disbursement.

Instructions

Type or print legibly. Items 1 through 4 are self-explanatory. Specific instructions for each column are as follows:

1. Date of Invoice

2. Payee--Enter name listed on invoice of contractor, consultant, or vendor. Indicate municipality name for all work associated with force account for labor or equipment.

3. Invoice Number

4. Total Invoice Amount--This amount is auto-summed and calculated from what is entered in the Budget Categories (column 5) and the Other Funding Sources (column 6).

5. Budget Categories--The amount of eligible costs being claimed in column 4 must be broken down and entered under the appropriate budget categories. **Only expenditures for budgeted costs approved in the Financial Assistance Agreement (FAA) or amendment may be claimed.**

Force Account--Force Account is the work a municipality performs using its own employees and/or equipment. Documentation must be submitted verifying the personnel who did the work, hours worked, hourly wage and scope of work. For equipment, indicate the type of equipment and the work performed, the dates and hours of use, and the hourly cost. Enter amount to be reimbursed for personnel and equipment costs.

Interim Financing--Interim financing is a debt to temporarily finance a project. Enter the amounts associated with the preparation, approval, issuance, and sale of interim financing (includes bond counsel, financial consultants, and underwriters fees).

Preliminary Design/Engineering--Enter contract costs for preliminary design/engineering services.

Land/Easements--Enter all amounts associated with the acquisition of land and easements for this project.

Engineering/Construction Mgt.--Enter contract costs associated with engineering/construction management for this project.

Construction/Equipment--Enter costs associated with the contracted construction and equipment costs. Costs not included in a construction or equipment contract should be entered on the Miscellaneous line.

Miscellaneous Costs--Enter costs that are outside the scope of the engineering, construction and equipment contracts. These costs can include computers, start-up laboratory equipment, materials, supplies, bid advertising, etc. Construction-related items require prior review and approval by the regional Construction Management Engineer (CME) before seeking reimbursement. The municipality must provide the CME with a copy of the vendor's invoice, procurement method used and applicable bidding and contracting documentation. Once the CME has determined eligibility and given approval, the municipality may request reimbursement.

Closing Costs--Enter the eligible costs for closing purposes, which includes bond counsel and legal fees.

6. Other Funding Sources--(if applicable) Enter costs identified in the FAA as being paid by other sources, i.e., CDBG grant, municipal funds, Rural Development. These costs will not be reimbursed by the EIF.

For more information, visit <https://dnr.wi.gov/Aid/documents/EIF/Guide/pay.html>

Send the Request for Disbursement form, along with supporting invoices by one of these methods:

Email: DNRCFELDisbursements@Wisconsin.gov

Fax: 608-267-0496

U.S. Mail: Environmental Loans - CF/2
Dept of Natural Resources
PO Box 7921
Madison WI 53707-7921

UPS or FedEx: Environmental Loans - CF/2
Dept of Natural Resources
101 S. Webster Street
Madison WI 53703

Memo

To: Jen Heidtke, Village Administrator
From: Brian W. Kober, P. E., Director of Public Works *BWK*
Subject: RFP Trash & Recycling Collection Results
Date: March 19, 2025
CC: Board of Public Works; Village Board

The current trash & recycling collection contract with GFL (Green for Life) expires on December 31, 2025, and there was a desire to have a new contract be confirmed prior to 2026 budget creation. An RFP (Request for Proposal) was developed and sent to potential waste & recycling collection companies. Two companies have provided collection proposals. The comparison is based on Exhibit A in the RFP and will compare the Monthly Cost per Residential Unit for Trash and Recycling in the next five (5) years with the Village owning the carts. The following is a breakdown of the two proposals:

Harter's Lakeside Disposal

	2026	2027	2028	2029	2030
Trash \$/Home	\$12.05	\$12.65	\$13.28	\$13.94	\$14.64
Recy \$/Home	<u>\$ 5.45</u>	<u>\$ 5.72</u>	<u>\$ 6.00</u>	<u>\$ 6.30</u>	<u>\$ 6.62</u>
Cost per Home	\$17.50	\$18.37	\$19.28	\$20.24	\$21.26

Plus, a fee for cart replacement of \$100.00.

GFL

	2026	2027	2028	2029	2030
Trash \$/Home	\$ 8.63	\$ 8.89	\$ 9.16	\$ 9.43	\$ 9.71
Recy \$/Home	<u>\$ 5.32</u>	<u>\$ 5.48</u>	<u>\$ 5.64</u>	<u>\$ 5.81</u>	<u>\$ 5.99</u>
Cost per Home	\$13.95	\$14.37	\$14.80	\$15.24	\$15.70

Plus, no fee for cart replacement.

Difference in Quotes	\$ 3.55	\$ 4.00	\$ 4.48	\$ 5.00	\$ 5.56
----------------------	---------	---------	---------	---------	---------

Recommendation is to stay with GFL for curbside collection of trash and recycling for Village residential eligible properties (Single Family, Two Family, and Condos). All other properties would be removed from the contract of collection starting January 1, 2026.

If you have any questions, please do not hesitate to ask.

Brian W. Kober, P.E.

**VILAGE OF JACKSON
REQUEST FOR PROPOSALS
Trash and Recycling Collection Services**

The Village of Jackson is requesting a proposal and qualification statement, including three (3) municipal references from Solid Waste Haulers for Village wide Trash and Recycling collection. Completed proposals shall be returned to Brian Kober, Director of Public Works and Village Engineer via email to brian.kober@villageofjacksonwi.gov or in-person to the Department of Public Works located at W194N16660 Eagle Drive, Jackson WI on or before 4:30 PM on Wednesday, March 12.

Background Information

The Village of Jackson deems it necessary to property and public health of its citizens by contracting with a private company for the removal of solid waste, recyclables, yard trash and bulky waste generated by residents within the Village and that such action is a valid exercise of powers Village of Jackson per Village Code Chapter 34 Solid Waste.

Proposal Requirements

Section 1.0 - Definitions

For purposes of this Agreement, the following terms shall be defined as follows.

1.1 “Agreement” is for residential municipal solid waste and recycling collection services and disposal, and includes all Schedules and Exhibits attached hereto.

1.2 “Biomedical Waste” means any solid or liquid waste which may present a threat of infection to humans, including nonliquid tissue, body parts, blood, blood products, and body fluids from humans and other primates; laboratory and veterinary wastes which contain human disease-causing agents; and discarded sharps. This definition also includes: used, absorbent materials saturated with blood, blood products, body fluids, or excretions or secretions contaminated with visible blood; absorbent materials saturated with blood or blood products that have dried; and non-absorbent, disposable devices that have been contaminated with blood, body fluids or secretions or excretions visibly contaminated with blood, but have not been treated by an approved method.

1.3 “Bulky Waste” means discarded items that are larger than three (3) feet in any dimension, and/or heavier than fifty (50) pounds in weight, and/or otherwise will not fit within an empty Cart, thus too large or too bulky to be collected by Contractor as contemplated by this Agreement, including but not limited to items such as mattresses and box springs, indoor/outdoor furniture, large toys, bicycles, fish aquariums, sofas, chairs, tables, carpets, and other similar items.

1.4 “C&D Materials” means discarded materials generally considered to be not water soluble and non-hazardous in nature, including but not limited to steel, glass, brick, concrete, asphalt material, pipe, gypsum wallboard, and lumber, from the construction or destruction of a structure as part of a construction or demolition project or from the renovation of a structure, including such debris from construction of structures at a site remote from the construction or demolition project site. The term includes clean cardboard, paper, plastic, wood, and metal scraps from a construction project; except as provided in by applicable laws, unpainted, non-treated wood scraps from facilities manufacturing materials used for construction of structures or their components and unpainted, non-treated wood pallets provided the wood scraps and pallets are separated from other solid waste where generated and the generator of such wood scraps or pallets implements reasonable practices of the generating industry to minimize the commingling of wood scraps or pallets with other solid waste; and de minimis amounts of other non-hazardous wastes that are generated at construction or demolition projects, provided such amounts are consistent with best management practices of the construction and demolition industries. Mixing of construction and demolition debris with other types of solid waste will cause it to be classified as other than construction and demolition debris. This material is not included as part of Bulky Waste collection.

1.5 “Cart” means a rollout receptacle for Residential Solid Waste or Recyclables with a capacity of 95 gallons, constructed of plastic and metal, having handles of adequate strength for lifting, and having a tight-fitting lid.

1.6 “Village” means the Village of Jackson which shall include, for purposes of this Agreement, the incorporated area of the Village and the areas outside the corporate bounds of the Village and receiving Village service(s).

1.7 “Contractor” has the meaning set forth in the first paragraph above.

1.8 “Curbside” means the location that is within at least four (4) feet of the curb, paved surface of the public road, closest accessible public right-of-way, or other such location designated by the Contractor that will provide a safe and efficient accessibility to the Contractor’s personnel and vehicles for the placement of Carts, Bulky Waste and White Goods for collection pursuant to the terms of this Agreement. For purposes of this Agreement, public road or public right-of-way means a road owned and maintained by the Village or special district, or a road on private property for which an easement has been granted to the public and such road is constructed and maintained to a standard whereby access is available by the Contractor’s vehicles.

1.9 “Customer” means the owner and/or occupant of a Residential Premises.

1.10 “Disabled Person” means the owner of the Residential Premises who is disabled to the extent that he or she is incapable of placing his or her Cart at the Curbside location for collection by the Contractor and otherwise complies with the provisions of Section 3.3 below. Disabled Person shall include an owner of a Residential Premises with a temporary disability not to exceed 90 days.

1.11 “Garbage” means all kitchen and table food waste, animal or vegetative waste that is attendant with or results from the storage, preparation, cooking or handling of food materials.

1.12 “Hazardous Waste” means any and all (a) hazardous substances, pollutants, and contaminants, as defined by the Comprehensive Environmental Response, Compensation and Liability Act of 1980, as amended, solid or hazardous wastes, as defined by the Resource Conservation and Recovery Act, as amended, hazardous materials, as defined by the Hazardous Materials Transportation Act, as amended, toxic substances, as defined by the Toxic Substances Control Act, as amended, toxic chemicals or extremely hazardous substances, as defined by the Emergency Planning and Community Right-To-Know Act, as amended, hazardous air pollutants, as defined by the Clean Air Act, as amended, and hazardous substances, as defined by the Clean Water Act, as amended; (b) any other toxins, chemicals, wastes, substances, or materials which pose an unreasonable risk to human health or the environment, or which are regulated under any applicable federal, state, or local laws rules, or regulations, or any other material which any governmental agency or unit having appropriate jurisdiction shall determine from time to time is harmful, toxic, or dangerous, or otherwise ineligible for disposal at the intended disposal site utilized by Contractor; (c) any material that requires other than normal handling, storage, management, transfer or disposal; or (d) any other material that may present a substantial endangerment to public health or safety, may cause applicable air quality or water standards to be violated by the normal operation of the disposal site to be utilized by the Contractor, or because of its size, durability or composition cannot be disposed of at such disposal site or has a reasonable possibility of otherwise adversely affecting the operation or useful life of such disposal site.

1.13 “Non-Curbside Services” has the meaning set forth in Section 3.3.

1.14 “Recyclables” shall mean the following materials: aluminum containers; bi-metal containers (i.e., containers made from a combination of steel and aluminum); corrugated cardboard or other containerboard; glass containers; magazines and other materials printed on similar paper; newspaper and other materials printed on newsprint; office paper; plastic containers #1-#5 (e.g., milk jugs, laundry detergent bottles, soda and water bottles); and steel containers (tin cans). Recyclables specifically does not include, and Customers shall not dispose of any of the following: electronics; lead acid batteries; major appliances; used oil filters; waste oil and waste tires.

1.15 “Residential Premises” means a dwelling within the Village occupied by a person or group of persons, including single family homes, duplexes, triplexes, quadruplexes, and mobile homes whether such mobile homes are registered as vehicles or assessed as real property.

1.16 “Residential Solid Waste” means all Garbage and Rubbish generated by a Residential Premises, excluding automobile parts, tires, C&D Materials, Recyclables,

Yard Trash, Bulky Waste, White Goods, Hazardous Waste, or any Unacceptable Waste or materials as determined by the Contractor.

1.17 “Rubbish” means non-putrescible solid waste consisting of paper, rags, cardboard, cartons, wood, rubber, plastics, glass, crockery, metal cans or other such waste.

1.18 “Services” has the meaning set forth below in Section 2.2.

1.19 “Special Waste” means solid wastes that can require special handling and management, including but not limited to, white goods, waste tires, used oil, lead-acid batteries, construction and demolition debris, ash residue, yard trash, biological wastes, and mercury-containing devices and lamps.

1.20 “Term” has the meaning set forth below in Section 2.2.

1.21 “Unacceptable Waste” means (a) waste and materials that are not part of the Services contemplated hereunder as determined by Contractor, (b) Hazardous Waste, Biomedical Waste, Special Waste, fluorescent lights, automotive batteries, paints, paint solvents, unemptied aerosol cans, compressed gas cylinders, large engine parts, small engines containing oils or fuels, chemicals, large glass panes, large tree debris, stumps, ammunition of any type, dead animals larger than 10 lbs, and firearms, (c) waste of which the acceptance and handling by Contractor would cause a violation of any permit condition, legal or regulatory requirement, substantial damage to Contractor's vehicles, equipment or facilities, or present a substantial danger to the health or safety of the public or Contractor's employees, and (d) waste which is or may be prohibited from disposal at the applicable disposal site by local, federal or state law, regulation, rule, code, ordinance, order, permit or permit condition.

1.22 “White Goods” means inoperative and discarded refrigerators, ranges, washers, water heaters, freezers, and other similar domestic and commercial large appliances.

1.23 “Yard Trash” means vegetative matter resulting from landscaping maintenance or land clearing operations at Residential Premises and includes materials such as tree and shrub trimmings, grass clippings, trees and tree stumps.

Section 2.0 – Scope of Proposal

2.1 Scope The work under this Proposal shall consist of the collection of Residential Solid Waste, Recyclables, Bulky Waste and Yard Trash by Contractor from the Residential Premises from the Residential Premises, located in the Village (collectively, the “Services”). In the performance of the Services, Contractor shall also provide the supervision, materials, and equipment necessary to complete the Services. Collection of Residential Solid Waste, Recyclables, and Bulky Waste by Contractor shall be mandatory for all Residential Eligible Units in the Village.

2.2 Term. The term of this Agreement shall be for the period beginning on January 1, 2026, and expiring on December 31, 2030 (the “Initial Term”). By mutual agreement of both parties, this Agreement may be extended for periods not to exceed five (5) years. In the event the Village or Contractor elects to extend the Agreement beyond its termination, the Village or Contractor shall, on or before December 31 of the preceding year, submit a written proposal of terms and conditions for the continuation of the Agreement (“Continuation Proposal”). This Continuation Proposal may set forth different alternatives but shall specify the nature of the service required and the term of the proposed service. Upon receipt of the Continuation Proposal, the Village shall have sixty (60) days in which to make its determination as to whether to accept or reject the Continuation Proposal. During this period of time, the Contractor and Village agree to negotiate in good faith for the purpose of continuing this Agreement.

Section 3.0 – Contractor Responsibilities

3.1 Services Provided

3.1.1 Residential Solid Waste Contractor shall collect Residential Solid Waste that is timely placed in a Cart from each Residential Premises one (1) time per week at Curbside. The Customer located at the Residential Premises shall place only bagged Residential Solid Waste in the Cart designated for Residential Solid Waste and shall place the Cart at Curbside by 7:00 am on the designated collection day. Contractor shall not be deemed to be in default in any manner of this Agreement in the event Contractor fails or refuses to collect any such Residential Solid Waste from any Residential Premises because such Residential Solid Waste was not timely placed in a Cart at Curbside in accordance with this Agreement. Contractor shall not be responsible for collection of any Residential Solid waste not properly and timely placed in a Cart in the proper location at Curbside at the designated time and on the designated date, and has the right to refuse to collect all Unacceptable Waste.

3.1.2 Recyclables. Contractor shall collect Recyclables that are timely placed in a Cart from each Residential Premises on a bi-weekly basis, the same days as Residential Solid Waste Collection at Curbside. The Customer located at the Residential Premises shall place Recyclables in the Cart designated for Recyclables and shall place the Cart at Curbside by 7:00 a.m. on the designated collection day. Contractor shall not be responsible for collection of Recyclables and shall not be deemed to be in default in any manner of this Agreement in the event Contractor fails or refuses to collect Recyclables from any Residential Premises because the Recyclables were not timely or properly placed in a Cart in the proper location at Curbside in accordance with this Agreement or if the Recyclables contain Unacceptable Waste.

3.1.3 Bulky Waste. Contractor shall provide dumpsters at no additional charge for the annual Spring Cleanup Day held on the last Saturday of the

month of April. Charges per Exhibit A. White goods, tires, electronic waste, and other Wisconsin landfill banned items are not eligible for collection as Bulky Waste.

3.1.4 Disposal of Waste Contractor may deliver all Residential Solid Waste, Recyclables, and Bulky Waste collected by Contractor to a disposal or other processing facility as determined by the Contractor in its sole discretion.

3.1.5 Village-Owned Facilities Contractor shall provide collection services at the following Village-owned facilities without additional charges to the Village: Municipal Complex (Administration, Police & Fire Departments); Hickory Park; Jackson Park; Community Center; Jackson Wastewater Plant; and Public Works Building.

3.2 Carts Contractor shall supply the Village with Carts for every Residential Premises receiving the Services as contemplated by this Agreement. It shall be the responsibility of the Village and Residential Premises to properly use and safeguard the Carts. Contractor shall maintain the Carts in reasonably good condition, normal wear and tear excepted. The Village and each Customer has the care, custody and control of any Cart, each shall have the responsibility, and shall be liable, for all loss and damage, normal wear and tear excepted, to such Cart and for the cleanliness and safekeeping of such Cart. In Exhibit A below, Contractor shall include a proposal that offers a per home service cost with and without an additional charge to municipality for replacement and delivery of new carts. Customers may request one or more additional Carts from Contractor for an additional volume of collection Services. Contractor shall receive payment from the Residential Unit for the additional Service to be provided to such Customer, as if such additional Service constituted an additional Residential Premises, at the then applicable rate of compensation payable to Contractor as contemplated by this Agreement. This charge shall be directly to the Residential unit at an annual rate. Carts shall remain the property of the Village during the term of this agreement.

3.3 Non-Curbside Service for Disabled Persons Contractor shall provide back/side-door Residential Solid Waste collection services ("Non-Curbside Service") to Disabled Persons as identified by the Village who are physically unable to place the Cart at Curbside for collection by Contractor at the designated time and date. In no case will the quantity of persons receiving Non-Curbside Services exceed two percent (2%) of the total Residential Premises located in the Village. Contractor shall provide Non-Curbside Service at no additional charge than the Service Fees then in effect for those residents not physically able to take Carts to Curbside, provided however, that such exemption will be granted only if there is no other occupant of the Residential Premises physically capable of placing the Cart at Curbside. Prior to Contractor being required to provide such Non-Curbside Service to any person, any such person requesting Non-Curbside Service must obtain a physician's certificate certifying such disability and provide the physician's certificate to the Contractor. In no event will Non-Curbside Service be provided at a distance of more than 150 feet from the public roadway. Non-Curbside Services are not available for the collection

of Bulky Waste or White Goods and shall only be provided to Disabled Persons at Residential Premises.

3.4 Location of Carts for Collection Carts shall be placed at Curbside for collection service as described herein.

3.5 Hours and Days of Operation; Holidays

3.5.1 Collection Services under this Agreement shall not start before 7:00am nor continue after 7:00pm each day and no collection shall take place on any Sunday.

3.5.2 The following shall be holidays for the purpose of this Agreement (each a "Holiday"):

New Years' Day
Memorial Day
July 4th
Labor Day
Thanksgiving Day
Christmas Day

Residential Solid Waste and Recyclable collections shall be delayed until the next service day when the normally scheduled collection day falls on the holiday, or the Holiday is in the same week preceding the normally scheduled collection day. For example, if the normally scheduled collection day is on Friday, during the week of Memorial Day Monday the Friday collections will be performed on Saturday. The Contractor will not be allowed to perform collection Services on Sunday during a Holiday Week without authorization from the Village. The Contractor shall be responsible for properly publicizing any changes in collection schedules due to observance of Holidays or for other reasons; provided that the Village shall be responsible for all publicizing expenses.

3.6 Routes of Collection

Collection routes shall be established by the Contractor. Contractor shall submit a map designating the collection routes with the days of pick-up to the Village for its approval, which approval shall not be unreasonably withheld. The Contractor may from time-to-time propose to Village for approval changes in routes or days of collection, which approval shall not be unreasonably withheld.

Section 4.0 – Compensation

4.1 Fees and Payment Service Fees as set forth in Exhibit A.

4.2 Recycling Processing Adjustments

Contractor shall deliver all Recyclables collected hereunder to the facility of Contractor's choosing for processing. The Recycling Value shall be based on the following values:

A. Mixed Paper and Corrugated (OCC) values will be based on first monthly Yellow Sheet pricing published by the Official Board Market. The "low-side" rate for the Chicago region shall be used for each month.

B. Container values will be based on the first monthly Waste and Recycling News. The "low-side" rate for the Chicago region shall be used for each month.

- i. Steel cans (densified), market value or charge
- ii. Aluminum cans (baled), market value or charge
- iii. Plastic Natural HDPE (baled), market value or charge
- iv. Plastic Colored HDPE (baled), market value or charge
- v. Plastics 3-7, market value or charge
- vi. Glass, market value or charge
- vii. Aseptic packaging market value or charge

C. All proceeds or costs resulting from the sale and processing of the Recyclables, shall be credited or charged to the Village based on the following, less the processing fee and residuals or contamination. Contractor shall provide monthly evidence of the "Yellow Sheet" pricing and processing fee. This shall be the Recycling Baseline.

D. The Hauler shall propose a recycling baseline credit on a per ton basis.

EXHIBIT A

	2026 Monthly Cost Per Residential Unit/Cart, additional fee for cart replacement.	2027 Monthly Cost Per Residential Unit/Cart, additional fee for cart replacement.	2028 Monthly Cost Per Residential Unit/Cart, additional fee for cart replacement.	2029 Monthly Cost Per Residential Unit/Cart, additional fee for cart replacement.	2030 Monthly Cost Per Residential Unit/Cart, additional fee for cart replacement.
Trash \$/Home	\$	\$	\$	\$	\$
Recy \$/Home	\$	\$	\$	\$	\$
Total Monthly Cost/Home	\$	\$	\$	\$	\$
Fee to replace and deliver new cart	\$	\$	\$	\$	\$

	2026 Monthly Cost Per Residential Unit/Cart, no fee for cart replacement	2027 Monthly Cost Per Residential Unit/Cart, no fee for cart replacement	2028 Monthly Cost Per Residential Unit/Cart, no fee for cart replacement	2029 Monthly Cost Per Residential Unit/Cart, no fee for cart replacement	2030 Monthly Cost Per Residential Unit/Cart, no fee for cart replacement
Trash \$/Home	\$	\$	\$	\$	\$
Recy \$/Home	\$	\$	\$	\$	\$
Total Monthly Cost/Home	\$	\$	\$	\$	\$

ROLLOFF/BULKY WASTE COLLECTION

1. Provide either 12yd, 20yd, 30yd or 40yd Rolloff boxes for bulky waste, street sweepings, or other WI landfill materials as needed. Client shall pay cost of disposal of refuse collected.
 - a. Bulky Waste
 - i. Materials included: (please list)
 - ii. Materials excluded: (please list)
 - b. Street Sweeping
 - i. Must be profiled as Special Waste
 - c. WWTP Screening
 - i. Must be profiled as Special Waste
 - d. Placed at DPW yard, or other mutually acceptable location
 - e. Please identify any charges that maybe assessed per haul or by the tonnage.

Harter's Lakeside Disposal
W2578 Holland-Lima Rd
Oostburg, WI 53070



Toll Free: (833) 754-2158
Office: (920) 552-5412
Fax: (920) 552-5432
Website:
www.harterslakeside.com

Village of Jackson, WI
Washington County

Prepared by Nick Achtermeier Jr.
Harter's Lakeside Disposal
W2578 Holland-Lima Rd
Oostburg, WI. 53070

Harter's Lakeside Disposal
W2578 Holland-Lima Rd
Oostburg, WI 53070



Toll Free: (833) 754-2158
Office: (920) 552-5412
Fax: (920) 552-5432
Website:
www.harterslakeside.com

3/5/2025

Village of Jackson

Harter's Lakeside Disposal, LLC.
W2578 Holland-Lima Road
Oostburg, WI. 53070

Thank you for providing Harter's Lakeside Disposal, LLC. with the opportunity to submit a proposal for The Village of Jackson's trash and recycling hauling. We are a customer service oriented, family-owned company that has been hauling trash for four generations. Harter's is a Wisconsin company that employs Wisconsin people and the maximum amount of the revenue we generate is kept in the state. We service over 150 municipalities in Wisconsin and Minnesota, some as big as 16,000 households and some that are just a few hundred households. We service the Villages of Slinger, Newburg, Fredonia, towns of Addison, Trenton, and many other communities in Central and North East Wisconsin.

We would like to take this time to say thank you for taking the valuable time out of your day to review our proposal. We hope that our proposal and our reputation will help you to select us to be the future hauler for The Village of Jackson. If you should have any questions, you can contact me anytime.

Thank you,

Michael Thun
General Manager/Owner
Cell: 920 377-0929
Email: mthun@harters.net

Nick Achtermeier Jr.
Municipal Sales Manager
Cell: 715 881-1698
Email: nachtermeier@harters.net

Harter's Lakeside Disposal
W2578 Holland-Lima Rd
Oostburg, WI 53070



Toll Free: (833) 754-2158
Office: (920) 552-5412
Fax: (920) 552-5432
Website:
www.harterslakeside.com

Village of Jackson

1. Insurance requirements are available on award of contract.
2. Billing will be done monthly.
3. 5-year contract.
4. Harter's to service village curbside with either option #1 or option #2. See exhibit A
5. Harter's to pay disposal for carted trash.
6. Village of Jackson is responsible for cost/credit for disposal of carted recycling.

Pricing and Options for Curbside Trash/Recycling Services:

See Exhibit A

Village Owned Facilities:

These are serviced at no additional charge.

- a. Municipal Complex 2-2-yard trash and 2-2-yard recycling
- b. Community Center 1-2-yard trash and 1-4-yard recycling
- c. Jackson WW Plant 2-2-yard trash and 1-95-gallon carts recycling
- d. Public Works 1-4-yard trash and 1-2-yard recycling
(All containers above are serviced weekly)
- e. Spring Clean-up Day to provide dumpsters at no additional charge
and tonnage is included. Must be landfill acceptable items only.

Rates guaranteed for one year and annual CPI increase per year. Based on the US Department of Labor, Bureau of Labor Statistics, and Consumer Price Index for All Urban Consumers (CPI-U), expenditure category of "Garbage and Trash Collection."

Fuel surcharge begins at \$4.00 gallon and adds 1% to the monthly statement for every \$0.25 fuel increases.

Contacts:

Nick Achtermeier Jr. Municipal Sales Manager cell 715 881-1698 nachtermeier@harters.net
Mike Thun General Manager cell 920 377-0929 mthun@harters.net

Harter's Lakeside Disposal
W2578 Holland-Lima Rd
Oostburg, WI 53070



Toll Free: (833) 754-2158
Office: (920) 552-5412
Fax: (920) 552-5432
Website:
www.harterslakeside.com

EXHIBIT A

Option #1 below using current village owned carts.

	2026 Monthly Cost Per Residential Unit/Cart, additional fee for cart replacement.	2027 Monthly Cost Per Residential Unit/Cart, additional fee for cart replacement.	2028 Monthly Cost Per Residential Unit/Cart, additional fee for cart replacement.	2029 Monthly Cost Per Residential Unit/Cart, additional fee for cart replacement.	2030 Monthly Cost Per Residential Unit/Cart, additional fee for cart replacement.
Trash \$/Home	\$12.05	\$12.65	\$13.28	\$13.94	\$14.64
Recy \$/Home	\$5.45	\$5.72	\$6.00	\$6.30	\$6.62
Total Monthly Cost/Home	\$17.50	\$18.37	\$19.28	\$20.24	\$21.26
Fee to replace and deliver new cart	\$100.00	\$100.00	\$100.00	\$100.00	\$100.00

Option #2 below using NEW Harter's owned carts. Includes costs for removal and disposal of current carts

	2026 Monthly Cost Per Residential Unit/Cart, no fee for new setups	2027 Monthly Cost Per Residential Unit/Cart, no fee for new setups	2028 Monthly Cost Per Residential Unit/Cart, no fee for new setups	2029 Monthly Cost Per Residential Unit/Cart, no fee for new setups	2030 Monthly Cost Per Residential Unit/Cart, no fee for new setups
Trash \$/Home	\$12.83	\$13.47	\$14.14	\$14.85	\$15.59
Recy \$/Home	\$6.22	\$6.53	\$6.86	\$7.20	\$7.56
Total Monthly Cost/Home	\$19.05	\$20.00	\$21.00	\$22.05	\$23.15

* Cart Replacement. Each Residential Unit has the responsibility to properly use and safeguard Contractor's carts. Contractor shall have the right to charge a Residential Unit customer for the cost of replacement of any Cart if such replacement is required as a result of abuse, misuse, damage, fire, or theft; the cost of a replacement cart is currently One Hundred Fifteen and No/100 dollars (\$100.00). Contractor shall deliver the cart herein with one (1) week of the replacement request.

Harter's Lakeside Disposal
W2578 Holland-Lima Rd
Oostburg, WI 53070



Toll Free: (833) 754-2158
Office: (920) 552-5412
Fax: (920) 552-5432
Website:
www.harterslakeside.com

EXHIBIT A, cont.

Roll off Collection Special Services:

1. Provide Rolloff boxes for bulky waste, street sweepings, or other WI landfill materials as needed. Client shall pay cost of disposal of refuse collected.
 - a. Bulky Waste Annual Spring Clean-up Day (Included at no extra charge)
 - i. Materials included: (please see list)
 - ii. Materials excluded: (please see list)
 - b. Street Sweeping
 - i. Must be profiled as Special Waste
 - ii. 20 yard roll off box on call
 - iii. Cost for service \$225.00 per haul and \$70.00 per ton
 - c. WWTP Screening
 - i. Must be profiled as Special Waste
 - ii. 20 yard roll off box scheduled or on call
 - iii. Cost for service \$225.00 per haul and \$70.00 per ton
 - d. Placed at DPW yard, or other mutually acceptable location

Harter's Lakeside Disposal
W2578 Holland-Lima Rd
Oostburg, WI 53070



Toll Free: (833) 754-2158
Office: (920) 552-5412
Fax: (920) 552-5432
Website:
www.harterslakeside.com

Bulky List

If you are uncertain about the acceptance of particular items, please contact Harter's at 920-552-5412 or a message from our link on the website: www.harterslakeside.com.

*Harter's can provide dumpsters for the removal of remodeling materials, roofing and general household projects. Call Harter's Lakeside Disposal for details on container sizes available and pricing.

ACCEPTABLE ITEMS (Landfill acceptable only)

- Furniture such as couches, tables, chairs, beds, mattresses and metal furniture
- Baby/child car seats
- Bathtubs – 60lbs or less; 8 ft or less; if larger than 8ft, must cut in half (NO CAST IRON TUBS)
- Bed frames – Dismantle
- Beds (metal) – Dismantle
- Bikes
- Box springs
- Carpet – Roll & cut no longer than 4ft; no more than 60lbs
- Couches
- China cabinet hutches- Empty; tape the glass
- Chairs
- Chests – Empty
- Desks – Empty
- Doors – Tape glass if applicable
- Dressers – MUST be empty
- Entertainment centers – Empty – Tape glass if applicable
- Floor coverings – Includes carpet & padding installed by homeowners only; roll carpet & padding; 4ft or less; no more than 60lbs.
- Grills – Remove propane tank; 60lbs or less; no commercial grills
- Gutters – 4ft or less
- Hampers – Empty
- Linoleum – Roll & cut no longer than 4ft; no more than 60lbs
- Loveseat
- Mattresses
- Patio furniture
- Pool Covers – Folded; only folded cover 60lbs. or less will be collected
- Toilets – Clean & empty
- Toys (Large)

Harter's Lakeside Disposal
W2578 Holland-Lima Rd
Oostburg, WI 53070



Toll Free: (833) 754-2158
Office: (920) 552-5412
Fax: (920) 552-5432
Website:
www.harterslakeside.com

ITEMS NOT ACCEPTABLE

- E-waste: speakers, computers, electronics, TVs, etc.
- Yard Waste
- Construction/Demolition Materials
- Iron/metal scrap
- Liquid chemicals or hazardous materials
- Anything with an engine such as lawn mowers, chain saws etc..
- Appliances
- Freon appliances
- Tires

Harter's Lakeside Disposal
W2578 Holland-Lima Rd
Oostburg, WI 53070



Toll Free: (833) 754-2158
Office: (920) 552-5412
Fax: (920) 552-5432
Website:
www.harterslakeside.com

Company Overview

Harter's Lakeside Disposal is a fourth generation, family-owned company. We take great pride in our superior customer service. Whether a small account or our largest, we promise each customer that we will go out of our way to help our customers as much as we possibly can.

Harter's Lakeside Disposal is a sister company to Harter's Quick Clean Up and Dynamic Recycling. Harter's Quick Clean Up operates 25+ trucks, has over 2,000 commercial accounts, picks up over 20,000 residential accounts, and has hundreds of roll off containers in La Crosse, WI.

We are a company that believes the future is "Green" and are always looking for new ways to recycle and help the environment wherever and whenever possible. It is our promise to our customers that we will always give them the best service, and handle their refuse in the most environmentally friendly way possible.

Why Harter's is Different:

Harter's is a family-owned trash and recycling business run by people who have dedicated their lives to the trash and recycling industry. In order to better serve our customers, we pride ourselves on knowing more about the waste removal and recycling business than anyone else. We have dedicated ourselves to providing the best service for all of our customers. When our clientele needs something done, they talk directly to a Harter's representative and we take care of the request on the spot. We do not have the "big business" mentality where it always seems to take days to take care of the smallest issues. However, we have the resources to compete with any waste removal and recycling company in the area.

Harter's provides great service, and we also are very competitive in all of our prices. We service 150 townships in Central Wisconsin and the Fox Valley. Many companies will offer a few references and a couple of townships they serve for future customers to contact. At Harter's we have no problem sending over a spreadsheet of every township we service so our potential customers can pick and choose who they call for references, not just the townships we pick out for you.

Harter's Lakeside Disposal
W2578 Holland-Lima Rd
Oostburg, WI 53070



Toll Free: (833) 754-2158
Office: (920) 552-5412
Fax: (920) 552-5432
Website:
www.harterslakeside.com

Recycling:

Due to our proactive approach in keeping recyclable materials out of landfills, we are projecting recycling totals to be at an all-time high. Based on our statistics, we are looking to recycle in excess of 7,000 tons of co-mingled recycling materials as well as cardboard and mixed paper in the coming year. We also work hand in hand with Dynamic Recycling to keep all of your electronics and appliances out of the landfills.

Company Profile:

- Family-owned company that has been serving the Central Wisconsin area since 2008.
- Locations in Ringle, Wisconsin Rapids, Green Bay and Oostburg Wi.
- Primary owner is Gary Harter.
- General Manager/Owner is Michael Thun.
- Municipal Sales Manager is Nick Achtermeier.
- Service over 150 townships, and pick up 120,000+ stops per week.
- Specialize in residential services, recycling, commercial pick up, construction dumpsters, roll-off containers, and compactor sales + services.
- Counties serviced include; Brown, Marathon, Menominee, Outagamie, Portage, Shawano, Oconto, Kewaunee, Manitowoc, Sheboygan, Ozaukee, Fond du lac, Winnebago, Calumet, Portage, Washington, Dodge, Langlade, and Waupaca.
- Sister Company in La Crosse that has been in business since 1993.
- We have a sister company, Dynamic Recycling, that specializes in electronics recycling.
- Over 90 trucks and 100+ employees with 401k and healthcare benefits.

Harter's Lakeside Disposal
W2578 Holland-Lima Rd
Oostburg, WI 53070



Toll Free: (833) 754-2158
Office: (920) 552-5412
Fax: (920) 552-5432
Website:
www.harterslakeside.com

References

Municipality: Village of Grafton
Contact: Linda Dean Administrative Assistant DPW
Email: ldean@villageofgraftonwi.gov
Phone number: 262 375-5325

Municipality: Village of Slinger
Contact: Margaret Wilber Administrator
Email: mwilber@vi.slinger.wi.gov
Phone number: 262 644-2632

Municipality: Town of Addison
Contact: Wendy Fairbanks Clerk
Email: clerk@addisonwi.gov
Phone number: 262 629-5420

Municipality: Village of Theresa
Contact: Becky Tellier Clerk-Treasurer
Email: ct@villageoftheresawi.gov
Phone number: 920 488-5421

Municipality: Town of Taycheedah
Contact: Kristin Marcoe Clerk
Email: clerk@townoftaycheedah.com
Phone number: 920 921-5224

Municipality: Town of Trenton
Contact: Cindy Komro Administrator
Email: townadmin@townoftrenton.wi.gov
Phone number: 262 675-6009 x106

Municipality: Town of Grafton
Contact: Bonnie Bartel Treasurer
Email: bbartel@townofgrafton.org
Phone number: 262 377-8500

Harter's Lakeside Disposal
W2578 Holland-Lima Rd
Oostburg, WI 53070



Toll Free: (833) 754-2158
Office: (920) 552-5412
Fax: (920) 552-5432
Website:
www.harterslakeside.com

Marathon County

Franzen
Norrie
Village of Elderon
Hatley
City of Wausau
Bevent
Town of Wausau
Bergen
Kronenwetter
Village of Marathon
Schofield
Easton
Aniwa
Texas
Ringle
Maine
Edgar
Reid
City of Mosinee
Town of Mosinee
Rib Mountain
Knowlton
Village of Stratford
Town of Emmet
Town of Day
Town of Eau Claire
Town of Cassel

Outagamie County

Black Creek
Center
Freedom
Greenville
Hortonville
Maple Creek
Bovina
Maine
Village of Bear Creek
City of Seymour
Vanden Broek
Hortonia

Marinette County

City of Peshtigo

Waupaca County

Marion
Town of Fremont
Wyoming
Big Falls
Clintonville
Embarrass
Village of Iola
Town of Farmington

Portage County

Alban
Town of Amherst
Village of Amherst
Amherst Junction
Hull
Nelsonville
Pine Grove
Rosholt
Sharon
Park Ridge
Dewey
Belmont
Lanark
Village/Town of Almond
Buena Vista
New Hope
Town of Stockton

Brown County

Pulaski
Rockland
Howard
Suamico
Bellevue
Glenmore
Ledgewood
Humboldt
Oneida Nation

Lincoln County

Corning

Wood County

Village of Arpin
Cranmoor
Village of Milladore

Shawano County

Almon
Village of Bowler
Belle Plaine
Village of Aniwa
Green Valley
Stockbridge Reservation
Lessor
Morris
Navarino
Red Spring
Richmond
Seneca
Town of Birnamwood
Fairbanks
Town of Wittenberg
Village of Wittenberg
Hermann
Menominee Reservation
Mattoon
Maple Grove
Eland
Village of Birnamwood

Winnebago County

Town of Neenah
Village of Fox Crossings
Vinland
Algoma

Kewaunee

Town of Casco
Village of Casco
Pierce
Village of Luxemburg
West Kewaunee
City of Kewaunee
Town of Luxemburg
Red River
Franklin
Montpelier
Village of Casco

Clark County

Town of Loyal

Sheboygan County

Town of Sheboygan
Holland
Belgium
Village of Cascade
Village of Eden
Mosel
Village of Glenbeulah
Town of Scott

Ozaukee County

Village of Fredonia
City of Port Washington
Town of Grafton
Village of Newburg

Fond du Lac County

Calumet
Town of Eden
Eldorado
Rosendale
Metomen
Auburn
Taycheedah
Byron
Lamartine
Empire
Village of North Fond du Lac
Town of Ashford
Village of Mount Calvary

Washington County

Addison
Village of Stinger

Oconto County

Underhill
Abrams

Manitowoc County

Eaton

Dodge County

Village of Theresa
Town of Trenton
Herman
Leroy
Town of Lomira
Village of Brownsville



Village of Jackson
N168 W20733 Main St
Jackson, WI 53037

Dear Brian:

Although it's not something you think about every day, waste and recycling collection is an important part of the Village's image. And when done correctly, by the right vendor, environmental service is something you should rarely have to spend time worrying about.

GFL thanks you for the opportunity to handle the waste collection services in the Village of Jackson. We know that your most pressing waste-related issues include efficient and economical service, and we are happy that GFL HAS BEEN YOUR PARTNER IN PROVIDING THOSE SERVICES OVER THE PAST FOUR YEARS. John, Dennis, Lonn and I are happy to be able to assist you and your team when needed to ensure services are delivered effectively.

As always, our goal is to continue to ensure you will rarely have to concentrate on waste removal services and can stay focused on meeting other Village objectives.

Please feel free to contact me if you have any questions or concerns.

Sincerely,

A handwritten signature in black ink, appearing to read 'J Johnson'.

Jason Johnson
Manager, Municipal Markets-SE Wisconsin

GFL & Village of Jackson: A Continued Partnership

PRESENTED TO:
Village of Jackson

PRESENTED BY:
Jason Johnson
GFL



GFL Business Strengths

Selecting the right environmental service provider can have a positive impact on your Village and its residents. How do you know you will get the service you expect? Does the contractor have the background and experience to meet your expectations? How do you compare one service provider against another?

This section of the proposal discusses several important business strengths that differentiate GFL from other environmental service providers. Though there are other reputable and knowledgeable contractors in the market, the following differentiators will help define why GFL is the right partner for the Village of Jackson.

Professionally Trained & Safe Drivers

Avoiding accidents while on a customer's property is one of our prime objectives. With GFL as your provider, the Village of Jackson can have a high comfort level that your property and employees are safe.

GFL is among the top-rated environmental services companies for ensuring driver safety. In our effort to take a proactive approach to prevent accidents, some of the tools we use include:

- DriveCam – driver monitoring and testing
- The Smith System – driver program on equipment operation
- Weekly safety meetings and program awareness
- Safety promotions and rewards

Community involvement

Successful and progressive businesses recognize the importance of giving back to the communities they serve. When you select GFL as your environmental consultant, you have the assurance that we are investing back into the communities where we operate.

Our offices and our employees support local businesses and charitable organizations. This support ranges from donations to the local food bank, participation in Habitat for Humanity, sponsorship of Little League and soccer teams and numerous others. Additionally, because GFL hires locally rather than centralizing many corporate job functions, we help promote local economies by keeping taxes paid and wages spent in the communities where we do business.

About GFL

To support your selection of GFL, it is helpful to understand a few facts about who we are, where we come from, and what we believe in. This section of the proposal offers valuable insight into our company, and why we will be a great partner for the Village of Jackson.

GFL Environmental Inc. is a leading North American provider of diversified environmental solutions. Recognized by our signature fleet of well-maintained, bright green trucks, we offer a robust, consolidated and sophisticated approach to meeting our customers' environmental service requirements.

GFL is the only major diversified environmental services company in North America offering services in solid waste management, liquid waste management and infrastructure development.

Our services include:

Collection, hauling, sorting, transfer and disposal of non-hazardous solid waste (including recyclable materials and organics);

Identification, collection, transport, processing, recycling and disposal of a broad range of hazardous and non-hazardous liquid wastes (plus sale of recycled liquid wastes and other liquid products); and

Infrastructure services, including site excavation, demolition, shoring and foundations, civil projects, soil retention and remediation, and more.

Through GFL's strategically located network of facilities across 27 states and Canada, we have capabilities that can be mobilized to service our customers wherever they are. Our dedicated, professional team of more than 10,000 employees provides local service to approximately 4 million households under municipal contracts, and more than 135,000 industrial, commercial and institutional customers.

In all of our diverse service offerings, GFL is known for an unparalleled commitment to customer service, reliability and efficiency plus an unwavering focus on safety and ensuring compliance with environmental and legislative requirements.

Our experts understand the issues related to managing solid waste, and the impact that these issues can have on the environment—and on your business. GFL works in partnership with the communities we serve to preserve valuable resources and extend landfill capacities. We do this by focusing on waste reduction, recycling, and numerous other "green initiatives".

Regardless of your needs, GFL has the experience, resources, and technologies to collect, transport, dispose, and recycle your solid waste. Our team is committed to provide you with prompt, dependable, and cost-effective waste services.

RENEWAL PROPOSAL

TRASH SERVICES

- 1. GFL will provide weekly collection of trash to the Village of Jackson as currently performed**
 - a. GFL will utilize the existing carts that are owned by the Village**
 - b. GFL shall provide carts for new homes and replacement carts at no additional cost to the Village unless in cases of loss/theft/negligence**
 - i. Replacement carts shall say “VILLAGE OF JACKSON” and shall be the property of the Village**
- 2. GFL shall maintain the existing collection schedule as best possible, but reserves the right to make changes pending the addition of annexed properties**

RECYCLING SERVICES

- 1. GFL will provide bi-weekly collection of recyclables to the Village of Jackson**
 - a. GFL will utilize the existing carts that are owned by the Village**
 - b. GFL shall provide carts for new homes and replacement carts at no additional cost to the Village unless in cases of loss/theft/negligence**
 - i. Replacement carts shall say “VILLAGE OF JACKSON” and shall be the property of the Village**
- 2. GFL shall maintain the existing collection schedule as best possible, but reserves the right to make changes pending the addition of annexed properties**
- 3. Recycling services will be “single-stream” recycling.**
 - a. Resident will place all recyclable materials into the recycling cart for collection**

- i. Plastic (1-7 containers), glass containers, metal/aluminum containers, cardboard, mixed paper, newspaper, juice boxes, milk cartons, etc.**

ROLLOFF/BULKY WASTE COLLECTION

- 1. GFL will provide either 12yd, 20yd, or 30yd Rolloff boxes for bulky waste, street sweepings, or other WI landfill materials as needed**

- a. Bulky Waste**

- i. Items limited to the following:**

- 1. Furniture**
 - 2. Mattress/boxspring**
 - 3. Carpeting**
 - 4. Cabinets and/or countertops**
 - 5. Mattresses/bed springs**
 - 6. Doors/windows**
 - 7. Construction debris**

- ii. Materials EXCLUDED**

- 1. Appliances**
 - 2. Tires**
 - 3. Batteries**
 - 4. Electronic items (TVs, DVD players, VCRs, stereos, computer equipment, office equipment, etc)**

- b. Street Sweepings**

- i. Must be profiled as Special Waste**

- c. WWTP Screenings**

- i. Must be profiled as Special Waste**

d. Placed at DPW yard, or other mutually acceptable location

2. Pricing

a. Haul Rate: \$225

b. Disposal Rate: \$59

VILLAGE FACILITIES

1. GFL shall provide services at Village Hall, Village Police/Fire/DPW, Village Parks at no additional charge

a. Services limited to no more than (1) 8yd container for trash and/or recycling serviced on a weekly basis

RECYCLING PROCESSING CHARGES/REBATE (NO CHANGE)

Contractor shall deliver all Recyclables collected hereunder to the facility of Contractor's choosing for processing. The Recycling Value shall be based on the following values:

1. Mixed Paper and Corrugated (OCC) values will be based on first monthly Yellow Sheet pricing published by the Official Board Market. The "low-side" rate for the Chicago region shall be used for each month.
2. Container values will be based on the first monthly Waste and Recycling News. The "low-side" rate for the Chicago region shall be used for each month.
 - a. Steel cans (densified), market value or charge
 - b. Aluminum cans (baled), market value or charge
 - c. Plastic Natural HDPE (baled), market value or charge
 - d. Plastic Colored HDPE (baled), market value or charge
 - e. Plastics 3-7, market value or charge
 - f. Glass, market value or charge
 - g. Aseptic packaging market value or charge
3. All proceeds or costs resulting from the sale and processing of the Recyclables, shall be credited or charged to the Village based on the following, less the processing fee and residuals or contamination. Contractor shall provide monthly evidence of the "Yellow Sheet" pricing and processing fee. This shall be the Recycling Baseline.
4. The Recycling Baseline shall be a cost of thirty-dollars (\$30) per ton. For every change of ten dollars (\$10) per ton, the rate shall be adjusted by three cents (\$0.03) per household unit per month. For example, if the Recycling Baseline reaches \$19 per ton, the Village shall receive a credit of \$0.03 per Household Unit per month.

EXHIBIT A

	2026 Monthly Cost Per Residential Unit/Cart, additional fee for cart replacement.	2027 Monthly Cost Per Residential Unit/Cart, additional fee for cart replacement.	2028 Monthly Cost Per Residential Unit/Cart, additional fee for cart replacement.	2029 Monthly Cost Per Residential Unit/Cart, additional fee for cart replacement.	2030 Monthly Cost Per Residential Unit/Cart, additional fee for cart replacement.
Trash \$/Home	\$ NO BID	\$	\$	\$	\$
Recy \$/Home	\$	\$	\$	\$	\$
Total Monthly Cost/Home	\$	\$	\$	\$	\$
Fee to replace and deliver new cart	\$	\$	\$	\$	\$

	2026 Monthly Cost Per Residential Unit/Cart, no fee for cart replacement	2027 Monthly Cost Per Residential Unit/Cart, no fee for cart replacement	2028 Monthly Cost Per Residential Unit/Cart, no fee for cart replacement	2029 Monthly Cost Per Residential Unit/Cart, no fee for cart replacement	2030 Monthly Cost Per Residential Unit/Cart, no fee for cart replacement
Trash \$/Home	\$ 8.63	\$ 8.89	\$ 9.16	\$9.43	\$9.71
Recy \$/Home	\$ 5.32	\$ 5.48	\$ 5.64	\$5.81	\$5.99
Total Monthly Cost/Home	\$13.95	\$ 14.37	\$14.80	\$ 15.24	\$ 15.70

FUEL SURCHARGE

Diesel Fuel \$/Gallon	Fuel Surcharge based on Monthly Per Unit Rate
Every \$.25 threshold above \$4.50	Increase of 1%
Every \$.25 threshold below \$2	Decrease of 1%

RATE ADJUSTMENTS

1. The rates paid per this proposal shall further be adjusted due to changes in local, state, or federal law or regulation, governmental imposition of taxes, fees or surcharges, immediately upon effective date of change

CURRENT REFERENCES

City of Hartford

City of Beaver Dam

Daryl Kranz, DPW Director

Dan Mulhern, DPW Supervisor

City of Mayville	Sara Decker, Clerk
Town of Fox Lake	Steve Eisenga, Supervisor
Town of Westford	Gail White, Clerk
Village of Iron Ridge	Arlette Lindert, Clerk
Hubbard/Hustisford San District #1	Arland Kluewer, Board Member
Village of Neosho	Deanna Beaudry, Clerk
Village of Jackson	Brian Kober, DPW Director
Village of Kewaskum	Adam Gitter, Administrator
City of West Bend	Doug Neumann, DPW Director
City of Green Lake	Barb Dugenske, Clerk
Village of Campbellsport	Charlie Kudy, Administrator
Plus, an additional 20 municipalities in SE Wisconsin	

This proposal is for services which are provided by GFL, at its discretion, for the Customer specifically requesting the proposal. This proposal is confidential and shall not be disseminated by the Customer to any person or for any purpose except as may be necessary to the Customer's evaluation thereof. The parties expressly agree that the issuance and delivery of this quotation shall create no legal rights or obligations on the part of either party, except the confidentiality restriction described above. In particular, GFL may modify or revoke this quotation at any time prior to the execution by the parties of a comprehensive written agreement for its services. No other legal rights or obligations can be created except by the parties' execution of such comprehensive written agreement.

Memo

To: Jen Heidtke, Village Administrator
From: Brian W. Kober, P. E., Director of Public Works
Subject: Revised Quotes for Wastewater Treatment Facility Generator
Date: March 20, 2025
CC: Board of Public Works; Village Board

Proposals for the replacement of the Wastewater Treatment Facility Generator were reviewed and approved at the January 28, 2025, meeting. When contacting Circle Electric to complete the purchasing process, we were notified the original quote was outdated, and there was price increase by Cummings. New quotes were received from three (3) Electrical Contractors, and the breakdown is as follows:

- | | |
|---------------------|--------------|
| 1) Circle Electric | \$251,437.00 |
| 2) Pieper Power | \$292,034.00 |
| 3) JRD Electric Inc | \$342,885.00 |

The recommendation is to accept the quote from Circle Electric for \$251,437.00 with the aluminum housing. The price is \$14,528.00 more than the original quote. The purchase will be completed by using the DNR Replacement Fund.

If you have any questions, please do not hesitate to ask.

Brian W. Kober, P.E.

M e m o

e

To: Brian Kober

From: Jeff L. Deitsch

m

Date: 01/21/2025

Re: Replacement Wastewater Generator

o

The generator at the Wastewater Treatment plant is 45 years old. While it served its purpose, it is undersized for total operation of the wastewater plant during a service outage. Town & County Engineering was requested to evaluate present and future plant electrical loads to recommend a new standby generator set to be installed before the next Wastewater upgrade project. The next proposed upgrade involves the headworks building which involves relocation of the present generator from inside the building to a stand alone unit outside at a different location. The generator needs to install before the next projects starts. Because the generator is undersized for total operation of the Wastewater Plant, I propose to use the DNR Replacement Fund to replace it with the proper sized 600 kw unit proposed in the evaluation by Town & County Engineering. The staff recommended replacement is a 600kw Cummings generator. The Cummings generator at the Wastewater Plant has been reliable for the last 45 years with only regular Oil and Filter maintenance. Because of long lead time I suggest ordering the generator first with installation to follow. Here is the following Quotes for the 600kw Cummings generator

Circle Electric \$236,909.00

Pieper Power \$249,366.00

Both bid submittals were from specifications written by Town & County Engineering.



Safety Excellence Respect Relationships Accountability

To: Village of Jackson, Wisconsin

February 17, 2025

Attn: Jeff Deitsch

Subject: 600 KW Wastewater Treatment Facility Generator Proposal

Base Price..... \$251,437.00, Cummins generator

- 1) Per Cummins proposal, WWTF-Q-364510-20250215-1749, dated February 15, 2025, attached.
- 2) Base price includes the adder for an aluminum housing as requested in the specifications. The aluminum housing comes in a tan color.
- 3) Base price excludes:
 - a. transfer switch
 - b. offloading at owner's location on Eagle Drive, Jackson, WI
 - c. installation
 - d. onsite tank testing and permit
 - e. fuel

Alternate Deduct \$10,458.00, if the standard steel housing (with Cummins green paint) is selected in place of the aluminum housing.

If you wish to proceed with work described in this proposal, please send a purchase order or contract, or simply sign in the signature box at the end of this document and return it to me at Circle Electric.

Please call or email any questions

Sincerely,

Mike Schwab
262-649-1938 office
262-790-8935 fax
414-852-5122 cell
mschwab@circleelectric.com

Page 1 of 3

www.circleelectric.com

Terms & Conditions:

- 1) Receipt of a purchase order, work order, email approval, or the likeness is considered an agreement to all terms and conditions of this quote.
- 2) All work to be performed during regular working hours.
- 3) You are hereby notified that persons or companies furnishing labor or materials for the construction on property located at W194N16660 Eagle Drive, Jackson, Wisconsin 53037, may have lien rights on land and buildings if they are not paid. Those entitled to lien rights, in addition to this contractor, are those who contract directly with you or those who give you identification notice within sixty (60) days after they first furnish labor or materials for the construction. You probably will receive notices from those who furnish labor and materials for the construction. You should give a copy of each notice you receive to your mortgage lender, if any. This contractor agrees to cooperate with you and your lender, if any, to see that all potential lien claimants are duly paid.
- 4) Payment terms are progress billings. This proposal is subject to the approval of our credit department. Interest will be charged at a rate of 1.5% per month on accounts past 30 days.
- 5) Pricing is subject to change.
- 6) The correctness and completeness of the contract documents is the sole responsibility of those who have prepared them. This proposal covers only that work that is adequately shown, described, and/or detailed in the above referenced contract documents.
- 7) Impending Tariff Information - We include current pricing for all materials included in this proposal. Our suppliers indicate light fixtures and other material included in this proposal may be subject to additional costs if and when tariffs are enacted.
- 8) Work included in this proposal is subject to OSHA requirements and safety protocols dictating that existing panels be de-energized while some work is completed. While shutdowns will be unavoidable, we will coordinate with all parties to keep shutdowns to a minimum in terms of frequency and duration.
- 9) Where breakout pricing is provided as a courtesy to the owner, those prices are provided for informational purposes only. Additional costs may apply if not all work is contracted.
- 10) If the project is delayed for any reason, costs for ordered materials, materials on site, or materials in third-party storage will be invoiced as if they had already been installed. Cancellation and/or restocking fees may apply to material that has been ordered.
- 11) Circle Electric is not responsible for project scheduling and cost impacts created by material availability issues.
- 12) Ordered materials are subject to vendor fees if cancelled prior to delivery.
- 13) Circle Electric will deliver materials to jobsite or stage material at vendor's warehouse for up to 30 days. Staged material will be invoiced 30 days after receipt of materials in vendor's warehouse. Material staged over 30 days will be subject to storage fees.
- 14) Equipment providers are responsible for providing equipment with an appropriate short circuit current rating.
- 15) This proposal is subject to utility approval and scheduling.
- 16) Short circuit current rating calculations are not included in this proposal.
- 17) Short circuit current calculations will not be available until 14 business days after an outlet location letter is provided by the utility.
- 18) The fire pump equipment provider is responsible for providing service-rated fire pump controller equipment appropriate for the fire pump they supply.
- 19) This proposal excludes the following:
 - a) Any items not shown on the drawings or listed above.
 - b) Dumpsters.
 - c) Minority and other DBE participation.
 - d) Davis-Bacon and/or other prevailing wages and reporting.
 - e) All painting.
 - f) All patching and /or touch up of existing surfaces.

www.circleelectric.com

- g) Roof penetration seals are excluded for installation by roofing contractor.
- h) Fire alarm.
- i) Access control, Camera, and Security equipment, cabling and devices.
- j) Nurse call equipment, cabling, devices, and installation.
- k) Voice-data equipment, cabling and devices.
- l) "Wanderguard" type equipment, cabling and devices.
- m) Bi-directional antenna surveying, equipment, cabling, devices, installation, and testing.
- n) Correction of existing code violations discovered during the construction process.
- o) Relocation of existing conduits and junction boxes that may be discovered during the construction process.
- p) Fire and/or smoke stop system installation at existing wall or floor penetrations.
- q) Additional structural framing that may be needed for equipment included in this proposal.
- r) Other than that PPE needed for Circle Electric employees, costs for any and all infectious control means, methods, clothing, and equipment.
- s) All extra costs that may be incurred during excavation or boring operations due to underground obstructions or environmental hazards whether they be weather-related, manmade or naturally occurring.
- t) Repair of existing equipment.
- u) All asbestos or other hazardous substance remediation.
- v) Performance and payment bonds.
- w) Electrical Oneline and/or Arcflash drawing updates.
- x) All taxes.
- y) When provided by owner or others, light fixtures, fixture-specific mounting equipment and components, cable hangers and wire guards per drawings, are excluded.
- z) All utility costs for permanent or temporary design, installation, or consumption.
- aa) Circle Electric is not responsible for project scheduling changes or delays caused by circumstances beyond our control.
- bb) All costs associated with securing owner's or architect's electronic files in any format to complete work required under this project.
- cc) Engineering and/or installation of fall protection anchor points.

25-38-012 Village of Jackson, WI, WWTF Generator Proposal

ACCEPTED BY:

DATE:



February 15, 2025

Prepared by

Tony Schmidt
Sales Representative
(920) 915-0559
LD636@cummins.com

We are pleased to provide you this quotation based on your inquiry.

Item	Description	Qty
1	DQCA, Commercial Diesel Generator Set, 600kW Standby 60Hz U.S. EPA, Stationary Emergency Application Duty Rating - Standby Power (ESP) Emission Certification, EPA, Tier 2, NSPS CI Stationary Emergency Listing - UL 2200 Voltage - 277/480, 3 Phase, Wye, 4 Wire Alternator - 60Hz, Wye, 480 Volts, 105C - Standby Alternator Heater, 120 Volt AC Steel Sound Attenuated Level 2 Enclosure, with Exhaust System Enclosure Color - Green, Steel Cooling Air Outlet - Horizontal, Sound Attenuated Distribution Panel - Prewired AC Features Service Receptacle - 120V, 20A, External GFCI, NEMA 5 - 20R Enclosure Lighting - 120 Volts AC Fuel Tank - Sub Base, 1000 Gallon, UL142 Compliant Listing, ULC - S601 - 07 Fuel Tank Connection - Dual Stub Up Fuel Water Separator Control Mounting - Left Facing PowerCommand 2.3 Controller Analog Meters - AC Output LCD Control Display Relays - Genset Status, User Configured Alarm - Audible, Engine Shutdown Stop Switch - Emergency, Externally Mounted Relay - Alarm Shutdown Control Display Language - English Circuit Breaker or Entrance Box or Terminal Box - Right Only Terminal Box - Low Voltage, Left - None Circuit Breaker - 1200A, Right, 3P, UL 600, IEC 415, UL Serv Ent, 100% Circuit Breaker or Entrance Box or Terminal Box, Top Entry, Left - None Circuit Breaker or Entrance Box - Bottom Entry, Right Side Indication - Ground Fault, Terminal Box (or) Circuit Breaker Box - Right Circuit Breaker Accessory, 24 Volts DC Trip, Aux and Trip Contacts, Right Side Engine Air Cleaner - Normal Duty	1



	External Battery Charger - 12 Amp, Regulated Engine Cooling - Radiator, 50C Ambient Shutdown - Low Coolant Level Coolant Heater - 208/240/480 Volts AC, Below 40F Ambient Temperature Test Record - Strip Chart Standby 5 Year 2500 Hour Parts+Labor+Travel Literature - English Packing - None, Base Mounted Housing	
2	Battery	2
3	Remote E-stop	1
4	Annunciator-panel mount with enclosure (RS485)	1
5	Fuel Tank permit & testing – onsite testing (this is in addition to factory test)	1
6	Service - startup & testing	1
7	Spare parts-filters	1
8	Freight to site	1

TOTAL: \$ per proposal letter

Quote value does not include any tax.

We highly recommend you consider below optional products.

OPTIONS:

9	Remove Onsite Fuel Tank permit & testing – Deduct line 5 above	Already deducted in base price
10	Aluminum Enclosure Upgrade – Adder – Enclosure will be Sandstone color (Tan)	Included in base price, per specs

NOTES:

Proposal is for equipment only, offloading, rigging, and installation by others.

Fuel and permits, unless listed above, is not included.

Cummins Standard Start-up and testing is included. Additional tests, such as NETA testing, if required, is by others

Coordination Study not provided.



Please feel free to contact me if you require any additional information; or if you have any further questions or concerns that I may be of assistance with.

Thank you for choosing Cummins.

Submitted by:

Tony Schmidt

Tony Schmidt
Sales Representative
(920) 915-0559
LD636@cummins.com

SUBMITTALS. An order for the equipment covered by this quotation will be accepted on a hold for release basis. Your order will not be released and scheduled for production until written approval to proceed is received in our office. Such submittal approval shall constitute acceptance of the terms and conditions of this quotation unless the parties otherwise agree in writing.

THERE ARE ADDITIONAL CONTRACT TERMS AND CONDITIONS ATTACHED TO THIS QUOTATION, INCLUDING LIMITATIONS OF WARRANTIES AND LIABILITIES, WHICH ARE EXPRESSLY INCORPORATED HEREIN. BY ACCEPTING THIS QUOTATION, CUSTOMER ACKNOWLEDGES THAT THE CONTRACT TERMS AND CONDITIONS HAVE BEEN READ, FULLY UNDERSTOOD AND ACCEPTED.

Authorized Signature

Date

Company Name

Printed Name & Title

Purchase Order No

<Rest of the page is intentionally left blank>

**TERMS AND CONDITIONS FOR SALE OF POWER GENERATION EQUIPMENT**

These Terms and Conditions for Sale of Power Generation Equipment, together with the quote ("Quote"), sales order ("Sales Order"), and/or credit application ("Credit Application") on the front side or attached hereto, are hereinafter collectively referred to as this "Agreement" and shall constitute the entire agreement between the customer identified in the Quote ("Customer") and Cummins Inc. ("Cummins") and supersede any previous representation, statements, agreements or understanding (oral or written) between the parties with respect to the subject matter of this Agreement. Customer shall be deemed to have made an unqualified acceptance of these Terms and Conditions and it shall become a binding agreement between the parties on the earliest of the following to occur: (i) Cummins' receipt of Customer's purchase order or purchase order number; (ii) Customer's signing or acknowledgment of this Agreement; (iii) Cummins' release of equipment to production pursuant to Customer's oral or written instruction or direction; (iv) Customer's payment of any amounts due to Cummins; or (v) any other event constituting acceptance under applicable law. No prior inconsistent course of dealing, course of performance, or usage of trade, if any, constitutes a waiver of, or serves to explain or interpret, the Terms and Conditions set forth in this Agreement. Electronic transactions between Customer and Cummins will be solely governed by the Terms and Conditions of this Agreement, and any terms and conditions on Customer's website or other internet site will be null and void and of no legal effect on Cummins. In the event Customer delivers, references, incorporates by reference, or produces any purchase order or document, specifications, agreement (whether upstream or otherwise), or any other terms and conditions related thereto, then such specifications, terms, document, or other agreement: (i) shall be null and void and of no legal effect on Cummins, and (ii) this Agreement shall remain the governing terms of the transaction.

1. SCOPE. Cummins shall supply power generation equipment and any related parts, materials and/or services expressly identified in this Agreement (collectively, "Equipment"). No additional services, parts or materials are included in this Agreement unless mutually agreed upon by the parties in writing. A Sales Order for Equipment is accepted on a hold for release basis. The Sales Order will not be released and scheduled for production until written approval to proceed is received from Customer. A Quote is limited to the plans and specifications section specifically referenced in the Quote. No other sections shall apply. Additional requirements for administrative items may require additional costs. The Quote does not include off unit wiring, off unit plumbing, offloading, rigging, installation, exhaust insulation or fuel, unless otherwise stated and mutually agreed to in writing by the parties. Unless otherwise agreed by Cummins in writing, this Quote is valid for a maximum period of thirty (30) days from the date appearing on the first page of this Quote ("Quote Validation Period"). At the end of the Quote Validation Period, this Quote will automatically expire unless accepted by Customer prior to the end of the Quote Validation Period. The foregoing notwithstanding, in no event shall this Quote Validation Period be deemed or otherwise considered to be a firm offer period nor to establish an option contract, and Cummins hereby reserves its right to revoke or amend this Quote at any time prior to Customer's acceptance.

2. SHIPPING; DELIVERY; DELAYS. Unless otherwise agreed in writing by the parties, Equipment shall be delivered FOB origin, freight prepaid to first destination. For consumer and mobile products, freight will be charged to Customer. Unless otherwise agreed to in writing by the parties, packaging method, shipping documents and manner, route and carrier and delivery shall be as Cummins deems appropriate. Cummins may deliver in installments. A reasonable storage fee, as determined in Cummins' sole discretion, may be assessed if delivery of the Equipment is delayed, deferred, or refused by Customer. In the event Customer fails to take any or all shipments of Equipment ordered hereunder within thirty (30) days of the agreed upon delivery date, Cummins shall have the right, in its sole discretion to either (i) charge a minimum storage fee in the amount of one and one-half percent (1.5%) per month of the total quoted amount; or (ii) consider the Equipment abandoned and, subject to local laws, may (a) make the Equipment available for auction or sale to other customers or the public, or (b) otherwise use, destroy, or recycle the Equipment at Customer's sole cost and expense. The foregoing remedies shall be without prejudice to Cummins' right to pursue other remedies available under the law, including without limitation, recovery of costs and/or losses incurred due to the storage, auction, sale, destruction, recycling, or otherwise of the Equipment. Offloading, handling, and placement of Equipment and crane services are the responsibility of Customer and not included unless otherwise stated. All shipments are made within normal business hours, Monday through Friday. Any delivery, shipping, installation, or performance dates indicated in this Agreement are estimated and not guaranteed. Further, delivery time is subject to confirmation at time of order and will be in effect after engineering drawings have been approved for production. Cummins shall use commercially reasonable efforts to meet estimated dates, but shall not be liable to customer or any third party for any delay in delivery, shipping, installation, or performance, however occasioned, including any delays in performance that result directly or indirectly from acts of Customer or any unforeseen event, circumstance, or condition beyond Cummins' reasonable control including, but not limited to, acts of God, actions by any government authority, civil strife, fires, floods, windstorms, explosions, riots, natural disasters, embargos, wars, strikes or other labor disturbances, civil commotion, terrorism, sabotage, late delivery by Cummins' suppliers, fuel or other energy shortages, or an inability to obtain necessary labor, materials, supplies, equipment or manufacturing facilities. *AS A RESULT OF COVID-19 RELATED EFFECTS OR INDUSTRY SUPPLY CHAIN DISRUPTIONS, TEMPORARY DELAYS IN DELIVERY, LABOR OR SERVICES FROM CUMMINS AND ITS SUB-SUPPLIERS OR SUBCONTRACTORS MAY OCCUR. AMONG OTHER FACTORS, CUMMINS' DELIVERY OBLIGATIONS ARE SUBJECT TO CORRECT AND PUNCTUAL SUPPLY FROM OUR SUB-SUPPLIERS OR SUBCONTRACTORS, AND CUMMINS RESERVES THE RIGHT TO MAKE PARTIAL DELIVERIES OR MODIFY ITS LABOR OR SERVICE. WHILE CUMMINS SHALL MAKE COMMERCIALY REASONABLE EFFORTS TO MEET THE DELIVERY, SERVICE OR COMPLETION OBLIGATIONS SET FORTH HEREIN, SUCH DATES ARE SUBJECT TO CHANGE. IN THE EVENT DELIVERY, SHIPPING, INSTALLATION, OR PERFORMANCE IS DELAYED, HOWEVER OCCASSIONED, DUE TO EVENTS BEYOND CUMMINS' REASONABLE CONTROL, THEN THE DATE OF DELIVERY, SHIPPING, INSTALLATION, OR PERFORMANCE FOR THE EQUIPMENT OR SERVICES SHALL BE EQUITABLY EXTENDED FOR A PERIOD EQUAL TO THE TIME LOST, PLUS REASONABLE RAMP-UP.*



3. PAYMENT TERMS; CREDIT; RETAINAGE. Unless otherwise agreed to by the parties in writing and subject to credit approval by Cummins, payments are due thirty (30) days from the date of the invoice. If Customer does not have approved credit with Cummins, as solely determined by Cummins, payments are due in advance or at the time of supply of the Equipment. If payment is not received when due, in addition to any rights Cummins may have at law, Cummins may charge Customer eighteen percent (18%) interest annually on late payments, or the maximum amount allowed by law. Customer agrees to pay Cummins' costs and expenses (including reasonable attorneys' fees) related to Cummins' enforcement and collection of unpaid invoices, or any other enforcement of this Agreement by Cummins. Retainage is not acceptable nor binding, unless required by statute or accepted and confirmed in writing by Cummins prior to shipment. If Customer fails to make any payments to Cummins when due and payable, and such failure continues for more than sixty (60) days from the date of the invoice, or less if required by applicable law, then Cummins may, at Cummins' sole discretion and without prejudice to any other rights or remedies, either (i) terminate this Agreement; or (ii) postpone delivery of any undelivered Equipment in Cummins' possession and/or suspend its services until payment for unpaid invoices is received.

4. TAXES; EXEMPTIONS. Unless otherwise stated, the Quote excludes all applicable local, state and federal sales and/or use taxes, permits and licensing. Customer must provide a valid resale or exemption certificate prior to shipment of Equipment or applicable taxes will be added to the invoice.

5. TITLE; RISK OF LOSS. Unless otherwise agreed in writing by the parties, title and risk of loss for the Equipment shall pass to Customer upon delivery of the Equipment by Cummins to freight carrier or to Customer at pickup at Cummins' facility.

6. INSPECTION AND ACCEPTANCE. Customer shall inspect the Equipment upon delivery, before offloading, for damage, defects, and shortage. Any and all claims which could have been discovered by such inspection shall be deemed absolutely and unconditionally waived unless noted by Customer on the bill of lading. Where Equipment is alleged to be non-conforming or defective, written notice of defect must be given to Cummins within three (3) days from date of delivery after which time Equipment shall be deemed accepted. Cummins shall have a commercially reasonable period of time in which to correct such non-conformity or defect. If non-conformity or defect is not eliminated to Customer's reasonable satisfaction, Customer may reject the Equipment (but shall protect the Equipment until returned to Cummins) or allow Cummins another opportunity to undertake corrective action. In the event startup of the Equipment is included in the services, acceptance shall be deemed to have occurred upon successful startup.

7. LIEN; SECURITY AGREEMENT. Customer agrees that Cummins retains all statutory lien rights. To secure payment, Customer grants Cummins a Purchase Money Security Interest in the Equipment. If any portion of the balance is due to be paid following delivery, Customer agrees to execute and deliver such security agreement, financing statements, deed of trust and such other documents as Cummins may request from time to time in order to permit Cummins to obtain and maintain a perfected security interest in the Equipment; or in the alternative, Customer grants Cummins a power of attorney to execute and file all financing statements and other documents needed to perfect this security interest. Cummins may record this Agreement, bearing Customer's signature, or copy of this Agreement in lieu of a UCC-1, provided that it shall not constitute an admission by Cummins of the applicability or non-applicability of the UCC nor shall the failure to file this form or a UCC-1 in any way affect, alter, or invalidate any term, provision, obligation or liability under this Agreement. The security interest shall be superseded if Customer and Cummins enter into a separate security agreement for the Equipment. Prior to full payment of the balance due, Equipment will be kept at Customer's location noted in this Agreement, will not be moved without prior notice to Cummins, and is subject to inspection by Cummins at all reasonable times.

05.01.2023

8. CANCELLATION; CHARGES. Orders placed with and accepted by Cummins may not be cancelled except with Cummins' prior written consent. If Customer seeks to cancel all or a portion of an order placed pursuant to this Agreement, and Cummins accepts such cancellation in whole or in part, Customer shall be assessed cancellation charges as follows: (i) 10% of total order price if cancellation is received in Cummins' office after Cummins has provided submittals and prior to releasing equipment to be manufactured; (ii) 25% of total order price if cancellation is received in Cummins' office after receipt of submittal release to order, receipt of a purchase order for a generator already on order with the factory, or is asked to make any hardware changes to the equipment already on order with the factory; (iii) 50% of total order price if cancellation is received in Cummins' office sixty (60) or fewer days before the scheduled shipping date on the order; or (iv) 100% of total order price if cancellation is received in Cummins' office after the equipment has shipped from the manufacturing plant.

9. TERMINATION. Cummins may, at any time, terminate this Agreement for convenience upon sixty (60) days' written notice to Customer. If the Customer defaults by (i) breaching any term of this Agreement, (ii) becoming insolvent or declared bankrupt, or (iii) making an assignment for the benefit of creditors, Cummins may, upon written notice to Customer, immediately terminate this Agreement. Upon such termination for default, Cummins shall immediately cease any further performance under this Agreement, without further obligation or liability to Customer, and Customer shall pay Cummins for any Equipment or services supplied under this Agreement, in accordance with the payment terms detailed in Section 3. If a notice of termination for default has been issued and is later determined, for any reason, that the Customer was not in default, the rights and obligations of the parties shall treat the termination as a termination for convenience.

10. MANUALS. Unless otherwise stated, electronic submittals and electronic operation and maintenance manuals will be provided, and print copies may be available upon Customer's request at an additional cost.

11. TRAINING; START UP SERVICES; INSTALLATION. Startup services, load bank testing, and owner training are not provided unless otherwise stated. Site startup will be subject to the account being current and will be performed during regular Cummins business hours, Monday to Friday. Additional charges may be added for work requested to be done outside standard business hours, on weekends, or holidays. One visit is allowed unless specified otherwise in the Quote. A minimum of two-week prior notice is required to schedule site startups and will be subject to prior commitments and equipment and travel availability. A signed site check sheet confirming



readiness will be required, and Cummins personnel may perform an installation audit prior to the startup being completed. Any issues identified by the installation audit shall be corrected at the Customer's expense prior to the start-up. Portable load banks for site test (if offered in the Quote) are equipped with only 100 feet of cable. Additional lengths may be arranged at an extra cost. Cummins is not responsible for any labor or materials charged by others associated with start-up and installation of Equipment, unless previously agreed upon in writing. Supply of fuel for start-up and/or testing, fill-up of tank after start up, or change of oil is not included unless specified in the Quote. All installation/execution work at the site including, but not limited to: civil, mechanical, electrical, supply of wall thimbles, exhaust extension pipe, elbows, hangers, expansion joints, insulation and cladding materials, fuel/oil/cooling system piping, air ducts, and louvers/dampers is not included unless specified in the Quote. When an enclosure or sub-base fuel tank (or both) are supplied, the openings provided for power cable and fuel piping entries, commonly referred to as "stub-ups", must be sealed at the site by others before commissioning. All applications, inspections and/or approvals by authorities are to be arranged by Customer.

12. MANUFACTURER'S WARRANTY. Equipment purchased hereunder is accompanied by an express written manufacturer's warranty ("Warranty") and, except as expressly provided in this Agreement, is the only warranty offered on the Equipment. A copy of the Warranty is available upon request. While this Agreement and the Warranty are intended to be read and applied in conjunction, where this Agreement and the Warranty conflict, the terms of the Warranty shall prevail.

13. WARRANTY PROCEDURE. Prior to the expiration of the Warranty, Customer must give notice of a warrantable failure to Cummins and deliver the defective Equipment to a Cummins location or other location authorized and designated by Cummins to make the repairs during regular business hours. Cummins shall not be liable for towing charges, maintenance items such as oil filters, belts, hoses, etc., communication expenses, meals, lodging, and incidental expenses incurred by Customer or employees of Customer, "downtime" expenses, overtime expenses, cargo damages and any business costs and losses of revenue resulting from a warrantable failure.

14. LIMITATIONS ON WARRANTIES.

THE REMEDIES PROVIDED IN THE WARRANTY AND THIS AGREEMENT ARE THE SOLE AND EXCLUSIVE WARRANTIES AND REMEDIES PROVIDED BY CUMMINS TO THE CUSTOMER UNDER THIS AGREEMENT. EXCEPT AS SET OUT IN THE WARRANTY AND THIS AGREEMENT, AND TO THE EXTENT PERMITTED BY LAW, CUMMINS EXPRESSLY DISCLAIMS ALL OTHER REPRESENTATIONS, WARRANTIES, ENDORSEMENTS, AND CONDITIONS OF ANY KIND, EXPRESS OR IMPLIED, INCLUDING, WITHOUT LIMITATION, ANY STATUTORY OR COMMON LAW IMPLIED REPRESENTATIONS, WARRANTIES AND CONDITIONS OF FITNESS FOR A PURPOSE OR MERCHANTABILITY.

The limited warranty does not cover Equipment failures resulting from: (a) inappropriate use relative to designated power rating; (b) inappropriate use relative to application guidelines; (c) inappropriate use of an EPA-SE application generator set relative to EPA's standards; (d) normal wear and tear; (e) improper and/or unauthorized installation; (f) negligence, accidents, or misuse; (g) lack of maintenance or unauthorized or improper repair; (h) noncompliance with any Cummins published guideline or policy; (i) use of improper or contaminated fuels, coolants, or lubricants; (j) improper storage before and after commissioning; (k) owner's delay in making Equipment available after notification of potential Equipment problem; (l) replacement parts and accessories not authorized by Cummins; (m) use of battle short mode; (n) owner or operator abuse or neglect such as: operation without adequate coolant, fuel, or lubricants; over fueling; over speeding; lack of maintenance to lubricating, fueling, cooling, or air intake systems; late servicing and maintenance; improper storage, starting, warm-up, running, or shutdown practices, or for progressive damage resulting from a defective shutdown or warning device; or (o) damage to parts, fixtures, housings, attachments and accessory items that are not part of the generating set.

15. INDEMNITY. Customer shall indemnify, defend and hold harmless Cummins from and against any and all claims, actions, costs, expenses, damages and liabilities, including reasonable attorneys' fees, brought against or incurred by Cummins related to or arising out of this Agreement or the Equipment supplied under this Agreement (collectively, the "Claims"), where such Claims were caused or contributed to by, in whole or in part, the acts, omissions, fault or negligence of the Customer. Customer shall present any Claims covered by this indemnity to its insurance carrier unless Cummins directs that the defense will be handled by Cummins' legal counsel at Customer's expense.

16. LIMITATION OF LIABILITY

NOTWITHSTANDING ANY OTHER TERM OF THIS AGREEMENT, IN NO EVENT SHALL CUMMINS, ITS OFFICERS, DIRECTORS, EMPLOYEES, OR AGENTS BE LIABLE TO CUSTOMER OR ANY THIRD PARTY, WHETHER IN CONTRACT OR IN TORT OR UNDER ANY OTHER LEGAL THEORY (INCLUDING, WITHOUT LIMITATION, STRICT LIABILITY OR NEGLIGENCE), FOR ANY INDIRECT, INCIDENTAL, SPECIAL, PUNITIVE, LIQUIDATED, OR CONSEQUENTIAL DAMAGES OF ANY KIND (INCLUDING WITHOUT LIMITATION DOWNTIME, LOSS OF PROFIT OR REVENUE, LOSS OF DATA, LOSS OF OPPORTUNITY, DAMAGE TO GOODWILL, ENHANCED DAMAGES, MONETARY REQUESTS RELATING TO RECALL EXPENSES AND REPAIRS TO PROPERTY, AND/OR DAMAGES CAUSED BY DELAY), OR IN ANY WAY RELATED TO OR ARISING FROM CUMMINS' SUPPLY OF EQUIPMENT UNDER THIS AGREEMENT OR THE USE OR PERFORMANCE OF EQUIPMENT SUPPLIED UNDER THIS AGREEMENT. IN NO EVENT SHALL CUMMINS' LIABILITY TO CUSTOMER OR ANY THIRD PARTY CLAIMING DIRECTLY THROUGH CUSTOMER OR ON CUSTOMER'S BEHALF UNDER THIS AGREEMENT EXCEED THE TOTAL COST OF EQUIPMENT SUPPLIED BY CUMMINS UNDER THIS AGREEMENT GIVING RISE TO THE CLAIM. BY ACCEPTANCE OF THIS AGREEMENT, CUSTOMER ACKNOWLEDGES CUSTOMER'S SOLE REMEDY AGAINST CUMMINS FOR ANY LOSS SHALL BE THE REMEDY PROVIDED HEREIN.

17. DEFAULT; REMEDIES. Customer shall be in breach and default if: (a) any of the payments or amounts due under this Agreement are not paid; (b) Customer fails to comply, perform, or makes any misrepresentation relating to any of the Customer's obligations or covenants under this Agreement; or (c) prior to full payment of the balance due, Customer ceases to do business, becomes insolvent, makes an assignment for the benefit of its creditors, appoints a receiver, commences an action for dissolution or liquidation, or becomes



subject to bankruptcy proceedings, or the Equipment is attached, levied upon, seized under legal process, is subjected to a lien or encumbrance, or transferred by operation of law or otherwise to anyone other than Cummins. Upon the occurrence of any event of Customer's default, Cummins, at its sole option and without notice, shall have the right to exercise concurrently or separately any one or all of the following remedies, which shall be cumulative and not alternative: (a) to declare all sums due, and to become due, under this Agreement immediately due and payable; (b) to commence legal proceedings, including collection actions and specific performance proceedings, to enforce performance by Customer of any and all provisions of this Agreement, and to be awarded damages or injunctive relief for the Customer's breach; (c) to require the Customer to deliver the Equipment to Cummins' branch specified on the face of this Agreement; (d) to exercise one or more of the rights and remedies available to a secured party under applicable law; and (e) to enter, without notice or liability or legal process, onto any premises where the Equipment may be located, using force permitted by law, and there to disconnect, remove and repossess the Equipment, the Customer having waived further right to possession after default. A waiver of any event of default by Cummins shall not be a waiver as to any other or subsequent default.

18. CUSTOMER REPRESENTATIONS; RELIANCE. Customer is responsible for obtaining, at its cost, permits, import licenses, and other consents in relation to the Equipment, and if requested by Cummins, Customer shall make these permits, licenses, and consents available to Cummins prior to shipment. Customer represents that it is familiar with the Equipment and understands operating instructions and agrees to perform routine maintenance services. Until the balance is paid in full, Customer shall care for the Equipment properly, maintain it in good operating condition, repair and appearance; and Customer shall use it safely and within its rated capacity and only for purpose it was designed. Even if Customer's purchase of Equipment from Cummins under this Agreement is based, in whole or in part, on specifications, technical information, drawings, or written or verbal advice of any type from third parties, Customer has sole responsibility for the accuracy, correctness and completeness of such specifications, technical information, drawings, or advice. Cummins make no warranties or representations respecting the accuracy, correctness and completeness of any specifications, technical information, drawings, advice or other information provided by Cummins. Cummins makes no warranties or representations respecting the suitability, fitness for intended use, compatibility, integration or installation of any Equipment supplied under this Agreement. Customer has sole responsibility for intended use, for installation and design and performance where it is part of a power, propulsion, or other system. Limitation of warranties and remedies and all disclaimers apply to all such technical information, drawings, or advice. Customer acknowledges and agrees by accepting delivery of the Equipment that the Equipment purchased is of the size, design, capacity and manufacture selected by the Customer, and that Customer has relied solely on its own judgment in selecting the Equipment.

19. CONFIDENTIALITY. Each party shall keep confidential any information received from the other that is not generally known to the public and at the time of disclosure, would reasonably be understood by the receiving party to be proprietary or confidential, whether disclosed in oral, written, visual, electronic, or other form, and which the receiving party (or agents) learns in connection with this Agreement including, but not limited to: (a) business plans, strategies, sales, projects and analyses; (b) financial information, pricing, and fee structures; (c) business processes, methods, and models; (d) employee and supplier information; (e) specifications; and (f) the terms and conditions of this Agreement. Each party shall take necessary steps to ensure compliance with this provision by its employees and agents.

20. GOVERNING LAW AND JURISDICTION. This Agreement and all matters arising hereunder shall be governed by, interpreted, and construed in accordance with the laws of the State of Indiana without giving effect to any choice or conflict of law provision. The parties agree that the federal and state courts of the State of Indiana shall have exclusive jurisdiction to settle any dispute or claim arising in connection with this Agreement or any related matter, and hereby waive any right to claim such forum would be inappropriate, including concepts of forum non conveniens.

21. INSURANCE. Upon Customer's request, Cummins will provide to Customer a Certificate of Insurance evidencing Cummins' relevant insurance coverage.

22. ASSIGNMENT. This Agreement shall be binding on the parties and their successors and assigns. Customer shall not assign this Agreement without the prior written consent of Cummins.

23. INTELLECTUAL PROPERTY. Any intellectual property rights created by either party, whether independently or jointly, in the course of the performance of this Agreement or otherwise related to Cummins pre-existing intellectual property or subject matter related thereto, shall be Cummins' property. Customer agrees to assign, and does hereby assign, all right, title, and interest to such intellectual property to Cummins. Any Cummins pre-existing intellectual property shall remain Cummins' property. Nothing in this Agreement shall be deemed to have given Customer a license or any other rights to use any of the intellectual property rights of Cummins.

24. PRICING. To the extent allowed by law, actual prices invoiced to Customer may vary from the price quoted at the time of order placement, as the same will be adjusted for prices prevailing on the date of shipment due to economic and market conditions at the time of shipment. Subject to local laws, Cummins reserves the right to adjust pricing on goods and services due to input and labor cost changes and/or other unforeseen circumstances beyond Cummins' control.

25. MISCELLANEOUS. Cummins shall be an independent contractor under this Agreement. All notices under this Agreement shall be in writing and be delivered personally, mailed via first class certified or registered mail, or sent by a nationally recognized express courier service to the addresses set forth in this Agreement. No amendment of this Agreement shall be valid unless it is in writing and signed by an authorized representative of the parties hereto. Failure of either party to require performance by the other party of any provision hereof shall in no way affect the right to require such performance at any time thereafter, nor shall the waiver by a party of a breach of any of the provisions hereof constitute a waiver of any succeeding breach. Any provision of this Agreement that is invalid or unenforceable shall not affect the validity or enforceability of the remaining terms hereof. These terms are exclusive and constitute the entire agreement. Customer acknowledges that the provisions were freely negotiated and bargained for, and Customer has agreed to purchase of



the Equipment pursuant to these Terms and Conditions. Acceptance of this Agreement is expressly conditioned on Customer's assent to all such Terms and Conditions. Neither party has relied on any statement, representation, agreement, understanding, or promise made by the other except as expressly set out in this Agreement. In the event Cummins incurs additional charges hereunder due to the acts or omissions of Customer, the additional charges will be passed on to the Customer, as applicable. Headings or other subdivisions of this Agreement are inserted for convenience of reference and shall not limit or affect the legal construction of any provision hereof. The Parties' rights, remedies, and obligations under this Agreement which by their nature are intended to continue beyond the termination or cancellation of this Agreement, including but not limited to the Section 16. Limitation of Liability provision contained herein, shall survive the expiration, termination, or cancellation of this Agreement.

26. COMPLIANCE. Customer shall comply with all laws applicable to its activities under this Agreement, including, without limitation, any and all applicable federal, state, and local anti-bribery, environmental, health, and safety laws and regulations then in effect. Customer acknowledges that the Equipment, and any related technology that are sold or otherwise provided hereunder may be subject to export and other trade controls restricting the sale, export, re-export and/or transfer, directly or indirectly, of such Equipment or technology to certain countries or parties, including, but not limited to, licensing requirements under applicable laws and regulations of the United States, the United Kingdom and other jurisdictions. It is the intention of Cummins to comply with these laws, rules, and regulations. Any other provision of this Agreement to the contrary notwithstanding, Customer shall comply with all such applicable all laws relating to the cross-border movement of goods or technology, and all related orders in effect from time to time, and equivalent measures. Customer shall act as the importer of record with respect to the Equipment and shall not resell, export, re-export, distribute, transfer, or dispose of the Equipment or related technology, directly or indirectly, without first obtaining all necessary written permits, consents, and authorizations and completing such formalities as may be required under such laws, rules, and regulations. In addition, Cummins has in place policies not to distribute its products for use in certain countries based on applicable laws and regulations including but not limited to UN, U.S., UK, and European Union regulations. Customer undertakes to perform its obligations under this Agreement with due regard to these policies. Strict compliance with this provision and all laws of the territory pertaining to the importation, distribution, sales, promotion and marketing of the Equipment is a material consideration for Cummins entering into this Agreement with Customer and continuing this Agreement for its term. Customer represents and warrants that it has not and shall not, directly or through any intermediary, pay, give, promise to give or offer to give anything of value to a government official or representative, a political party official, a candidate for political office, an officer or employee of a public international organization or any other person, individual or entity at the suggestion, request or direction or for the benefit of any of the above-described persons and entities for the purposes of inducing such person to use his influence to assist Cummins in obtaining or retaining business or to benefit Cummins or any other person in any way, and will not otherwise breach any applicable laws relating to anti-bribery. Any failure by Customer to comply with these provisions will constitute a default giving Cummins the right to immediate termination of this Agreement and/or the right to elect not to recognize the warranties associated with the Equipment. Customer shall accept full responsibility for any and all civil or criminal liabilities and costs arising from any breaches of those laws and regulations and will defend, indemnify, and hold Cummins harmless from and against any and all fines, penalties, claim, damages, liabilities, judgments, costs, fees, and expenses incurred by Cummins or its affiliates as a result of Customer's breach.

27. To the extent applicable, this contractor and subcontractor shall abide by the requirements of 41 CFR §§ 60-1.4(a), 60-300.5(a) and 60-741.5(a). These regulations prohibit discrimination against qualified individuals based on their status as protected veterans or individuals with disabilities and prohibit discrimination against all individuals based on their race, color, religion, sex, sexual orientation, gender identity or national origin. Moreover, these regulations require that covered prime contractors and subcontractors take affirmative action to employ and advance in employment individuals without regard to race, color, religion, sex, sexual orientation, gender identity, national origin, protected veteran status or disability. The employee notice requirements set forth in 29 CFR Part 471, Appendix A to Subpart A, are hereby incorporated by reference into this contract.



PIEPER ELECTRIC, INC. | Solutions Powered by People Since 1947

March 7th 2025

Village of Jackson WWTF
Eagle Dr, Jackson, WI 53037
RE: Backup Generator (Unit Only)
Attn: Jeff L. Deitsch

Dear Mr. Jeff L. Deitsch,

Pieper Electric will provide the below proposal for the generator purchase only per the Wate Water Treatment Facility request Section 26 32 12 4.1

Scope of Project:

I. Furnish

- (1) 600 Kw Diesel Generator set rated at 277/480V 60Hz
DQCA, Commercial Diesel Generator Set, 600kW Standby 60Hz
U.S. EPA, Stationary Emergency Application
Duty Rating - Standby Power (ESP)
Emission Certification, EPA, Tier 2, NSPS CI Stationary Emergency
Listing - UL 2200
Voltage - 277/480, 3 Phase, Wye, 4 Wire
Alternator - 60Hz, Wye, 480 Volts, 105C - Standby
Alternator Heater, 120 Volt AC
Steel Sound Attenuated Level 2 Enclosure, with Exhaust System
Enclosure Color - Green, Steel
Cooling Air Outlet - Horizontal, Sound Attenuated
Distribution Panel - Prewired AC Features
Service Receptacle - 120V, 20A, External GFCI, NEMA 5 - 20R
Enclosure Lighting - 120 Volts AC
Fuel Tank - Sub Base, 1000 Gallon, UL142 Compliant
Listing, ULC - S601 - 07
Fuel Tank Connection - Dual Stub Up
Fuel Water Separator
Control Mounting - Left Facing
Power Command 2.3 Controller
Analog Meters - AC Output
LCD Control Display
Relays - Genset Status, User Configured
Alarm - Audible, Engine Shutdown
Stop Switch - Emergency, Externally Mounted



March 7th 2025

Village of Jackson WWTF
Eagle Dr, Jackson, WI 53037
RE: Backup Generator (Unit Only)
Attn: Jeff L. Deitsch
Pg. 2

Relay - Alarm Shutdown
Control Display Language - English
Circuit Breaker or Entrance Box or Terminal Box - Right Only
Terminal Box - Low Voltage, Left - None
Circuit Breaker - 1200A, Right, 3P, UL 600, IEC 415, UL Serv Ent, 100%
Circuit Breaker or Entrance Box or Terminal Box, Top Entry, Left - None
Circuit Breaker or Entrance Box - Bottom Entry, Right Side
Indication - Ground Fault, Terminal Box (or) Circuit Breaker Box - Right
Circuit Breaker Accessory, 24 Volts DC Trip, Aux and Trip Contacts, Right Side
Engine Air Cleaner - Normal Duty
External Battery Charger - 12 Amp, Regulated
Engine Cooling - Radiator, 50C Ambient
Shutdown - Low Coolant Level
Coolant Heater - 208/240/480 Volts AC, Below 40F Ambient Temperature
Test Record - Strip Chart
Literature - English
Packing - None, Base Mounted Housing
Battery
Remote E-stop
Annunciator
Fuel Tank Testing and Permit
Startup and testing
Spare filter and parts

II. Delivery and Rigging

- Storage of unit from factory
- Delivery of unit to site
- Placement of unit in parking lot at facility as requested

III. Clarifications of proposal:

- **Included in price:**
 - a. Material
 - b. Limited factory warranty as provided by distributor warranty on the generator
 - c. 4-hour training of onsite personnel as requested
 - d. Short Circuit Study as requested for modifications and MLB install



March 7th 2025

Village of Jackson WWTF
 Eagle Dr, Jackson, WI 53037
 RE: Backup Generator (Unit Only)
 Attn: Jeff L. Jeff L. Deitsch
 Pg. 3

• **Not Included in price:**

- a. 250 Ft of Remote annunciator cable for generator controller (Should be part of Generator Install project not equipment purchase)
- b. Additional work not covered by this scope listed above
- c. Pre-existing code violations in facility.

This scope of work has been calculated based on current material and equipment prices. Because of supply chain issues and increasing volatile costs, Pieper Electric cannot anticipate the impact of the current increases in pricing. ANY INCREASE OVER 5% estimated materials or equipment, during this project, WILL INCUR ADDITIONAL COSTS. These costs to be discussed and approved prior to ordering.

Sales tax is not included in this quoted amount

Price for the above mentioned project (Cummins):.....\$ 292,034.00

Pieper Electric, Inc. shall not be held liable for errors or omissions in designs by others, nor inadequacies of materials and equipment specified or supplied by others.

Thank you for the opportunity of estimating this work, and should there be any questions, please do not hesitate to contact me at chris.ovans@pieperpower.com or cell phone, 414-460-0457

Please e-mail a signed proposal to chris.ovans@pieperpower.com if you would like us to proceed.

Sincerely,

NOTE: This proposal valid for 30 days,
 Negotiable thereafter.

PIEPER ELECTRIC, INC.

Date Accepted: _____

Chris Ovans

Chris Ovans
 Department Manager

By: _____



Rev 04 20

TERMS AND CONDITIONS OF SALE

1. LIEN NOTICE. As required by the Wisconsin Construction Lien Law, Seller (Pieper Electric, Inc. and all DBAs) hereby notifies Owner that persons or companies furnishing labor or materials for the construction on Owner's land may have lien rights on the Owner's land and buildings if not paid. Those entitled to lien rights, in addition to Seller, are those who contract directly with the Owner or those who give the Owner notice within sixty (60) days after they first furnish labor or materials for the construction. Accordingly, Owner will probably receive notices from those who furnish labor or materials for the construction, and should give a copy of each notice received to his mortgage lender, if any. Seller agrees to cooperate with the Owner and his lender, if any, to see that all potential lien claimants are duly paid.

2. ENTIRE AGREEMENT. This Agreement constitutes the entire contract for material, work, and other goods and services (collectively "Goods") between the Seller and the buyer ordering such Goods ("Buyer"). It is expressly agreed that no statement, arrangement, warranty, or understanding, oral or written, expressed or implied, will be recognized unless it is stated in, or otherwise permitted by, this Agreement. This Agreement is solely for the benefit of Buyer and Seller, and is not intended for the benefit of any other party.

3. PROPOSAL. Seller is responsible for, and shall have sole control of, the construction methods, sequences and coordination of all work described in the Proposal, unless expressly stated to the contrary. Any items not listed are not included in the Agreement price and shall be the obligation of the Buyer.

4. CONSTRUCTION MATERIALS. All materials and work shall be furnished in accordance with normal industry tolerances for color, variation, thickness, size, weight, amount, finish, texture and performance standards. Excess materials delivered to job site and/or materials not physically attached to the structure after substantial completion of the work contemplated by this Agreement shall remain the property of Seller.

5. ACCESS TO WORK AND SITE. Buyer shall provide electric power, water, telephone and toilet facilities for use by Seller and its subcontractors/employees. Storage of materials and storage of Seller's equipment shall also be provided by Buyer. All utility connections and service charges, if any, shall be paid by the Buyer. Furthermore, Buyer agrees to maintain access for Seller at the Project Site to keep Project Site free from obstructions and conflicting work, and to obtain permission for Seller to gain access through adjacent property, if required by Seller to do so. Buyer shall be solely responsible for all risk, shall hold Seller harmless and free of liability, and shall compensate for any damages or costs arising out of such access or the failure to maintain access, except to the extent due to the intentional acts of Seller, its agents and/or employees.

6. INSURANCE. Seller shall maintain workers' compensation, automobile liability, commercial general liability and such other insurance as required by law. Seller will furnish a Certificate of Insurance evidencing the types and amounts of its coverage, upon request. Buyer shall maintain insurance covering all physical loss expressly including, but not limited to, coverage for collapse, fire, wind damage, theft, vandalism and malicious mischief, naming Seller as additional insured. Buyer assumes risk of loss during construction, except for the intentional acts of Seller, its subcontractors or employees.

7. ENVIRONMENTAL HAZARDS. Seller is not responsible for any environmental hazards. The Buyer shall be solely responsible for all risk, shall indemnify and hold Seller harmless and free of liability, and shall bear the costs of any removal or correction of environmental materials.

8. SITE CONDITIONS. Seller shall not be responsible for additional costs due to the existence of latent conditions that are not disclosed in writing to Seller. The raising, disconnection, re-connection or relocation of any mechanical equipment that may be necessary for Seller to perform the work shall be performed by others or treated as an extra.

9. PAYMENT. Buyer shall timely make all payments required by this Agreement. Time is of the essence as to all terms of payment. Buyer agrees that, in addition to other remedies available to Seller, if payment is not timely made, Seller shall be entitled to a service charge of 1.0% per month on all past due amounts, plus, if not contrary to any law, all costs of collection including actual attorneys' fees. Seller shall furnish lien waivers to Buyer at the time each Progress Payment and the Final Payment is made to Seller for the proportionate value of all Goods ordered or delivered as of the time the payment is made. Final Payment shall constitute acceptance and approval of all work, and a waiver of all claims by Buyer, except those arising from liens or the warranty included in this Agreement. No retention shall apply to any of the work.

10. JOB SIGN. Buyer agrees to allow Seller to display a construction sign at the Project Site.

11. CHANGES. No changes, additions, alterations, deviations or extras to the Plans and Specifications shall be made without a written Change Order signed by the Buyer and Seller in advance, which will be performed based on Seller's standard time and material rates. Notwithstanding, Buyer's signature shall not be required for changes necessary to conform to codes, laws or regulations required by any utility or governmental authority, or to address existing conditions of the Project Site unknown to Seller at the time Seller signs this Agreement. All Change Orders shall be incorporated as part of this Agreement. Upon Seller's request, Buyer agrees to pay for all changes in advance of each change being commenced. Buyer understands and agrees that changes will extend the time of performance by at least 5 work days for each change unless otherwise agreed in writing.

12. WORK STOPPAGE. Should work be stopped for any reason, including but not limited to, public authority, Force Majeure event defined in paragraph 13, or the Buyer for more than thirty calendar days, Seller may terminate this Agreement and collect for the value of all work completed and materials ordered as of the date work is stopped, plus Seller's anticipated profit under this Agreement. Buyer's failure to sign Change Orders or Buyer's refusal to make progress payments, or any other cause beyond Seller's sole control, shall also be cause for work stoppage by Seller.

13. DELAY. Work shall be completed within the number of working days stated in this Agreement, unless delay occurs due to work stoppage, adverse weather conditions, labor disputes, changes by Buyer, work performed by Buyer (or Buyer's separate contractors) or

governmental authorities, unavailability of materials or supplies, unavoidable casualties, accidents, environmental hazards, a Force Majeure event (includes but not limited to: war, riots, earthquakes, hurricanes, tornadoes, floods, lightning, explosions, energy blackouts/brownouts, lockouts, slowdowns, strikes, terrorism, unforeseen governmental legislation, action or declaration, or health emergency (including local, regional, or nation epidemic or pandemic)). Buyer's failure to make payments as required by this Agreement, or any other cause beyond Seller's sole control. Any such delay shall extend the time of performance or, at Seller's Option, terminate this Agreement if the cause of the delay cannot be resolved within thirty calendar days. Where Seller elects to extend performance, Seller shall also be entitled to additional payment to reflect any increased cost of labor and/or materials. Seller will give notice to Buyer of delay and any adjustments to time of performance or cost of the work necessitated by the delay.

14. DISPUTES. These Terms shall be deemed to have been made in and governed by the laws of the State of Wisconsin. Any legal suit or action with regard to these Terms or the Project hereunder may, at Seller's option, be venue in Milwaukee County Circuit Court, Wisconsin. Seller may also, at Seller's sole discretion, elect arbitration and/or mediation in place of civil litigation, without regard to whether litigation has been commenced by Buyer. If an Arbitrator cannot be agreed upon, Seller can petition Circuit Court for same.

15. WARRANTY. Seller warrants and guarantees to Buyer that all material and equipment, and the work to be performed hereunder, will be of good quality and free from faults and defects. This warranty shall cover material (except lamps and other expendables) for the manufacturer's stated warranty period and workmanship for one year from the date of substantial completion. This warranty does not apply to bid work if the bid documents stipulate a lesser warranty. This warranty is in lieu of all other warranties, express or implied, of merchantability, fitness for a particular purpose, performance, or otherwise. Seller's liability under the warranty is strictly and exclusively limited to the repair or replacement at the job site of such work (including material and equipment) as is found to be defective within such warranty period, and with respect to which the Buyer has given Seller prompt written notice within such period. No allowance will be made for repairs or alterations unless made with Seller's prior written consent or approval. In no event shall Seller be liable for claims for any other damages based upon breach of express or implied warranty or negligence whether direct, immediate, foreseeable, consequential or special. This paragraph states Seller's entire liability with respect to warranties, guarantees, or representations, express or implied. Seller will be held harmless against claims, damages, losses and expenses, including attorneys' fees arising from work not done by Seller's own workforce.

16. CONFLICTS/INCONSISTENCIES. If any inconsistency or ambiguity is believed to exist among any of the documents comprising the contract, the inconsistency or ambiguity shall be resolved by applying the following order of precedence: (a) this Agreement including these Terms and Conditions; (b) the plans and specifications, if any; (c) other documents comprising the contract, if any.

17. ASBESTOS AND TOXIC MATERIALS. This proposal and contract is based upon the work to be performed by Seller not involving asbestos-containing or toxic materials and that such materials will not be encountered or disturbed during the course of performing the work. Seller is not responsible for expenses, claims or damages arising out of the presence, disturbance, or removal of asbestos-containing or toxic material. In the event that such materials are encountered, Seller shall be entitled to reasonable compensation for all additional expenses incurred as a result of the presence of asbestos-containing or toxic materials at the work site.

18. PROTECTION OF PERSONAL PROPERTY AND PROJECT SITE. Buyer agrees to remove or protect any personal property inside and outside the Project Site. Seller shall make reasonable efforts to avoid damage to existing property. Seller will make every effort to keep dust down to a bare minimum. Seller is not responsible for housecleaning or damages during normal construction activities.

19. IMPAIRMENT OF CREDIT. If Buyer is or becomes insolvent, or is unable to pay his debts as they mature, or files or has filed against him a bankruptcy, insolvency, or similar petition or fails to pay any debt arising hereunder to Seller on time, or if Seller in good faith doubts the ability of Buyer to pay, Seller may, at its option, either: (a) terminate the work at any time thereafter, and Buyer shall thereupon pay for all work performed on a pro-rata basis plus all lost profit or (b) discontinue work until such time as the Buyer has paid Seller in full for work performed, has agreed to pay Seller for any additional costs incurred because of such discontinuance, and upon such other terms or conditions as may be imposed by Seller to ensure the payment for the work.

20. HOLD HARMLESS. Seller will hold harmless and defend Buyer against any claims brought by a third party for damages or losses arising out of Seller's performance of work under this contract, provided that the third party claim is attributable to bodily injury or death, or injury to or from destruction of tangible property, but only to the extent caused by the negligence of Seller or Seller's Subcontractors and not caused in whole or in part by the Buyer or its agents, employees or representatives. Seller shall not be liable for any consequential damages claimed by any party including, but not limited to, lost profits, loss of use, or attorney's fees. As conditions precedent to Seller's duties under this provision, Buyer must (a) provide Seller with written notice of any claim against Buyer immediately after Buyer is aware of the claim; and (b) remain current with all of Buyer's obligations under this contract. This provision is null and void if the Buyer fails to perform any of its obligations under this contract. Seller shall have the sole right to manage the defense of the claim or resolve the claim. Buyer agrees to fully cooperate with Seller in the investigation and defense of any claim brought by another party.

21. WORKING HOURS. Unless specifically noted, all work included in this contract is to be performed during normal business hours, Monday through Friday. Work performed at any other time, or on legal holidays, will result in an extra charge to Buyer.

GENERAL EXCLUSIONS. Seller shall not be responsible for coordinating or supervising work performed by Buyer's own forces or contractors. Seller shall not be entitled to an equitable adjustment for hidden or latent conditions. Cost of pumping water from basements and other excavations is not included in quotation. Any alteration or deviation from the specifications as outlined on reverse involving extra cost of material or labor will only be executed upon written orders for same and will become an extra charge over the sum mentioned in this contract. Seller is not responsible for damage to underground services. Any changes in local or state codes effective after date of proposal will be charged as an extra or credited as the case may be. Patching of walls and floors is to be done by others unless specifically stated in this contract as Seller's responsibility.

PROPOSAL

JRB ELECTRIC, INC.
N171 W21045 INDUSTRIAL DRIVE
JACKSON, WI 53037
(262) 677-4961
FAX (262) 677-4965

Job Name: Village of Jackson Sanitation

Date: 2-17-25

Proposal Submitted To

Work To Be Performed At

Name	Village of Jackson DPW	Owner	
Street	W194 N16660 Eagle Dr	Street	same
City	Jackson	City	State: WI
State	WI	Date of Plans	
Telephone Number	Jeff Deitsch 414-840-0560	Architect	

We hereby propose to furnish the material and perform the labor necessary for the completion of:

CUMMINS GENERATOR:

1. 1 Cummins 600KW Diesel generator 480 volt. 600DQCA
2. Base price includes
 - A. Delivery to sight
 - B. Fuel tank
 - C. Start up service
 - D. 2 hour load bank test
 - E. Owner training
- 3 Generator only. No concrete or installation included

Permit and One year Warranty on workmanship and materials.

All of the above work will be completed for the sum of: **Three Hundred Forty-Two Thousand Eight Hundred Eighty-Five Hundred Dollars**

(\$342,885.00)

*Plus Wisconsin Sales Tax if Applicable

PAYABLE AS FOLLOWS:

____DOWN PAYMENT: \$342,885.00
____BALANCE UPON COMPLETION
(INITIAL ON ABOVE LINES)

ALTERNATES:

1. STAIRS AND PLATFORM ON 1 SIDE OF GENERATOR \$9,800.00

After we receive your letter, we cannot try to collect any amount you question, or report you as delinquent. We can continue to bill you for the amount you question, including finance charges, and can apply any unpaid amount against your credit limit. You do not have to pay any questioned amount while we are investigating, but you are still obligated to pay the parts of your bill that are not in question.

If we find that we made a mistake on your bill, you will not have to pay any finance charges related to any questioned amount. If we did not make a mistake, you may have to pay finance charges, and you will have to make up missed payments on the questioned amount. In either case, we will send you a statement of the amount you owe and the date that it is due.

If you fail to pay the amount that we think you owe, we may report you as delinquent. However, if our explanation does not satisfy you and you write to us within ten (10) days telling us that you still refuse to pay, we must tell anyone we report you to that you have a question about your bill. And, we must tell you the name of anyone we report you to. We must tell anyone we report you to that the matter has been settled between us when it finally is.

If we don't follow these rules, we can't collect the first \$50 of the questioned amount, even if your bill is correct.

Annual % Rate for Purchases	Annual Fees	Grace Period for Repayment of Balance for Purchases	Method of Computing the Balance for Purchases
18%	None	None	See Balance Explanation Below

(The information about the costs of credit is accurate as of July/2011. This information may have changed after that date. To find out what may have changed, write to us at N171 W21045 Industrial Drive, Jackson, WI 53037.)

BALANCE EXPLANATION. The finance charge on my account is figured by adding the balance due at the end of each day during the billing cycle, dividing that total by the number of days in the billing cycle to obtain an average daily balance. The finance charge is figured by applying the daily periodic rate of .049315% (18% Annual Percentage Rate) to the "average daily balance," and then multiplying that figure by the number of days in the billing cycle to obtain the total finance charge.

Finance charges begin on the date of posting the purchase to your account; however if the previous balance shown on your monthly statement is zero, or was paid in full by the payment due date, and you pay the new balance for correct purchase (less finance charges) by the current payment due date, you then will not have to pay those finance charges, or if a previous balance is shown, and was not paid in full, and you now pay the new balance by the payment due date, you will avoid additional finance charges on the new balance.

Notice to Married Applicants. No provision of any marital property agreement, unilateral statement under 766.69 Wis. Stats. Or court decree under 766.70 adversely affects the interest of the creditor unless the creditor, prior to the time the credit is granted or an open end credit plan is entered into, is furnished a copy of the agreement, statement or decree or has actual knowledge of the adverse provision.

CHANGE ORDER #05

Village of Jackson Community Center Addition

March 27, 2025

Village of Jackson
N168W19851 Main Street
Jackson, WI 53037

Change Order # 5 for \$65,297 includes costs associated with revised millwork, window and storefront alterations, additional wall coverings, electrical and plumbing repairs and play equipment. This change order also includes credit for unneeded protective film. A brief description of the costs and scope of work associated with the change order are included below.

- \$1,500 – Additional 6 months of temporary fencing to protect the west side of the building during grading and retaining wall design alterations.
- \$2,995 – Epoxy the entire kitchen floor due to exposed bare locations after new cabinet installation.
- \$8,487 – Additional millwork and countertop materials, installation and alterations:
 - Furnish and supply additional cabinets, solid surface and shelving at the back side of the welcome desk.
 - Solid surface counter and tack-able surface at coffee station.
 - Un-install the outer counter of the welcome desk, transportation back to the fabricator to rework dimensions, alter the countertop anchors and re-prepare the location, re-install the countertops.
 - Remove the slider window at Boys and Girls desk and install a solid surface countertop.
- \$987 – Furnish and install wide thresholds at the west doors to cover the thermal break.
- \$1,347 – Furnish and install wireless door openers at exterior doors.
- \$329 – Furnish and install a wide threshold at the east door to cover the thermal break.

- (\$42,870) Credit for protective film removed from the project due to access control revisions.

The amount of \$65,297 will be deducted from the Owner Contingency resulting in a remaining contingency balance of \$86,150.

PREPARED BY

Jason M. Kruchko
Moore Construction Services, LLC
W146 N5650 Enterprise Avenue
Menomonee Falls, WI 53051

ACCEPTED BY 3/27/2025

Village of Jackson
N168W19851 Main Street
Jackson, WI 53037

3/27/2025

Jackson Community Center
Change Order Summary



CO#	Date Submitted	Value	Description	Reason	Status	
1	8/28/24	\$ 29,525	Structural change, existing conditions, Natural Gas line d	CBs and RFIs.	Approved	\$ 223,800
2	8/28/24	\$ (20,000)	Credit for VE ceiling grid	VE option excepted	Approved	\$ 243,800
3	1/24/25	\$ 47,207	RFIs, small adds, misses, several small deducts	RFIs, VE & Requests	Approved	\$ 196,593
4	1/31/25	\$ 45,146	Revised signage and associated trades	Revised Signage Design	Approved	\$ 151,447
5	3/27/25	\$ 65,297	Garbage enclosure, access control door hdwr, solid surf	RFIs & Requests	Pending	\$ 86,150
		Total	\$ 167,175			

Starting Contingency \$ 253,325
 Approved COs \$ 101,878
 Remaining Contingency \$ 151,447
 Pending \$ 65,297
 Pending Remaining \$ 86,150


3/27/2025

Jackson Community Center Addition
Owner Change Order #5
March 2025
Backup Summary



Value	COR#	Vendors / Subs	Description	Reason
\$ 1,500	NA	NATIONAL	Temp fence for delay on west side. (No GC mark-up)	3 months temp fence
\$ 2,995	NA	NuLook	Epoxy entire Kitchen Floor	Cabinets do not match previous
\$ 8,487	2	MCS Millwork	Rework counter tops, additional base cabinets, coffee area at Welcome	VoJ request
\$ 987	4	Corcoran	Wider thresholds at west doors, need to cover thermal break	Design flaw. Need to cover thermal break
\$ 1,347	5	Corcoran	Wireless openers	Design miss - not depicted on elevations
\$ 329	6	Corcoran	Wider thresholds at east door, need to cover the thermal break	Design flaw. Need to cover thermal break
\$ 1,983	7	Corcoran	Change direction of slider at west Welcome Desk opening	Counter top was shortened.
\$ 472	8	Corcoran	Metal angle at A229 - bridge gap at window	Spec'd & approved window was too small for opening
\$ 9,189	9	Corcoran	Replace spandrel with Metal Panel	Thermal gain due to spandrel glass
\$ 1,481	10	Corcoran	Correct hardware at 228 & 229	Arch spec'd wrong hardware set
\$ 22,487	11	Corcoran	Access control hardware	Original designs did not meet VoJ needs
\$ 978	12	Corcoran	Non-sliding window at open office to accodate Security Film	VoJ add
\$ 640	4	Block Iron (Doors)	Exterior double door hardware, sound control and security.	Keeping these doors, need soundproofing (overall save)
\$ 133	559472	Block Iron (Div 10)	Re-revised grab bars for kids' restrooms	Answer from RFI#47 was incorrect, needed longer
\$ 3,816	NA	Carnegie Fabrics	VWC for multipurpose room (N & S walls)	Added to project (labor with Blair Paint)
\$ 9,200	2	Blair Paint	VWC install in multipurpose room, paint and labor for E & W walls	Added to project - Material purchased direct by MCS
\$ 522	5	Braden	Properly vent water heater to bring facility back up to code	Installed incorrectly 15 yrs ago.
\$ 1,434	13	Nelco	Auto operator power rough in	Not in original plans
\$ 415	14	Nelco	Lighting change at main entrance	Not in original plans
\$ 1,123	18	Nelco	Power exhaust fan wiring for east restroom	Not properly included in design
\$ 4,870	1	Century	TREX dumpster gate and fence enclosure from 12' 6 1/2" to 15' 7 1/2"	RFI#56
\$ 25,000	1	Northland	Playground equipment (No GC Mark Up)	Added to project
\$ (42,870)	1	Safe Haven	Revised Scope of Work	Revised access control + lower spandrel does not need
\$ 56,518			Subtotal	
\$ 5,083	---	Moore	General Conditions	
\$ 3,696	---	Moore	Fee = 6%	
\$ 65,297	TOTAL			

Village of Jackson Community Center Addition
Application and Certification for Payment
February 2025 Summary

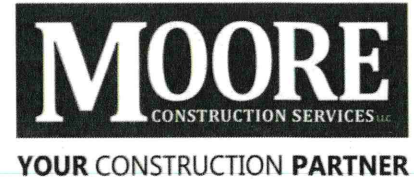

Village of Jackson
Parks and Recreation Department
N165W20330 Hickory Lane
Jackson, Wisconsin 53037

Attn: Kelly Valentino, Parks and Recreation Director

RE: Jackson Community Center Addition
Project Pay Application #9
MCS Project # 23033

Enclosed for your use in payment to Moore Construction Services is Pay Application #9 for \$380,285.

Moore Construction Services has verified the work completed by project contractors and approved the amounts included in column G of the AIA G702 and G703 Application and Certification for Payment.

Following your review and approval, please complete the application for payment forms within the areas reserved for the OWNER. Thereafter, retain one copy for your records, provide the second copy to Moore Construction Services.

Please feel free to contact me with any questions or concerns.

Regards,

A handwritten signature in black ink, appearing to read "J. Kruchko", written in a cursive style.

Jason M. Kruchko
Moore Construction Services
Project Manager

A handwritten signature in black ink, appearing to read "Kelly Valentino", written in a cursive style. To the right of the signature, the date "4/3/25" is handwritten.

Enclosed: AIA G702-1992 Application and Certificate for Payment #9 dated February 28, 2025



AIA Document G702™ – 1992

Application and Certificate for Payment

TO OWNER:

Village of Jackson
N165 W20330 Hickory Lane
Jackson, WI 53037

FROM CONTRACTOR:

Moore Construction Services LLC
W146 N5650 Enterprise Avenue
Menomonee Falls, WI 53051

PROJECT:

Jackson Community Center
N168 W20330 Hickory Lane
Jackson, WI 53037

VIA ARCHITECT:

APPLICATION NO:

PERIOD TO: 2/28/2025

CONTRACT FOR: Jackson Community Center

CONTRACT DATE: 8/8/2023

PROJECT NOS: 23033 /

INVOICE NO: 3731

Distribution to:

OWNER ☐

ARCHITECT ☐

CONTRACTOR ☐

FIELD ☐

OTHER ☐

CONTRACTOR'S APPLICATION FOR PAYMENT

Application is made for payment, as shown below, in connection with the Contract. AIA Document G703™, Continuation Sheet, is attached.

1. ORIGINAL CONTRACT SUM \$ 5,681,885.00

2. NET CHANGE BY CHANGE ORDERS \$ 0.00

3. CONTRACT SUM TO DATE (Line 1 ± 2) \$ 5,681,885.00

4. TOTAL COMPLETED & STORED TO DATE (Column G on G703) \$ 4,744,914.00

5. RETAINAGE:

a. 5 % of Completed Work
(Columns D + E on G703)

\$ 228,347.35

b. 0 % of Stored Material
(Column F on G703)

\$ 0.00

Total Retainage (Lines 5a + 5b, or Total in Column I of G703) \$ 228,347.35

6. TOTAL EARNED LESS RETAINAGE \$ 4,516,566.65

(Line 4 minus Line 5 Total)

7. LESS PREVIOUS CERTIFICATES FOR PAYMENT \$ 4,136,281.65

(Line 6 from prior Certificate)

8. CURRENT PAYMENT DUE \$ 380,285.00

9. BALANCE TO FINISH, INCLUDING RETAINAGE

(Line 3 minus Line 6) \$ 1,165,318.35

CHANGE ORDER SUMMARY	ADDITIONS	DEDUCTIONS
Total changes approved in previous months by Owner	\$ 29,683.00	\$ 29,683.00
Total approved this month	\$ 107,798.00	\$ 107,798.00
TOTAL	\$ 137,481.00	\$ 137,481.00
NET CHANGES by Change Order	\$ 0.00	

The undersigned Contractor certifies that to the best of the Contractor's knowledge, information and belief the Work covered by this Application for Payment has been completed in accordance with the Contract Documents, that all amounts have been paid by the Contractor for Work for which previous Certificates for Payment were issued and payments received from the Owner, and that current payment shown herein is now due.

CONTRACTOR: Moore Construction Services LLC

By: Nicholas J. Moore

State of: WI

County of: Waukesha

Subscribed and sworn to before me this

Amy McBain day of Feb 2025

Notary Public: Amy McBain

My commission expires: 1/16/2028

Date: 2/28/25



ARCHITECT'S CERTIFICATE FOR PAYMENT

In accordance with the Contract Documents, based on on-site observations and the data comprising this application, the Architect certifies to the Owner that to the best of the Architect's knowledge, information and belief the Work has progressed as indicated, the quality of the Work is in accordance with the Contract Documents, and the Contractor is entitled to payment of the AMOUNT CERTIFIED.

AMOUNT CERTIFIED \$ 380,285.00

(Attach explanation if amount certified differs from the amount applied. Initial all figures on this Application and on the Continuation Sheet that are changed to conform with the amount certified.)

ARCHITECT: Zimmerman Anderson Steiner

By: [Signature]

Date: 3 Apr 2025

This Certificate is not negotiable. The AMOUNT CERTIFIED is payable only to the Contractor named herein. Issuance, payment and acceptance of payment are without prejudice to any rights of the Owner or Contractor under this Contract.

CAUTION: You should sign an original AIA Contract Document, on which this text appears in RED. An original assures that changes will not be obscured.

AIA Document G702™ – 1992. Copyright © 1953, 1963, 1965, 1971, 1978, 1983 and 1992 by The American Institute of Architects. All rights reserved. WARNING: This AIA® Document is protected by U.S. Copyright Law and International Treaties. Unauthorized reproduction or distribution of this AIA® Document, or any portion of it, may result in severe civil and criminal penalties, and will be prosecuted to the maximum extent possible under the law. Purchasers are permitted to reproduce ten (10) copies of this document when completed. To report copyright violations of AIA Contract Documents, e-mail The American Institute of Architects' legal counsel, copyright@aia.org.

010711ACD44

Continuation Sheet

Page 2

AIA Document G702™–1992, Application and Certificate for Payment, or G732™–2009, Application and Certificate for Payment, Construction Manager as Adviser Edition, containing Contractor's signed certification is attached.
In tabulations below, amounts are in US dollars.
Use Column I on Contracts where variable retainage for line items may apply.

APPLICATION NO: 9
APPLICATION DATE: 2/28/2025
PERIOD TO: 2/28/2025
ARCHITECT'S PROJECT NO: 23033

A	B	C	E		F	G		H	I
ITEM NO.	DESCRIPTION OF WORK	SCHEDULED VALUE	WORK COMPLETED		MATERIALS PRESENTLY STORED (Not in D or E)	TOTAL COMPLETED AND STORED TO DATE (D+E+F)	% (G ÷ C)	BALANCE TO FINISH (C – G)	RETAINAGE (If variable rate)
			FROM PREVIOUS APPLICATION (D + E)	THIS PERIOD					
01	Concrete	326,528.00	317,911.00	0.00	0.00	317,911.00	97	8,617.00	15,895.55
02	Concrete Floor	0.00	0.00	0.00	0.00	0.00	***	0.00	0.00
03	Masonry	168,168.00	140,834.00	10,334.00	0.00	151,168.00	90	17,000.00	7,558.40
04	Metal Fabrications	383,684.00	331,763.00	51,921.00	0.00	383,684.00	100	0.00	19,184.20
05	Colf Form Framing & Gyp	399,101.00	380,973.00	2,477.00	0.00	383,450.00	96	15,651.00	19,172.50
06	General Trades & Carpentry	531,721.00	193,647.00	220,492.00	80,967.00	495,106.00	93	36,615.00	20,706.95
07	Roofing	366,500.00	359,800.00	6,700.00	0.00	366,500.00	100	0.00	18,325.00
08	EIFS	98,604.00	88,164.00	0.00	0.00	88,164.00	89	10,440.00	4,408.20
09	Air Barrier	43,600.00	43,600.00	0.00	0.00	43,600.00	100	0.00	2,180.00
10	Aluminum Storefront Systems	255,649.00	144,000.00	0.00	97,000.00	241,000.00	94	14,649.00	7,200.00
11	Safety Laminates	119,163.00	0.00	0.00	0.00	0.00	0	119,163.00	0.00
12	Tile & Flooring	140,417.00	102,623.00	23,753.00	0.00	126,376.00	90	14,041.00	6,318.80
13	Acoustical Ceiling Tile	94,776.00	73,574.00	11,973.00	0.00	85,547.00	90	9,229.00	4,277.35
14	Wall Coverings & Painting	81,230.00	53,330.00	15,000.00	0.00	68,330.00	84	12,900.00	3,416.50
15	Fire Suppression	51,000.00	51,000.00	0.00	0.00	51,000.00	100	0.00	2,550.00
16	Plumbing	206,984.00	184,000.00	0.00	0.00	184,000.00	89	22,984.00	9,200.00
17	HVAC	498,717.00	475,007.00	12,450.00	0.00	487,457.00	98	11,260.00	24,372.85
18	Electrical	294,387.00	273,400.00	20,200.00	0.00	293,600.00	100	787.00	14,680.00
19	Low Voltage	121,208.00	49,668.00	25,000.00	0.00	74,668.00	62	46,540.00	3,733.40
20	Earthwork	158,165.00	145,592.00	0.00	0.00	145,592.00	92	12,573.00	7,279.60
21	Pavement	64,780.00	17,567.00	0.00	0.00	17,567.00	27	47,213.00	878.35
22	Fencing	143,245.00	34,000.00	0.00	0.00	34,000.00	24	109,245.00	1,700.00
23	Landscaping & Retaining Wall	49,929.00	29,195.00	0.00	0.00	29,195.00	58	20,734.00	1,459.75
GRAND TOTAL									

CAUTION: You should sign an original AIA Contract Document, on which this text appears in RED. An original assures that changes will not be obscured.

AIA Document G703™ – 1992. Copyright © 1963, 1965, 1966, 1967, 1970, 1978, 1983 and 1992 by The American Institute of Architects. All rights reserved. **WARNING:** This AIA® Document is protected by U.S. Copyright Law and International Treaties. Unauthorized reproduction or distribution of this AIA® Document, or any portion of it, may result in severe civil and criminal penalties, and will be prosecuted to the maximum extent possible under the law. Purchasers are permitted to reproduce ten (10) copies of this document when completed. To report copyright violations of AIA Contract Documents, e-mail The American Institute of Architects' legal counsel, copyright@aia.org.

Continuation Sheet

Page 3

AIA Document G702™-1992, Application and Certificate for Payment, or G732™-2009, Application and Certificate for Payment, Construction Manager as Adviser Edition, containing Contractor's signed certification is attached.
 In tabulations below, amounts are in US dollars.
 Use Column I on Contracts where variable retainage for line items may apply.

APPLICATION NO: 9
 APPLICATION DATE: 2/28/2025
 PERIOD TO: 2/28/2025
 ARCHITECT'S PROJECT NO: 23033

A	B	C	D	E	F	G		H	I
ITEM NO.	DESCRIPTION OF WORK	SCHEDULED VALUE	WORK COMPLETED		MATERIALS PRESENTLY STORED (Not in D or E)	TOTAL COMPLETED AND STORED TO DATE (D+E+F)	%(G ÷ C)	BALANCE TO FINISH (C – G)	RETAINAGE (If variable rate)
			FROM PREVIOUS APPLICATION (D + E)	THIS PERIOD					
24	Utilities	112,534.00	112,534.00	0.00	0.00	112,534.00	100	0.00	5,626.70
25	Artificial Surfacing	41,086.00	0.00	0.00	0.00	0.00	0	41,086.00	0.00
26	Wood Floor Rein & Stripe	20,387.00	0.00	0.00	0.00	0.00	0	20,387.00	0.00
27	General Conditions	321,849.00	235,276.00	0.00	0.00	235,276.00	73	86,573.00	11,763.80
28	Performance Bond	54,000.00	54,000.00	0.00	0.00	54,000.00	100	0.00	2,700.00
29	Building Permit	11,902.00	11,902.00	0.00	0.00	11,902.00	100	0.00	595.10
30	Construction Managment Fee	313,217.00	226,896.00	0.00	0.00	226,896.00	72	86,321.00	11,344.80
31	Liability Insurance	43,065.00	31,320.00	0.00	0.00	31,320.00	73	11,745.00	1,566.00
32	Owner Contingency	151,289.00	0.00	0.00	0.00	0.00	0	151,289.00	0.00
33	Allowance Testing Services; Soils & Concrete	10,000.00	1,938.00	0.00	0.00	1,938.00	19	8,062.00	96.90
34	Allowance Soil Borings	5,000.00	3,133.00	0.00	0.00	3,133.00	63	1,867.00	156.65
	GRAND TOTAL	5,681,885.00	4,166,647.00	400,300.00	177,967.00	4,744,914.00	84	936,971.00	228,347.35

CAUTION: You should sign an original AIA Contract Document, on which this text appears in RED. An original assures that changes will not be obscured.

AIA Document G703™ – 1992. Copyright © 1963, 1965, 1966, 1967, 1970, 1978, 1983 and 1992 by The American Institute of Architects. All rights reserved. **WARNING: This AIA® Document is protected by U.S. Copyright Law and International Treaties. Unauthorized reproduction or distribution of this AIA® Document, or any portion of it, may result in severe civil and criminal penalties, and will be prosecuted to the maximum extent possible under the law.** Purchasers are permitted to reproduce ten (10) copies of this document when completed. To report copyright violations of AIA Contract Documents, e-mail The American Institute of Architects' legal counsel, copyright@aia.org.

**Partial
WAIVER OF LIEN**

Date: January 31, 2025

For value received, we hereby waive all rights and claims for lien on land and buildings about to be erected, being erected, erected, altered or repaired and to the appurtenances thereunto, for

Village of Jackson, Owner
by
Moore Construction Services LLC, Contractor
For
Construction Management Services
same being situated in the State of Wisconsin, described as

Project #23033
Jackson Community Center
N168W20330 Hickory Lane
Jackson, WI 53037

for all labor, services, materials, plans or specifications performed, furnished or procured by undersigned for the erection, construction, alteration or repair of said building and appurtenances, **TO DATE.**

This Waiver also applies to rights and claims on any payment bond(s) furnished in conjunction with the project.

The Contractor also certifies that to the extent Contractor has previously received payment from Village of Jackson all of the Contractor's Subcontractors and Suppliers have been paid in full, and that this payment will be used to make all payments due Subcontractors and Suppliers. Contractor and the individual executing this Lien Waiver on behalf of Contractor personally, shall indemnify and defend Village of Jackson against any and all claims, costs, damages, liabilities (including reasonable attorneys' fees) arising out of any matters inconsistent with the foregoing certifications.

By Michael J. Moore
Michael J. Moore
Moore Construction Services, LLC

PARTIAL LIEN WAIVER AND RELEASE

Check Date: 3-19-2025


This Partial Lien Waiver and Release is submitted pursuant to the **Subcontractor Agreement** between Moore Construction Services, LLC ("Contractor") for the benefit of Village of Jackson ("Owner") and **Common Links Construction** ("Subcontractor"), for the project known as **Jackson Community Center** (the "Project") located at N168W20330 Hickory Lane, Jackson, Wisconsin (the "Property") with respect to the work to be performed by Subcontractor ("Work").

This Partial Lien Waiver and Release is also submitted pursuant to Subcontractor's Application for Payment for cold formed metal framing and gypsum board labor, materials and equipment installed in or furnished for the Project TO DATE and Subcontractor hereby waives the Project, the Property and Owner from any and all claims, liens, mechanic's liens, right to liens, and obligations furnished by or through the Application Date, on the Project, except as set forth below.

- (1) The Subcontractor has performed all Work through the date of the Application for Payment, pursuant to the terms and conditions of the Subcontract Documents.
- (2) Any and all subcontractors, laborers, suppliers and materialmen that have provided labor, material or services to the Subcontractor for use or incorporation into the construction of the improvements to the Property are listed in Subcontractor's Application for Payment.
- (3) All sums due by Subcontractor to subcontractors or any other party for labor, materials or services used or incorporated into the improvements to the Property, and for which Subcontractor has previously received payment, have been paid and satisfied in full, and there are no outstanding claims of any character arising out of, or related to, Subcontractor's activities on, or improvements to, the Property, except as set forth below.
- (4) Subcontractor is not aware of any claims which may arise against Contractor and/or Owner for damages resulting from injury or death to any employees, subcontractors, or the public at large arising out of any of Subcontractor's activities or construction work on the Property.
- (5) There are no known Claims of Lien, Preliminary Notices of Lien, or any suits or claims for payment, loss or damage of any kind, nature or description which might constitute a lien upon the Property as of the date of this Partial Lien Waiver and Release Upon Payment, except as set forth below.
- (6) This Partial Lien Waiver and Release constitutes a representation by the undersigned, for and on behalf of the Subcontractor, that the payment referenced above constitutes full and complete payment for all work performed through the date of the Application for Payment, except as set forth below.
- (7) Subcontractor will indemnify and save harmless Contractor and Owner from any claim, demand, lien or right to lien, and to defend all actions arising out of the same, and to pay any costs, expenses and attorneys' fees incurred by Contractor and/or Owner in connection therewith.
- (8) The Subcontractor certifies and represents that there are sufficient funds remaining in the Subcontract Sum to complete the Project in accordance with the Subcontract Documents.
- (9) Below is a list of items which serve as an exception to the representations set forth herein (items not listed are waived irrevocably):

The undersigned warrants and represents that he or she has full authority to execute this Partial Lien Waiver and Release.

SUBCONTRACTOR:

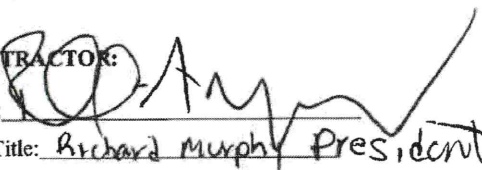Signature: 

Name & Title: Richard Murphy President

Date: 3-27-2025

Please sign and return this form via:
E-Mail: rachael@moore-cs.com

✓mailed
4/2/25

PARTIAL WAIVER OF LIEN TO DATE

The undersigned hereby acknowledges receipt of all amounts due through January 31 2025 from Common Links Construction, LLC, and waives claim for lien upon the real estate hereinafter described for payments due through January 31, 2025, hereby expressly reserving the right to claim a lien for any unpaid balance to become due and owing for labor and or materials hereafter furnished for the improvement of such real estate, situated in Jackson County, State of Wisconsin, described as Jackson CC Addition.

Given under these hands and on this 31st Day of March, 2025.

Tamarack

Penny Davidson

Signature

Penny Davidson, A/R Specialist

Name & Title

Job # 24191-hc

PARTIAL LIEN WAIVER AND RELEASE

Check Date: 3-19-2025


This Partial Lien Waiver and Release is submitted pursuant to the **Subcontractor Agreement** between Moore Construction Services, LLC ("Contractor") for the benefit of Village of Jackson ("Owner") and **Schranz Roofing Inc.** ("Subcontractor"), for the project known as **Jackson Community Center** (the "Project") located at N168W20330 Hickory Lane, Jackson, Wisconsin (the "Property") with respect to the work to be performed by Subcontractor ("Work").

This Partial Lien Waiver and Release is also submitted pursuant to Subcontractor's Application for Payment for roofing labor, materials and equipment installed in or furnished for the Project TO DATE and Subcontractor hereby waives the Project, the Property and Owner from any and all claims, liens, mechanic's liens, right to liens, and obligations furnished by or through the Application Date, on the Project, except as set forth below.

- (1) The Subcontractor has performed all Work through the date of the Application for Payment, pursuant to the terms and conditions of the Subcontract Documents.
- (2) Any and all subcontractors, laborers, suppliers and materialmen that have provided labor, material or services to the Subcontractor for use or incorporation into the construction of the improvements to the Property are listed in Subcontractor's Application for Payment.
- (3) All sums due by Subcontractor to subcontractors or any other party for labor, materials or services used or incorporated into the improvements to the Property, and for which Subcontractor has previously received payment, have been paid and satisfied in full, and there are no outstanding claims of any character arising out of, or related to, Subcontractor's activities on, or improvements to, the Property, except as set forth below.
- (4) Subcontractor is not aware of any claims which may arise against Contractor and/or Owner for damages resulting from injury or death to any employees, subcontractors, or the public at large arising out of any of Subcontractor's activities or construction work on the Property.
- (5) There are no known Claims of Lien, Preliminary Notices of Lien, or any suits or claims for payment, loss or damage of any kind, nature or description which might constitute a lien upon the Property as of the date of this Partial Lien Waiver and Release Upon Payment, except as set forth below.
- (6) This Partial Lien Waiver and Release constitutes a representation by the undersigned, for and on behalf of the Subcontractor, that the payment referenced above constitutes full and complete payment for all work performed through the date of the Application for Payment, except as set forth below.
- (7) Subcontractor will indemnify and save harmless Contractor and Owner from any claim, demand, lien or right to lien, and to defend all actions arising out of the same, and to pay any costs, expenses and attorneys' fees incurred by Contractor and/or Owner in connection therewith.
- (8) The Subcontractor certifies and represents that there are sufficient funds remaining in the Subcontract Sum to complete the Project in accordance with the Subcontract Documents.
- (9) Below is a list of items which serve as an exception to the representations set forth herein (items not listed are waived irrevocably):

The undersigned warrants and represents that he or she has full authority to execute this Partial Lien Waiver and Release.

SUBCONTRACTOR:

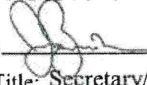Signature: 
Name & Title: Secretary/Treasurer
Date: 3/24/25

Please sign and return this form via:
E-Mail: rachael@moore-cs.com

*✓mailed
3/24/25*



YOUR CONSTRUCTION PARTNER

PARTIAL LIEN WAIVER AND RELEASE

Check Date: 3-19-2025

This Partial Lien Waiver and Release is submitted pursuant to the **Subcontractor Agreement** between Moore Construction Services, LLC ("Contractor") for the benefit of Village of Jackson ("Owner") and **Corcoran Glass, LLC** ("Subcontractor"), for the project known as **Jackson Community Center** (the "Project") located at N168W20330 Hickory Lane, Jackson, Wisconsin (the "Property") with respect to the work to be performed by Subcontractor ("Work").

This Partial Lien Waiver and Release is also submitted pursuant to Subcontractor's Application for Payment for aluminum storefronts system labor, materials and equipment installed in or furnished for the Project TO DATE and Subcontractor hereby waives the Project, the Property and Owner from any and all claims, liens, mechanic's liens, right to liens, and obligations furnished by or through the Application Date, on the Project, except as set forth below.

- (1) The Subcontractor has performed all Work through the date of the Application for Payment, pursuant to the terms and conditions of the Subcontract Documents.
- (2) Any and all subcontractors, laborers, suppliers and materialmen that have provided labor, material or services to the Subcontractor for use or incorporation into the construction of the improvements to the Property are listed in Subcontractor's Application for Payment.
- (3) All sums due by Subcontractor to subcontractors or any other party for labor, materials or services used or incorporated into the improvements to the Property, and for which Subcontractor has previously received payment, have been paid and satisfied in full, and there are no outstanding claims of any character arising out of, or related to, Subcontractor's activities on, or improvements to, the Property, except as set forth below.
- (4) Subcontractor is not aware of any claims which may arise against Contractor and/or Owner for damages resulting from injury or death to any employees, subcontractors, or the public at large arising out of any of Subcontractor's activities or construction work on the Property.
- (5) There are no known Claims of Lien, Preliminary Notices of Lien, or any suits or claims for payment, loss or damage of any kind, nature or description which might constitute a lien upon the Property as of the date of this Partial Lien Waiver and Release Upon Payment, except as set forth below.
- (6) This Partial Lien Waiver and Release constitutes a representation by the undersigned, for and on behalf of the Subcontractor, that the payment referenced above constitutes full and complete payment for all work performed through the date of the Application for Payment, except as set forth below.
- (7) Subcontractor will indemnify and save harmless Contractor and Owner from any claim, demand, lien or right to lien, and to defend all actions arising out of the same, and to pay any costs, expenses and attorneys' fees incurred by Contractor and/or Owner in connection therewith.
- (8) The Subcontractor certifies and represents that there are sufficient funds remaining in the Subcontract Sum to complete the Project in accordance with the Subcontract Documents.
- (9) Below is a list of items which serve as an exception to the representations set forth herein (items not listed are waived irrevocably):

The undersigned warrants and represents that he or she has full authority to execute this Partial Lien Waiver and Release.

SUBCONTRACTOR:

Signature:

Robert J. Corcoran

Name & Title:

Rob. Corcoran

Date:

3-24-25

Please sign and return this form via:

E-Mail: rachael@moore-cs.com

✓ picked up 3/25/25



YOUR CONSTRUCTION PARTNER

PARTIAL LIEN WAIVER AND RELEASE

Check Date: 3-19-2025

This Partial Lien Waiver and Release is submitted pursuant to the Subcontractor Agreement between Moore Construction Services, LLC ("Contractor") for the benefit of Village of Jackson ("Owner") and Braden Plumbing, Inc. ("Subcontractor"), for the project known as Jackson Community Center (the "Project") located at N168W20330 Hickory Lane, Jackson, Wisconsin (the "Property") with respect to the work to be performed by Subcontractor ("Work").

This Partial Lien Waiver and Release is also submitted pursuant to Subcontractor's Application for Payment for plumbing labor, materials and equipment installed in or furnished for the Project TO DATE and Subcontractor hereby waives the Project, the Property and Owner from any and all claims, liens, mechanic's liens, right to liens, and obligations furnished by or through the Application Date, on the Project, except as set forth below.

- (1) The Subcontractor has performed all Work through the date of the Application for Payment, pursuant to the terms and conditions of the Subcontract Documents.
- (2) Any and all subcontractors, laborers, suppliers and materialmen that have provided labor, material or services to the Subcontractor for use or incorporation into the construction of the improvements to the Property are listed in Subcontractor's Application for Payment.
- (3) All sums due by Subcontractor to subcontractors or any other party for labor, materials or services used or incorporated into the improvements to the Property, and for which Subcontractor has previously received payment, have been paid and satisfied in full, and there are no outstanding claims of any character arising out of, or related to, Subcontractor's activities on, or improvements to, the Property, except as set forth below.
- (4) Subcontractor is not aware of any claims which may arise against Contractor and/or Owner for damages resulting from injury or death to any employees, subcontractors, or the public at large arising out of any of Subcontractor's activities or construction work on the Property.
- (5) There are no known Claims of Lien, Preliminary Notices of Lien, or any suits or claims for payment, loss or damage of any kind, nature or description which might constitute a lien upon the Property as of the date of this Partial Lien Waiver and Release Upon Payment, except as set forth below.
- (6) This Partial Lien Waiver and Release constitutes a representation by the undersigned, for and on behalf of the Subcontractor, that the payment referenced above constitutes full and complete payment for all work performed through the date of the Application for Payment, except as set forth below.
- (7) Subcontractor will indemnify and save harmless Contractor and Owner from any claim, demand, lien or right to lien, and to defend all actions arising out of the same, and to pay any costs, expenses and attorneys' fees incurred by Contractor and/or Owner in connection therewith.
- (8) The Subcontractor certifies and represents that there are sufficient funds remaining in the Subcontract Sum to complete the Project in accordance with the Subcontract Documents.
- (9) Below is a list of items which serve as an exception to the representations set forth herein (items not listed are waived irrevocably):

The undersigned warrants and represents that he or she has full authority to execute this Partial Lien Waiver and Release.

SUBCONTRACTOR:

Signature: [Signature]

Name & Title: Stephen J. Jasinski, President

Date: 3-26-2025

Please sign and return this form via:
E-Mail: rachael@moore-cs.com

✓ mailed
3/26/25

Hajoca Corporation

District Credit Office
4095 McDonald Dr, Dubuque, IA 52003
Phone 800.280.3710 Fax 563.583.0031

www.hajoca.com



Waiver

March 26, 2025

STATE OF IOWA

COUNTY OF DUBUQUE

TO ALL WHOM IT MAY CONCERN:

WHEREAS, We, the undersigned Able Distributing-Div. of Hajoca Corp., have been employed by

Braden Plumbing
944 N 45th St
Milwaukee, WI 53208

to furnish materials for the building or other improvements on the premises known as:

Jackson Community Center
N168W20330 Hickory Lane
Jackson, WI 53037


Owner is: Village of Jackson

NOW, THEREFORE, KNOW YE, That We, the undersigned for and in consideration of Payment in Full through Jan 31, 2024, the receipt whereof is hereby acknowledged, hereby waive and release any and all lien, or claim or right of lien on said above described building and premises under Statutes, relating to Mechanics Lien, on account of materials furnished to Braden Plumbing for said premises.

GIVEN Under our hand and seal this 26th day of Mar, 2025.

Able Distributing- Div of Hajoca Corp.

By

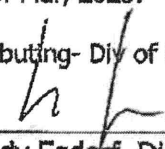
Cody Egdorf District Credit Manager

Able Distributing
Division of Hajoca Corp.

PARTIAL LIEN WAIVER AND RELEASE

Check Date: 3-19-2025

This Partial Lien Waiver and Release is submitted pursuant to the **Subcontractor Agreement** between Moore Construction Services, LLC ("Contractor") for the benefit of Village of Jackson ("Owner") and **Sure-Fire, Inc.** ("Subcontractor"), for the project known as **Jackson Community Center** (the "Project") located at N168W20330 Hickory Lane, Jackson, Wisconsin (the "Property") with respect to the work to be performed by Subcontractor ("Work").

This Partial Lien Waiver and Release is also submitted pursuant to Subcontractor's Application for Payment for HVAC labor, materials and equipment installed in or furnished for the Project TO DATE and Subcontractor hereby waives the Project, the Property and Owner from any and all claims, liens, mechanic's liens, right to liens, and obligations furnished by or through the Application Date, on the Project, except as set forth below.

- (1) The Subcontractor has performed all Work through the date of the Application for Payment, pursuant to the terms and conditions of the Subcontract Documents.
- (2) Any and all subcontractors, laborers, suppliers and materialmen that have provided labor, material or services to the Subcontractor for use or incorporation into the construction of the improvements to the Property are listed in Subcontractor's Application for Payment.
- (3) All sums due by Subcontractor to subcontractors or any other party for labor, materials or services used or incorporated into the improvements to the Property, and for which Subcontractor has previously received payment, have been paid and satisfied in full, and there are no outstanding claims of any character arising out of, or related to, Subcontractor's activities on, or improvements to, the Property, except as set forth below.
- (4) Subcontractor is not aware of any claims which may arise against Contractor and/or Owner for damages resulting from injury or death to any employees, subcontractors, or the public at large arising out of any of Subcontractor's activities or construction work on the Property.
- (5) There are no known Claims of Lien, Preliminary Notices of Lien, or any suits or claims for payment, loss or damage of any kind, nature or description which might constitute a lien upon the Property as of the date of this Partial Lien Waiver and Release Upon Payment, except as set forth below.
- (6) This Partial Lien Waiver and Release constitutes a representation by the undersigned, for and on behalf of the Subcontractor, that the payment referenced above constitutes full and complete payment for all work performed through the date of the Application for Payment, except as set forth below.
- (7) Subcontractor will indemnify and save harmless Contractor and Owner from any claim, demand, lien or right to lien, and to defend all actions arising out of the same, and to pay any costs, expenses and attorneys' fees incurred by Contractor and/or Owner in connection therewith.
- (8) The Subcontractor certifies and represents that there are sufficient funds remaining in the Subcontract Sum to complete the Project in accordance with the Subcontract Documents.
- (9) Below is a list of items which serve as an exception to the representations set forth herein (items not listed are waived irrevocably):

The undersigned warrants and represents that he or she has full authority to execute this Partial Lien Waiver and Release.

SUBCONTRACTOR:

Signature: Kristin Eichorst
Name & Title: Kristin Eichorst, Assistant Project Manager
Date: March 25, 2025

Please sign and return this form via:
E-Mail: rachael@moore-cs.com

Handwritten:
3/31/25

PARTIAL WAIVER OF LIEN

To All Whom It May Concern:

WHEREAS, the undersigned has been engaged by (A) Sure-Fire, Inc.
to furnish labor and/or materials for (B) Insulation work,
under a contract (C) 3-2688-005 for the improvement of the
premises described as (D) Jackson Community Center
N165W20330 Hickory Ln

in the City/Village of Jackson, County of Washington, State of WI
of which Village of Jackson is the Owner.

NOW, THEREFORE, this 14th day of March, 2025,
for and in consideration of the sum of (E) 855.00
Dollars paid simultaneously herewith, the receipt whereof is hereby acknowledged by the undersigned, the undersigned does
hereby waive and release to the extent only of the aforesaid amount, any lien rights to, or claim of lien with respect to and on
said above-described premises, and the improvements thereon, and on the monies or other considerations due or to become
due from the Owner, by virtue of said contract, on account of labor, services, materials, fixtures, apparatus or machinery
furnished by the undersigned to or for the above-described premises, but only to the extent of the payment aforesaid.

(Affix corporate seal here)

(F) Thermo-Tech Mech. Insulation (SEAL)

Terri Heese (SEAL)
(Signature)

TITLE: office Asst.

DATE: 3-17-25

INSTRUCTIONS FOR PARTIAL WAIVER

- (A) Person or firm with whom you agreed to furnish either labor, or services, or materials, or both.
- (B) Fill in nature and extent of work; strike the word labor or the word materials if not in your contract.
- (C) If you have more than one contract on the same premises, describe the contract by number if available, date and extent of work.
- (D) Furnish an accurate enough description of the improvement and location of the premises so that it can be distinguished from any other property.
- (E) Amount shown should be the amount actually received on that date.
- (F) If waiver is for a corporation, corporate name should be used, corporate seal affixed and title of officer signing waiver should be set forth; if waiver is for a partnership, the partnership name should be used, partner should sign and designate himself or herself as partner.

PARTIAL LIEN WAIVER AND RELEASE

Check Date: 3-19-2025

This Partial Lien Waiver and Release is submitted pursuant to the **Subcontractor Agreement** between Moore Construction Services, LLC ("Contractor") for the benefit of Village of Jackson ("Owner") and **All-Ways Contractors** ("Subcontractor"), for the project known as **Jackson Community Center** (the "Project") located at N168W20330 Hickory Lane, Jackson, Wisconsin (the "Property") with respect to the work to be performed by Subcontractor ("Work").

This Partial Lien Waiver and Release is also submitted pursuant to Subcontractor's Application for Payment for landscaping and retaining wall labor, materials and equipment installed in or furnished for the Project TO DATE and Subcontractor hereby waives the Project, the Property and Owner from any and all claims, liens, mechanic's liens, right to liens, and obligations furnished by or through the Application Date, on the Project, except as set forth below.

- (1) The Subcontractor has performed all Work through the date of the Application for Payment, pursuant to the terms and conditions of the Subcontract Documents.
- (2) Any and all subcontractors, laborers, suppliers and materialmen that have provided labor, material or services to the Subcontractor for use or incorporation into the construction of the improvements to the Property are listed in Subcontractor's Application for Payment.
- (3) All sums due by Subcontractor to subcontractors or any other party for labor, materials or services used or incorporated into the improvements to the Property, and for which Subcontractor has previously received payment, have been paid and satisfied in full, and there are no outstanding claims of any character arising out of, or related to, Subcontractor's activities on, or improvements to, the Property, except as set forth below.
- (4) Subcontractor is not aware of any claims which may arise against Contractor and/or Owner for damages resulting from injury or death to any employees, subcontractors, or the public at large arising out of any of Subcontractor's activities or construction work on the Property.
- (5) There are no known Claims of Lien, Preliminary Notices of Lien, or any suits or claims for payment, loss or damage of any kind, nature or description which might constitute a lien upon the Property as of the date of this Partial Lien Waiver and Release Upon Payment, except as set forth below.
- (6) This Partial Lien Waiver and Release constitutes a representation by the undersigned, for and on behalf of the Subcontractor, that the payment referenced above constitutes full and complete payment for all work performed through the date of the Application for Payment, except as set forth below.
- (7) Subcontractor will indemnify and save harmless Contractor and Owner from any claim, demand, lien or right to lien, and to defend all actions arising out of the same, and to pay any costs, expenses and attorneys' fees incurred by Contractor and/or Owner in connection therewith.
- (8) The Subcontractor certifies and represents that there are sufficient funds remaining in the Subcontract Sum to complete the Project in accordance with the Subcontract Documents.
- (9) Below is a list of items which serve as an exception to the representations set forth herein (items not listed are waived irrevocably):

The undersigned warrants and represents that he or she has full authority to execute this Partial Lien Waiver and Release.

SUBCONTRACTOR:

Signature: _____

Name & Title: Chris Michals for

Date: 3-24-25

Please sign and return this form via:

E-Mail: rachael@moore-cs.com

✓ mailed
3/24/25

PARTIAL LIEN WAIVER AND RELEASE

Check Date: 3-19-2025

This Partial Lien Waiver and Release is submitted pursuant to the **Purchase Order# 795872 and 796089** between Moore Construction Services, LLC ("Contractor") for the benefit of Village of Jackson ("Owner") and **Block Iron & Supply** ("Subcontractor"). for the project known as **Jackson Community Center** (the "Project") located at N168W20330 Hickory Lane, Jackson, Wisconsin (the "Property") with respect to the work to be performed by Subcontractor ("Work").

This Partial Lien Waiver and Release is also submitted pursuant to Subcontractor's Application for Payment for doors, frames, hardware and toilet accessories labor, materials and equipment installed in or furnished for the Project TO DATE; and Subcontractor hereby waives the Project, the Property and Owner from any and all claims, liens, mechanic's liens, right to liens, and obligations furnished by or through the Application Date, on the Project, except as set forth below.

- (1) The Subcontractor has performed all Work through the date of the Application for Payment, pursuant to the terms and conditions of the Subcontract Documents.
- (2) Any and all subcontractors, laborers, suppliers and materialmen that have provided labor, material or services to the Subcontractor for use or incorporation into the construction of the improvements to the Property are listed in Subcontractor's Application for Payment.
- (3) All sums due by Subcontractor to subcontractors or any other party for labor, materials or services used or incorporated into the improvements to the Property, and for which Subcontractor has previously received payment, have been paid and satisfied in full, and there are no outstanding claims of any character arising out of, or related to, Subcontractor's activities on, or improvements to, the Property, except as set forth below.
- (4) Subcontractor is not aware of any claims which may arise against Contractor and/or Owner for damages resulting from injury or death to any employees, subcontractors, or the public at large arising out of any of Subcontractor's activities or construction work on the Property.
- (5) There are no known Claims of Lien, Preliminary Notices of Lien, or any suits or claims for payment, loss or damage of any kind, nature or description which might constitute a lien upon the Property as of the date of this Partial Lien Waiver and Release Upon Payment, except as set forth below.
- (6) This Partial Lien Waiver and Release constitutes a representation by the undersigned, for and on behalf of the Subcontractor, that the payment referenced above constitutes full and complete payment for all work performed through the date of the Application for Payment, except as set forth below.
- (7) Subcontractor will indemnify and save harmless Contractor and Owner from any claim, demand, lien or right to lien, and to defend all actions arising out of the same, and to pay any costs, expenses and attorneys' fees incurred by Contractor and/or Owner in connection therewith.
- (8) The Subcontractor certifies and represents that there are sufficient funds remaining in the Subcontract Sum to complete the Project in accordance with the Subcontract Documents.
- (9) Below is a list of items which serve as an exception to the representations set forth herein (items not listed are waived irrevocably):

The undersigned warrants and represents that he or she has full authority to execute this Partial Lien Waiver and Release.

SUBCONTRACTOR:

Signature: _____

Name & Title: Jennifer Treleven Accounting
Manager _____

Date: 3/24/2025 _____

Please sign and return this form via:
E-Mail: rachael@moore-cs.com

PARTIAL LIEN WAIVER AND RELEASE

Check Date: 3-19-2025


This Partial Lien Waiver and Release is submitted pursuant to the **Subcontractor Agreement** between Moore Construction Services, LLC ("Contractor") for the benefit of Village of Jackson ("Owner") and **Frisch Weatherstrip** ("Subcontractor"), for the project known as **Jackson Community Center** (the "Project") located at N168W20330 Hickory Lane, Jackson, Wisconsin (the "Property") with respect to the work to be performed by Subcontractor ("Work").

This Partial Lien Waiver and Release is also submitted pursuant to Subcontractor's Application for Payment for caulking labor, materials and equipment installed in or furnished for the Project TO DATE and Subcontractor hereby waives the Project, the Property and Owner from any and all claims, liens, mechanic's liens, right to liens, and obligations furnished by or through the Application Date, on the Project, except as set forth below.

- (1) The Subcontractor has performed all Work through the date of the Application for Payment, pursuant to the terms and conditions of the Subcontract Documents.
- (2) Any and all subcontractors, laborers, suppliers and materialmen that have provided labor, material or services to the Subcontractor for use or incorporation into the construction of the improvements to the Property are listed in Subcontractor's Application for Payment.
- (3) All sums due by Subcontractor to subcontractors or any other party for labor, materials or services used or incorporated into the improvements to the Property, and for which Subcontractor has previously received payment, have been paid and satisfied in full, and there are no outstanding claims of any character arising out of, or related to, Subcontractor's activities on, or improvements to, the Property, except as set forth below.
- (4) Subcontractor is not aware of any claims which may arise against Contractor and/or Owner for damages resulting from injury or death to any employees, subcontractors, or the public at large arising out of any of Subcontractor's activities or construction work on the Property.
- (5) There are no known Claims of Lien, Preliminary Notices of Lien, or any suits or claims for payment, loss or damage of any kind, nature or description which might constitute a lien upon the Property as of the date of this Partial Lien Waiver and Release Upon Payment, except as set forth below.
- (6) This Partial Lien Waiver and Release constitutes a representation by the undersigned, for and on behalf of the Subcontractor, that the payment referenced above constitutes full and complete payment for all work performed through the date of the Application for Payment, except as set forth below.
- (7) Subcontractor will indemnify and save harmless Contractor and Owner from any claim, demand, lien or right to lien, and to defend all actions arising out of the same, and to pay any costs, expenses and attorneys' fees incurred by Contractor and/or Owner in connection therewith.
- (8) The Subcontractor certifies and represents that there are sufficient funds remaining in the Subcontract Sum to complete the Project in accordance with the Subcontract Documents.
- (9) Below is a list of items which serve as an exception to the representations set forth herein (items not listed are waived irrevocably):

The undersigned warrants and represents that he or she has full authority to execute this Partial Lien Waiver and Release.

SUBCONTRACTOR:

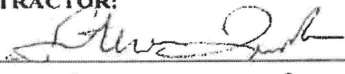Signature: 
Name & Title: Steve Frisch, Pres
Date: 3/26/25

Please sign and return this form via:
E-Mail: rachael@moore-cs.com

✓ mailed
3/26/25



YOUR CONSTRUCTION PARTNER

PARTIAL LIEN WAIVER AND RELEASE

Check Date: 3-19-2025

This Partial Lien Waiver and Release is submitted pursuant to the **Subcontractor Agreement** between Moore Construction Services, LLC ("Contractor") for the benefit of Village of Jackson ("Owner") and **Circle Electric, Inc.** ("Subcontractor"), for the project known as **Jackson Community Center** (the "Project") located at N168W20330 Hickory Lane, Jackson, Wisconsin (the "Property") with respect to the work to be performed by Subcontractor ("Work").

This Partial Lien Waiver and Release is also submitted pursuant to Subcontractor's Application for Payment for low voltage labor, materials and equipment installed in or furnished for the Project TO DATE and Subcontractor hereby waives the Project, the Property and Owner from any and all claims, liens, mechanic's liens, right to liens, and obligations furnished by or through the Application Date, on the Project, except as set forth below.

- (1) The Subcontractor has performed all Work through the date of the Application for Payment, pursuant to the terms and conditions of the Subcontract Documents.
- (2) Any and all subcontractors, laborers, suppliers and materialmen that have provided labor, material or services to the Subcontractor for use or incorporation into the construction of the improvements to the Property are listed in Subcontractor's Application for Payment.
- (3) All sums due by Subcontractor to subcontractors or any other party for labor, materials or services used or incorporated into the improvements to the Property, and for which Subcontractor has previously received payment, have been paid and satisfied in full, and there are no outstanding claims of any character arising out of, or related to, Subcontractor's activities on, or improvements to, the Property, except as set forth below.
- (4) Subcontractor is not aware of any claims which may arise against Contractor and/or Owner for damages resulting from injury or death to any employees, subcontractors, or the public at large arising out of any of Subcontractor's activities or construction work on the Property.
- (5) There are no known Claims of Lien, Preliminary Notices of Lien, or any suits or claims for payment, loss or damage of any kind, nature or description which might constitute a lien upon the Property as of the date of this Partial Lien Waiver and Release Upon Payment, except as set forth below.
- (6) This Partial Lien Waiver and Release constitutes a representation by the undersigned, for and on behalf of the Subcontractor, that the payment referenced above constitutes full and complete payment for all work performed through the date of the Application for Payment, except as set forth below.
- (7) Subcontractor will indemnify and save harmless Contractor and Owner from any claim, demand, lien or right to lien, and to defend all actions arising out of the same, and to pay any costs, expenses and attorneys' fees incurred by Contractor and/or Owner in connection therewith.
- (8) The Subcontractor certifies and represents that there are sufficient funds remaining in the Subcontract Sum to complete the Project in accordance with the Subcontract Documents.
- (9) Below is a list of items which serve as an exception to the representations set forth herein (items not listed are waived irrevocably):

The undersigned warrants and represents that he or she has full authority to execute this Partial Lien Waiver and Release.

SUBCONTRACTOR:

Signature: Ryan Kastanek
 Name & Title: Ryan Kastanek, President
 Date: 3.24.2025

Duplicate signed by Ryan Kastanek
 On: 3-24-25, E-mail: ryan.kastanek@moorecs.com
 On: Circle Electric, Inc. / On: Ryan Kastanek
 Reason: 100% approved for payment
 Date: 2025 03 24 16:38:04-0500

Please sign and return this form via:
 E-Mail: rachael@moore-cs.com

*✓ mailed
4/1/25*

Waiver of Lien


For value received, we hereby waive all rights and claims for lien on land and on buildings about to be erected, being erected, altered or repaired and to the appurtenances thereunto,

for Circle Electric, Inc. contractor,
by Viking Electric Supply supplier
for material

same being situated in Washington County, State of Wisconsin, described as:

Jackson Community Center
N168 W20330 Hickory Lane
Jackson, WI 53037

for all labor performed and for all material furnished for the erection, construction, alteration or repair of said building and appurtenances, as of 02/28/2025.

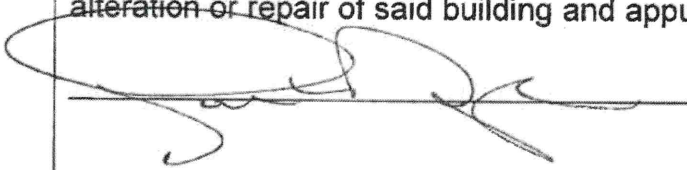

3 / 28 / 25
Date

Please sign and email to cstern@circleelectric.com,

Circle Electric, Inc.
4606 N. 132nd St.
Butler, WI 53007
Phone: (262) 649-2000

PARTIAL LIEN WAIVER AND RELEASE

Check Date: 3-19-2025

This Partial Lien Waiver and Release is submitted pursuant to the **Subcontractor Agreement** between Moore Construction Services, LLC ("Contractor") for the benefit of Village of Jackson ("Owner") and **MCS Woodworking** ("Subcontractor"), for the project known as **Jackson Community Center** (the "Project") located at N168W20330 Hickory Lane, Jackson, Wisconsin (the "Property") with respect to the work to be performed by Subcontractor ("Work").

This Partial Lien Waiver and Release is also submitted pursuant to Subcontractor's Application for Payment for furnish and install architectural woodwork labor, materials and equipment installed in or furnished for the Project TO DATE and Subcontractor hereby waives the Project, the Property and Owner from any and all claims, liens, mechanic's liens, right to liens, and obligations furnished by or through the Application Date, on the Project, except as set forth below.

- (1) The Subcontractor has performed all Work through the date of the Application for Payment, pursuant to the terms and conditions of the Subcontract Documents.
- (2) Any and all subcontractors, laborers, suppliers and materialmen that have provided labor, material or services to the Subcontractor for use or incorporation into the construction of the improvements to the Property are listed in Subcontractor's Application for Payment.
- (3) All sums due by Subcontractor to subcontractors or any other party for labor, materials or services used or incorporated into the improvements to the Property, and for which Subcontractor has previously received payment, have been paid and satisfied in full, and there are no outstanding claims of any character arising out of, or related to, Subcontractor's activities on, or improvements to, the Property, except as set forth below.
- (4) Subcontractor is not aware of any claims which may arise against Contractor and/or Owner for damages resulting from injury or death to any employees, subcontractors, or the public at large arising out of any of Subcontractor's activities or construction work on the Property.
- (5) There are no known Claims of Lien, Preliminary Notices of Lien, or any suits or claims for payment, loss or damage of any kind, nature or description which might constitute a lien upon the Property as of the date of this Partial Lien Waiver and Release Upon Payment, except as set forth below.
- (6) This Partial Lien Waiver and Release constitutes a representation by the undersigned, for and on behalf of the Subcontractor, that the payment referenced above constitutes full and complete payment for all work performed through the date of the Application for Payment, except as set forth below.
- (7) Subcontractor will indemnify and save harmless Contractor and Owner from any claim, demand, lien or right to lien, and to defend all actions arising out of the same, and to pay any costs, expenses and attorneys' fees incurred by Contractor and/or Owner in connection therewith.
- (8) The Subcontractor certifies and represents that there are sufficient funds remaining in the Subcontract Sum to complete the Project in accordance with the Subcontract Documents.
- (9) Below is a list of items which serve as an exception to the representations set forth herein (items not listed are waived irrevocably):


The undersigned warrants and represents that he or she has full authority to execute this Partial Lien Waiver and Release.

SUBCONTRACTOR:

Signature: *Rachael Ornelas*
Name & Title: *Rachael Ornelas, VP*
Date: *3-24-2025*

Please sign and return this form via:
E-Mail: rachael@moore-cs.com

✓ picked up 4/1/25

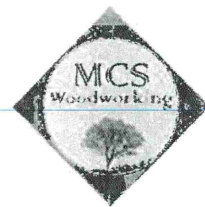

CONDITIONAL WAIVER OF CLAIMS FOR PAYMENT

Specialty Finishing, Inc ("Sub-Subcontractor") contracted with MCS Woodworking, LLC ("Subcontractor") to furnish labor and/or materials ("Work") on or for the project/real property known as Jackson Community Center ("Property").

A. **FULL/FINAL WAIVER**

Sub-Subcontractor hereby waives all right, title and interest to any claim of any kind for payment for its Work; including, but not limited to, claims to a mechanic's or other form of lien or claim on or against: (a) the Property or the improvements thereon; (b) any funds for the Property or the Project, whether held by the Owner or otherwise; or (c) any funds due or to become due any higher-tier contractor. This waiver is applicable to any claims for payment for Work which may hereafter be performed on or for the Property. This waiver is intended to be a full and final waiver of all rights to collect any further payment for SubContractor's Work on or for the Property.

 X **PARTIAL WAIVER**

Sub-Subcontractor hereby waives all right, title and interest to any claim of any kind for payment for its Work through today's date; including, but not limited to, claims to a mechanic's or other form of lien or claim on or against: (a) the Property or the improvements thereon; (b) any funds for the Property or the Project, whether held by the Owner or otherwise; or (c) any funds due or to become due any higher-tier contractor. This is a partial waiver with respect to the Sub-Subcontractor's Work, and Sub-Subcontractor expressly reserves the right to assert claims for payment (including mechanic's liens) for Work performed after the date listed below.

B. Sub-Subcontractor represents and warrants that it has employed the following subcontractors and suppliers, and no others, to furnish labor, services, material, fixtures, apparatus or machinery, forms or formwork, or any other assistance in performing its Work:
PLEASE PROVIDE UNCONDITIONAL LIEN WAIVERS FOR ANY SUBCONTRACTORS OR SUPPLIERS LISTED BELOW.

None (circle, if none)

or List Names and Addresses:

Amount:

C. Sub-Subcontractor and the individual executing this Waiver on behalf of Sub-Subcontractor both represent and warrant that Sub-Subcontractor has fully paid for all labor and/or materials used by the Sub-Subcontractor (or its subcontractors and/or suppliers of any tier) in performing the Work for which this Release is applicable (i.e., either all of the Sub-Subcontractor's Work or all of the Sub-Subcontractor's Work through the date listed in the Partial Waiver section above); and they both agree to defend, indemnify and hold harmless the Owner, any upper-tier contractors, the title company, any disbursing company, and any lenders from any claims for payment by any person or entity that Sub-Subcontractor has represented herein to have paid.

Date: 1/31/2025

Company Name: Specialty Finishing, Inc

Address: 14010 Leetsbir Rd.

City, State and Zip: Sturtevant, WI 53177

Signature: Jeffrey A. Decker

Print Name: Jeffrey A. Decker Title: President

PARTIAL LIEN WAIVER AND RELEASE

Check Date: 3-19-2025


This Partial Lien Waiver and Release is submitted pursuant to the **Subcontractor Agreement** between Moore Construction Services, LLC ("Contractor") for the benefit of Village of Jackson ("Owner") and **Nelco Electric, Inc.** ("Subcontractor"), for the project known as **Jackson Community Center** (the "Project") located at N168W20330 Hickory Lane, Jackson, Wisconsin (the "Property") with respect to the work to be performed by Subcontractor ("Work").

This Partial Lien Waiver and Release is also submitted pursuant to Subcontractor's Application for Payment for electric labor, materials and equipment installed in or furnished for the Project TO DATE and Subcontractor hereby waives the Project, the Property and Owner from any and all claims, liens, mechanic's liens, right to liens, and obligations furnished by or through the Application Date, on the Project, except as set forth below.

- (1) The Subcontractor has performed all Work through the date of the Application for Payment, pursuant to the terms and conditions of the Subcontract Documents.
- (2) Any and all subcontractors, laborers, suppliers and materialmen that have provided labor, material or services to the Subcontractor for use or incorporation into the construction of the improvements to the Property are listed in Subcontractor's Application for Payment.
- (3) All sums due by Subcontractor to subcontractors or any other party for labor, materials or services used or incorporated into the improvements to the Property, and for which Subcontractor has previously received payment, have been paid and satisfied in full, and there are no outstanding claims of any character arising out of, or related to, Subcontractor's activities on, or improvements to, the Property, except as set forth below.
- (4) Subcontractor is not aware of any claims which may arise against Contractor and/or Owner for damages resulting from injury or death to any employees, subcontractors, or the public at large arising out of any of Subcontractor's activities or construction work on the Property.
- (5) There are no known Claims of Lien, Preliminary Notices of Lien, or any suits or claims for payment, loss or damage of any kind, nature or description which might constitute a lien upon the Property as of the date of this Partial Lien Waiver and Release Upon Payment, except as set forth below.
- (6) This Partial Lien Waiver and Release constitutes a representation by the undersigned, for and on behalf of the Subcontractor, that the payment referenced above constitutes full and complete payment for all work performed through the date of the Application for Payment, except as set forth below.
- (7) Subcontractor will indemnify and save harmless Contractor and Owner from any claim, demand, lien or right to lien, and to defend all actions arising out of the same, and to pay any costs, expenses and attorneys' fees incurred by Contractor and/or Owner in connection therewith.
- (8) The Subcontractor certifies and represents that there are sufficient funds remaining in the Subcontract Sum to complete the Project in accordance with the Subcontract Documents.
- (9) Below is a list of items which serve as an exception to the representations set forth herein (items not listed are waived irrevocably):

The undersigned warrants and represents that he or she has full authority to execute this Partial Lien Waiver and Release.

SUBCONTRACTOR:

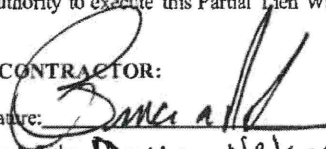Signature: 

Name & Title: Bruce Nelson President

Date: 3-27-25

Please sign and return this form via:
E-Mail: rachael@moore-cs.com

✓ mailed
4/1/25



YOUR CONSTRUCTION PARTNER

PARTIAL LIEN WAIVER AND RELEASE

Check Date: 3-19-2025


This Partial Lien Waiver and Release is submitted pursuant to the **Subcontractor Agreement** between Moore Construction Services, LLC ("Contractor") for the benefit of Village of Jackson ("Owner") and **Carpet Service Int., Inc.** ("Subcontractor"), for the project known as **Jackson Community Center** (the "Project") located at N168W20330 Hickory Lane, Jackson, Wisconsin (the "Property") with respect to the work to be performed by Subcontractor ("Work").

This Partial Lien Waiver and Release is also submitted pursuant to Subcontractor's Application for Payment for tile and flooring labor, materials and equipment installed in or furnished for the Project TO DATE and Subcontractor hereby waives the Project, the Property and Owner from any and all claims, liens, mechanic's liens, right to liens, and obligations furnished by or through the Application Date, on the Project, except as set forth below.

- (1) The Subcontractor has performed all Work through the date of the Application for Payment, pursuant to the terms and conditions of the Subcontract Documents.
- (2) Any and all subcontractors, laborers, suppliers and materialmen that have provided labor, material or services to the Subcontractor for use or incorporation into the construction of the improvements to the Property are listed in Subcontractor's Application for Payment.
- (3) All sums due by Subcontractor to subcontractors or any other party for labor, materials or services used or incorporated into the improvements to the Property, and for which Subcontractor has previously received payment, have been paid and satisfied in full, and there are no outstanding claims of any character arising out of, or related to, Subcontractor's activities on, or improvements to, the Property, except as set forth below.
- (4) Subcontractor is not aware of any claims which may arise against Contractor and/or Owner for damages resulting from injury or death to any employees, subcontractors, or the public at large arising out of any of Subcontractor's activities or construction work on the Property.
- (5) There are no known Claims of Lien, Preliminary Notices of Lien, or any suits or claims for payment, loss or damage of any kind, nature or description which might constitute a lien upon the Property as of the date of this Partial Lien Waiver and Release Upon Payment, except as set forth below.
- (6) This Partial Lien Waiver and Release constitutes a representation by the undersigned, for and on behalf of the Subcontractor, that the payment referenced above constitutes full and complete payment for all work performed through the date of the Application for Payment, except as set forth below.
- (7) Subcontractor will indemnify and save harmless Contractor and Owner from any claim, demand, lien or right to lien, and to defend all actions arising out of the same, and to pay any costs, expenses and attorneys' fees incurred by Contractor and/or Owner in connection therewith.
- (8) The Subcontractor certifies and represents that there are sufficient funds remaining in the Subcontract Sum to complete the Project in accordance with the Subcontract Documents.
- (9) Below is a list of items which serve as an exception to the representations set forth herein (items not listed are waived irrevocably):

The undersigned warrants and represents that he or she has full authority to execute this Partial Lien Waiver and Release.

SUBCONTRACTOR:

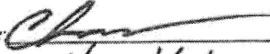Signature: 
Name & Title: Chris Harding - PM
Date: 3-20-25

Please sign and return this form via:
E-Mail: rachael@moore-cs.com

FINAL WAIVER OF LIEN AND CERTIFICATION

I hereby waive all rights and claims for lien on land and on buildings about to be erected, being erected, erected, altered or repaired and to the appurtenances thereunto,

Project Name: Jackson Community Center

Project Street Address: N168W20330 hickory Lane

Project City, State, Jackson, WI

By: Carper Service International, Inc

(Chris Hastings)

For: Material Supplier & Labor

For all labor performed and all material furnished for the erection, construction, alteration or repair of said building and appurtenances, except none.

This Application for Payment is certified as correct and is accompanied by a lien waiver from all Sub-subcontractors and material suppliers for all Work performed or materials supplied through the previous Application for payment and that their lien waivers and attached hereto.

ALL Materials & Labor

LVP, Ceramic tile, Carpet tile, vinyl base, vinyl sheet

Subcontractor certifies that it has no knowledge of any notices of intent to file claim for lien or claims for lien as of the date of this Application for Payment. (Subcontractors' final Application for Payment shall include full and final lien waivers from Subcontractor.

Subcontractor certifies that all Construction Addendums and Construction Bulletins issued prior to the date of this waiver have been received and reviewed by subcontractor. Subcontractor agrees to notify General within 14 days of the issuance of all Construction Addendums and Bulletins of any cost, schedule or coordination impacts created by Addendums and Bulletins.

Signature: _____

Name: _____

Title: _____

RESOLUTION #25-15

RESOLUTION AUTHORIZING THE ISSUANCE AND SALE OF \$3,860,000 GENERAL OBLIGATION PROMISSORY NOTES, SERIES 2025A

WHEREAS, on March 11, 2025, the Village Board of the Village of Jackson, Washington County, Wisconsin (the "Village") adopted a resolution (the "Set Sale Resolution"), providing for the sale of General Obligation Promissory Notes, Series 2025A (the "Notes") for public purposes, including paying the cost of projects included in the Village's Capital Improvement Plan such as street improvement projects, water and sewer projects, street projects in TID 7 and a dog park development (collectively, the "Project");

WHEREAS, the Village Board hereby finds and determines that the Project is within the Village's power to undertake and therefore serves a "public purpose" as that term is defined in Section 67.04(1)(b), Wisconsin Statutes;

WHEREAS, the Village is authorized by the provisions of Section 67.12(12), Wisconsin Statutes, to borrow money and issue general obligation promissory notes for such public purposes;

WHEREAS, pursuant to the Set Sale Resolution, the Village has directed Ehlers & Associates, Inc. ("Ehlers") to take the steps necessary to sell the Notes to pay the cost of the Project;

WHEREAS, Ehlers, in consultation with the officials of the Village, prepared a Notice of Sale (a copy of which is attached hereto as Exhibit A and incorporated herein by this reference) setting forth the details of and the bid requirements for the Notes and indicating that the Notes would be offered for public sale on April 8, 2025;

WHEREAS, the Village Clerk (in consultation with Ehlers) caused a form of notice of the sale to be published and/or announced and caused the Notice of Sale to be distributed to potential bidders offering the Notes for public sale on April 8, 2025;

WHEREAS, the Village has duly received bids for the Notes as described on the Bid Tabulation attached hereto as Exhibit B and incorporated herein by this reference (the "Bid Tabulation"); and

WHEREAS, it has been determined that the bid proposal (the "Proposal") submitted by the financial institution listed first on the Bid Tabulation fully complies with the bid requirements set forth in the Notice of Sale and is deemed to be the most advantageous to the Village. Ehlers has recommended that the Village accept the Proposal. A copy of said Proposal

submitted by such institution (the "Purchaser") is attached hereto as Exhibit C and incorporated herein by this reference.

NOW, THEREFORE, BE IT RESOLVED by the Village Board of the Village that:

Section 1. Ratification of the Notice of Sale and Offering Materials. The Village Board hereby ratifies and approves the details of the Notes set forth in Exhibit A attached hereto as and for the details of the Notes. The Notice of Sale and any other offering materials prepared and circulated by Ehlers are hereby ratified and approved in all respects. All actions taken by officers of the Village and Ehlers in connection with the preparation and distribution of the Notice of Sale, and any other offering materials are hereby ratified and approved in all respects.

Section 1A. Authorization and Award of the Notes. For the purpose of paying the cost of the Project, there shall be borrowed pursuant to Section 67.12(12), Wisconsin Statutes, the principal sum of THREE MILLION EIGHT HUNDRED SIXTY THOUSAND DOLLARS (\$3,860,000) from the Purchaser in accordance with the terms and conditions of the Proposal. The Proposal of the Purchaser offering to purchase the Notes for the sum set forth on the Proposal, plus accrued interest to the date of delivery, resulting in a true interest cost as set forth on the Proposal, is hereby accepted. The President and Village Clerk or other appropriate officers of the Village are authorized and directed to execute an acceptance of the Proposal on behalf of the Village. The good faith deposit of the Purchaser shall be applied in accordance with the Notice of Sale, and any good faith deposits submitted by unsuccessful bidders shall be promptly returned. The Notes shall bear interest at the rates set forth on the Proposal.

Section 2. Terms of the Notes. The Notes shall be designated "General Obligation Promissory Notes, Series 2025A"; shall be issued in the aggregate principal amount of \$3,860,000; shall be dated May 1, 2025; shall be in the denomination of \$5,000 or any integral multiple thereof; shall be numbered R-1 and upward; and shall bear interest at the rates per annum and mature on May 1 of each year, in the years and principal amounts as set forth on the Pricing Summary attached hereto as Exhibit D-1 and incorporated herein by this reference. Interest shall be payable semi-annually on May 1 and November 1 of each year commencing on May 1, 2026. Interest shall be computed upon the basis of a 360-day year of twelve 30-day months and will be rounded pursuant to the rules of the Municipal Securities Rulemaking Board. The schedule of principal and interest payments due on the Notes is set forth on the Debt Service Schedule attached hereto as Exhibit D-2 and incorporated herein by this reference (the "Schedule").

Section 3. Redemption Provisions. The Notes maturing on May 1, 2035 and thereafter shall be subject to redemption prior to maturity, at the option of the Village, on May 1, 2034 or on any date thereafter. Said Notes shall be redeemable as a whole or in part, and if in part, from maturities selected by the Village, and within each maturity by lot, at the principal amount thereof, plus accrued interest to the date of redemption.

[The Proposal specifies that [some of] the Notes shall be subject to mandatory redemption. The terms of such mandatory redemption are set forth on an attachment hereto as Exhibit MRP and incorporated herein by this reference. Upon the optional redemption of any of

the Notes subject to mandatory redemption, the principal amount of such Notes so redeemed shall be credited against the mandatory redemption payments established in Exhibit MRP for such Notes in such manner as the Village shall direct.]

Section 4. Form of the Notes. The Notes shall be issued in registered form and shall be executed and delivered in substantially the form attached hereto as Exhibit E and incorporated herein by this reference.

Section 5. Tax Provisions.

(A) Direct Annual Irrepealable Tax Levy. For the purpose of paying the principal of and interest on the Notes as the same becomes due, the full faith, credit and resources of the Village are hereby irrevocably pledged, and there is hereby levied upon all of the taxable property of the Village a direct annual irrepealable tax in the years 2025 through 2044 for the payments due in the years 2026 through 2045 in the amounts set forth on the Schedule.

(B) Tax Collection. So long as any part of the principal of or interest on the Notes remains unpaid, the Village shall be and continue without power to repeal such levy or obstruct the collection of said tax until all such payments have been made or provided for. After the issuance of the Notes, said tax shall be, from year to year, carried onto the tax roll of the Village and collected in addition to all other taxes and in the same manner and at the same time as other taxes of the Village for said years are collected, except that the amount of tax carried onto the tax roll may be reduced in any year by the amount of any surplus money in the Debt Service Fund Account created below.

(C) Additional Funds. If at any time there shall be on hand insufficient funds from the aforesaid tax levy to meet principal and/or interest payments on said Notes when due, the requisite amounts shall be paid from other funds of the Village then available, which sums shall be replaced upon the collection of the taxes herein levied.

Section 6. Segregated Debt Service Fund Account.

(A) Creation and Deposits. There shall be and there hereby is established in the treasury of the Village, if one has not already been created, a debt service fund, separate and distinct from every other fund, which shall be maintained in accordance with generally accepted accounting principles. Debt service or sinking funds established for obligations previously issued by the Village may be considered as separate and distinct accounts within the debt service fund.

Within the debt service fund, there hereby is established a separate and distinct account designated as the "Debt Service Fund Account for General Obligation Promissory Notes, Series 2025A, dated May 1, 2025" (the "Debt Service Fund Account") and such account shall be maintained until the indebtedness evidenced by the Notes is fully paid or otherwise extinguished. There shall be deposited into the Debt Service Fund Account (i) all accrued interest received by the Village at the time of delivery of and payment for the Notes; (ii) any premium which may be received by the Village above the par value of the Notes and accrued interest thereon; (iii) all

money raised by the taxes herein levied and any amounts appropriated for the specific purpose of meeting principal of and interest on the Notes when due; (iv) such other sums as may be necessary at any time to pay principal of and interest on the Notes when due; (v) surplus monies in the Borrowed Money Fund as specified below; and (vi) such further deposits as may be required by Section 67.11, Wisconsin Statutes.

(B) Use and Investment. No money shall be withdrawn from the Debt Service Fund Account and appropriated for any purpose other than the payment of principal of and interest on the Notes until all such principal and interest has been paid in full and the Notes canceled; provided (i) the funds to provide for each payment of principal of and interest on the Notes prior to the scheduled receipt of taxes from the next succeeding tax collection may be invested in direct obligations of the United States of America maturing in time to make such payments when they are due or in other investments permitted by law; and (ii) any funds over and above the amount of such principal and interest payments on the Notes may be used to reduce the next succeeding tax levy, or may, at the option of the Village, be invested by purchasing the Notes as permitted by and subject to Section 67.11(2)(a), Wisconsin Statutes, or in permitted municipal investments under the pertinent provisions of the Wisconsin Statutes ("Permitted Investments"), which investments shall continue to be a part of the Debt Service Fund Account. Any investment of the Debt Service Fund Account shall at all times conform with the provisions of the Internal Revenue Code of 1986, as amended (the "Code") and any applicable Treasury Regulations (the "Regulations").

(C) Remaining Monies. When all of the Notes have been paid in full and canceled, and all Permitted Investments disposed of, any money remaining in the Debt Service Fund Account shall be transferred and deposited in the general fund of the Village, unless the Village Board directs otherwise.

Section 7. Proceeds of the Notes; Segregated Borrowed Money Fund. The proceeds of the Notes (the "Note Proceeds") (other than any premium and accrued interest which must be paid at the time of the delivery of the Notes into the Debt Service Fund Account created above) shall be deposited into a special fund (the "Borrowed Money Fund") separate and distinct from all other funds of the Village and disbursed solely for the purpose or purposes for which borrowed. Monies in the Borrowed Money Fund may be temporarily invested in Permitted Investments. Any monies, including any income from Permitted Investments, remaining in the Borrowed Money Fund after the purpose or purposes for which the Notes have been issued have been accomplished, and, at any time, any monies as are not needed and which obviously thereafter cannot be needed for such purpose(s) shall be deposited in the Debt Service Fund Account.

Section 8. No Arbitrage. All investments made pursuant to this Resolution shall be Permitted Investments, but no such investment shall be made in such a manner as would cause the Notes to be "arbitrage bonds" within the meaning of Section 148 of the Code or the Regulations and an officer of the Village, charged with the responsibility for issuing the Notes, shall certify as to facts, estimates, circumstances and reasonable expectations in existence on the date of delivery of the Notes to the Purchaser which will permit the conclusion that the Notes are not "arbitrage bonds," within the meaning of the Code or Regulations.

Section 9. Compliance with Federal Tax Laws. (a) The Village represents and covenants that the projects financed by the Notes and the ownership, management and use of the projects will not cause the Notes to be "private activity bonds" within the meaning of Section 141 of the Code. The Village further covenants that it shall comply with the provisions of the Code to the extent necessary to maintain the tax-exempt status of the interest on the Notes including, if applicable, the rebate requirements of Section 148(f) of the Code. The Village further covenants that it will not take any action, omit to take any action or permit the taking or omission of any action within its control (including, without limitation, making or permitting any use of the proceeds of the Notes) if taking, permitting or omitting to take such action would cause any of the Notes to be an arbitrage bond or a private activity bond within the meaning of the Code or would otherwise cause interest on the Notes to be included in the gross income of the recipients thereof for federal income tax purposes. The Village Clerk or other officer of the Village charged with the responsibility of issuing the Notes shall provide an appropriate certificate of the Village certifying that the Village can and covenanting that it will comply with the provisions of the Code and Regulations.

(b) The Village also covenants to use its best efforts to meet the requirements and restrictions of any different or additional federal legislation which may be made applicable to the Notes provided that in meeting such requirements the Village will do so only to the extent consistent with the proceedings authorizing the Notes and the laws of the State of Wisconsin and to the extent that there is a reasonable period of time in which to comply.

Section 10. Designation as Qualified Tax-Exempt Obligations. The Notes are hereby designated as "qualified tax-exempt obligations" for purposes of Section 265 of the Code, relating to the ability of financial institutions to deduct from income for federal income tax purposes, interest expense that is allocable to carrying and acquiring tax-exempt obligations.

Section 11. Execution of the Notes; Closing; Professional Services. The Notes shall be issued in printed form, executed on behalf of the Village by the manual or facsimile signatures of the President and Village Clerk, authenticated, if required, by the Fiscal Agent (defined below), sealed with its official or corporate seal, if any, or a facsimile thereof, and delivered to the Purchaser upon payment to the Village of the purchase price thereof, plus accrued interest to the date of delivery (the "Closing"). The facsimile signature of either of the officers executing the Notes may be imprinted on the Notes in lieu of the manual signature of the officer but, unless the Village has contracted with a fiscal agent to authenticate the Notes, at least one of the signatures appearing on each Note shall be a manual signature. In the event that either of the officers whose signatures appear on the Notes shall cease to be such officers before the Closing, such signatures shall, nevertheless, be valid and sufficient for all purposes to the same extent as if they had remained in office until the Closing. The aforesaid officers are hereby authorized and directed to do all acts and execute and deliver the Notes and all such documents, certificates and acknowledgements as may be necessary and convenient to effectuate the Closing. The Village hereby authorizes the officers and agents of the Village to enter into, on its behalf, agreements and contracts in conjunction with the Notes, including but not limited to agreements and contracts for legal, trust, fiscal agency, disclosure and continuing disclosure, and rebate calculation services. Any such contract heretofore entered into in conjunction with the issuance of the Notes is hereby ratified and approved in all respects.

Section 12. Payment of the Notes; Fiscal Agent. The principal of and interest on the Notes shall be paid by Bond Trust Services Corporation, Roseville, Minnesota, which is hereby appointed as the Village's registrar and fiscal agent pursuant to the provisions of Section 67.10(2), Wisconsin Statutes (the "Fiscal Agent"). The Village hereby authorizes the President and Village Clerk or other appropriate officers of the Village to enter into a Fiscal Agency Agreement between the Village and the Fiscal Agent. Such contract may provide, among other things, for the performance by the Fiscal Agent of the functions listed in Wis. Stats. Sec. 67.10(2)(a) to (j), where applicable, with respect to the Notes.

Section 13. Persons Treated as Owners; Transfer of Notes. The Village shall cause books for the registration and for the transfer of the Notes to be kept by the Fiscal Agent. The person in whose name any Note shall be registered shall be deemed and regarded as the absolute owner thereof for all purposes and payment of either principal or interest on any Note shall be made only to the registered owner thereof. All such payments shall be valid and effectual to satisfy and discharge the liability upon such Note to the extent of the sum or sums so paid.

Any Note may be transferred by the registered owner thereof by surrender of the Note at the office of the Fiscal Agent, duly endorsed for the transfer or accompanied by an assignment duly executed by the registered owner or his attorney duly authorized in writing. Upon such transfer, the President and Village Clerk shall execute and deliver in the name of the transferee or transferees a new Note or Notes of a like aggregate principal amount, series and maturity and the Fiscal Agent shall record the name of each transferee in the registration book. No registration shall be made to bearer. The Fiscal Agent shall cancel any Note surrendered for transfer.

The Village shall cooperate in any such transfer, and the President and Village Clerk are authorized to execute any new Note or Notes necessary to effect any such transfer.

Section 14. Record Date. The 15th day of the calendar month next preceding each interest payment date shall be the record date for the Notes (the "Record Date"). Payment of interest on the Notes on any interest payment date shall be made to the registered owners of the Notes as they appear on the registration book of the Village at the close of business on the Record Date.

Section 15. Utilization of The Depository Trust Company Book-Entry-Only System. In order to make the Notes eligible for the services provided by The Depository Trust Company, New York, New York ("DTC"), the Village agrees to the applicable provisions set forth in the Blanket Issuer Letter of Representations, which the Village Clerk or other authorized representative of the Village is authorized and directed to execute and deliver to DTC on behalf of the Village to the extent an effective Blanket Issuer Letter of Representations is not presently on file in the Village Clerk's office.

Section 16. Payment of Issuance Expenses. The Village authorizes the Purchaser to forward the amount of the proceeds of the Notes allocable to the payment of issuance expenses to a financial institution selected by Ehlers at Closing for further distribution as directed by Ehlers.

Section 17. Official Statement. The Village Board hereby approves the Preliminary Official Statement with respect to the Notes and deems the Preliminary Official Statement as "final" as of its date for purposes of SEC Rule 15c2-12 promulgated by the Securities and Exchange Commission pursuant to the Securities and Exchange Act of 1934 (the "Rule"). All actions taken by officers of the Village in connection with the preparation of such Preliminary Official Statement and any addenda to it or final Official Statement are hereby ratified and approved. In connection with the Closing, the appropriate Village official shall certify the Preliminary Official Statement and any addenda or final Official Statement. The Village Clerk shall cause copies of the Preliminary Official Statement and any addenda or final Official Statement to be distributed to the Purchaser.

Section 18. Undertaking to Provide Continuing Disclosure. The Village hereby covenants and agrees, for the benefit of the owners of the Notes, to enter into a written undertaking (the "Undertaking") if required by the Rule to provide continuing disclosure of certain financial information and operating data and timely notices of the occurrence of certain events in accordance with the Rule. The Undertaking shall be enforceable by the owners of the Notes or by the Purchaser on behalf of such owners (provided that the rights of the owners and the Purchaser to enforce the Undertaking shall be limited to a right to obtain specific performance of the obligations thereunder and any failure by the Village to comply with the provisions of the Undertaking shall not be an event of default with respect to the Notes).

To the extent required under the Rule, the President and Village Clerk, or other officer of the Village charged with the responsibility for issuing the Notes, shall provide a Continuing Disclosure Certificate for inclusion in the transcript of proceedings, setting forth the details and terms of the Village's Undertaking.

Section 19. Record Book. The Village Clerk shall provide and keep the transcript of proceedings as a separate record book (the "Record Book") and shall record a full and correct statement of every step or proceeding had or taken in the course of authorizing and issuing the Notes in the Record Book.

Section 20. Bond Insurance. If the Purchaser determines to obtain municipal bond insurance with respect to the Notes, the officers of the Village are authorized to take all actions necessary to obtain such municipal bond insurance. The President and Village Clerk are authorized to agree to such additional provisions as the bond insurer may reasonably request and which are acceptable to the President and Village Clerk including provisions regarding restrictions on investment of Note proceeds, the payment procedure under the municipal bond insurance policy, the rights of the bond insurer in the event of default and payment of the Notes by the bond insurer and notices to be given to the bond insurer. In addition, any reference required by the bond insurer to the municipal bond insurance policy shall be made in the form of Note provided herein.

Section 21. Conflicting Resolutions; Severability; Effective Date. All prior resolutions, rules or other actions of the Village Board or any parts thereof in conflict with the provisions hereof shall be, and the same are, hereby rescinded insofar as the same may so conflict. In the event that any one or more provisions hereof shall for any reason be held to be illegal or invalid, such illegality or invalidity shall not affect any other provisions hereof. The foregoing shall take effect immediately upon adoption and approval in the manner provided by law.

Adopted, approved and recorded April 8, 2025.

Brian J. Heckendorf
President

ATTEST:

Jacqueline Schuh
Village Clerk

(SEAL)

EXHIBIT A

Notice of Sale

To be provided by Ehlers & Associates, Inc. and incorporated into the Resolution.

(See Attached)

DRAFT

EXHIBIT B

Bid Tabulation

To be provided by Ehlers & Associates, Inc. and incorporated into the Resolution.

(See Attached)

DRAFT

EXHIBIT C

Winning Bid

To be provided by Ehlers & Associates, Inc. and incorporated into the Resolution.

(See Attached)

DRAFT

EXHIBIT D-1

Pricing Summary

To be provided by Ehlers & Associates, Inc. and incorporated into the Resolution.

(See Attached)

DRAFT

EXHIBIT D-2

Debt Service Schedule and Irrepealable Tax Levies

To be provided by Ehlers & Associates, Inc. and incorporated into the Resolution.

(See Attached)

DRAFT

[EXHIBIT MRP

Mandatory Redemption Provision

The Notes due on May 1, ____, ____, and ____ (the "Term Bonds") are subject to mandatory redemption prior to maturity by lot (as selected by the Depository) at a redemption price equal to One Hundred Percent (100%) of the principal amount to be redeemed plus accrued interest to the date of redemption, from debt service fund deposits which are required to be made in amounts sufficient to redeem on May 1 of each year the respective amount of Term Bonds specified below:

For the Term Bonds Maturing on May 1, ____

<u>Redemption Date</u>	<u>Amount</u>
____	\$ ____
____	____
____	____ (maturity)

For the Term Bonds Maturing on May 1, ____

<u>Redemption Date</u>	<u>Amount</u>
____	\$ ____
____	____
____	____ (maturity)

For the Term Bonds Maturing on May 1, ____

<u>Redemption Date</u>	<u>Amount</u>
____	\$ ____
____	____
____	____ (maturity)

For the Term Bonds Maturing on May 1, ____

<u>Redemption Date</u>	<u>Amount</u>
____	\$ ____
____	____
____	____ (maturity)]

EXHIBIT E

(Form of Note)

REGISTERED UNITED STATES OF AMERICA DOLLARS
STATE OF WISCONSIN
WASHINGTON COUNTY
NO. R- VILLAGE OF JACKSON \$ _____
GENERAL OBLIGATION PROMISSORY NOTE, SERIES 2025A

MATURITY DATE: ORIGINAL DATE OF ISSUE: INTEREST RATE: CUSIP:
May 1, _____ May 1, 2025 _____ % _____

DEPOSITORY OR ITS NOMINEE NAME: CEDE & CO.

PRINCIPAL AMOUNT: _____ THOUSAND DOLLARS
(\$ _____)

FOR VALUE RECEIVED, the Village of Jackson, Washington County, Wisconsin (the "Village"), hereby acknowledges itself to owe and promises to pay to the Depository or its Nominee Name (the "Depository") identified above (or to registered assigns), on the maturity date identified above, the principal amount identified above, and to pay interest thereon at the rate of interest per annum identified above, all subject to the provisions set forth herein regarding redemption prior to maturity. Interest shall be payable semi-annually on May 1 and November 1 of each year commencing on May 1, 2026 until the aforesaid principal amount is paid in full. Both the principal of and interest on this Note are payable to the registered owner in lawful money of the United States. Interest payable on any interest payment date shall be paid by wire transfer to the Depository in whose name this Note is registered on the Bond Register maintained by Bond Trust Services Corporation, Roseville, Minnesota (the "Fiscal Agent") or any successor thereto at the close of business on the 15th day of the calendar month next preceding each interest payment date (the "Record Date"). This Note is payable as to principal upon presentation and surrender hereof at the office of the Fiscal Agent.

For the prompt payment of this Note together with interest hereon as aforesaid and for the levy of taxes sufficient for that purpose, the full faith, credit and resources of the Village are hereby irrevocably pledged.

This Note is one of an issue of Notes aggregating the principal amount of \$3,860,000, all of which are of like tenor, except as to denomination, interest rate, maturity date and redemption provision, issued by the Village pursuant to the provisions of Section 67.12(12), Wisconsin Statutes, for public purposes, including paying the cost of projects included in the Village's Capital Improvement Plan such as street improvement projects, water and sewer projects, street projects in TID 7 and a dog park development, as authorized by a resolution adopted on April 8, 2025. Said resolution is recorded in the official minutes of the Village Board for said date.

The Notes maturing on May 1, 2035 and thereafter are subject to redemption prior to maturity, at the option of the Village, on May 1, 2034 or on any date thereafter. Said Notes are redeemable as a whole or in part, and if in part, from maturities selected by the Village, and within each maturity by lot (as selected by the Depository), at the principal amount thereof, plus accrued interest to the date of redemption.

【The Notes maturing in the years _____ are subject to mandatory redemption by lot as provided in the resolution referred to above, at the redemption price of par plus accrued interest to the date of redemption and without premium.】

In the event the Notes are redeemed prior to maturity, as long as the Notes are in book-entry-only form, official notice of the redemption will be given by mailing a notice by registered or certified mail, overnight express delivery, facsimile transmission, electronic transmission or in any other manner required by the Depository, to the Depository not less than thirty (30) days nor more than sixty (60) days prior to the redemption date. If less than all of the Notes of a maturity are to be called for redemption, the Notes of such maturity to be redeemed will be selected by lot. Such notice will include but not be limited to the following: the designation, date and maturities of the Notes called for redemption, CUSIP numbers, and the date of redemption. Any notice provided as described herein shall be conclusively presumed to have been duly given, whether or not the registered owner receives the notice. The Notes shall cease to bear interest on the specified redemption date provided that federal or other immediately available funds sufficient for such redemption are on deposit at the office of the Depository at that time. Upon such deposit of funds for redemption the Notes shall no longer be deemed to be outstanding.

It is hereby certified and recited that all conditions, things and acts required by law to exist or to be done prior to and in connection with the issuance of this Note have been done, have existed and have been performed in due form and time; that the aggregate indebtedness of the Village, including this Note and others issued simultaneously herewith, does not exceed any limitation imposed by law or the Constitution of the State of Wisconsin; and that a direct annual irrepealable tax has been levied sufficient to pay this Note, together with the interest thereon, when and as payable.

This Note has been designated by the Village Board as a "qualified tax-exempt obligation" pursuant to the provisions of Section 265(b)(3) of the Internal Revenue Code of 1986, as amended.

This Note is transferable only upon the books of the Village kept for that purpose at the office of the Fiscal Agent, only in the event that the Depository does not continue to act as depository for the Notes, and the Village appoints another depository, upon surrender of the Note to the Fiscal Agent, by the registered owner in person or his duly authorized attorney, together with a written instrument of transfer (which may be endorsed hereon) satisfactory to the Fiscal Agent duly executed by the registered owner or his duly authorized attorney. Thereupon a new fully registered Note in the same aggregate principal amount shall be issued to the new depository in exchange therefor and upon the payment of a charge sufficient to reimburse the Village for any tax, fee or other governmental charge required to be paid with respect to such registration. The Fiscal Agent shall not be obliged to make any transfer of the Notes (i) after the

Record Date, (ii) during the fifteen (15) calendar days preceding the date of any publication of notice of any proposed redemption of the Notes, or (iii) with respect to any particular Note, after such Note has been called for redemption. The Fiscal Agent and Village may treat and consider the Depository in whose name this Note is registered as the absolute owner hereof for the purpose of receiving payment of, or on account of, the principal or redemption price hereof and interest due hereon and for all other purposes whatsoever. The Notes are issuable solely as negotiable, fully-registered Notes without coupons in the denomination of \$5,000 or any integral multiple thereof.

This Note shall not be valid or obligatory for any purpose until the Certificate of Authentication hereon shall have been signed by the Fiscal Agent.

No delay or omission on the part of the owner hereof to exercise any right hereunder shall impair such right or be considered as a waiver thereof or as a waiver of or acquiescence in any default hereunder.

IN WITNESS WHEREOF, the Village of Jackson, Washington County, Wisconsin, by its governing body, has caused this Note to be executed for it and in its name by the manual or facsimile signatures of its duly qualified President and Village Clerk; and to be sealed with its official or corporate seal, if any, all as of the original date of issue specified above.

VILLAGE OF JACKSON
WASHINGTON COUNTY, WISCONSIN

By: _____
Brian J. Heckendorf
President

(SEAL)

By: _____
Jacqueline Schuh
Village Clerk

Date of Authentication: _____, _____

CERTIFICATE OF AUTHENTICATION

This Note is one of the Notes of the issue authorized by the within-mentioned resolution of the Village of Jackson, Washington County, Wisconsin.

BOND TRUST SERVICES
CORPORATION,
ROSEVILLE, MINNESOTA

By _____
Authorized Signatory

DRAFT

ASSIGNMENT

FOR VALUE RECEIVED, the undersigned sells, assigns and transfers unto

(Name and Address of Assignee)

(Social Security or other Identifying Number of Assignee)

the within Note and all rights thereunder and hereby irrevocably constitutes and appoints _____, Legal Representative, to transfer said Note on the books kept for registration thereof, with full power of substitution in the premises.

Dated: _____

Signature Guaranteed:

(e.g. Bank, Trust Company
or Securities Firm)

(Depository or Nominee Name)

NOTICE: This signature must correspond with the name of the Depository or Nominee Name as it appears upon the face of the within Note in every particular, without alteration or enlargement or any change whatever.

(Authorized Officer)



Taking the lead in Washington County.

STAFF MEMO

Village of Jackson
Plan Commission

Meeting Date: April 8, 2025
Agenda Item: # 8.a
To: Village Board
From: Collin Johnson, Director of Inspections/Zoning
Subject: Review of Certified Survey Map for Parcel V3_008700K and Parcel: V3_007900Y - Dittmar Properties, LLC

Background and Analysis:

Dittmar Properties, LLC. seeks Village review and approval of a revised Certified Survey Map (CSM) for a portion of the property identified as Parcel V3_008700L and Parcel V3_007900Y located in the Village of Jackson. The CSM, if approved, would join the two properties and create a new singular parcel consisting of 1.038-acres (45,210 sf) in area.

The property is further described as follows:

A division of Outlot 2 in Certified Survey Map No. 6901 and Lands, being a part of the Northwest 1/4 and Southwest 1/4 of the Southwest 1/4 of Section 18, in Township 10 North, Range 20 East, in the Village of Jackson, Washington County, Wisconsin.

Comprehensive Plan & Zoning Impacts:

The property is designated Multi-Family/High Density Urban Residential under the Village Comprehensive Plan and has multiple zoning designations, including R-1 Single-Family Residential, Planned Unit Development, and R-9 Mobile Home Park.

Site Plan:

See attached location map and draft Certified Survey Map.

Review Procedures:

The Plan Commission is advisory; and the Village Board makes the final decision.

Signage:

N/A

Additional Staff Comments:

Building Inspection/Zoning

- Staff recommends approval of the CSM as submitted.



Taking the lead in Washington County.

Notice Requirements:

Posting on the Agenda

Potential Action:

Motion to recommend the Village Board approve the Certified Survey Map for Parcel: V3_007900Y and Parcel V3_008700K.

Attachments:

1. PC Application
2. Location Map
3. Certified Survey Map (DRAFT)

Village of Jackson
PLAN COMMISSION APPLICATION

Application/Permit #: _____

PROPERTY INFORMATION

☐ COMMERCIAL ☐ INDUSTRIAL ☐ RESIDENTIAL ☐ OTHER _____

☐ CONDITIONAL USE ☐ PLANNED UNIT DEVELOPMENT ☒ CERTIFIED SURVEY MAP

☐ New ☐ New ☐ CONCEPT PLAN

☐ Amendment ☐ Amendment ☐ COMP. PLAN AMENDMENT

☐ Special Use ☐ Special Use ☐ OTHER _____

(For existing Cond. Use ONLY) (For existing PUD ONLY)

Property Address: Rosewood Lane Unit: _____ Jackson, WI

Parcel #: Lot 1 Lot Size: 41,489 sq. ft. Building Area: _____ sq. ft.

Current Zoning: ☐ B-1 ☐ B-2 ☐ M-1 ☐ M-2 ☐ I-1 ☐ PUD ☐ Other R-1 Floodplain: Y / N

APPLICANT INFORMATION

Name(s): Dittmar Realty, Inc

Mailing Address: PO Box 99, Menomonee Falls State WI Zip 53052

Office: (____) _____ Cell: (____) _____ Fax: (____) _____

Email: _____

BUSINESS INFORMATION (If New Business)

Legal Business Name: _____

D/B/A: _____ FEIN #: _____ - _____

Mailing Address: _____ State _____ Zip _____

Office: (____) _____ Cell: (____) _____ Fax: (____) _____

Email: _____

Website: _____

PROPERTY OWNER INFORMATION

Name(s): Dittmar Properties, LLC

Address: N81 W15111 Appleton Ave, Menomonee Falls State WI Zip 53051

Office: (262) 251-5800 Cell: (414) 870-5819 Fax: (____) _____

Email: cdunn@drilots.com

ARCHITECT / ENGINEER / CONTRACTOR INFORMATION (Circle One)

Firm Name: R.A. Smith, Inc.

Primary Contact: John Casucci

Address: 16745 W Bluemound Rd, Brookfield State WI Zip 53005

Office: (262) 781-1000 Cell: (____) _____ Fax: (____) _____

Email: john.Casucci@rasmith.com

Please provide as much detailed information as possible. (Add additional pages if needed.)

Briefly explain what you are requesting to be reviewed and/or approved: creating a new CSM

Provide a brief overview of proposed use(s) of entire property and/or lease space: Vacant land, in the future may possibly rezone to multifamily

Hours of Operation: _____

Provide a brief overview of proposed daily on-site operations: _____

Describe any potential environmental impacts from the proposed use including but not limited to exterior storage, noise, smoke, dust, odors, hazardous materials, vibration, horns, speakers, vehicles and equipment operation and exterior generators, HVAC, or other stationary mechanical equipment, etc.: _____

Describe all businesses, properties and other entities located adjacent to the proposed use: mobile home park to the east, single family to the west, multi-family to the north.

Describe any proposed, development, on-site improvements, or other construction/remodeling activities: _____

Describe any proposed grading, and/or stormwater management plan: _____

Describe any proposed landscape plan/improvements including driveways, sidewalks, vegetative plantings, etc.: _____

Describe any proposed on-site security measures including site lighting: _____

Describe any existing or proposed Life Safety Systems (Includes fire hydrants, fire suppression & fire alarm systems): _____

Describe the projected traffic circulation and impacts: _____

List all setbacks from rights-of-way and property lines and height limitations: _____

Provide status of State/Federal License(s) or Certificate(s) required for operation, if any: _____

Does this project require other Jurisdictional Approvals from other Governmental or Regulatory entities?

☐ No ☐ Yes If yes, explain: _____

Describe any proposed signage including type, size, and location: _____

If construction is proposed, describe proposed exterior building materials (type, color, etc.): _____

Describe any site-specific features/constraints, etc.: _____

Outline proposed parking requirements including number of spaces plus those dedicated for handicapped parking: _____

Describe all proposed screening/buffering from adjacent properties (where required by ordinance): _____

Describe the proposed provisions for refuse and recycling collection/storage and required screening/buffering: _____

Projected Sewer/Wastewater Usage: _____ gal/year

Projected Water Usage: _____ gal/year

ACKNOWLEDGEMENT & SIGNATURES

I/We hereby certify that I/We have reviewed the above Village of Jackson Plan Commission application and requirements, and hereby certify that the above information, attachments, and exhibits are complete, true and correct. I/We further understand that any missing or incomplete information may result in a delay of the review of this application. The Village reserves the right to request additional information as deemed necessary.

You MUST sign and date this Application!

Applicant Name (Print):

Carla J Dunn

Applicant Signature:

CJ Dunn

Co-Applicant Name (Print):

CO-Applicant Signature:

Date of Application:

1-31-2025

SUBMIT TO:

Village of Jackson – Building Inspection Dept.
W194 N16660 Eagle Drive
Jackson, WI 53037

PAYMENT INFO:

Payment is required at the time of submittal.

Cash, Checks, or Credit Cards are accepted (fees apply)

(Make checks payable to Village of Jackson)

QUESTIONS?

Zoning Director:

For questions concerning application submittal, zoning, or technical questions.

Phone:

(262) 677-9696 x810

Email:

collin.johnson@villageofjacksonwi.gov

TERMS OF THIS PERMIT

1. This permit shall become effective upon Village approval and where required, the execution and recording by the owners of the premises of an acceptance hereof in such form as to constitute an effective covenant running with the land.
2. The permit shall be void unless: (a) pursuant to the Building and Zoning Codes of the Village, the approved use is commenced or (b) the building permit is obtained within 12 months of the date of Village Board approval.
3. This approval is subject to amendment and termination in accordance with the provisions of the Zoning Code of the Village of Jackson.
4. Construction and operation of this permit shall be in strict conformity to the approved building, site, and operational plans which were filed in connection with the application for this approval (as attached and/or referenced).
5. Any of the conditions of this permit which would normally be the responsibility of the tenants of the premises, shall be made a part of their lease by the owner.

----- THIS PAGE FOR VILLAGE USE ONLY -----

VILLAGE APPROVAL:

☐ TEMPORARY Expiration Date: _____, 20____

Plan Commission Approval: Meeting Date: _____, 20____

Village Board Approval: Meeting Date: _____, 20____

In-House Approval (O-T-C): Date: _____, 20____

Approved by: Village Administrator

Conditions and Duration of Approval:

Depending on the request, approvals shall generally be continual or temporary in nature. ALL approvals are subject to the Conditions of Approval outlined below. All conditional or special uses/approvals shall, upon complaint, be subject to review, amendment, or revocation by the Village. Where temporary approvals are issued, such approvals shall be subject to the time limitations specified.

Conditions of Approval: _____

APPLICATION DENIED: Date: _____, 20____

Staff Initials: _____

Reason for Denial: _____

FOR OFFICE USE ONLY
Acct. #: 100-00-45730-000-00

Date Received: 12/27/24

Amount: \$ 150.00

Payment Type: ☒ CH / CC / CASH

Check/Rcpt. #: 030230

Received By: [Signature]

VILLAGE OF JACKSON

N168W19851 MAIN ST

JACKSON, WI 53037

Receipt Nbr: 293136**Date:** 1/02/2025**Check****RECEIVED
FROM**

DITTMAR REALTY

\$150.00

<u>Type of Payment</u>	<u>Description</u>	<u>Amount</u>
Accounting	PLANNING / ZONING FEES	150.00
	CSM - ROSEWOOD LN	

TOTAL RECEIVED	150.00
-----------------------	---------------

Receipt Memo: CSM - ROSEWOOD LN/CK#020230

Rosewood Lane



3/10/2025, 8:41:58 AM

- Current Parcel

Override 1

Address Point

Lot Number

Certified Survey Number

Leader Lines
- Parcel Taxkey & Acreage

PLSS Section

PLSS Quarter

Lot

Plat

Certified Survey Map
- Right-of-Way


Municipality

Local Road Labels

Local Road

Named Private Drive

Meander Line

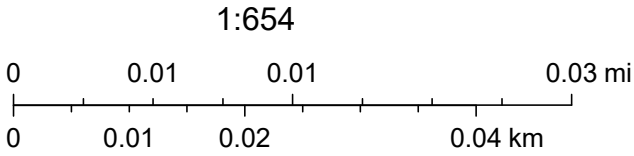


CERTIFIED SURVEY MAP NO. _____



A division of Outlot 2 in Certified Survey Map No. 6901 and Lands, being a part of the Northwest 1/4 and Southwest 1/4 of the Southwest 1/4 of Section 18, in Township 10 North, Range 20 East, in the Village of Jackson, Washington County, Wisconsin.

- INDICATES FOUND 1" IRON PIPE
- INDICATES SET 1.315" O.D. IRON PIPE AT LEAST 18" IN LENGTH, 1.68 LBS. PER LINEAL FOOT.

ALL DIMENSIONS SHOWN ARE MEASURED TO THE NEAREST HUNDREDTH OF A FOOT.
ALL BEARINGS ARE REFERENCED TO THE WEST LINE OF THE SW. 1/4 OF SECTION 18, T 10 N, R 20 E, WHICH BEARS N01°17'18"W. WISCONSIN STATE PLANE COORDINATE SYSTEM, SOUTH ZONE (NAD 83/2011).

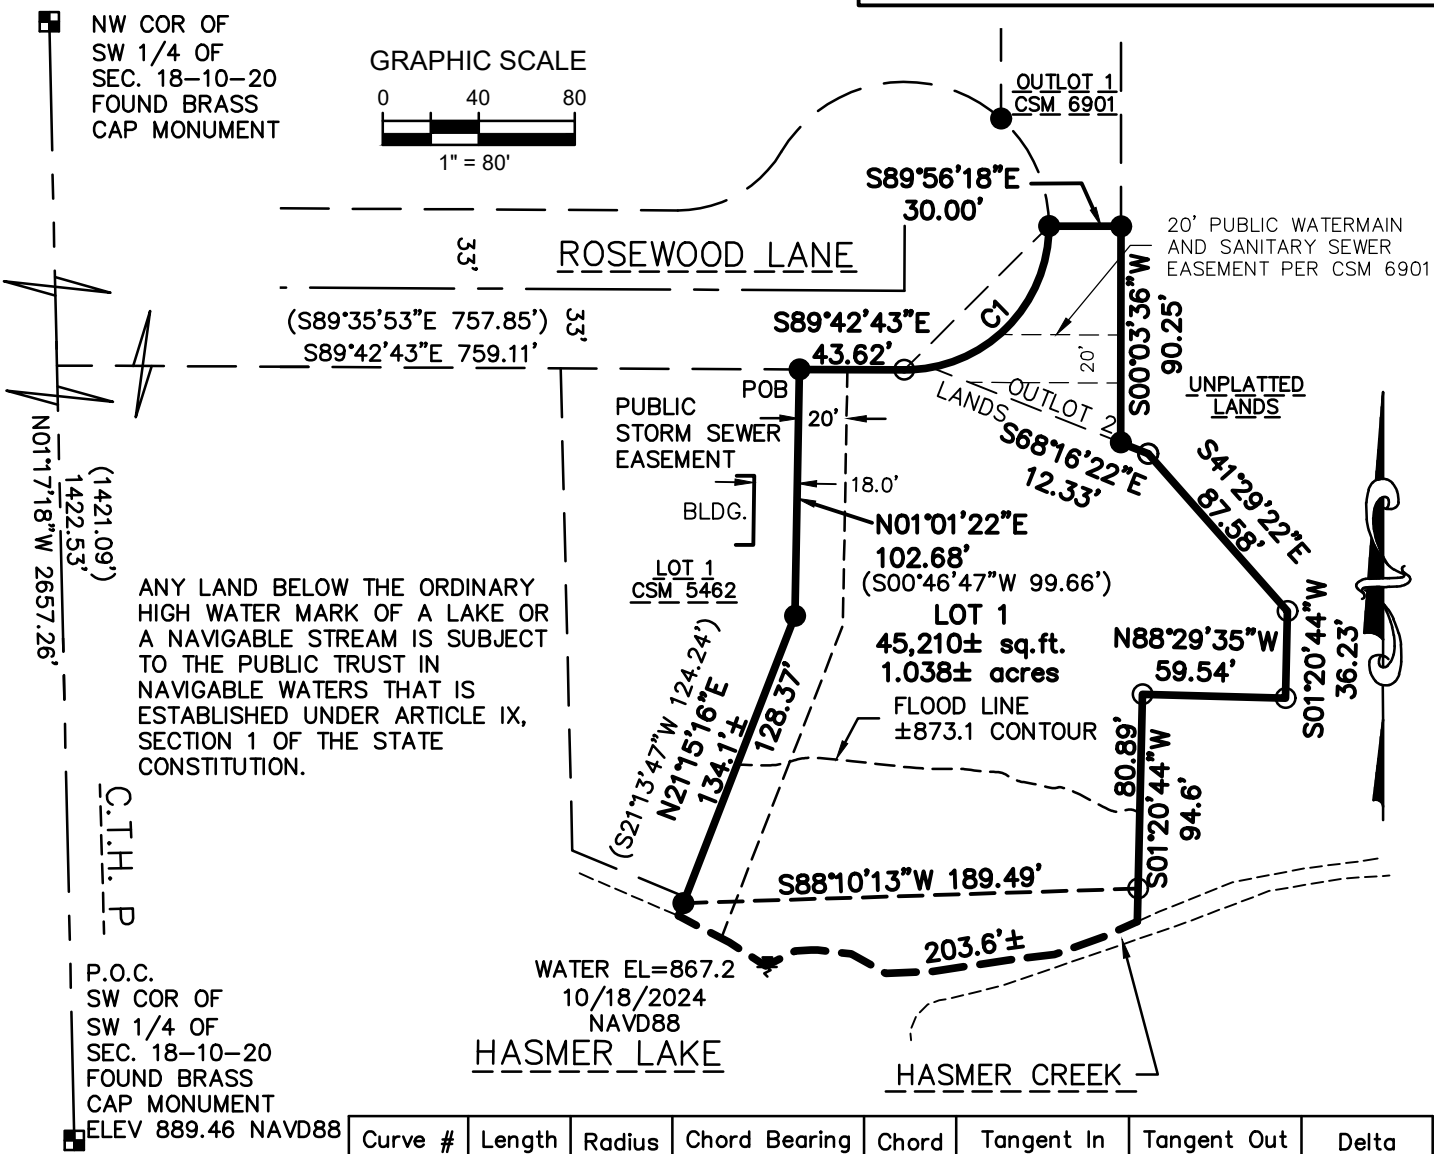

Curve #	Length	Radius	Chord Bearing	Chord	Tangent In	Tangent Out	Delta
C1	94.49	60.00	N45°10'27"E	85.02	S89°42'43"E	N00°03'36"E	90°13'41"

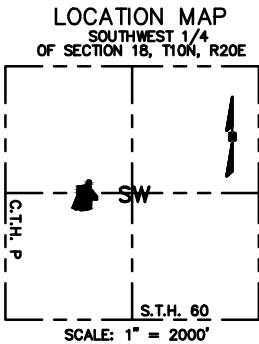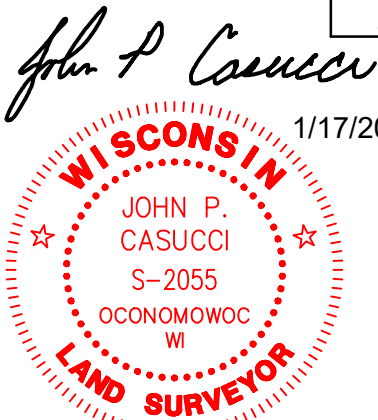

OWNER:
DITTMAR PROPERTIES LLC
PO BOX 301
JACKSON, WI 53037

SURVEYOR:
JOHN P. CASUCCI

raSmith
CREATIVITY BEYOND ENGINEERING

16745 W. Bluemound Road
Brookfield, WI 53005-5938
(262) 781-1000
rasmith.com

CERTIFIED SURVEY MAP NO. _____

A division of Outlot 2 in Certified Survey Map No. 6901 and Lands, being a part of the Northwest 1/4 and Southwest 1/4 of the Southwest 1/4 of Section 18, in Township 10 North, Range 20 East, in the Village of Jackson, Washington County, Wisconsin.

SURVEYOR'S CERTIFICATE

STATE OF WISCONSIN }
 :SS
WAUKESHA COUNTY }

I, JOHN P. CASUCCI, Professional Land Surveyor, do hereby certify:

THAT I have surveyed, divided and mapped a division of a part of the Northwest 1/4 and Southwest 1/4 of the Southwest 1/4 of Section 18, in Township 10 North, Range 20 East, in the Village of Jackson, Washington County, Wisconsin, which is bounded and described as follows:

Commencing at the Southwest corner of the Southwest 1/4 of said Section; thence North 01° 17' 18" West along the West line of said 1/4 Section a distance of 1422.53 feet to a point on the Westerly extension of the South line of Rosewood Lane; thence South 89° 42' 43" East along said South line and its extension 759.11 feet to the Northeast corner of Lot 1 in Certified Survey Map No. 5462 and the point of beginning of lands to be described;
thence continuing South 89° 42' 43" East along said South line 43.62 feet to a point; thence Northeasterly along said South line and an arc of a curve to the left with an arc length of 94.49 feet, whose radius is 60.00 feet and whose chord bears North 45° 10' 27" East 85.02 feet to the Southwest corner of Outlot 1 in Certified Survey Map No. 6901; thence South 89° 56' 18" east along the South line of said Outlot 30.00 feet to a point; thence South 00° 03' 36" West 90.25 feet to a point; thence South 68° 16' 22" East 12.33 feet to a point; thence South 41° 29' 22" East 87.58 feet to a point; thence South 01° 20' 44" West 36.23 feet to a point; thence North 88° 29' 35" West 59.54 feet to a point; thence South 01° 20' 44" West 80.89 feet to a point in a meander line; thence South 88° 10' 13" West along said meander line 189.49 feet to a point in the East line of Lot 1 in Certified Survey Map No. 5462; thence North 21° 15' 16" East along said East line 128.37 feet to a point; thence North 01° 01' 22" East along said East line 102.68 feet to the point of beginning.

Including those lands that fall between the meander line and the shore of Hasmer Lake and North bank of Hasmer Creek.

Said land contains 45,210± sq.ft. or 1.038± acres more or less.

THAT I have made the survey, land division and map by the direction of DITTMAR PROPERTIES LLC., owner.

THAT the map is a correct representation of all the exterior boundaries of the land surveyed and the land division thereof made.

THAT I have fully complied with provisions of Chapter 236.34 of the Wisconsin Statutes and the Village of Jackson Ordinances in surveying, dividing and mapping the same.

Field date

JOHN P. CASUCCI
PROFESSIONAL LAND SURVEYOR S-2055

CERTIFIED SURVEY MAP NO. _____

A division of Outlot 2 in Certified Survey Map No. 6901 and Lands, being a part of the Northwest 1/4 and Southwest 1/4 of the Southwest 1/4 of Section 18, in Township 10 North, Range 20 East, in the Village of Jackson, Washington County, Wisconsin.

OWNER CERTIFICATE

DITTMAR PROPERTIES LLC., a limited liability company duly organized and existing under and by virtue of the laws of the State of Wisconsin, as owner, certifies that said corporation has caused the land described on this map to be surveyed, divided and mapped as represented on this map in accordance with the Ordinances of the Village of Jackson.

DITTMAR PROPERTIES LLC., does further certify that this map is required by S.236.10 or S.236.12 to be submitted to the following for approval or objection: Village of Jackson.

IN Witness Whereof, DITTMAR PROPERTIES LLC., has caused these presents to be signed
by _____, it's _____ on this ____ day of _____, 2025.
DITTMAR PROPERTIES LLC.

PERSONALLY came before me this _____ day of _____, 2025,
_____, the _____ of the above named company, to me known
to be the person who executed the foregoing instrument, and acknowledged that he/she executed the
foregoing instrument as such officer on behalf of the entity, by its authority.

(Notary Seal)

(print name)
Notary Public, State of Wisconsin
My commission expires _____

CERTIFIED SURVEY MAP NO. _____

A division of Outlot 2 in Certified Survey Map No. 6901 and Lands, being a part of the Northwest 1/4 and Southwest 1/4 of the Southwest 1/4 of Section 18, in Township 10 North, Range 20 East, in the Village of Jackson, Washington County, Wisconsin.

CONSENT OF CORPORATE MORTGAGEE

_____, a national banking association, duly organized and existing under and by virtue of the laws of the State of _____, as mortgagee of the above described land, consents to the surveying, dividing, mapping and restricting of the land described on this map and in the surveyor's certificate, and to the certificate of the owner of said land.

Date: _____

Entity Name: _____

Signature: _____

Print Name: _____

Title: _____

STATE OF _____ }
 _____ } SS
 _____ COUNTY }

PERSONALLY came before me this _____ day of _____, 20____,

_____, the _____ of the above named organization, to me known to be the person who executed the foregoing instrument and acknowledged that he/she executed the foregoing instrument as such officer on behalf of the entity, by its authority.

(Notary Seal)

```
(print name)
```

Notary Public, State of Wisconsin

My commission expires

CERTIFIED SURVEY MAP NO. _____

A division of Outlot 2 in Certified Survey Map No. 6901 and Lands, being a part of the Northwest 1/4 and Southwest 1/4 of the Southwest 1/4 of Section 18, in Township 10 North, Range 20 East, in the Village of Jackson, Washington County, Wisconsin.

VILLAGE OF JACKSON PLANNING COMMISSION APPROVAL

This Certified Survey Map is hereby APPROVED by the Planning Commission of the Village of Jackson on

this _____ day of _____,2025.

Date: _____
Brian J. Heckendorf, Chairperson

VILLAGE OF JACKSON BOARD APPROVAL

This Certified Survey Map is hereby APPROVED by the Village Board of the Village of Jackson on

this _____ day of _____,2025.

Date: _____
Brian J. Heckendorf, Village President

Date: _____
Jen Heidtke, Village Administrator



Taking the lead in Washington County.

STAFF MEMO

Village of Jackson
Plan Commission

Meeting Date: April 8, 2025

Agenda Item: # 8.b

To: Village Board

From: Collin Johnson, Director of Inspections/Zoning

Subject: Ordinance #25-03 Rezoning of Parcel V3_008700K and a Portion of Parcel V3_007900Y - Dittmar Properties, LLC

Background and Analysis:

Dittmar Properties, LLC. seeks to rezone a portion of their property identified as all of Parcel V3_008700K and a portion of Parcel V3_007900Y located in the Village of Jackson. The parcels were joined under a previously approved Certified Survey Map. Current zoning designations including Planned Unit Development (PUD), Single-Family Residential District, and R-9 Mobile Home Park are assigned to these properties. The owner intends to construct multi-family housing within a single building. Therefore, staff are recommending a rezoning to R-8 Multi-Family District which will allow for the multi-family development to proceed.

The property is further described as follows:

A division of Outlot 2 in Certified Survey Map No.6901 and Lands, being a part of the Northwest 1/4 and Southwest 1/4 of the Southwest 1/4 of Section18, in Township 10 North, Range 20 East, in the Village of Jackson, Washington County, Wisconsin.

Comprehensive Plan & Zoning Impacts:

The property is designated Multi-Family/High Density Urban Residential under the Village Comprehensive Plan and currently has multiple zoning designations including R-1 Single-Family Residential, R-9 Mobile Home Park, and Planned Unit Development District.

Site Plan:

See attached location map.

Review Procedures:

The Plan Commission is advisory; and the Village Board makes the final decision.

Signage:

N/A



Taking the lead in Washington County.

Additional Staff Comments:

Building Inspection/Zoning

- Staff recommends approval of the rezoning.

Notice Requirements:

- Posting on the agenda
- Notification of all contiguous property owners
- Notification of all other municipalities located within 1000 feet of subject property (Including any non-contiguous.)
- Class II Notice for Public Hearing

Potential Action:

Motion to recommend the Village Board approve the rezoning of Parcel V3_008700K from Planned Unit Development (PUD) District to R-8 Multi-Family District and a portion of Parcel V3_007900Y from R-1 Single-Family Residential and R-9 Mobile Home Park District to R-8 Multi-Family District.

Attachments:

1. PC Application
2. Location Map
3. Ordinance 25-03 (DRAFT) to Rezone Parcel V3_008700K and Parcel V3_007900Y

Village of Jackson
PLAN COMMISSION APPLICATION

Application/Permit #: _____

PROPERTY INFORMATION

- ☐ COMMERCIAL ☐ INDUSTRIAL ☐ RESIDENTIAL ☐ OTHER _____
- ☐ CONDITIONAL USE ☐ PLANNED UNIT DEVELOPMENT ☐ CERTIFIED SURVEY MAP
- ☐ New ☐ New ☐ CONCEPT PLAN
- ☐ Amendment ☐ Amendment ☐ COMP. PLAN AMENDMENT
- ☐ Special Use ☐ Special Use ☐ OTHER _____
- (For existing Cond. Use ONLY) (For existing PUD ONLY)

Property Address: Rosewood Lane Unit: _____ Jackson, WI

Parcel #: Lot 1 Lot Size: 45,210 sq. ft. Building Area: _____ sq. ft.

Current Zoning: ☐ B-1 ☐ B-2 ☐ M-1 ☐ M-2 ☐ I-1 ☐ PUD ☐ Other R-1 Floodplain: Y / N

APPLICANT INFORMATION

Name(s): Dittmar Realty, Inc

Mailing Address: PO Box 99, Menomonee Falls State WI Zip 53052

Office: (____) _____ Cell: (____) _____ Fax: (____) _____

Email: _____

BUSINESS INFORMATION (If New Business)

Legal Business Name: _____

D/B/A: _____ FEIN #: _____ - _____

Mailing Address: _____ State _____ Zip _____

Office: (____) _____ Cell: (____) _____ Fax: (____) _____

Email: _____

Website: _____

PROPERTY OWNER INFORMATION

Name(s): Dittmar Properties, LLC

Address: N81 W15111 Appleton Ave, Menomonee Falls State WI Zip 53051

Office: (262) 251-5800 Cell: (414) 870-5819 Fax: (____) _____

Email: cdunn@drilots.com

ARCHITECT / ENGINEER / CONTRACTOR INFORMATION (Circle One)

Firm Name: R.A. Smith, Inc.

Primary Contact: John Casucci

Address: 16745 W Bluemound Rd, Brookfield State WI Zip 53005

Office: (262) 781-1000 Cell: (____) _____ Fax: (____) _____

Email: john.Casucci@rasmith.com

Please provide as much detailed information as possible. (Add additional pages if needed.)

Briefly explain what you are requesting to be reviewed and/or approved: Rezone to R8

Provide a brief overview of proposed use(s) of entire property and/or lease space: Construct a 6 family apartment complex.

Hours of Operation: _____

Provide a brief overview of proposed daily on-site operations: _____

Describe any potential environmental impacts from the proposed use including but not limited to exterior storage, noise, smoke, dust, odors, hazardous materials, vibration, horns, speakers, vehicles and equipment operation and exterior generators, HVAC, or other stationary mechanical equipment, etc.: _____

Describe all businesses, properties and other entities located adjacent to the proposed use: mobile home park to the east, single family to the west, multi-family to the north.

Describe any proposed, development, on-site improvements, or other construction/remodeling activities: _____

Describe any proposed grading, and/or stormwater management plan: _____

Describe any proposed landscape plan/improvements including driveways, sidewalks, vegetative plantings, etc.: _____

Describe any proposed on-site security measures including site lighting: _____

Describe any existing or proposed Life Safety Systems (Includes fire hydrants, fire suppression & fire alarm systems): _____

Describe the projected traffic circulation and impacts: _____

List all setbacks from rights-of-way and property lines and height limitations: _____

Provide status of State/Federal License(s) or Certificate(s) required for operation, if any: _____

Does this project require other Jurisdictional Approvals from other Governmental or Regulatory entities?
☐ No ☐ Yes If yes, explain: _____

Describe any proposed signage including type, size, and location: _____

If construction is proposed, describe proposed exterior building materials (type, color, etc.): _____

Describe any site-specific features/constraints, etc.: _____

Outline proposed parking requirements including number of spaces plus those dedicated for handicapped parking: _____

Describe all proposed screening/buffering from adjacent properties (where required by ordinance): _____

Describe the proposed provisions for refuse and recycling collection/storage and required screening/buffering: _____

Projected Sewer/Wastewater Usage: _____ gal/year

Projected Water Usage: _____ gal/year

ACKNOWLEDGEMENT & SIGNATURES

I/We hereby certify that I/We have reviewed the above Village of Jackson Plan Commission application and requirements, and hereby certify that the above information, attachments, and exhibits are complete, true and correct. I/We further understand that any missing or incomplete information may result in a delay of the review of this application. The Village reserves the right to request additional information as deemed necessary.

You MUST sign and date this Application!

Applicant Name (Print):

Carla J Dunn

Applicant Signature:

CDunn

Co-Applicant Name (Print):

CO-Applicant Signature:

Date of Application:

2-22-2025

SUBMIT TO:

Village of Jackson – Building Inspection Dept.
W194 N16660 Eagle Drive
Jackson, WI 53037

PAYMENT INFO:

Payment is required at the time of submittal.
Cash, Checks, or Credit Cards are accepted (fees apply)
(Make checks payable to Village of Jackson)

QUESTIONS?

Zoning Director:

For questions concerning **application submittal, zoning, or technical questions.**

Phone:

(262) 677-9696 x810

Email:

collin.johnson@villageofjacksonwi.gov

TERMS OF THIS PERMIT

1. This permit shall become effective upon Village approval and where required, the execution and recording by the owners of the premises of an acceptance hereof in such form as to constitute an effective covenant running with the land.
2. The permit shall be void unless: (a) pursuant to the Building and Zoning Codes of the Village, the approved use is commenced or (b) the building permit is obtained within 12 months of the date of Village Board approval.
3. This approval is subject to amendment and termination in accordance with the provisions of the Zoning Code of the Village of Jackson.
4. Construction and operation of this permit shall be in strict conformity to the approved building, site, and operational plans which were filed in connection with the application for this approval (as attached and/or referenced).
5. Any of the conditions of this permit which would normally be the responsibility of the tenants of the premises, shall be made a part of their lease by the owner.

VILLAGE APPROVAL:

☐ TEMPORARY Expiration Date: _____, 20____

Plan Commission Approval: Meeting Date: _____, 20____

Village Board Approval: Meeting Date: _____, 20____

In-House Approval (O-T-C): Date: _____, 20____

Approved by: Village Administrator

Conditions and Duration of Approval:

Depending on the request, approvals shall generally be continual or temporary in nature. ALL approvals are subject to the Conditions of Approval outlined below. All conditional or special uses/approvals shall, upon complaint, be subject to review, amendment, or revocation by the Village. Where temporary approvals are issued, such approvals shall be subject to the time limitations specified.

Conditions of Approval: _____

APPLICATION DENIED: Date: _____, 20____

Staff Initials: _____

Reason for Denial: _____

FOR OFFICE USE ONLY
Acct. #: 100-00-45730-000-00

Date Received: 2/27/25
Amount: \$ 425.00
Payment Type: CH / CC / CASH
Check/Rcpt. #: 030511
Received By: [Signature]

VILLAGE OF JACKSON

N168W19851 MAIN ST

JACKSON, WI 53037

Receipt Nbr: 296118

Date: 2/27/2025

Check

RECEIVED
FROM

DITTMAR REALTY

\$425.00

<u>Type of Payment</u>	<u>Description</u>	<u>Amount</u>
Accounting	PLANNING / ZONING FEES	425.00
	DITTMAR REZONE/ROSEWOOD LN/CK#030511	

TOTAL RECEIVED	425.00
----------------	--------

Receipt Memo: DITTMAR REZONE/ROSEWOOD LN/CK#030511


CERTIFIED SURVEY MAP NO. _____

A division of Outlot 2 in Certified Survey Map No. 6901 and Lands, being a part of the Northwest 1/4 and Southwest 1/4 of the Southwest 1/4 of Section 18, in Township 10 North, Range 20 East, in the Village of Jackson, Washington County, Wisconsin.

● INDICATES FOUND 1" IRON PIPE

○ INDICATES SET 1.315" O.D. IRON PIPE AT LEAST 18" IN LENGTH, 1.68 LBS. PER LINEAL FOOT.


ALL DIMENSIONS SHOWN ARE MEASURED TO THE NEAREST HUNDREDTH OF A FOOT.
ALL BEARINGS ARE REFERENCED TO THE WEST LINE OF THE SW. 1/4 OF SECTION 18, T 10 N, R 20 E, WHICH BEARS N01°17'18"W. WISCONSIN STATE PLANE COORDINATE SYSTEM, SOUTH ZONE (NAD 83/2011).

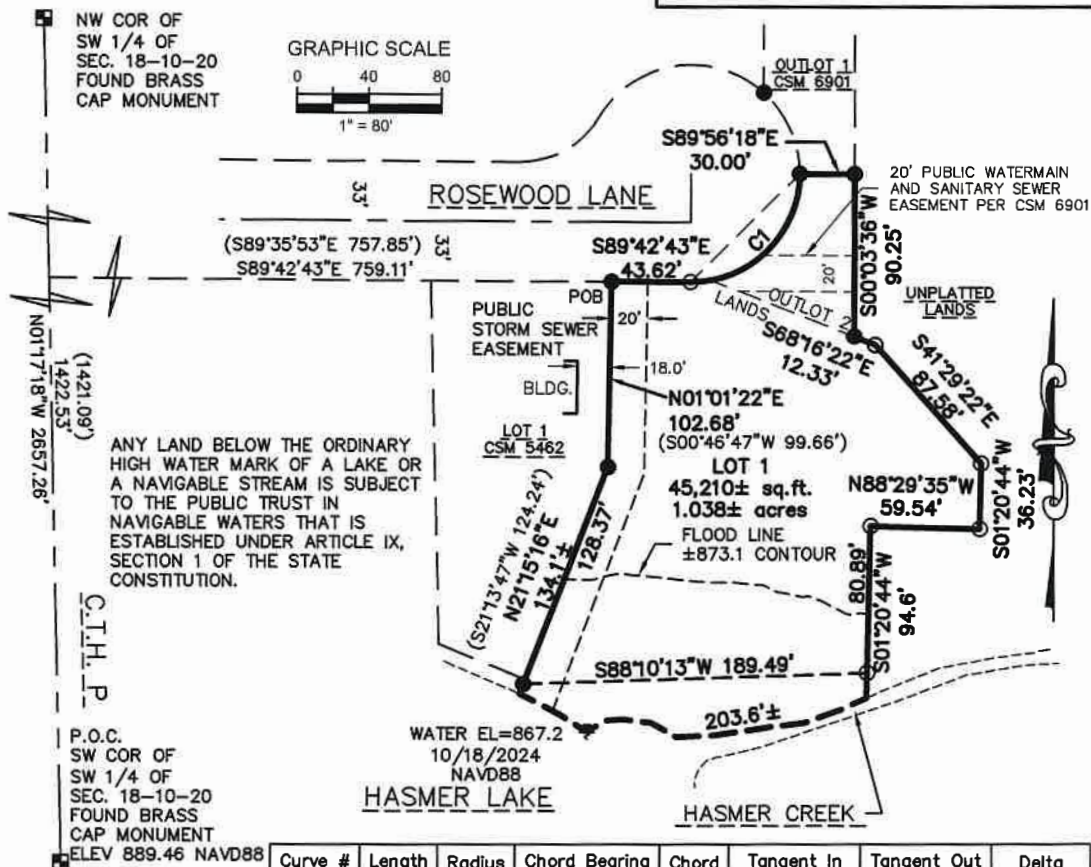

Curve #	Length	Radius	Chord Bearing	Chord	Tangent In	Tangent Out	Delta
C1	94.49	60.00	N45°10'27"E	85.02	S89°42'43"E	N00°03'36"E	90°13'41"

John P. Casucci

1/17/2025

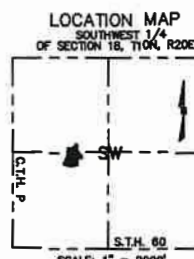

OWNER:
DITTMAR PROPERTIES LLC
PO BOX 301
JACKSON, WI 53037

SURVEYOR:
JOHN P. CASUCCI

raSmith
CREATIVITY BEYOND ENGINEERING

16745 W. Bluemound Road
Brookfield, WI 53005-5938
(262) 781-1000
rasmith.com

S:\5158368.dwg\158368 CS20.dwg\ SHEET 1


Sheet 1 of 5 Sheets

Rosewood Lane



3/10/2025, 8:41:58 AM

- | | | |
|-------------------------|-------------------------|---------------------|
| Current Parcel | Parcel Taxkey & Acreage | Right-of-Way |
| Override 1 | PLSS Section | Municipality |
| Address Point | PLSS Quarter | Local Road Labels |
| Lot Number | Lot | Local Road |
| Certified Survey Number | Plat | Named Private Drive |
| Leader Lines | Certified Survey Map | Meander Line |

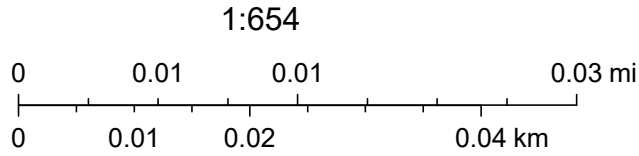

ORDINANCE #25-03

TO REZONE ALL OF PARCEL V3_008700K AND A PORTION OF PARCEL V3_007900Y IN THE VILLAGE OF JACKSON AND TO AMEND THE ZONING MAP OF THE VILLAGE OF JACKSON PURSUANT TO SECTION 48.34 OF THE MUNICIPAL CODE

WHEREAS, the Village Board for the Village of Jackson adopted zoning regulations for the Village of Jackson and has amended such regulations from time to time; and

WHEREAS, the zoning regulations, as amended, are codified as Chapter 48 of the Village of Jackson municipal code, which is titled "Zoning"; and

WHEREAS, the Village of Jackson hereby proposes to amend the zoning classification of Parcel: V3__008700K and Parcel: V3_007900Y; and

WHEREAS, the proposed rezoning has been submitted to the Village of Jackson Plan Commission for report and recommendation; and

WHEREAS, the Village of Jackson Plan Commission considered the matter at its meeting on March 20, 2025, and recommended approval; and

WHEREAS, the Village Board conducted a public hearing on April 8, 2025; and

WHEREAS, the Village Plan Commission has recommended to the Village Board that a permanent zoning classification of R-8 Multi-Family District be made; and of the recommendation of the Plan Commission, having determined that all procedural requirements and notice requirements have been satisfied, having given the matter due consideration, having determined that the zoning classification is consistent with the Village's Comprehensive Plan, and having based its determination on the effect of granting of said zoning on the health, safety, and welfare for the community, and the immediate neighborhood in which said use will be located, and having given due consideration to the municipal problems involved, as well as the impact on the surrounding properties as to the noise, dust, smoke, odor and others, has hereby determined that the zoning classification will not violate the spirit or intent the zoning ordinance for the Village of Jackson, will not be hazardous, harmful, noxious, offensive or a nuisance by reason of noise, dust, smoke odor or other similar factors and will not for any other reason cause a substantial adverse effect on the property values and general desirability of the neighborhood as long as the development is conducted pursuant to the following conditions and is in strict compliance with the same.

NOW, THEREFORE BE IT RESOLVED, the Village of Jackson Village Board, Washington County Wisconsin ORDAINS AS FOLLOWS:

Section 1. To amend the zoning designation of the subject properties, as described above, and as further depicted on Exhibit A attached hereto, and described as a portion of Parcel V3_008700K from Planned Unit Development (PUD) to R-8 Multi-Family District and Parcel V3_007900Y, from R-1 Single-Family District and R-9 Mobile Home Park District to R-8 Multi-Family District, and to amend the zoning map of the Village of Jackson to incorporate the zoning of the subject property.

Section 2. Effective Date

This ordinance shall be in full force and effect from and after its passage and posting or publication as provided by law.

The Village Clerk and Village Administrator are hereby authorized and directed to make all changes within the Village of Jackson Code of Ordinances necessary to reflect this Ordinance.

Introduced by:_____

Seconded by:_____

Vote: _____aye _____nay

Passed and approved_____

VILLAGE OF JACKSON

By:_____
Brian J. Heckendorf, Village President

Attest:

Jacqueline Schuh, Village Clerk

Proof of Posting:

I, the undersigned, certify that I posted copies of this Ordinance on posting boards at the Jackson Municipal Complex, Post Office and one other location in the Village.

Village Official

Date

Exhibit A





Taking the lead in Washington County.

STAFF MEMO

Village of Jackson
Plan Commission

Meeting Date: April 8, 2025
Agenda Item: # 8.c
To: Village Board
From: Collin Johnson, Director of Inspections/Zoning
Subject: Conditional Use Request and Site Plan Review - N171W21860 Caymus Court - Design 2 Construct

Background and Analysis:

The proposed development will consist of a 31,240 square foot commercial/industrial building. The building will contain three separate tenant spaces. Roughly 14,000 sf will be occupied by Symplr, a healthcare software company. The site is located on Caymus Court east of County Trunk P in the industrial park.

The proposed building will be constructed with pre-cast concrete panels and include a decorative paint scheme at the main entrance and building perimeter. It features two main entrances along the west facade, and two loading docks and three overhead doors along the east side of the building.

There are twenty-four parking stalls planned for the west side of the building, including three ADA stalls, eight parking stalls at the rear of the building and room for 18 additional future parking stalls. Based on Village parking requirements in Ordinance Section 48-177, 10 spaces are required for office personnel for the current proposed business with an additional 17 spaces required for the warehouse spaces. This is compliant with current code requirements.

The parcel is served by municipal sewer and water utilities as well as a regional stormwater retention pond. An access drive is also provided along the east side of the building for fire department access.

The building will be provided with a complete fire sprinkler system.

Comprehensive Plan & Zoning Impacts:

The parcel is classified as "Industrial" under the Village Comprehensive Plan and zoned Planned Unit Development.

Site Plan:

See attached location map.

Review Procedures:

The Plan Commission is advisory; and the Village Board makes the final decision following a Public Hearing.



Taking the lead in Washington County.

Signage:

N/A

Additional Staff Comments:

Building Inspection/Zoning

- Staff recommends approval of the rezoning.

Notice Requirements:

- Posting on the agenda
- Notification of all contiguous property owners
- Class II Legal Notice for Public Hearing

Potential Action:

Motion to recommend the Village Board approve/deny the Conditional Use Permit for Caymus Court Jackson, LLC-N171W21860 Caymus Court. If approved, it shall be subject to the following conditions:

1. A vegetative buffer consisting of a variety of non-deciduous bushes shall be installed along the east property line to provide a visual buffer between the industrial parcel and the adjacent residential development.
2. Exterior lighting shall consist of full cutoff fixtures. Light shall not spill or encroach onto adjacent residential area.
3. A refuse enclosure shall be provided at the rear of the property.
4. Upon receipt of a written complaint and review by the Plan Commission, this Conditional Use Approval may be subject to additional regulation and/or potential revocation by the Village.

Attachments:

1. Plan Commission Application
2. Location Map
3. Building Plans

Village of Jackson
PLAN COMMISSION APPLICATION

Application/Permit #: _____

PROPERTY INFORMATION

☐ COMMERCIAL ☒ INDUSTRIAL ☐ RESIDENTIAL ☐ OTHER _____

☒ CONDITIONAL USE

☒ New
☐ Amendment
☐ Special Use
(For existing Cond. Use ONLY)

☐ PLANNED UNIT DEVELOPMENT

☐ New
☐ Amendment
☐ Special Use
(For existing PUD ONLY)

☐ CERTIFIED SURVEY MAP

☐ CONCEPT PLAN
☐ COMP. PLAN AMENDMENT
☐ OTHER _____

Property Address: N171 W21860 CAYMUS WAY JACKSON, WI Unit: Jackson, WI

Parcel #: 008700U Lot Size: 131,721 SF sq. ft. Building Area: 31,240 SF sq. ft.

Current Zoning: ☐ B-1 ☐ B-2 ☐ M-1 ☐ M-2 ☐ I-1 ☒ PUD ☐ Other _____ Floodplain: Y/☒ N

APPLICANT INFORMATION

Name(s): Mike Krenz - Design 2 Construct

Mailing Address: N173 W21010 Northwest Passage State WI Zip 53037

Office: (262) 677-9933 Cell: (414) 510-0034 Fax: (262) 677-9934

Email: mkrenz@design2construct.com

BUSINESS INFORMATION (If New Business)

Legal Business Name: Symplr

D/B/A: _____ FEIN #: _____ - _____

Mailing Address: 1550 Innovation Way State WI Zip 53027

Office: (262) 239-9443 Cell: () _____ Fax: () _____

Email: szimmerman@symplr.com

Website: symplr.com

PROPERTY OWNER INFORMATION

Name(s): Group Abbacus 2, LLC

Address: N173 W21010 Northwest Passage State WI Zip 53037

Office: (262) 677-9933 Cell: (262) 224-1333 Fax: (262) 677-9934

Email: jblise@design2construct.com

ARCHITECT / ENGINEER / CONTRACTOR INFORMATION (Circle One)

Firm Name: Groth Design Group

Primary Contact: Peter Damsgaard

Address: N58 W6181 Columbia Road State WI Zip 53012

Office: (262) 377-8001 Cell: (414) 943-2556 Fax: () _____

Email: pdamsgaard@gdg-architects.com

Please provide as much detailed information as possible. (Add additional pages if needed.)

Briefly explain what you are requesting to be reviewed and/or approved: New freestanding industrial building
and associated site construction.

Provide a brief overview of proposed use(s) of entire property and/or lease space: 3 tenant building. Symplr to
occupy approx. 14,117 SF of warehouse and 2,683 SF of office space. Another 2 future tenant buildouts
approx 5,720 SF each to be white box finished.

Hours of Operation: Monday - Friday 6AM-6PM

Provide a brief overview of proposed daily on-site operations: Administration and manufacturing
of hardware and software related to integrated workforce management technology for the
healthcare industry.

Describe any potential environmental impacts from the proposed use including but not limited to exterior storage,
noise, smoke, dust, odors, hazardous materials, vibration, horns, speakers, vehicles and equipment operation and
exterior generators, HVAC, or other stationary mechanical equipment, etc.: None

Describe all businesses, properties and other entities located adjacent to the proposed use: _____
Commercially zoned property to the north, south, and west. Multifamily / Residential to the east.

Describe any proposed, development, on-site improvements, or other construction/remodeling activities: _____
Construction of a new 31,240 SF industrial building, parking lots and other related improvements.

Describe any proposed grading, and/or stormwater management plan: _____
Grading for the proposed development as necessary for the building and parking lot. Storm water will drain to a
common swale easement to regional ponds.

Describe any proposed landscape plan/improvements including driveways, sidewalks, vegetative plantings, etc.: _____
Landscape improvements will follow the attached landscape plan. Please see this document for reference

Describe any proposed on-site security measures including site lighting: Light bollards, light poles and wall packs.

Describe any existing or proposed Life Safety Systems (Includes fire hydrants, fire suppression & fire alarm systems): _____
Building will be fully sprinkled

Describe the projected traffic circulation and impacts: _____

Traffic will be confined to Camus Way. Typical deliveries for a industrial facility

List all setbacks from rights-of-way and property lines and height limitations: _____

Front yard setback - 40'-0", side yard setback 10'-0" at south property line and 20'-0" easement at north property line,
Rear yard setback 50'-0" easement at east property line. Allowable building height 50'-0"

Provide status of State/Federal License(s) or Certificate(s) required for operation, if any: N/A

Does this project require other Jurisdictional Approvals from other Governmental or Regulatory entities?

☒ No ☐ Yes If yes, explain: _____

Describe any proposed signage including type, size, and location: Signage to be placed on the building

If construction is proposed, describe proposed exterior building materials (type, color, etc.): _____

Precast concrete wall panels (painted), aluminum storefront entry and windows, hollow metal doors (painted),

Prefinished metal coping and canopy elements. Please refer to the building rendering for color.

Describe any site-specific features/constraints, etc.: _____

All docks and trash enclosure on the backside of the building.

Outline proposed parking requirements including number of spaces plus those dedicated for handicapped parking: _____

Site plan shows 32 parking stalls with 3 provided for ADA and another 18 parking stalls fur future.

Describe all proposed screening/buffering from adjacent properties (where required by ordinance): None

Describe the proposed provisions for refuse and recycling collection/storage and required screening/buffering: _____

Trash will be collected in commercial trash bins which will be contained within the trash enclosure shown

Projected Sewer/Wastewater Usage: TBD gal/year


Projected Water Usage: TBD gal/year

ACKNOWLEDGEMENT & SIGNATURES

I/We hereby certify that I/We have reviewed the above Village of Jackson Plan Commission application and requirements, and hereby certify that the above information, attachments, and exhibits are complete, true and correct. I/We further understand that any missing or incomplete information may result in a delay of the review of this application. The Village reserves the right to request additional information as deemed necessary.

You MUST sign and date this Application!

Applicant Name (Print): Michael Krenz

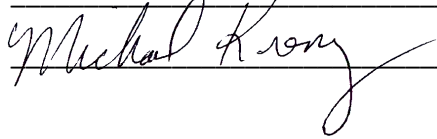Applicant Signature: 

Co-Applicant Name (Print): _____

CO-Applicant Signature: _____

Date of Application: 2/27/2025

SUBMIT TO: **Village of Jackson – Building Inspection Dept.**
W194 N16660 Eagle Drive
Jackson, WI 53037

PAYMENT INFO: **Payment is required at the time of submittal.**
Cash, Checks, or Credit Cards are accepted (fees apply)
(Make checks payable to Village of Jackson)

QUESTIONS?

Zoning Director: For questions concerning **application submittal, zoning, or technical questions.**
Phone: (262) 677-9696 x810
Email: collin.johnson@villageofjacksonwi.gov

TERMS OF THIS PERMIT

1. This permit shall become effective upon Village approval and where required, the execution and recording by the owners of the premises of an acceptance hereof in such form as to constitute an effective covenant running with the land.
2. The permit shall be void unless: (a) pursuant to the Building and Zoning Codes of the Village, the approved use is commenced or (b) the building permit is obtained within 12 months of the date of Village Board approval.
3. This approval is subject to amendment and termination in accordance with the provisions of the Zoning Code of the Village of Jackson.
4. Construction and operation of this permit shall be in strict conformity to the approved building, site, and operational plans which were filed in connection with the application for this approval (as attached and/or referenced).
5. Any of the conditions of this permit which would normally be the responsibility of the tenants of the premises, shall be made a part of their lease by the owner.

VILLAGE APPROVAL:

☐ **TEMPORARY** *Expiration Date:* _____, 20____

Plan Commission Approval: *Meeting Date:* _____, 20____

Village Board Approval: *Meeting Date:* _____, 20____

In-House Approval (O-T-C): *Date:* _____, 20____

Approved by: Village Administrator

Conditions and Duration of Approval:

Depending on the request, approvals shall generally be continual or temporary in nature. ALL approvals are subject to the Conditions of Approval outlined below. All conditional or special uses/approvals shall, upon complaint, be subject to review, amendment, or revocation by the Village. Where temporary approvals are issued, such approvals shall be subject to the time limitations specified.

Conditions of Approval: _____

APPLICATION DENIED: *Date:* _____, 20____

Staff Initials: _____

Reason for Denial: _____

FOR OFFICE USE ONLY
Acct. #: 100-00-45730-000-00

Date Received: _____

Amount: \$ _____

Payment Type: CH / CC / CASH

Check/Rcpt. #: _____

Received By: _____

VILLAGE OF JACKSON

N168W19851 MAIN ST

JACKSON, WI 53037

Receipt Nbr: 296124**Date:** 2/27/2025**Check****RECEIVED
FROM** DESIGN 2 CONSTRUCT

\$175.00

<u>Type of Payment</u>	<u>Description</u>	<u>Amount</u>
Accounting	PLANNING / ZONING FEES	175.00
	PLAN COMM/SIMPLR PC APPLICATION/CK#12085	

TOTAL RECEIVED	175.00
-----------------------	---------------

Receipt Memo: PLAN COMM/SIMPLR PC APPLICATION/CK#12085

Washington County

Owner (s):
D2C/GC JACKSON LLC

Location:
SW-NW,Sect. 18, T10N,R20E

Mailing Address:
D2C/GC JACKSON LLC
6938 N SANTA MONICA BLVD
FOX POINT, WI 53217
Request Mailing Address Change

School District:
6307 - WEST BEND SCHOOL

Tax Parcel ID Number:Tax District: Status:
008700U V3-VILLAGE OF JACKSON Active 01-11-2022

Alternate Tax Parcel Number:Government Owned:Acres:
3.0300

Description - Comments (Please see Documents tab below for related documents. For a complete legal description, see recorded document.):
PT NW SW CSM 7178 LOT 1 DOC 1475787+1449141

Site Address (es): (Site address may not be verified and could be incorrect. DO NOT use the site address in lieu of legal description.)
N171W21860 CAYMUS CT JACKSON, WI 53037

Tax Payment History for 2024, Washington County

Receipt #	Date	Received Of	Property Tax	Specials	Drainage	Interest	Penalty	Total
458456	1/30/2025	D2C/GC JACKSON LLC	\$1,633.22	\$0.00	\$0.00	\$0.00	\$0.00	\$1,633.22
458465	1/30/2025	D2C/GC JACKSON LLC	\$1,633.00	\$0.00	\$0.00	\$0.00	\$0.00	\$1,633.00



February 27, 2025

Development Department
Village of Jackson
W194 N16660 Eagle Drive
Jackson, WI 53037

RE: Caymus Court Spec / Symplr

Introduction:

Included with this project narrative you will find the graphical information regarding the proposed business development located on the vacant lot on Caymus Court in the industrial park. The proposed development will be a relocation of an existing business currently located in the City of Hartford Business Park. The new development will include a new multi-tenant, free-standing 31,240SF square foot single story industrial building and the requisite site development needed to support the new building.

Existing Site:

The existing site is approximately 3.03 acres and is currently vacant. The site frontage is like use business to the north, south and west multi-tenant housing to the east. Vehicular access to the site will be off of Caymus Court.

Plan of Operation:

The intended tenant provides manufacturing of hardware and software for the healthcare industry

The office and warehouse hours are Monday – Friday, 6:00 am – 6:00 pm.

Proposed Building / Site:

The total proposed building is approximately 31,240 square feet. The site design provides 32 total parking spaces (including 3 accessible spaces) located along the western boundary of the site. Site access will remain off Caymus Court.

The building will be constructed using a combination of painted precast concrete, prefinished metal wall panels, prefinished metal canopy element and aluminum storefront glazing systems and entrances.

HVAC units are intended to be located on the roof.

Please refer to the enclosed civil engineering for stormwater design.



Please refer to the enclosed landscape plan for intended site plantings.

Our site lighting design includes lighting levels for the parking lots that provide an adequate level of light utilizing lighted bollards. There are also full cut off wall packs on all four sides off the building.

This is a relocation of a long-standing established use and is consistent with the nature of the surrounding neighborhood. The traffic patterns in the neighborhood are already established and will not be negatively impacted by the new development.

If you have any questions or concerns regarding this proposed development, please feel free to contact our office.

Sincerely,
Michael Krenz



Design 2 Construct


N171 W21860 Caymus Court



3/10/2025, 9:36:00 AM

1:1,477

- | | | |
|-------------------------|----------------------|---------------------|
| Current Parcel | PLSS Boundary | Right-of-Way |
| Override 1 | PLSS Section | Municipality |
| Address Point | PLSS Quarter | Local Road Labels |
| Lot Number | Lot | Local Road |
| Certified Survey Number | Plat | Named Private Drive |
| Parcel Taxkey & Acreage | Certified Survey Map | |

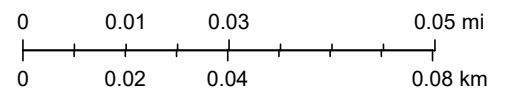



DESIGN
•
CONSTRUCTION

PHONE (262) 677-9933
FAX (262) 677-9934

•

N173 W21010
NORTHWEST PASSAGE WAY
JACKSON, WI 53037

BUILDING DESIGN FOR:
SYMPLR
N171 W21860 CAYMUS WAY
JACKSON, WI 53037

PROJECT DATA:

SHEET INDEX:

	REV DATE	REV DATE
TS TITLE SHEET		
CIVIL		
C100 ABBREVIATIONS & NOTES		
LANDSCAPING		
L100 ABBREVIATIONS & NOTES		
GENERAL		
G1.0 NOTES AND SCHEDULES		
G1.1 NOTES AND SCHEDULES		
G2.0 ACCESSIBILITY INFORMATION		
ARCHITECTURAL		
D2.0 FIRST FLOOR DEMOLITION		
X1.2 MARKETING 11x17		
ARCHITECTURAL		
A1.0 ARCHITECTURAL SITE PLAN		
A2.2 FLOOR PLAN, ENLARGED OFFICE PLAN - OPTION 2		
A3.1 REFLECTED CEILING PLAN - FIRST FLOOR		
A4.2 EXTERIOR ELEVATIONS		
A5.1 BUILDING SECTIONS		
A5.2 WALL SECTIONS		
A5.3 DETAILS		
A6.1 ROOF PLAN - OVERALL		
A7.1 INTERIOR ELEVATIONS		
A8.1 FINISHES & FLOORING PATTERN		
A9.1 FIRST FLOOR - FRAMING PLAN		
A10.1 PERSPECTIVE VIEWS		
E2.1 FIRST FLOOR - DATA AND ELECTRICAL		
STRUCTURAL		
S100 ABBREVIATIONS & NOTES		




LOCATION MAP

PROJECT CONTACTS

STRUCTURAL CONSULTANT	ARCHITECT	ARCHITECT NAME
	SUPERVISING PROFESSIONAL	
	PROJECT MANAGER	PM NAME
	PROJECT NO.	22-00190
	DATE	02.27.2025
	SEAL	

CIVIL CONSULTANT

 

LANDSCAPE CONSULTANT

PREV. TRANS. NO.:	0000000
NEW TRANS. NO.:	0000000
REVIEWER:	

DESIGN
2
CONSTRUCT
DEVELOPMENT CORPORATION

N173 W21010
NORTHWEST PASSAGE WAY
JACKSON, WI 53037

PHONE 262.677.9933
FAX 262.677.9934

info@design2construct.com


BUILDING DESIGN FOR:
SYMPLR

N171 W21860 CAYMUS WAY
JACKSON, WI 53037

SHEET TITLE
TITLE SHEET

REVISIONS

PROJECT DATA	
DATE	02.27.2025
JOB NO.	22-00190
SET USE	PLAN COMMISSION
DRAWN BY	NAZ
SHEET NO.	TS

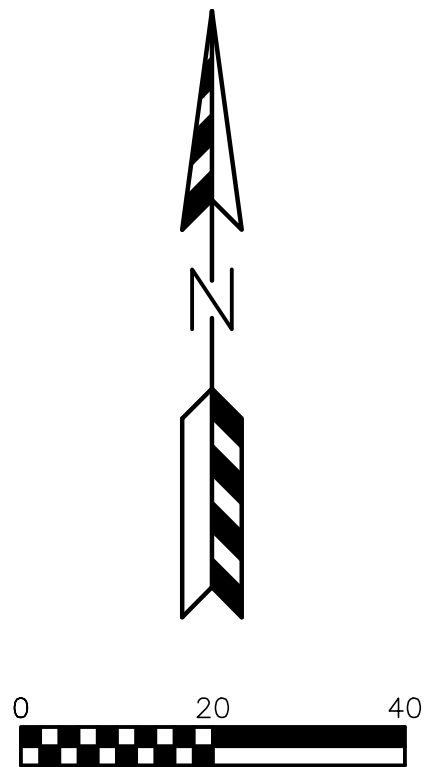

- LEGEND:
- (P) - PARKING STALLS IN A ROW
 - (R) - REJECT CURB
 - (A) - ACCEPT CURB

SITE INFORMATION BLOCK		
Site Address:	N171W21860 Caymus Court	
Legal Description:	Lot 1 CSM No. 7178	
Site Acreage	3.027 Acres	
Current Zoning:	PUD	
Building & Paving Setback Requirements		
	Building	
Front	40 feet	
Side	20 feet	
Rear	40 feet	
Parking Stalls Provided: 32 stalls		
Proposed Site Areas		
Description	Area (sf)	% Impervious
Building	31,240	23.67
Asphalt/Concrete	49,481	37.49
Impervious	80,721	61.16
Lawn	51,266	38.84
Total	131,987	100.00

- SITE PLAN NOTES:
- DIMENSIONS ARE TO FACE OF CURB AND FACE OF BUILDING UNLESS OTHERWISE NOTED.
 - WHERE CURB ENDS AT CONNECTIONS SMOOTHLY TRANSITION FROM FULL CURB HEIGHT TO ZERO CURB HEIGHT WITHIN A 3' LENGTH.
 - ALL STRIPING AND SIGNAGE SHALL COMPLY WITH THE WISCONSIN MANUAL ON UNIFORM TRAFFIC CONTROL DEVICES, LATEST EDITION.

PAVING LEGEND	
	HEAVY DUTY ASPHALT 8" CRUSHED AGGREGATE BASE COURSE 2 1/4" ASPHALTIC BINDER 3 MT 58-28 S 1 3/4" ASPHALTIC SURFACE 4 MT 58-28 S
	LIGHT DUTY ASPHALT 6" CRUSHED AGGREGATE BASE COURSE 1 3/4" ASPHALTIC BINDER 4 LT 58-28 S 1 1/4" ASPHALTIC SURFACE 5 LT 58-28 S
	CONCRETE SIDEWALK & PATIOS 6" CRUSHED AGGREGATE BASE COURSE 4" CONCRETE
	CONCRETE PAVEMENT & APRONS 6" CRUSHED AGGREGATE BASE COURSE 7" CONCRETE

REVISIONS:	
NO.	DESCRIPTION

PSE
PARISH SURVEY & ENGINEERING
122 Wisconsin Street, West Bend, WI 53095
262.346.7800 www.parishse.com

PROJECT TITLE:
**CAYMUS COUTY SPEC (SYMLR)
N171W21860 CAYMUS COURT
JACKSON, WI 53037**

PLAN TITLE:
**PROPOSED
SITE PLAN**


DRAWN BY:
WWS
DESIGNED BY:
JDR
CHECKED BY:
KJP

PLAN DATE:
2/27/2025

PROJECT NO:
\DE-149-24

SUBMITTAL

SHEET NO:
C1.02

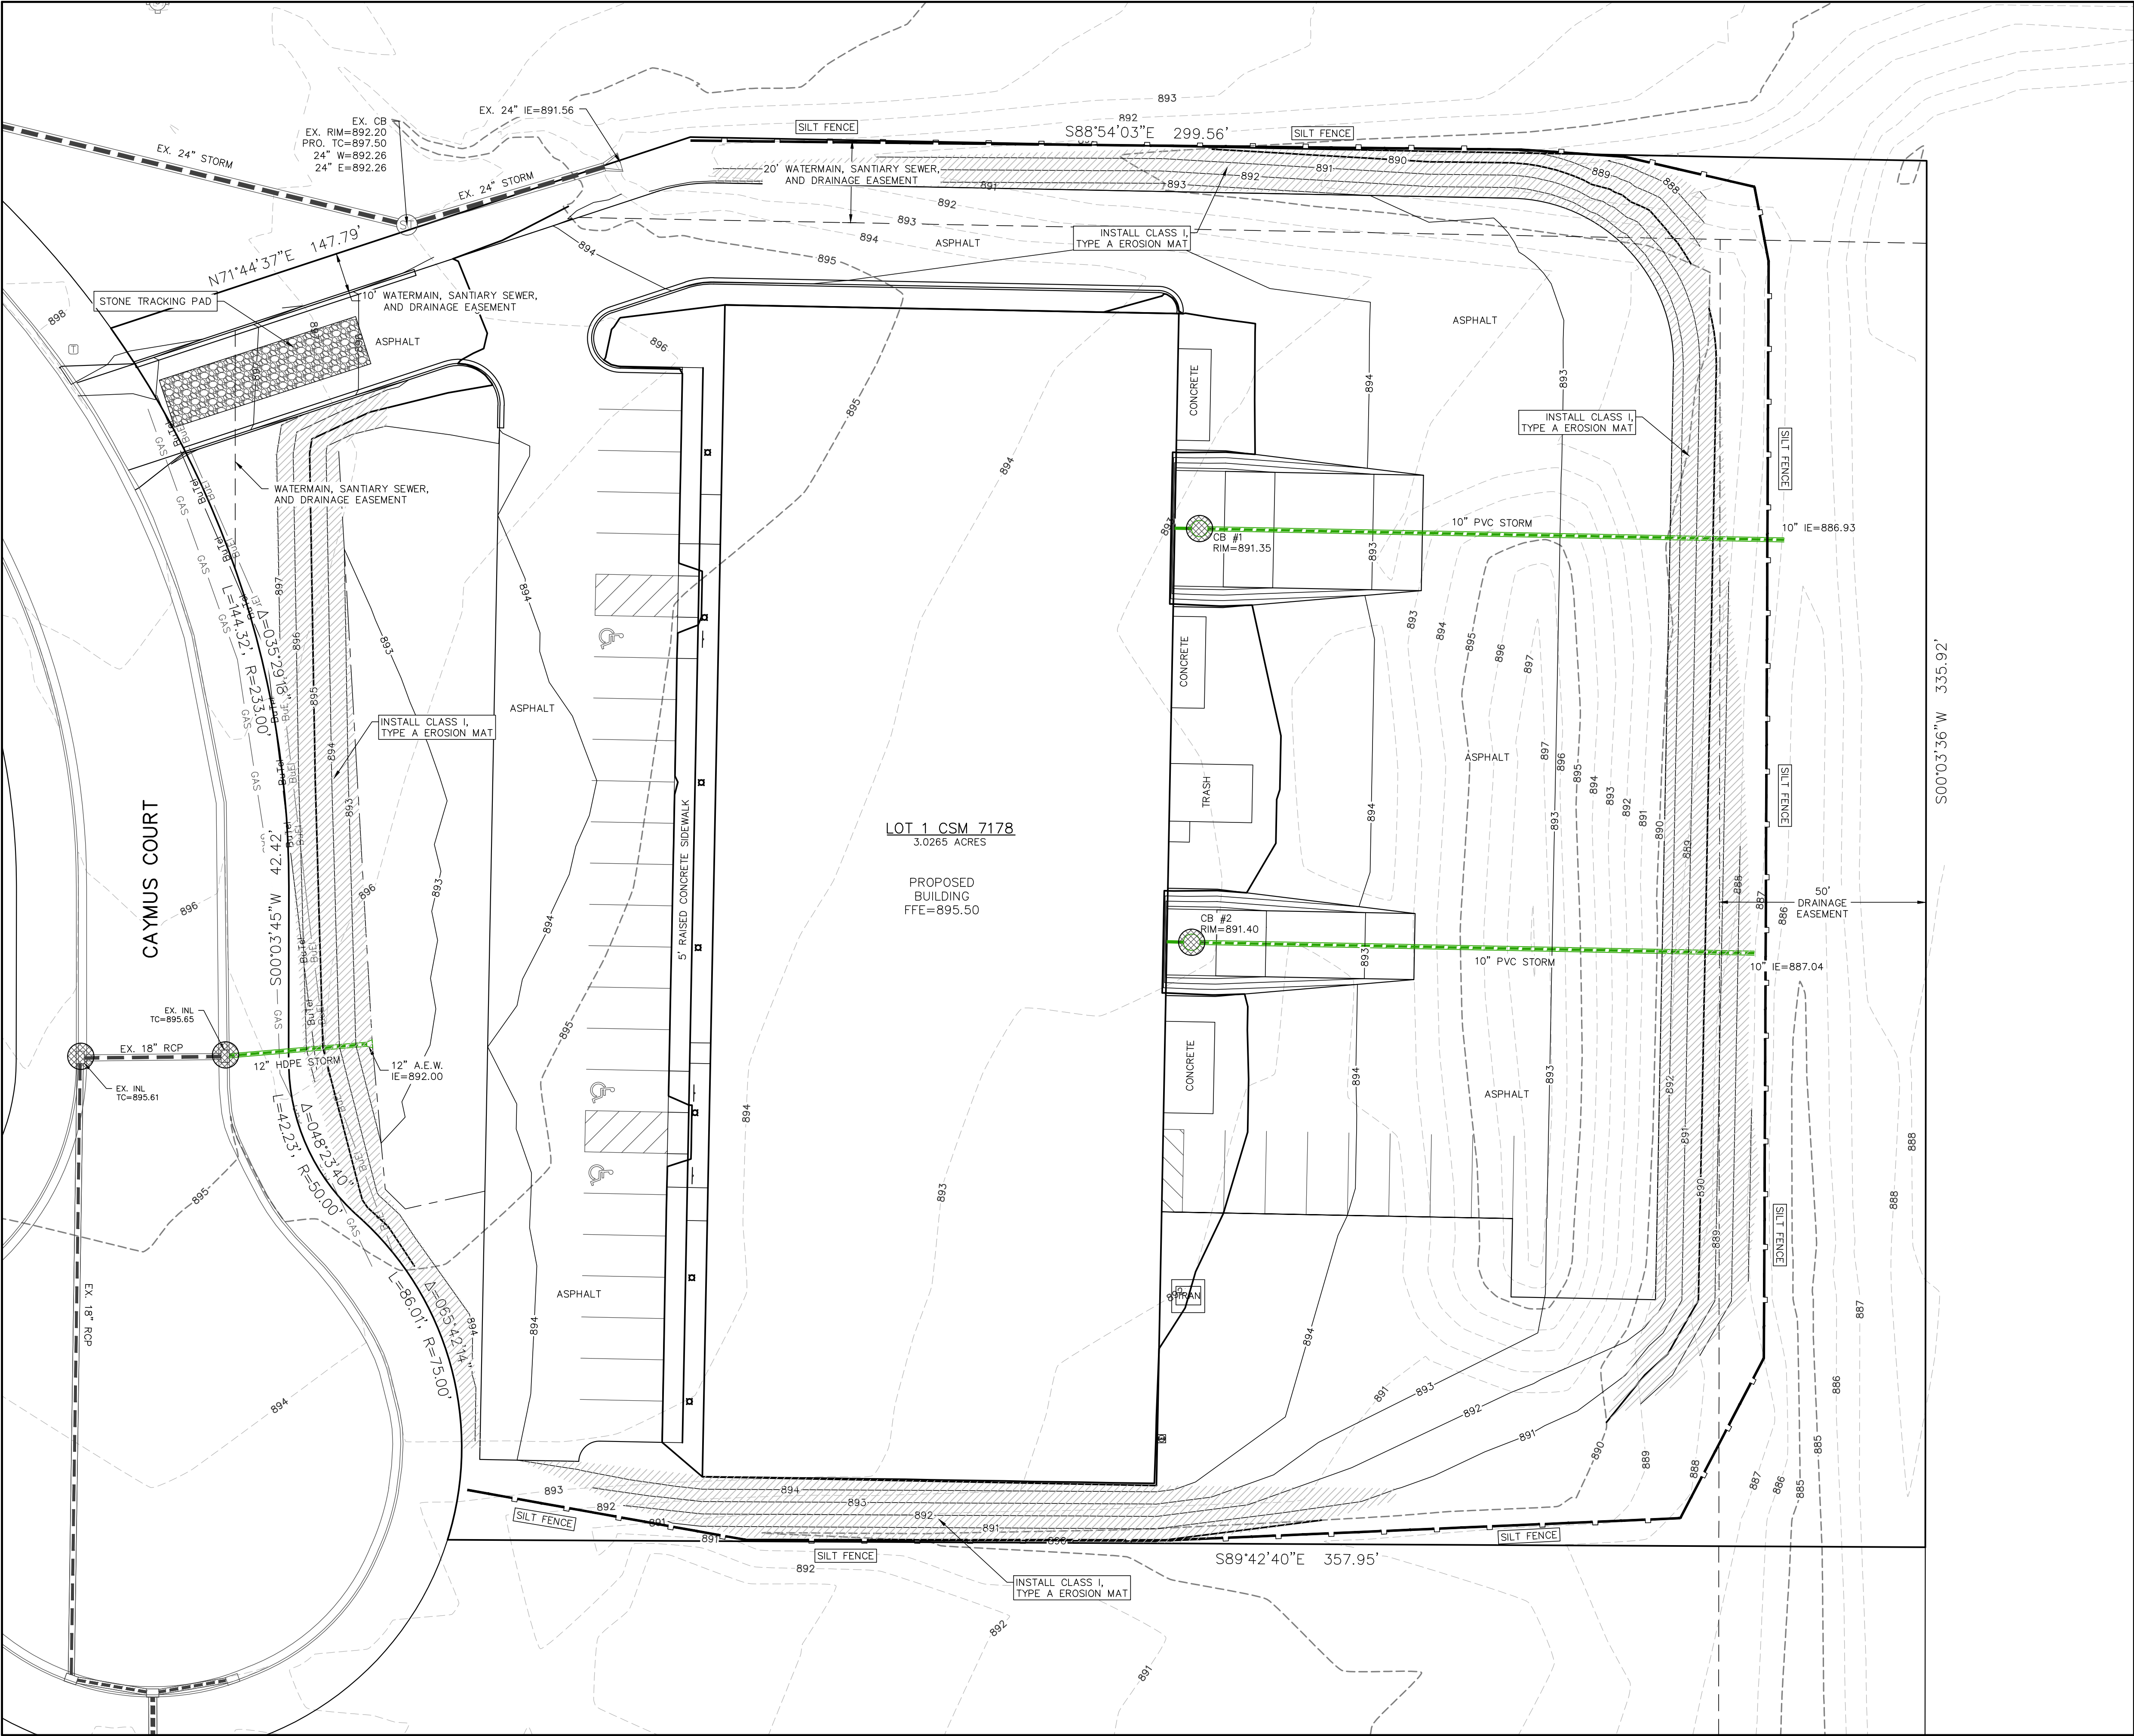

www.DiggersHotline.com

- LEGEND:**
- 936 --- EXISTING MINOR CONTOUR.
 - 935 --- EXISTING MAJOR CONTOUR.
 - 936 --- PROPOSED MINOR CONTOUR.
 - 935 --- PROPOSED MAJOR CONTOUR.
 - 936 --- PROPOSED STORM SEWER.
 - 935 --- EXISTING STORM SEWER.
 - 936 --- INSTALL WISDOT TYPE D INLET PROTECTION.
 - 935 --- INSTALL EROSION MATTING.
 - 936 --- INSTALL SILT FENCE.
 - 935 --- INSTALL DITCH CHECK.
 - 936 --- DRAINAGE ARROW.

STAGES OF CONSTRUCTION TIME SCHEDULE:

- APRIL 15, 2025**
1. INSTALL SITE SILT FENCE, INLET PROTECTION AND TEMPORARY CONSTRUCTION ENTRANCES AS SHOWN ON PLANS. ANY ADDITIONAL CONSTRUCTION ENTRANCES IF APPROVED BY THE VILLAGE OF JACKSON SHALL HAVE A TRACKING PAD.
- APRIL 16, 2025 - SEPTEMBER 1, 2025**
2. STRIP TOPSOIL WITHIN THE LIMITS OF THE WET DETENTION PONDS AND CONSTRUCT A TEMPORARY STOCKPILE, TO BE SEEDED AND SILT FENCE PLACED AROUND THE PERIMETER.
 3. CONSTRUCT BOTH WET DETENTION PONDS. ALL GRADING SHALL DIRECT ALL RUN-OFF TO THE WET DETENTION PONDS THROUGHOUT THE CONSTRUCTION PROCESS.
 4. STRIP REMAINING TOPSOIL WITHIN GRADING LIMITS AND CONSTRUCT TEMPORARY TOPSOIL STOCKPILE LOCATION ACCORDING TO "SPECIFICATIONS FOR GRADING & EROSION CONTROL" ON "CONSTRUCTION NOTES PAGE".
 5. BEGIN PROPOSED SITE GRADING - RESEED SECTIONS OF PROJECT THROUGHOUT THE GRADING PROCESS TO MINIMIZE RUN-OFF.
 6. START CONSTRUCTION OF UTILITIES: WATER SERVICE, SANITARY SEWER AND STORM SEWER.
 7. CONSTRUCT BUILDING PADS AND BUILDINGS.
 8. CONTINUE SITE GRADING.
 9. INSTALL BASE COURSES, PROPOSED PAVEMENTS
 10. INSTALL LANDSCAPING.
 11. APPLY FINAL STABILIZATION TO ENTIRE SITE.
- SEPTEMBER 2 - 15, 2025**
- ALL PERMANENT SEEDING SHALL BE COMPLETED BY SEPTEMBER 15. ALL TEMPORARY SEEDING SHALL BE COMPLETED BY OCTOBER 15 (REFER TO DNR STANDARD 1059.)
- STABILIZATION FOR ALL EXPOSED SOIL AFTER OCTOBER 15 SHALL CONSIST OF ANIONIC POLYACRYLAMIDE (PAM) IN ADDITION TO TEMPORARY SEEDING IN AREAS WITHOUT EROSION CONTROL MAT. PLACE PAM IN ACCORDANCE WITH MNR TECHNICAL STANDARD 1050. AFTER OCTOBER 15 ALL SLOPES 4:1 OR STEEPER THAT ARE NOT PERMANENTLY VEGETATED SHALL HAVE EROSION MAT INSTALLED IN PREPARATION OF WINTER CONDITIONS.
- SPREAD SALVAGED OR IMPORTED TOPSOIL IN PROPOSED LANDSCAPE AREAS AND RESTORE.
- CONTRACTOR MAY MODIFY SEQUENCING AS NEEDED TO COMPLETE CONSTRUCTION IF EROSION CONTROLS ARE MAINTAINED IN ACCORDANCE WITH THE CONSTRUCTION SITE EROSION CONTROL REQUIREMENTS SET FORTH IN FEDERAL, STATE & LOCAL PERMITS. NOTIFY VILLAGE OF JACKSON PRIOR TO CHANGE.
- AS CONDITIONS WARRANT DURING CONSTRUCTION ADDITIONAL BMPS SHALL BE INSTALLED TO REDUCE THE MIGRATION OF SEDIMENT THE THE MAXIMUM EXTENT PRACTICABLE.
- REMOVE ALL TEMPORARY EROSION CONTROL MEASURES AFTER SITE IS STABILIZED AND STABILIZE AND AREAS DISTURBED BY REMOVAL OF BMPS.

REVISIONS:	
NO.	DESCRIPTION

PSE
PARISH SURVEY & ENGINEERING
122 Wisconsin Street, West Bend, WI 53095
262.346.7800
www.parishse.com

PROJECT TITLE:
**CAYMUS COUTY SPEC (SYMLPR)
N171W21860 CAYMUS COURT
JACKSON, WI 53037**

PLAN TITLE:
**EROSION
CONTROL
PLAN**

DRAWN BY:
WWS

DESIGNED BY:
JDR




CHECKED BY:
KJP

PLAN DATE:
2/27/2025

PROJECT NO:
\DE-149-24

SUBMITTAL

SHEET NO:
C1.03

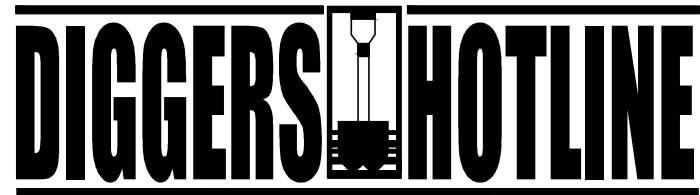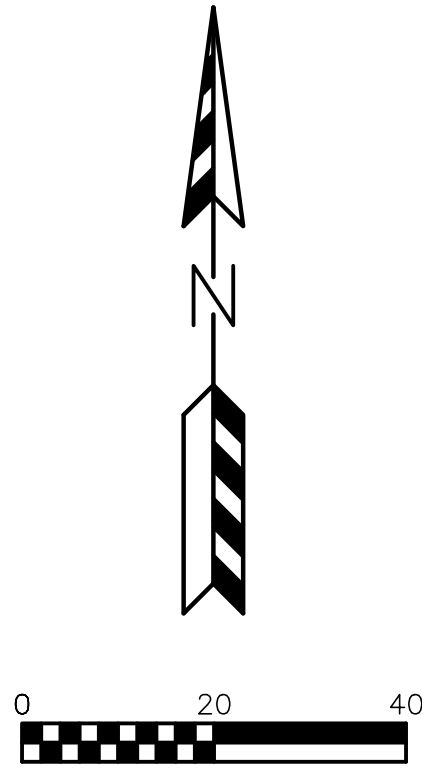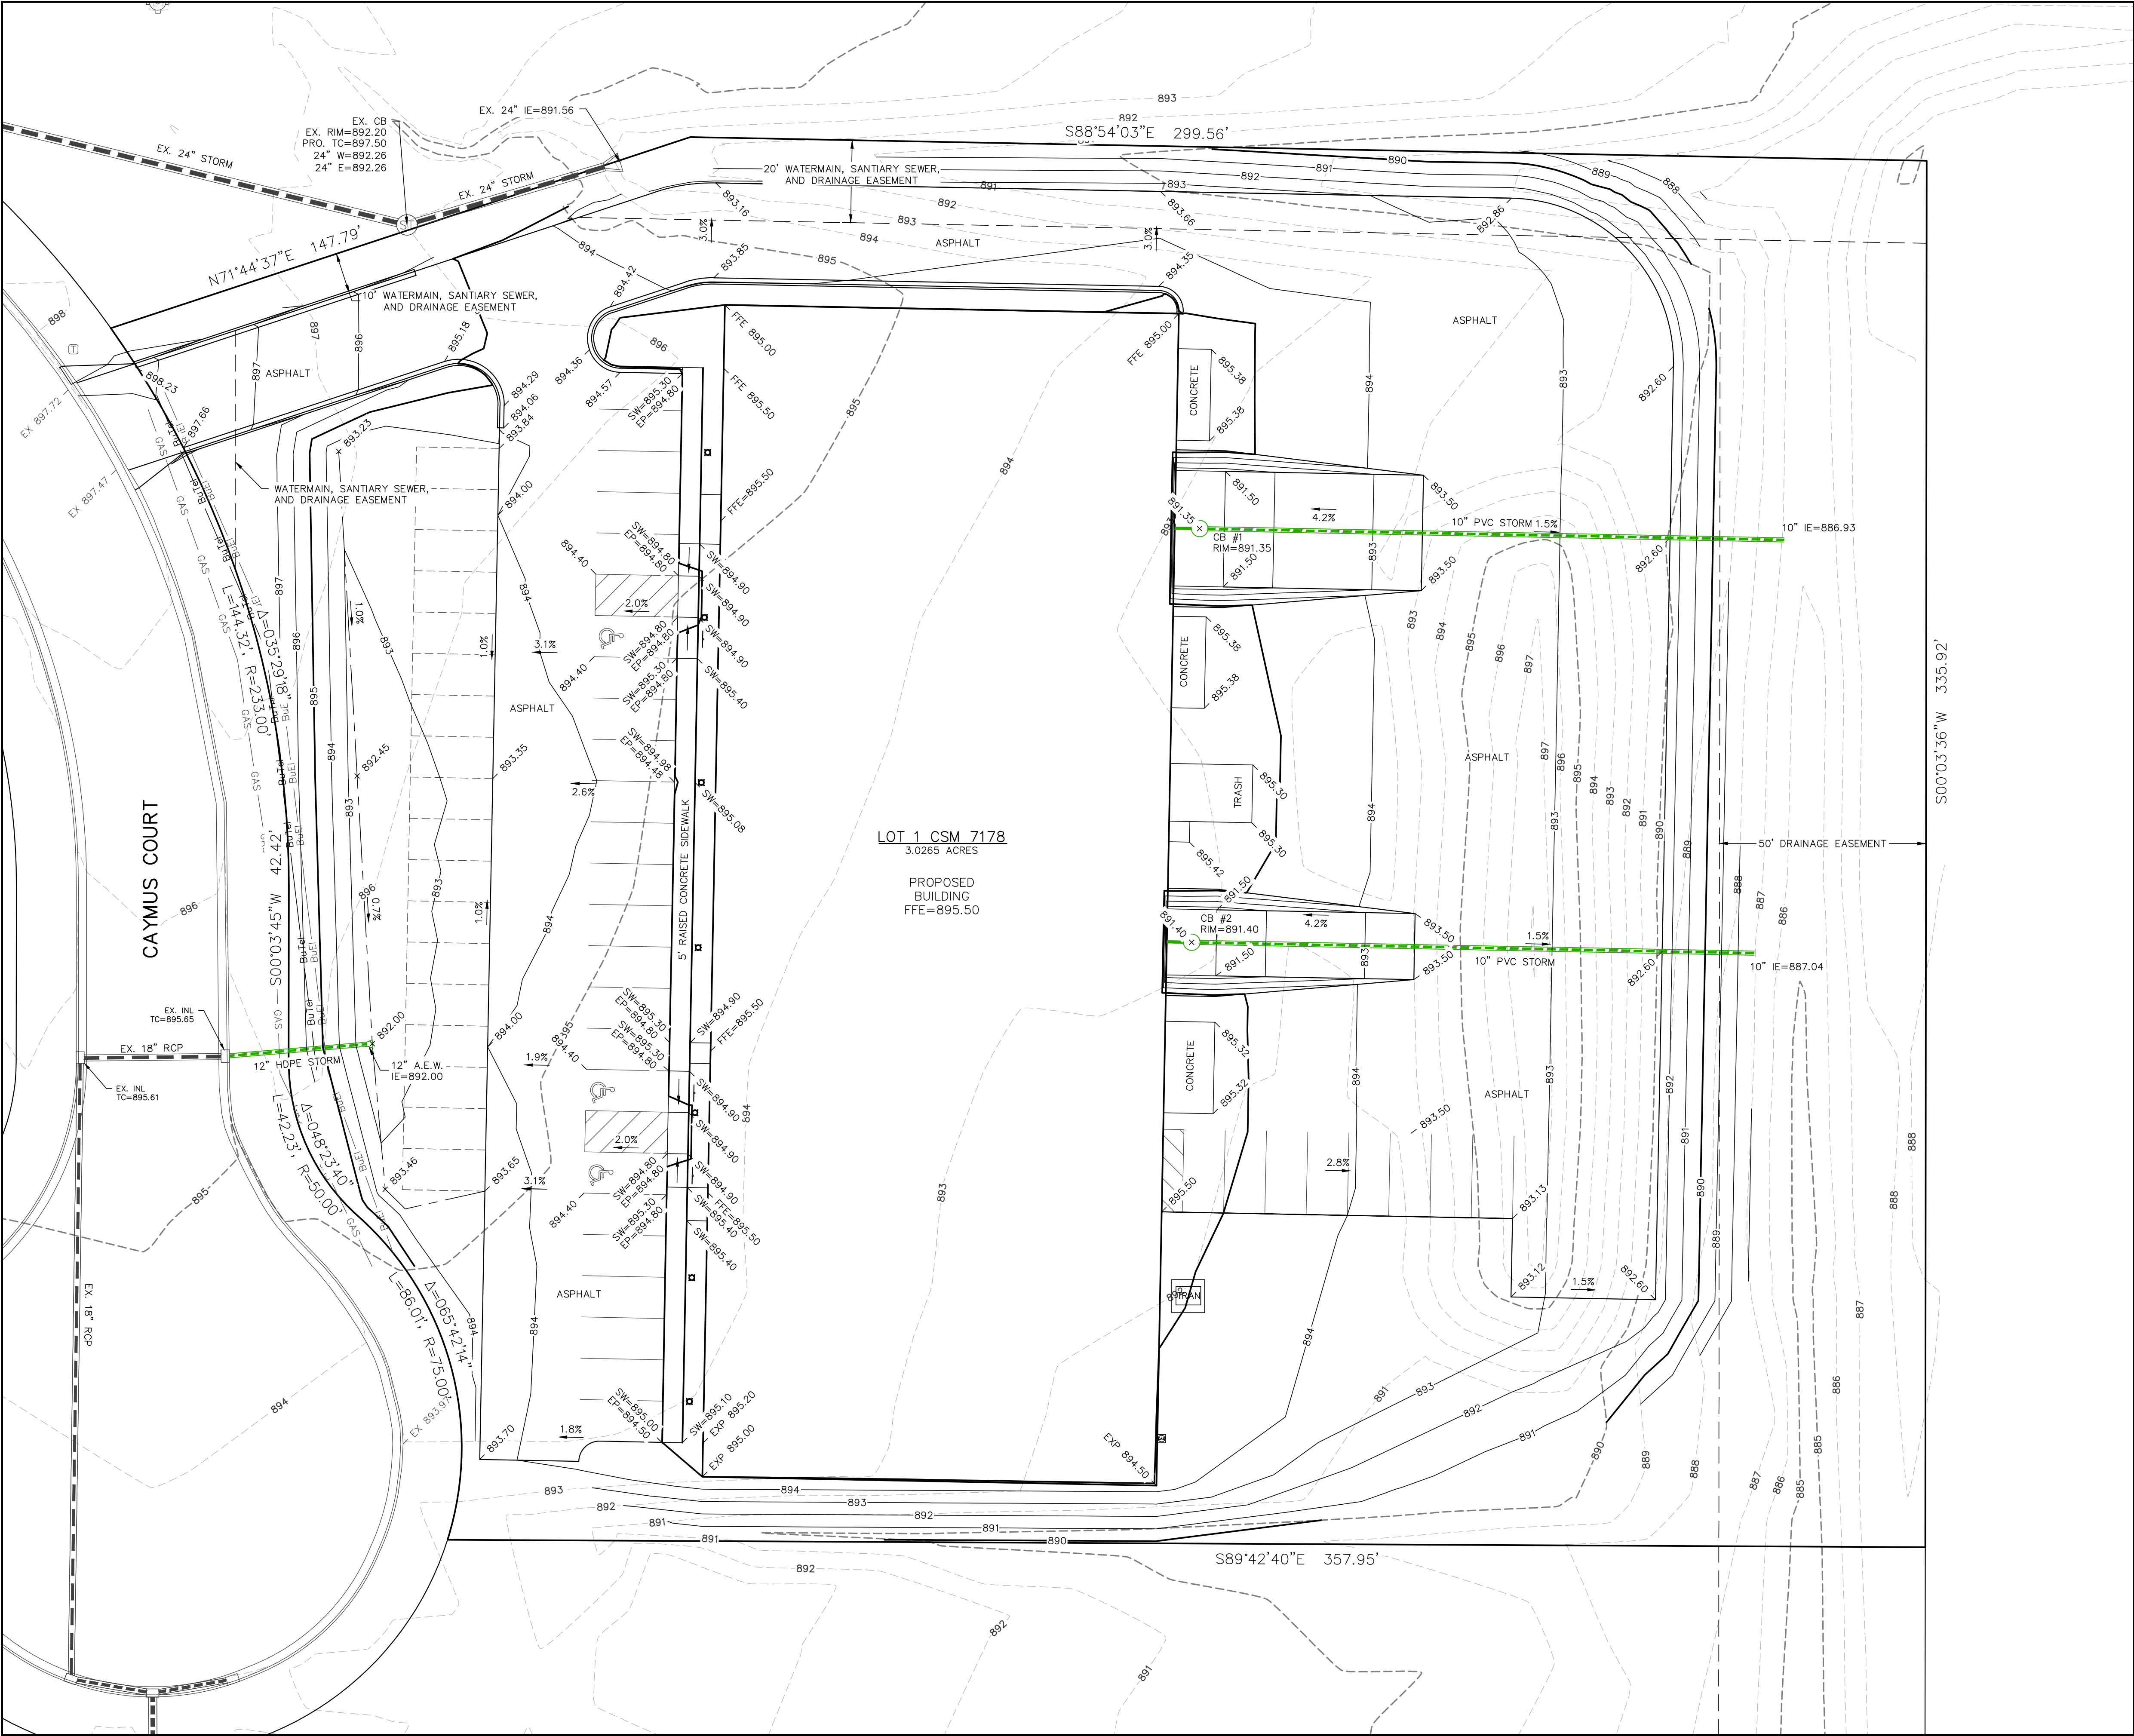

Dial 811 or (800)242-8511
www.DiggersHotline.com

LEGEND:	
---	EXISTING MINOR CONTOUR.
----	EXISTING MAJOR CONTOUR.
---	PROPOSED MINOR CONTOUR.
---	PROPOSED MAJOR CONTOUR.
- EX 934.23	EXISTING SPOT ELEVATION.
- 934.23	PROPOSED CURB FLANGE ELEVATION.
- TC 934.23	PROPOSED TOP OF CURB ELEVATION.
- SW 934.23	PROPOSED SIDEWALK ELEVATION.
- EP 934.23	PROPOSED EDGE OF PAVEMENT ELEVATION.
- EXP 934.23	PROPOSED BUILDING EXPOSURE ELEVATION.
- FFE 934.23	PROPOSED BUILDING FIRST FLOOR ELEVATION.
-----	PROPOSED STORM SEWER.
-----	EXISTING STORM SEWER.

REVISIONS:	
NO.	DESCRIPTION

PSE
PARISH SURVEY & ENGINEERING
122 Wisconsin Street, West Bend, WI 53095
262.346.7800 www.parishse.com

PROJECT TITLE:
**CAYMUS COUTY SPEC (SYMLR)
N171W21860 CAYMUS COURT
JACKSON, WI 53037**

PLAN TITLE:
**GRADING
PLAN**



DRAWN BY:
JDR
DESIGNED BY:
JDR
CHECKED BY:
KJP

PLAN DATE:
2/27/2025

PROJECT NO:
\DE-149-24

SUBMITTAL

SHEET NO:
C1.04

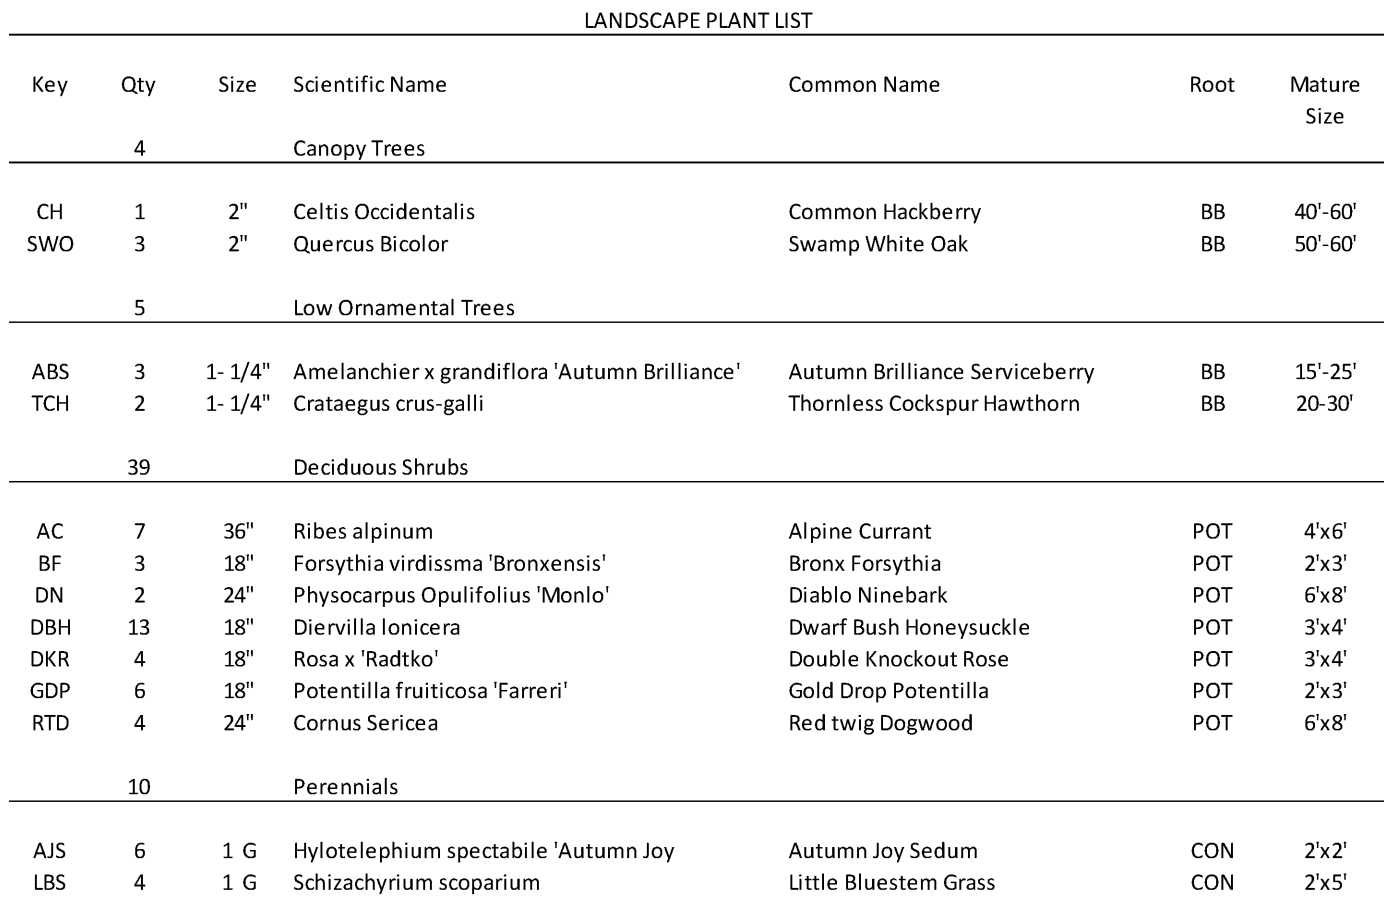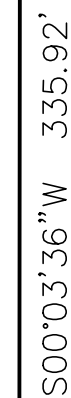

PROJECT TITLE:

CAYMUS COUTY SPEC (SYMPLR)
N171W21860 CAYMUS COURT
JACKSON, WI 53037

PLAN TITLE:

LANDSCAPE PLAN

DRAWN BY:

WWS

DESIGNED BY

JDR

CHECKED BY

KJP

PLAN DATE:

2/27/2025

PROJECT NC

\DE-149-24\


SUBMITTAL

SHEET NO:

C1.06

[illegible]

PSE
PARISH SURVEY & ENGINEERING
122 Wisconsin Street, West Bend, WI 53095
262.346.7800
www.parishse.com

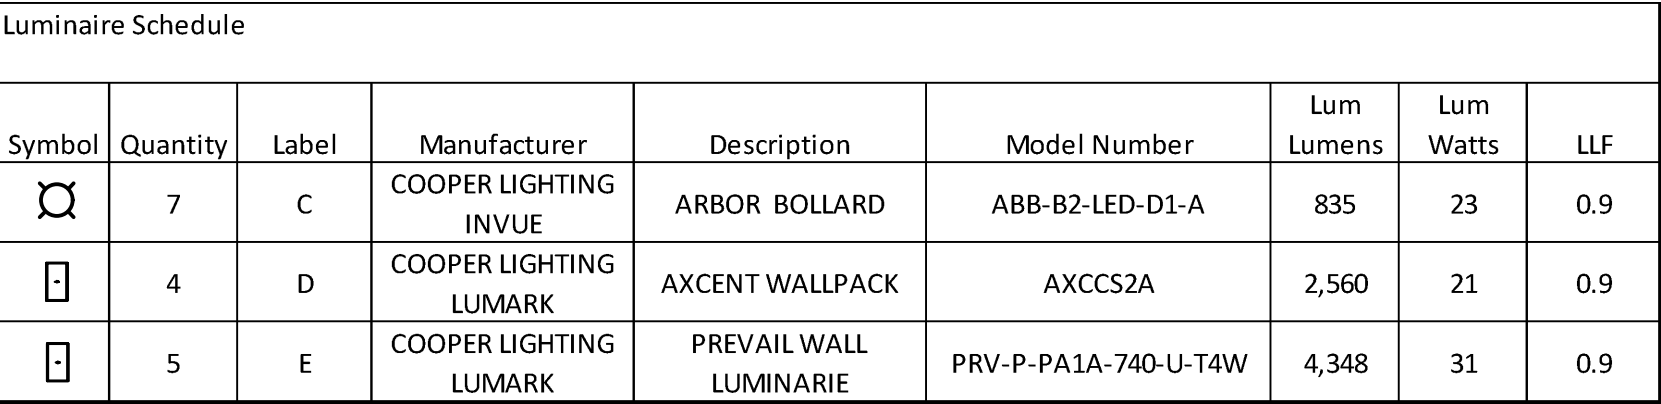

Calculation Summary						
Calc Type	Units	Average	Max	Min	Avg/Min	Max/Min
Illuminance	Fc	0.38	8.47	0.00	N/A	N/A

NOTES:

- 1) STANDARD REFLECTANCE OF 80/50/20 UNLESS NOTED OTHERWISE
- 2) NOT A CONSTRUCTION DOCUMENT, FOR DESIGN PURPOSES ONLY
- 3) STANDARD INDOOR CALC POINTS @ 30 A.F.F. UNLESS NOTED OTHERWISE
- 4) STANDARD OUTDOOR CALC POINTS @ GRADE UNLESS NOTED OTHERWISE
- 5) PSE, LLC ASSUMES NO RESPONSIBILITY FOR INSTALLED LIGHT LEVELS DUE TO FIELD CONDITIONS, ETC.



FIXTURE C



FIXTURE D



FIXTURE E

[illegible]

PS&E
PARISH SURVEY & ENGINEERING
122 Wisconsin Street, West Bend, WI 53095
262.346.7800 www.parishse.com

PROJECT TITLE:
**CAYMUS COUTY SPEC (SYMPLR)
N171W21860 CAYMUS COURT
JACKSON, WI 53037**

PLAN TITLE:

**LIGHTING
PLAN**

DRAWN BY: **JDR**
DESIGNED BY: **JDR**
CHECKED BY: **KJP**

PLAN DATE:
2/27/2025

PROJECT NO:
IDE-149-24

SUBMITTA

SHEET NO:

C1.07

GENERAL SPECIFICATIONS FOR CONSTRUCTION ACTIVITIES:

1. THE PROPOSED IMPROVEMENTS SHALL BE CONSTRUCTED ACCORDING TO THE WISCONSIN D.O.T. STANDARD SPECIFICATIONS FOR HIGHWAY AND STRUCTURE CONSTRUCTION, LATEST EDITION, THE STANDARD SPECIFICATIONS FOR SEWER & WATER IN WISCONSIN, AND WISCONSIN ADMINISTRATIVE CODE, SPS 360.382-383, AND THE LOCAL ORDINANCES AND SPECIFICATIONS.
2. THE CONTRACTOR SHALL OBTAIN ALL PERMITS REQUIRED FOR EXECUTION OF THE WORK. THE CONTRACTOR SHALL CONDUCT HIS WORK ACCORDING TO THE REQUIREMENTS OF THE PERMITS.
3. THE CONTRACTOR SHALL NOTIFY THE OWNER AND THE MUNICIPALITY FORTY-EIGHT (48) HOURS PRIOR TO THE START OF CONSTRUCTION.
4. THE MUNICIPALITY SHALL HAVE THE RIGHT TO INSPECT, APPROVE, AND REJECT THE CONSTRUCTION OF THE PUBLIC PORTIONS OF THE WORK. THE OWNER SHALL HAVE THE RIGHT TO INSPECT, APPROVE, AND REJECT THE CONSTRUCTION OF ALL PRIVATE PORTIONS OF THE WORK.
5. THE CONTRACTOR SHALL INDEMNIFY THE OWNER, THE ENGINEER, AND THE MUNICIPALITY, THEIR AGENTS, ETC, FROM ALL LIABILITY INVOLVED WITH THE CONSTRUCTION, INSTALLATION, AND TESTING OF THE WORK ON THIS PROJECT.
6. SITE SAFETY SHALL BE THE SOLE RESPONSIBILITY OF THE CONTRACTOR.
7. THE CONTRACTOR IS RESPONSIBLE FOR FIELD VERIFYING ALL UTILITY INFORMATION SHOWN ON THE PLANS PRIOR TO THE START OF CONSTRUCTION. THE CONTRACTOR SHALL CALL DIGGERS HOTLINE AT 1-800-242-8511 TO NOTIFY THE UTILITIES OF HIS INTENTIONS, AND TO REQUEST FIELD STAKING OF EXISTING UTILITIES.
8. SILT FENCE AND OTHER EROSION CONTROL FACILITIES MUST BE INSTALLED PRIOR TO CONSTRUCTION OR ANY OTHER LAND DISTURBING ACTIVITY. FOLLOW THE SEQUENCE OF CONSTRUCTION ON THE EROSION CONTROL PLAN FOR MORE DETAILS. INSPECTIONS SHALL BE MADE WEEKLY OR AFTER EVERY RAINFALL OF 0.5" OR MORE. REPAIRS SHALL BE MADE IMMEDIATELY. THE CONTRACTOR SHALL BE RESPONSIBLE FOR REMOVING ALL EROSION CONTROL FACILITIES ONCE THE THREAT OF EROSION HAS PASSED WITH THE APPROVAL OF THE GOVERNING AGENCY.
9. ANY ADJACENT PROPERTIES OR ROAD RIGHT-OF-WAYS WHICH ARE DAMAGED DURING CONSTRUCTION MUST BE RESTORED BY THE CONTRACTOR.
10. TRASH AND DEBRIS SHALL NOT BE ALLOWED TO ACCUMULATE ON THIS SITE AND THE SITE SHALL BE CLEAN UPON COMPLETION OF WORK.
11. THE OWNER SHALL HAVE THE RIGHT TO HAVE ALL MATERIALS USED IN CONSTRUCTION TESTED FOR COMPLIANCE WITH THESE SPECIFICATIONS.

SPECIFICATIONS FOR GRADING & EROSION CONTROL:

1. THE CONTRACTOR SHALL ASSUME SOLE RESPONSIBILITY FOR THE COMPUTATIONS OF ALL GRADING AND FOR ACTUAL LAND BALANCE, INCLUDING UTILITY TRENCH SPOIL. THE CONTRACTOR SHALL IMPORT OR EXPORT MATERIAL AS NECESSARY TO COMPLETE THE PROJECT. CONTRACTOR SHALL NOTIFY OWNER OF THE NEED TO IMPORT OR HAUL OFF SOIL. ON-SITE LOCATIONS SUITABLE FOR BORROW OR FILL MAY BE PRESENT. COORDINATE WITH OWNER.
2. THE CONTRACTOR IS RESPONSIBLE FOR VERIFYING SOIL CONDITIONS PRIOR TO COMMENCEMENT OF CONSTRUCTION. A GEOTECHNICAL REPORT MAY BE AVAILABLE FROM THE OWNER.
3. SITE SHALL BE CLEARED TO THE LIMITS SHOWN ON THE PLANS. REMOVE VEGETATION FROM THE SITE BURNING IS NOT PERMITTED. PROTECT TREES AND OTHER FEATURES FROM DAMAGE WITH FENCING.
4. THE GEOTECHNICAL ENGINEER IS RESPONSIBLE FOR VERIFYING COMPACTION AND FILL PLACEMENT IN THE FIELD. THE GEOTECHNICAL ENGINEER MAY SUPERCEDE THESE SPECIFICATIONS IF THERE IS GOOD CAUSE TO DO SO. AN EXPLANATION MUST BE SUBMITTED TO THE ENGINEER IN WRITING BEFORE ANY DEVIATIONS ARE MADE.
5. IF NO GEOTECHNICAL RECOMMENDATION IS AVAILABLE, THEN THE FOLLOWING SPECIFICATIONS SHALL APPLY. ALL FILL SHALL BE CONSIDERED STRUCTURAL FILL AND SHALL BE PLACED IN ACCORDANCE WITH THE FOLLOWING: THE COMPACTED FILL SUBGRADE SHALL CONSIST OF AND SHALL BE UNDERLAIN BY SUITABLE BEARING MATERIALS, FREE OF ALL ORGANIC, FROZEN OR OTHER DELETERIOUS MATERIAL AND INSPECTED AND APPROVED BY THE RESIDENT GEOTECHNICAL ENGINEER. PREPARATION OF THE SUBGRADE, AFTER STRIPPING, SHALL CONSIST OF PROOF-ROLLING TO DETECT UNSTABLE AREAS THAT MIGHT BE UNDERCUT, AND COMPACTING THE SCARIFIED SURFACE TO THE SAME MINIMUM DENSITY INDICATED BELOW. THE COMPACTED FILL MATERIALS SHALL BE FREE OF ANY DELETERIOUS, ORGANIC OR FROZEN MATTER AND SHALL HAVE A MAXIMUM LIQUID LIMIT (ASTM D-423) AND PLASTICITY INDEX (ASTM D-424) IF 30 AND 10 RESPECTFULLY, UNLESS SPECIFICALLY TESTED AND FOUND TO HAVE LOW EXPANSIVE PROPERTIES AND APPROVED BY AN EXPERIENCED SOILS ENGINEER. THE TOP TWELVE (12") INCHES OF COMPACTED FILL SHOULD HAVE A MAXIMUM THREE (3") INCH PARTICLE DIAMETER AND ALL UNDERLYING COMPACTED FILL A MAXIMUM SIX (6") INCH PARTICLE DIAMETER UNLESS SPECIFICALLY APPROVED BY AN EXPERIENCED SOILS ENGINEER. ALL FILL MATERIAL MUST BE TESTED AND APPROVED UNDER THE DIRECTION AND SUPERVISION OF AN EXPERIENCED SOILS ENGINEER PRIOR TO PLACEMENT. IF THE FILL IS TO PROVIDE NON-FROST SUSCEPTIBLE CHARACTERISTICS, IT MUST BE CLASSIFIED AS A CLEAN GW, GP, SW, OR SP PER UNITED SOIL CLASSIFICATION SYSTEM (ASTM D-2487). FOR STRUCTURAL FILL THE DENSITY OF THE STRUCTURAL COMPACTED FILL AND SCARIFIED SUBGRADE AND GRADES SHALL NOT BE LESS THAN 95 PERCENT OF THE MAXIMUM DRY DENSITY AS DETERMINED BY THE STANDARD PROCTOR (ASTM D-698) WITH THE EXCEPTION TO THE TOP 12 INCHES OF PAVEMENT SUBGRADE WHICH SHALL A MINIMUM IN-SITU DENSITY OF 100 PERCENT OF THE MAXIMUM DRY DENSITY, OR 5 PERCENT HIGHER THAN UNDERLYING FILL MATERIALS. THE MOISTURE CONTENT OF COHESIVE SOIL SHALL NOT VARY BY MORE THAN -1 TO +3 PERCENT AND GRANULAR SOIL ±3 PERCENT OF OPTIMUM WHEN PLACED AND COMPACTED OR RECOMPACTED, UNLESS SPECIFICALLY APPROVED BY THE SOILS ENGINEER TAKING INTO CONSIDERATION THE TYPE OF MATERIALS AND COMPACTION EQUIPMENT BEING USED. THE COMPACTION EQUIPMENT SHOULD CONSIST OF SUITABLE MECHANICAL EQUIPMENT SPECIFICALLY DESIGNED FOR SOIL COMPACTION. BULLDOZERS OR SIMILAR TRACKED VEHICLES ARE TYPICALLY NOT SUITABLE FOR COMPACTION. MATERIAL THAT IS TOO WET TO PERMIT PROPER COMPACTION MAY BE SPREAD ON THE FILL AND PERMITTED TO DRY. DISCING, HARROWING OR PULVERIZING MAY BE NECESSARY TO REDUCE THE MOISTURE CONTENT TO A SATISFACTORY VALUE. AFTER WHICH IT SHALL BE COMPACTED. THE FINISHED SUBGRADE AREAS OF THE SITE SHALL BE COMPACTED TO 100 PERCENT OF THE STANDARD PROCTOR (ASTM D-398) MAXIMUM DENSITY.
6. NO FILL SHALL BE PLACED ON A WET OR SOFT SUBGRADE. THE SUBGRADE SHALL BE PROOF-ROLLED AND INSPECTED BY THE GEOTECHNICAL ENGINEER BEFORE ANY MATERIAL IS PLACED.
7. SUBGRADE TOLERANCES ARE +/- 1" FOR LANDSCAPE AREAS AND +/- 1/2" FOR ALL PAVEMENT AND BUILDING AREAS.
8. TOPSOIL SHALL BE FREE OF DELETERIOUS MATERIALS, ROOTS, OLD VEGETATION, ROCKS OVER 2" DIAMETER AND SHALL NOT BE EXCESSIVELY CLAYEY IN NATURE. NO CLUMPS LARGER THAN 4" ARE ACCEPTABLE. TOPSOIL MAY BE AMENDED AS NEEDED WITH SAND OR COMPOST TO BE LOOSE WHEN SPREAD.
9. THE CONTRACTOR SHALL MAINTAIN SITE DRAINAGE THROUGHOUT CONSTRUCTION. THIS MAY INCLUDE THE EXCAVATION OF TEMPORARY DITCHED OR PUMPING TO ALLEVIATE WATER PONDING. ANY DEWATERING SHALL NOT GO DIRECTLY TO STREAMS, CREEKS, WETLANDS OR OTHER ENVIRONMENTALLY SENSITIVE AREAS WITHOUT BEING TREATED FIRST. A DIRT BAG OR OTHER DEWATERING TREATMENT DEVICE MAY BE USED TO CAPTURE SEDIMENT FROM THE PUMPED WATER.
10. THE STONE TRACKING PAD SHALL BE INSTALLED PRIOR TO ANY CONSTRUCTION. THE TRACKING PAD IS TO BE MAINTAINED BY THE CONTRACTOR IN A CONDITION, WHICH WILL PREVENT THE TRACK OF MUD OR DRY SEDIMENT ONTO THE ADJACENT PUBLIC STREETS. SEDIMENT REACHING THE PUBLIC ROAD SHALL BE REMOVED BY STREET CLEANING (NOT HYDRAULIC FLUSHING) BEFORE THE END OF EACH WORKDAY.
11. SOIL STOCKPILES SHALL BE LOCATED A MINIMUM OF 75 FEET FROM LAKES, STREAMS, WETLANDS, DITCHES, DRAINAGE WAYS, CURBS AND GUTTERS OR OTHER STORMWATER CONVEYANCE SYSTEM, UNLESS OTHERWISE APPROVED BY THE ENGINEER. MEASURES SHALL BE TAKEN TO MINIMIZE EROSION AND RUNOFF FROM ANY SOIL STOCKPILES THAT WILL LIKELY REMAIN FOR MORE THAN FIVE WORKING DAYS. ANY STOCKPILE THAT REMAINS FOR MORE THAN 30 DAYS SHALL BE COVERED OR TREATED WITH STABILIZATION PRACTICES SUCH AS TEMPORARY OR PERMANENT SEEDING AND MULCHING.
12. EROSION CONTROL DEVICES SHALL BE INSTALLED PRIOR TO GRADING OPERATIONS AND SHALL BE PROPERLY MAINTAINED FOR MAXIMUM EFFECTIVENESS UNTIL VEGETATION IS ESTABLISHED. ALL EROSION CONTROL MEASURES AND STRUCTURES SERVING THE SITE MUST BE INSPECTED AT LEAST WEEKLY OR WITHIN 24 HOURS OF A 0.5 INCH RAIN EVENT. ALL MAINTENANCE WILL FOLLOW AN INSPECTION WITHIN 24 HOURS.
13. CUT AND FILL SLOPES SHALL BE NO GREATER THAN 3:1.
14. EROSION CONTROL IS THE RESPONSIBILITY OF THE CONTRACTOR UNTIL ACCEPTANCE OF THIS PROJECT. EROSION CONTROL MEASURES AS SHOWN SHALL BE THE MINIMUM PRECAUTIONS THAT WILL BE ALLOWED. THE CONTRACTOR SHALL BE RESPONSIBLE FOR RECOGNIZING AND CORRECTING ALL EROSION CONTROL PROBLEMS THAT ARE A RESULT OF CONSTRUCTION ACTIVITIES. ADDITIONAL EROSION CONTROL MEASURES, AS REQUESTED IN WRITING BY THE STATE OR LOCAL INSPECTORS, OR THE DEVELOPER'S ENGINEER, SHALL BE INSTALLED WITHIN 24 HOURS.
15. ALL DISTURBED SLOPES OF 4:1 OR GREATER AND DRAINAGE SWALES SHALL BE STABILIZED WITH CURLEX EROSION CONTROL FABRIC (INSTALL PER MANUFACTURER'S SPECIFICATIONS).

SPECIFICATIONS FOR PRIVATE UTILITIES:

1. EXISTING UTILITIES ARE SHOWN FOR INFORMATIONAL PURPOSES ONLY AND ARE NOT GUARANTEED TO BE ACCURATE OR ALL INCLUSIVE. BEFORE PROCEEDING WITH ANY UTILITY CONSTRUCTION SHALL EXCAVATE EACH EXISTING LATERAL OR POINT OF CONNECTION AND VERIFY THE LOCATION AND ELEVATION OF ALL UTILITIES. IF ANY EXISTING UTILITIES ARE NOT AS SHOWN ON THE DRAWINGS, THE CONTRACTOR SHALL NOTIFY THE ENGINEER IMMEDIATELY FOR POSSIBLE REDESIGN. CONTRACTOR SHALL CALL "DIGGERS HOTLINE" PRIOR TO ANY CONSTRUCTION.
2. ALL CONNECTIONS TO EXISTING PIPES AND MANHOLES SHALL BE CORED CONNECTIONS. CONNECTIONS TO WATER MAIN SHALL BE WET TAPPED WITH A STAINLESS STEEL TAPPING SLEEVE.
3. BUILDING LATERALS SHALL BE CONSTRUCTED IN ACCORDANCE WITH LOCAL AND STATE PLUMBING CODES AND IN ACCORDANCE WITH STANDARD SPECIFICATIONS FOR SEWER AND WATER CONSTRUCTION WISCONSIN, LATEST EDITION. PROPOSED SANITARY SEWER AND INTERNALLY CONNECTED STORM SEWER SHOWN IN THIS PLAN SHALL TERMINATE AT A POINT FIVE (5) FEET FROM THE EXTERIOR BUILDING WALL. THE EXACT LOCATION OF ALL DOWN SPOUT CONNECTIONS SHALL BE PER THE ARCHITECTURAL PLANS.
4. CONTRACTOR SHALL NOT SHUT OFF WATER OR PLUG SANITARY SEWER IN MUNICIPAL LINES WITHOUT PRIOR APPROVAL.
5. MATERIALS FOR STORM SEWER SHALL BE AS FOLLOWS: STORM SEWER PIPE 48" OR LESS SHALL BE HIGH DENSITY POLYETHYLENE (HDPE) CORRUGATED PIPE WITH AN INTEGRALLY FORMED SMOOTH WATERWAY SUCH AS ADS N-12. FOR PIPE 10" OR LESS IN DIAMETER, PVC, ASTM D-3034, SDR-26, MAY ALSO BE USED. WHERE SPECIFICALLY REQUIRED, REINFORCED CONCRETE PIPE (RCP), ASTM C-76, CLASS III OR HIGHER, MAY BE USED. TRENCH SECTION SHALL BE CLASS "B" FOR PVC AND HDPE AND CLASS "C" FOR CONCRETE (PER STANDARD SPECIFICATIONS). MANHOLES, INLETS AND CATCH BASINS SHALL BE PRE-CAST REINFORCED CONCRETE, ASTM C-478. CASTINGS SHALL BE HEAVY DUTY CAST IRON. AREA DRAINS SHALL BE ADSHYLOPLAST OR EQUIVALENT AND SHALL BE A MINIMUM OF 24" IN DIAMETER. CONNECTIONS TO EXISTING PIPES SHALL BE MADE WITH INSERT A WYE OR EQUIVALENT. LAST (3) THREE JOINTS SHALL BE RESTRAINED WITH RODS. PIPE SHALL MEET THE REQUIREMENTS OF AASHTO M-294, TYPE S.
6. MATERIALS FOR SANITARY SEWER SHALL BE AS FOLLOWS: SANITARY SEWER SHALL BE PVC, ASTM D-3034, SDR-35 WITH RUBBER GASKETED JOINTS, CONFORMING TO ASTM D-3212. TRENCH SECTIONS SHALL BE CLASS "B" BEDDING (PER STANDARD SPECIFICATIONS). CRUSHED STONE CHIPS SHALL BE USED FOR BEDDING MATERIAL. CONNECTIONS SHALL BE MAD WITH A INSERT A WYE OR EQUIVALENT. A MINIMUM OF 6" OF COVER IS REQUIRED FOR ALL SANITARY SEWER.
7. MATERIALS FOR WATER SERVICES AND PRIVATE HYDRANTS SHALL BE AS FOLLOWS: WATER SERVICES SHALL BE PVC, HDPE, OR DI AS ALLOWED BY MUNICIPAL CODE. PVC SHALL BE AWWA C-900, DI SHALL BE AWWA C151, CLASS 52 (OR AS REQUIRED BY LOCAL CODE). TRENCH SECTIONS SHALL BE CLASS "B" BEDDING (PER STANDARD SPECIFICATIONS). CRUSHED STONE CHIPS SHALL BE USED FOR BEDDING MATERIAL. CONNECTION SHALL BE MADE WITH A WET TAP, CORPORATE STOP AND VALVE BOX PER MUNICIPAL STANDARDS. A MINIMUM OF 6" COVER IS REQUIRED FOR ALL WATER MAIN. VALVES SHALL BE NON RISING STEM, RESILIENT SEATED GATE VALVES COMPLYING WITH AWWA C509 WITH A THREE PIECE CAST IRON VALVE BOX. INSTALL THRUST BLOCKS AT ALL BENDS AND TEES. DISINFECT ALL NEW LINES AND OBTAIN SAFE WATER SAMPLE PRIOR TO USE.
8. EXTREME CAUTION MUST BE FOLLOWED REGARDING THE COMPACTION OF ALL UTILITY TRENCHES. MECHANICALLY COMPACTED GRANULAR BACKFILL IS REQUIRED UNDER & WITHIN 5 FEET OF ALL PAVEMENT INCLUDING SIDEWALKS. FLOODING OF BACKFILL MATERIAL IS NOT ALLOWED.
9. TRACER WIRE (NO.8 SINGLE STRAND COPPER) AND WARNING TAPE SHALL BE INSTALLED ON ALL UTILITIES IN ACCORDANCE WITH THE LOCAL AND STATE CODES. TRACER WIRE SHALL TERMINATE IN A VALVECO TERMINAL BOX AT EACH END IN ACCORDANCE WITH 182.0715(2R) OF STATE STATUTES.
10. MANDREL TESTING ON SANITARY LINES AND PRESSURE TESTING ON WATER MAIN MAY BE REQUIRED BY THE OWNER OR MUNICIPALITY.
11. UPON COMPLETION OF FINAL PAVING OPERATIONS, THE UTILITY CONTRACTOR SHALL ADJUST ALL MANHOLE AND INLET RIMS AND VALVE BOXES TO FINISHED GRADE.
12. ALL UTILITY CONSTRUCTION SHALL BE DONE IN COMPLIANCE WITH THE STANDARD SPECIFICATIONS FOR SEWER AND WATER CONSTRUCTION IN WISCONSIN (LATEST EDITION AND ADDENDUM) AND ALL STATE AND LOCAL CODES. IT IS THE CONTRACTORS RESPONSIBILITY TO DETERMINE WHICH SPECIFICATIONS APPLY, AND TO COORDINATE ALL CONSTRUCTION ACTIVITIES WITH THE APPROPRIATE LOCAL AND STATE AUTHORITIES.
13. ALL SANITARY SEWER, STORM SEWER AND WATER MAIN CONSTRUCTION SHALL BE IN COMPLIANCE WITH THE VILLAGE OF JACKSON AND WISCONSIN DSPS STANDARDS.
14. THE LENGTHS OF ALL UTILITIES ARE TO CENTER OF STRUCTURES OR FITTINGS AND MAY VARY SLIGHTLY FROM THE PLAN. LENGTHS SHALL BE VERIFIED IN THE FIELD DURING CONSTRUCTION.
15. MAINTAIN AN 8 FOOT MINIMUM HORIZONTAL SEPARATION DISTANCE BETWEEN PUBLIC SANITARY SEWER, WATER MAIN AND STORM SEWER. PROVIDE 18" MINIMUM VERTICAL SEPARATION WHERE SEWER CROSSES OVER WATER MAIN AND PROVIDE 6" MINIMUM VERTICAL SEPARATION WHERE WATER MAIN CROSSES OVER SEWER.
16. ANY UTILITIES WHICH ARE DAMAGED BY THE CONTRACTOR SHALL BE REPAIRED TO THE OWNER'S SATISFACTION AT THE CONTRACTOR'S EXPENSE.
17. GENERAL CONTRACTOR SHALL COORDINATE WITH LOCAL GAS TELEPHONE, AND ELECTRICAL UTILITIES FOR EXACT LOCATION SIZE AND DEPTH OF NEW SERVICE.
18. ALL WORK WITHIN THE VILLAGE RIGHT-OF-WAY REQUIRES A PERMIT FROM THE VILLAGE OF JACKSON PUBLIC WORKS DEPARTMENT.

SPECIFICATIONS FOR PAVING:

1. AGGREGATES USED IN THE CRUSHED STONE BASE SHALL CONFORM TO THE GRADATION REQUIREMENTS SECTIONS 301.2 AND 305.2.2 OF THE STANDARD SPECIFICATIONS. THICKNESS SHALL BE PER THE DETAIL ON THE PLANS. BASE SHALL BE 1-1/4" INCH DIAMETER LIMESTONE TRAFFIC BOND AGGREGATE BASE COURSE UNLESS NOTED OTHERWISE. SUBSTITUTION AND/OR RECYCLED MATERIALS MAY BE ALLOWED WITH APPROVAL FROM THE OWNER.
2. SUBGRADE SHALL BE PROOFROLLED AND APPROVED BY A GEOTECHNICAL ENGINEER PRIOR TO PLACEMENT OF STONE BASE. EXCAVATE UNSUITABLE AREAS AND REPLACE WITH BREAKER RUN STONE AND RECOMPACT. REFER TO THE GEOTECHNICAL REPORT FOR ADDITIONAL SPECIFICATIONS.
3. EXISTING PAVEMENT SHALL BE SAWCUT IN NEAT STRAIGHT LINES TO FULL DEPTH AT ANY POINT WHERE EXISTING PAVEMENT IS REMOVED. CURB AND WALK SHALL BE REMOVED TO THE NEAREST JOINT. REMOVED PAVEMENT SHALL BE REPLACED WITH THE SAME SECTION AS EXISTING. MUNICIPAL STANDARDS MAY REQUIRE ADDITIONAL WORK.
4. ASPHALT FOR PARKING AREAS AND THE PRIVATE ROAD SHALL BE PER THE DETAILS MATERIALS AND PLACEMENT SHALL CONFORM TO THE DOT STANDARD SPECIFICATIONS, SECTION 450 AND 460 LT 58-28 S IS REQUIRED UNLESS NOTED OTHERWISE A COMMERCIAL GRADE MIX MAY BE SUBSTITUTED ONLY WITH APPROVAL FROM THE OWNER.
5. TACK COAT SHALL BE IN ACCORDANCE WITH THE SUBSECTION 455.2.5 OF THE STANDARD SPECIFICATIONS. THE RATE OF APPLICATION SHALL BE 0.05 GAL/SY.
6. CONCRETE FOR CURB, DRIVEWAYS, WALKS, LOADING DOCKS AND NON-FLOOR SLABS SHALL CONFORM TO THE LATEST VERSION OF SECTION 415 OF THE WISCONSIN D.O.T. STANDARD SPECIFICATIONS FOR CONSTRUCTION. CONCRETE SHALL BE GRADE A, ASTM C-94, 6 BAG MIX WITH A MINIMUM 28 DAY COMPRESSIVE STRENGTH OF 4,000 PSI. JOINTING SHALL BE PER SECTION 415.3.7 OF THE STANDARD SPECIFICATIONS WITH CONSTRUCTION JOINTS HAVING A MAXIMUM SPACING OF 10'. EXPANSION JOINTS SHALL BE PROVIDED EVERY 50'. CONCRETE SHALL BE FINISHED PER SECTION 415.3.8 WITH A MEDIUM BROOM TEXTURE. A CURING MEMBRANE IN CONFORMANCE WITH SECTION 415.3.12 IS REQUIRED. LOADING DOCKS SHALL HAVE REINFORCING CONSISTING OF NOVOMESH 950 FIBER MESH OR #4 BARS AT 24" ON CENTER EACH WAY PER SECTION 415.2.2 OF THE STANDARD SPECIFICATIONS.
7. PAVEMENT MARKINGS SHALL BE PAINT IN ACCORDANCE WITH WISCONSIN DOT SECTION 646 OF THE STANDARD SPECIFICATIONS AND WITH LOCAL CODES. THE FOLLOWING ITEMS SHALL BE PAINTED WITH COLORS NOTED BELOW:

PARKING STALLS: WHITE
PEDESTRIAN CROSSWALKS: WHITE
LANE STRIPING WHERE SEPARATING TRAFFIC IS MOVING IN OPPOSITE DIRECTIONS: YELLOW
LANE STRIPING WHERE SEPARATING TRAFFIC IS MOVING IN SAME DIRECTIONS: WHITE
ADA SYMBOLS: WHITE

RESTORATION NOTES:

1. ALL DISTURBED AREAS, EXCEPT STREET PAVEMENT AND SIDEWALK AREAS, SHALL RECEIVE A MINIMUM OF FOUR (4) INCHES OF TOPSOIL, FERTILIZER, SEED AND MULCH. RESTORATION WILL OCCUR AS SOON AFTER THE DISTURBANCE AS PRACTICAL. LAWN AREAS WITH SLOPES GREATER THAN 4:1 SHALL BE SEEDED WITH OLDS "NOMOW" MIX OR EQUAL. ALL OTHER DISTURBED AREAS SHALL BE SEEDED WITH MADISON PARKS MIX OR EQUAL. MIXTURES SHALL BE IN ACCORDANCE WITH SECTION 630 OF D.O.T. SPECIFICATIONS.
2. AN EQUAL AMOUNT OF ANNUAL RYEGRASS SHALL BE ADDED TO THE MIX. SEED MIXTURES SHALL BE APPLIED AT THE RATE OF FOUR (4) POUNDS PER 1,000 SQUARE FEET. FERTILIZER SHALL MEET THE MINIMUM REQUIREMENTS THAT FOLLOW: NITROGEN, NOT LESS THAN 16%; PHOSPHORIC ACID, NOT LESS THAN 6%; POTASH, NOT LESS THAN 6%.
3. ALL FINISH GRADED AREAS SHALL BE SEEDED AND MULCHED BY SEPTEMBER 15TH. IF THE SITE DOES NOT HAVE FINISH GRADED AREAS COMPLETED BY OCTOBER 15TH, ALL DISTURBED AREAS SHALL BE RESTORED WITH TEMPORARY SEEDING (COVER CROP). AREAS NEEDING PROTECTION DURING PERIODS WHEN PERMANENT SEEDING IS NOT APPLIED SHALL BE SEEDED WITH ANNUAL SPECIES FOR TEMPORARY PROTECTION. SEE TABLE 1 OF THE WISCONSIN DNR CONSERVATION PRACTICE STANDARD 1059, FOR SEEDING RATES OF COMMONLY USED SPECIES. THE RESIDUE FROM THIS CROP MAY EITHER BE INCORPORATED INTO THE SOIL DURING SEEDBED PREPARATION AT THE NEXT PERMANENT SEEDING PERIOD OR LEFT ON THE SOIL SURFACE AND THE PLANTING MADE AS A NO-TILL SEEDING.
4. THE CONTRACTOR SHALL BE RESPONSIBLE FOR A SATISFACTORY STAND OF GRASS ON ALL SEEDED AREAS FOR ONE YEAR AFTER THE PROJECT'S FINAL ACCEPTANCE.

REVISIONS:	
NO.	DESCRIPTION



PROJECT TITLE:
**CAYMUS COUTY SPEC (SYMPRLR)
N171W21860 CAYMUS COURT
JACKSON, WI 53037**

PLAN TITLE:

CONSTRUCTION NOTES

DRAWN BY:

WWS

DESIGNED BY:

JDR

CHECKED BY:

KJP

PLAN DATE:

2/27/2025

PROJECT NO:

\DE-149-24

SUBMITTAL

SHEET NO:

C2.01



GENERAL NOTES:

1. LATERAL CONTRACTION JOINTS SHALL BE PLACED AT INTERVALS OF NOT MORE THAN 15' NOR LESS THAN 6' IN LENGTH. THE JOINTS SHALL BE A MINIMUM OF 3" IN DEPTH. EXPANSION JOINTS SHALL BE PLACED TRANSVERSELY AT RADIUS POINTS ON CURVES OF RADIUS 200' OR LESS, AND AT ANGLE POINTS, OR AS DIRECTED BY THE ENGINEER. THE EXPANSION JOINT SHALL BE A ONE PIECE PRECAST MATERIAL WITHIN THE JOINT. CURB AND GUTTER SHALL BE PLACED AT THAT STATION AND BE 1/2" THICK. IN ALL CASES, CONCRETE CURB & GUTTER SHALL BE PLACED ON THOROUGHLY COMPACTED CRUSHED STONE.
2. * CURB APRON 12" x FIT STANDARD CURB MACHINE

18" CURB AND GUTTER DETAILS

[illegible]

PSE
PARISH SURVEY & ENGINEERING
1122 Wisconsin Street, West Bend, WI 53095
262.346.7800 www.parishse.com

PROJECT TITLE:
**CAYMUS COUTY SPEC (SYMPLR)
N171W21860 CAYMUS COURT
JACKSON, WI 53037**

PLAN TITLE:

SITE DETAILS

DRAWN BY:
WWS

DESIGNED BY:
JDF

CHECKED BY: **KJP**

PLAN DATE:
2/27/2025


PROJECT NO:
\DE-149-24

SUBMITTAL

SHEET NO:

C2.02


MAXIMUM PERIOD OF BARE SOIL FOR SLOPES > 20%		
SLOPE AREA DRAINS TO SEDIMENT BASIN OR SEDIMENT TRAP?	MAXIMUM PERIOD OF BARE SOIL EXPOSURE (CALENDAR DAYS)	
	LAND DISTURBANCE BETWEEN SEPTEMBER 16TH AND MAY 1ST	LAND DISTURBANCE BETWEEN MAY 2ND AND SEPTEMBER 15TH
YES	90	90
NO	60	30

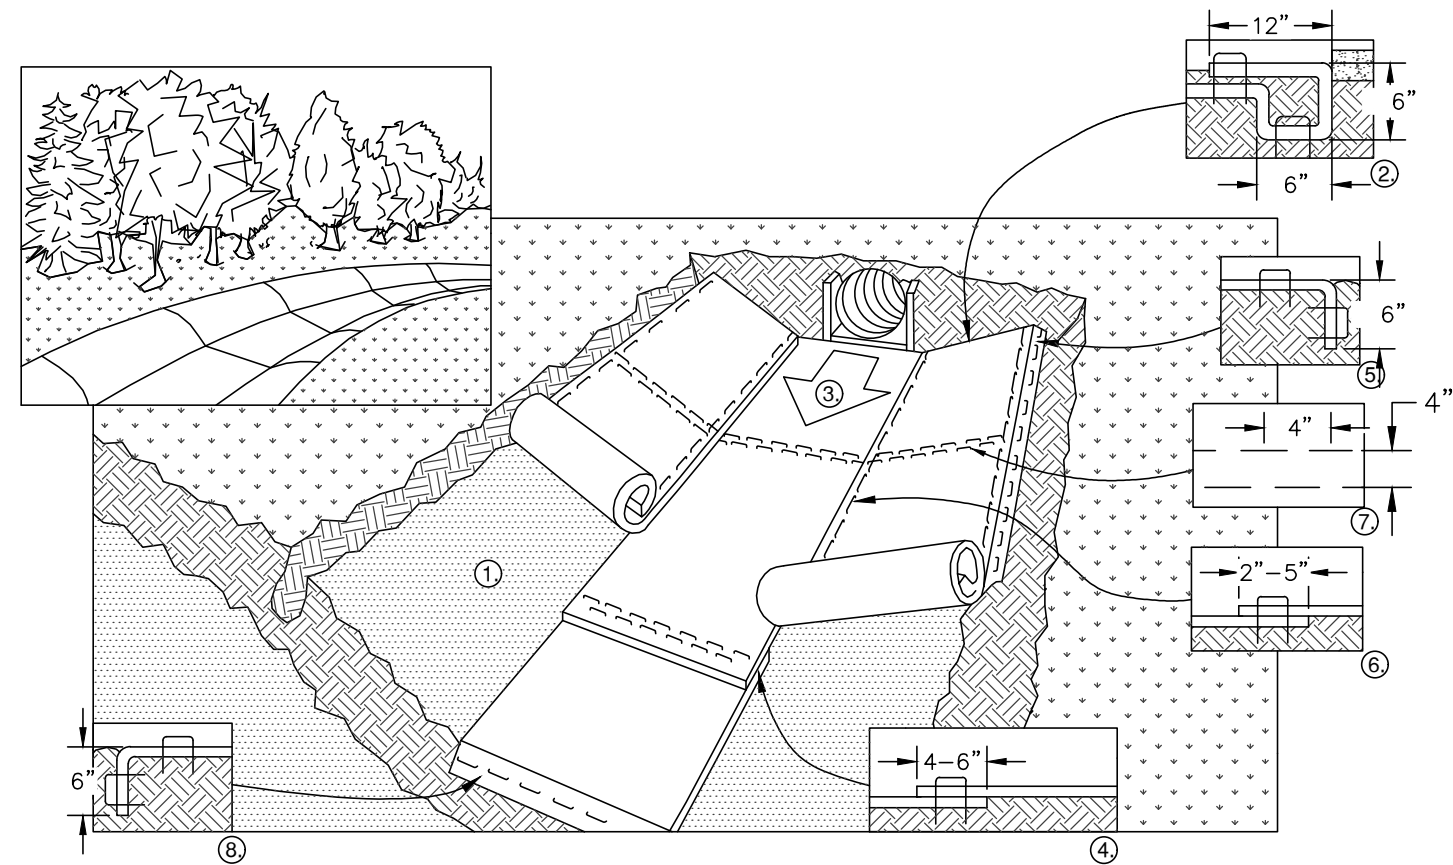

1. PREPARE SOIL BEFORE INSTALLING BLANKETS, INCLUDING APPLICATION OF FERTILIZER AND SEED.
2. BEGIN AT THE TOP OF THE CHANNEL BY ANCHORING THE BLANKET IN A 6" DEEP X 6" WIDE TRENCH WITH APPROXIMATELY 12" OF BLANKET EXTENDED BEYOND THE UP-SLOPE PORTION OF THE TRENCH. ANCHOR THE BLANKET WITH A ROW OF STAPLES/STAKES APPROXIMATELY 12" APART IN THE BOTTOM OF THE TRENCH. BACKFILL AND COMPACT THE TRENCH AFTER STAPLING. APPLY SEED TO COMPACTED SOIL AND FOLD REMAINING 12" PORTION OF BLANKET BACK OVER SEED AND COMPACTED SOIL. SECURE BLANKET OVER COMPACTED SOIL WITH A ROW OF STAPLES/STAKES SPACED APPROXIMATELY 12" APART ACROSS THE WIDTH OF THE BLANKET.
3. ROLL CEMENT BLANKET IN DIRECTION OF WATER FLOW IN BOTTOM OF CHANNEL. BLANKETS WILL UNROLL WITH APPROPRIATE SIDE AGAINST THE SOIL SURFACE. ALL BLANKETS MUST BE SECURELY FASTENED TO THE SOIL SURFACE BY PLACING STAPLES/STAKES IN APPROPRIATE LOCATIONS AS RECOMMENDED BY THE MANUFACTURER.
4. PLACE CONSECUTIVE BLANKETS END OVER END (SHINGLE STYLE) WITH A 4-6" OVERLAP. USE A DOUBLE ROW OF STAPLES STAGGERED 4" APART AND 4" ON CENTER TO SECURE BLANKETS.
5. FULL LENGTH ENDS OF BLANKETS AT TOP OF SIDE SLOPE MUST BE ANCHORED WITH A ROW OF STAPLES/STAKES APPROXIMATELY 12" APART IN A 6" DEEP X 6" WIDE TRENCH. BACKFILL AND COMPACT THE TRENCH AFTER STAPLING.
6. ADJACENT BLANKETS MUST BE OVERLAPPED APPROXIMATELY 4" AND STAPLED.
7. A STAPLE CHECK SLOT IS RECOMMENDED AT 30 TO 40 FOOT INTERVALS. USE A DOUBLE ROW OF STAPLES STAGGERED 4" APART AND 4" ON CENTER OVER ENTIRE WIDTH OF THE CHANNEL.
8. THE TERMINAL END OF THE BLANKETS MUST BE ANCHORED WITH A ROW OF STAPLES/STAKES APPROXIMATELY 12" APART IN A 6" DEEP X 6" WIDE TRENCH. BACKFILL AND COMPACT THE TRENCH AFTER STAPLING.

NOTE: ALL STAPLES MUST BE 6" OR GREATER IN LENGTH


EROSION CONTROL MAT – CHANNEL INSTALLATION

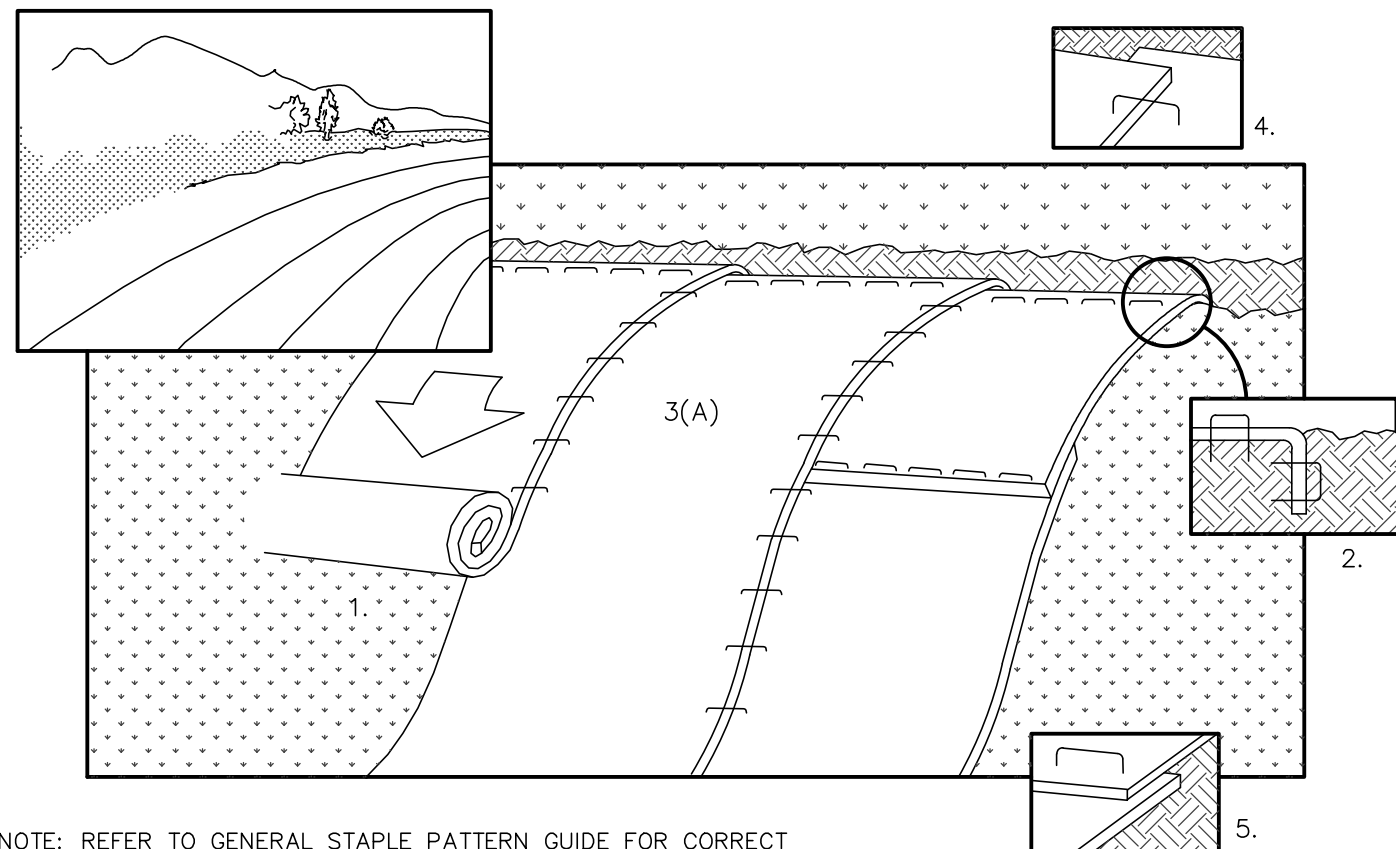


NOTE: REFER TO GENERAL STAPLE PATTERN GUIDE FOR CORRECT STAPLE PATTERN RECOMMENDATIONS FOR SLOPE INSTALLATIONS.

1. PREPARE SOIL BEFORE INSTALLING BLANKETS, INCLUDING APPLICATION OF FERTILIZER AND SEED.
NOTE: WHEN USING CELL-0-SEED DO NOT SEED PREPARED AREA. CELL-0-SEED MUST BE INSTALLED WITH PAPER SIDE DOWN.
2. BEGIN AT THE TOP OF THE SLOPE BY ANCHORING THE BLANKET IN 6" DEEP X 6" WIDE TRENCH. BACKFILL AND COMPACT THE TRENCH AFTER STAPLING.
3. ROLL THE BLANKETS (A.) DOWN OR (B.) HORIZONTALLY ACROSS THE SLOPE.
4. THE EDGES OF PARALLEL BLANKETS MUST BE STAPLED WITH APPROXIMATELY 2" OVERLAP.
5. WHEN BLANKETS MUST BE SPLICED DOWN THE SLOPE, PLACE BLANKETS END OVER END (SHINGLE STYLE) WITH APPROXIMATELY 4" OVERLAP. STAPLE THROUGH OVERLAPPED AREA, APPROXIMATELY 12" APART.
6. ALL BLANKETS MUST BE SECURELY FASTENED TO THE SLOPE BY PLACING STAPLES/STAKES IN APPROPRIATE LOCATIONS AS RECOMMENDED BY THE MANUFACTURER.


EROSION CONTROL MAT - SLOPE INSTALLATION

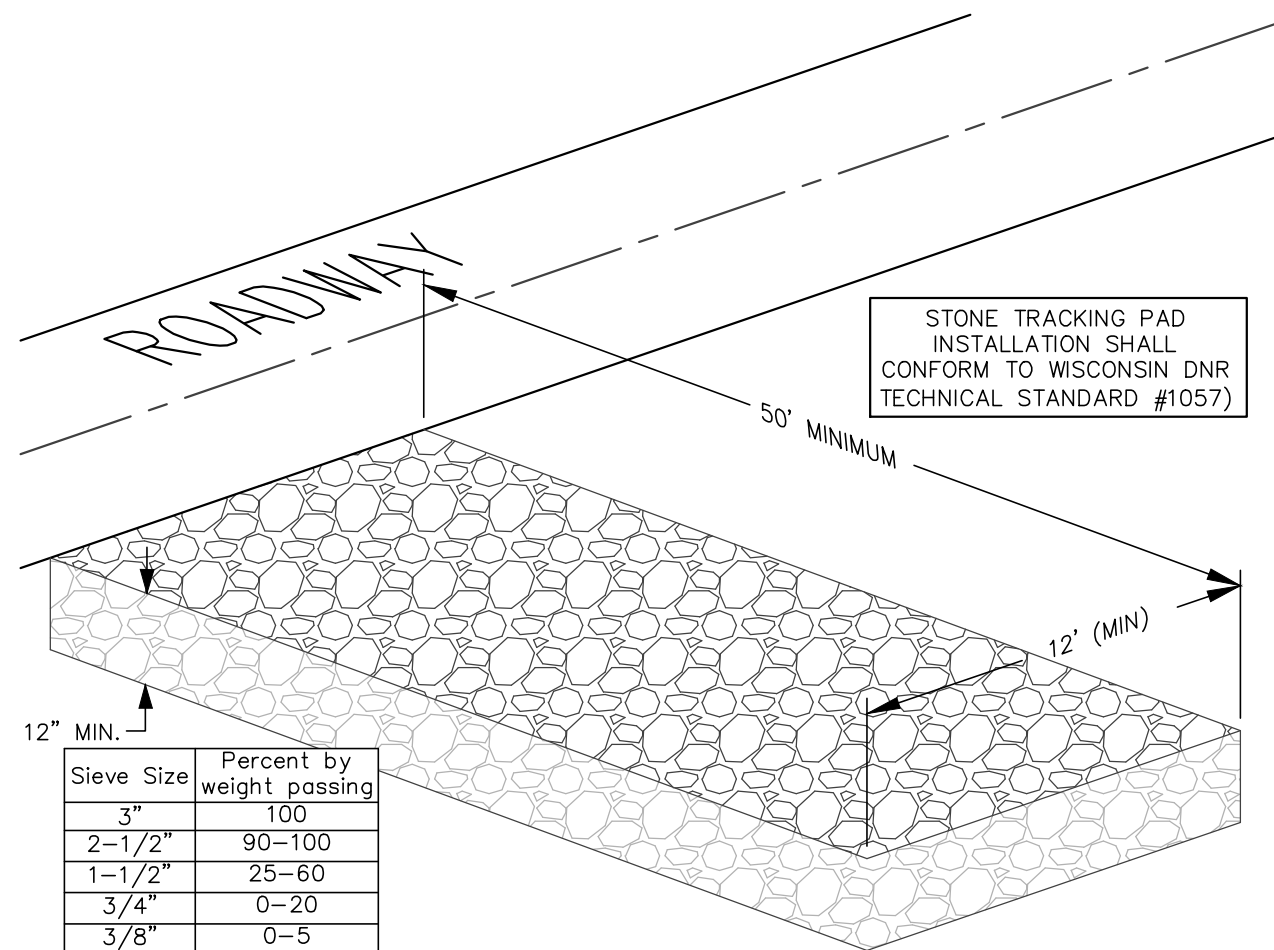


STONE TRACKING PAD DETAIL

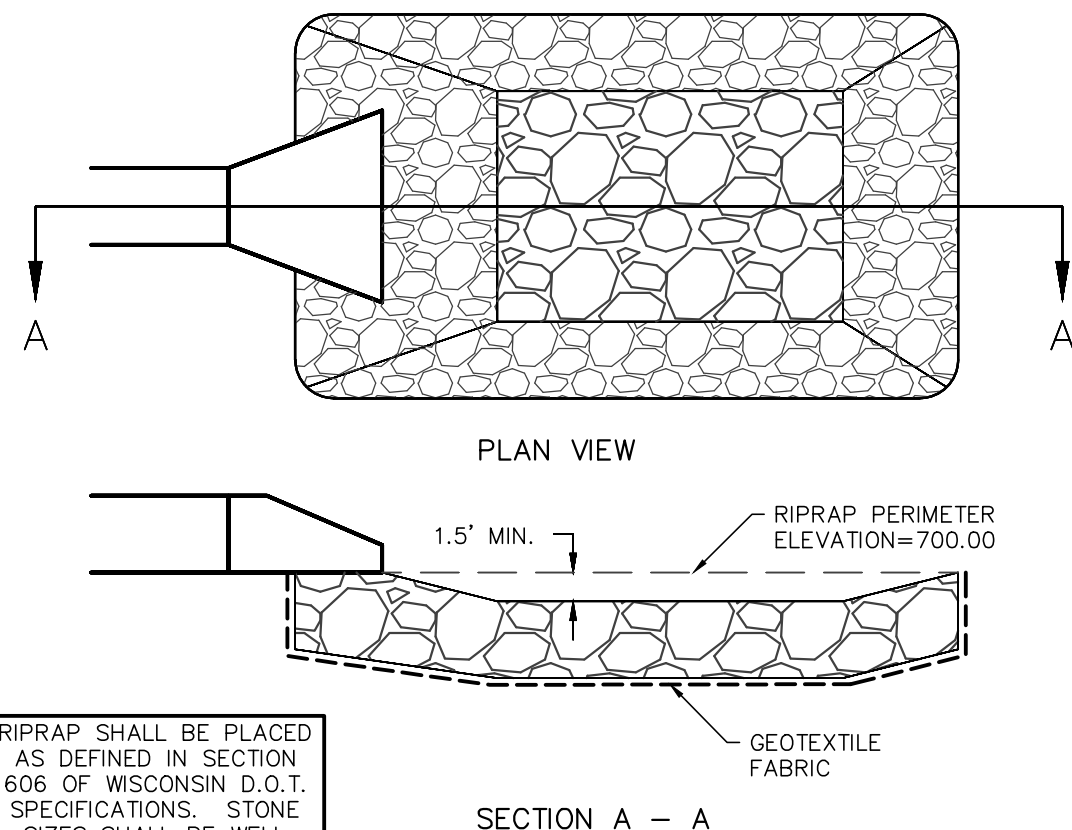


RIPRAP/STILLING BASIN DETAIL

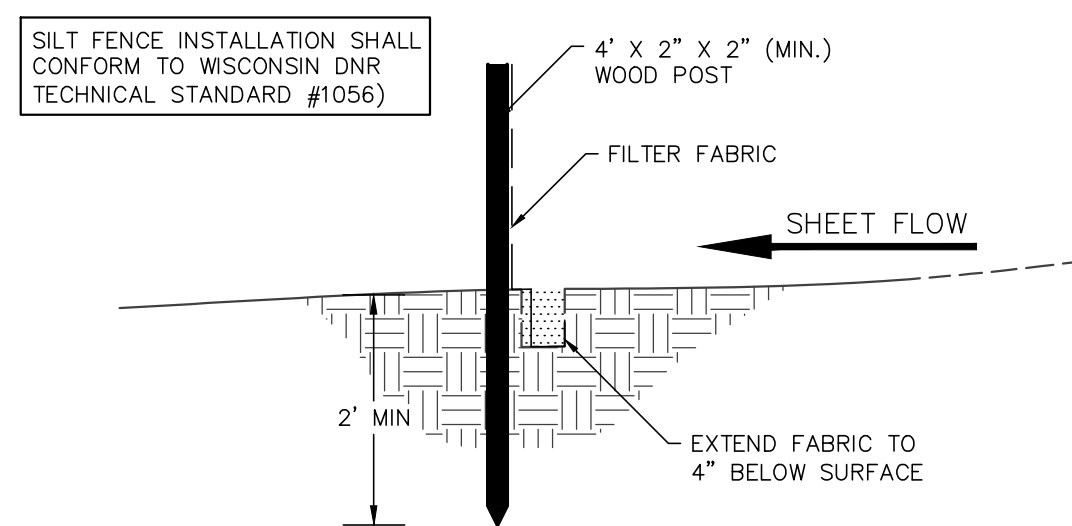


SILT FENCE CONSTRUCTION (SHEET FLOW)

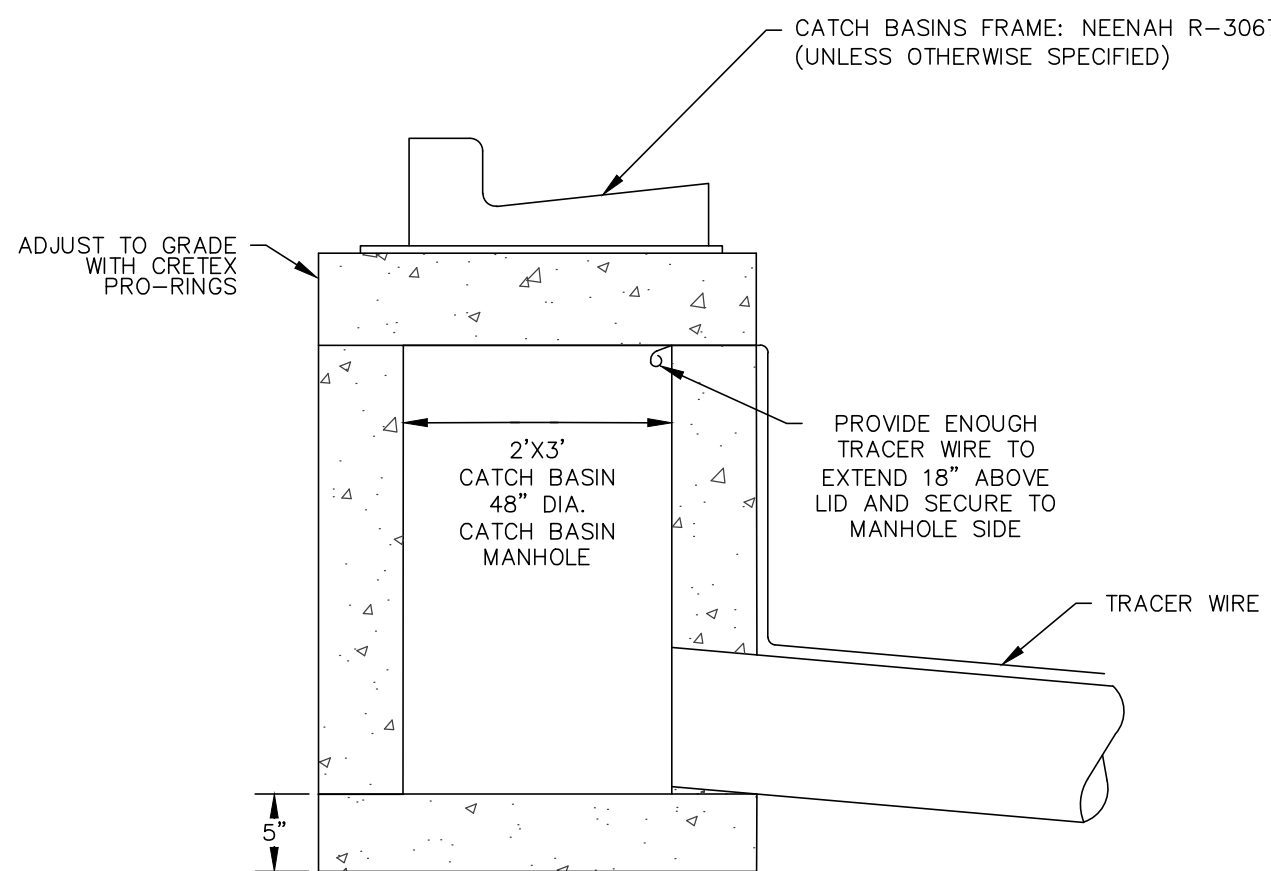

INLET/CATCH BASIN DETAIL

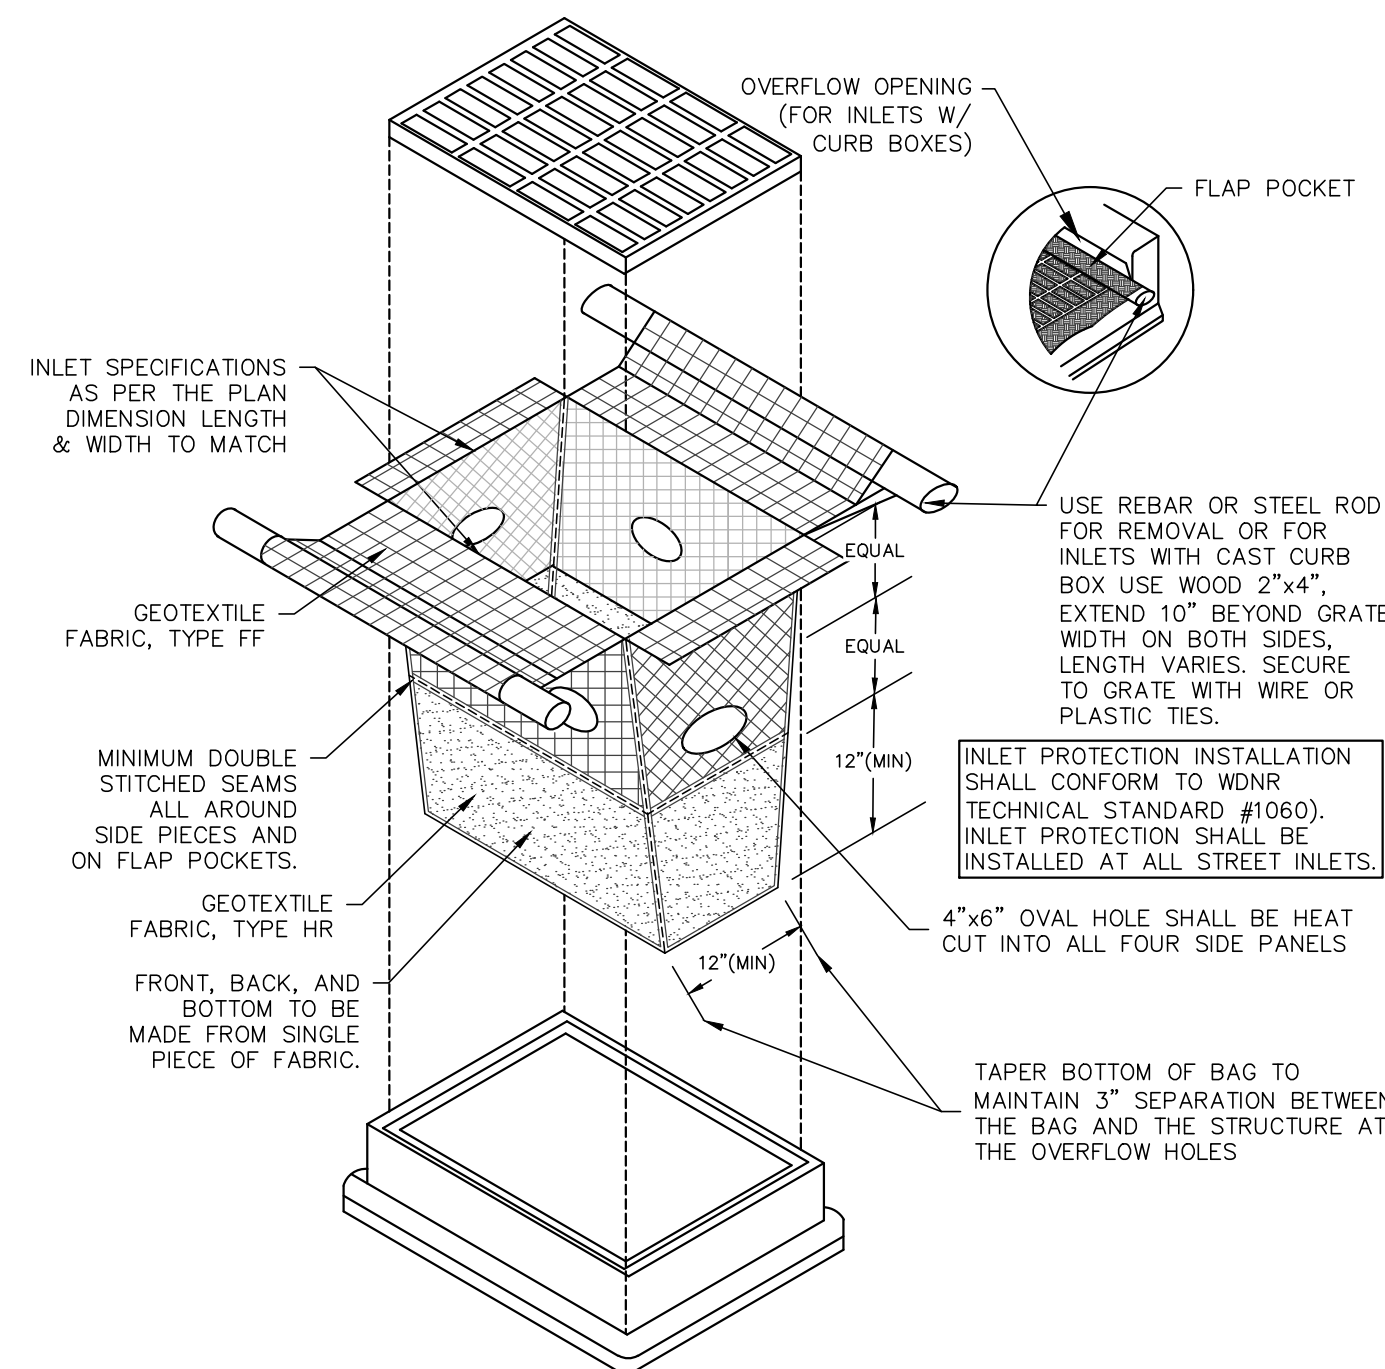

TYPE D—HR INLET PROTECTION DETAIL

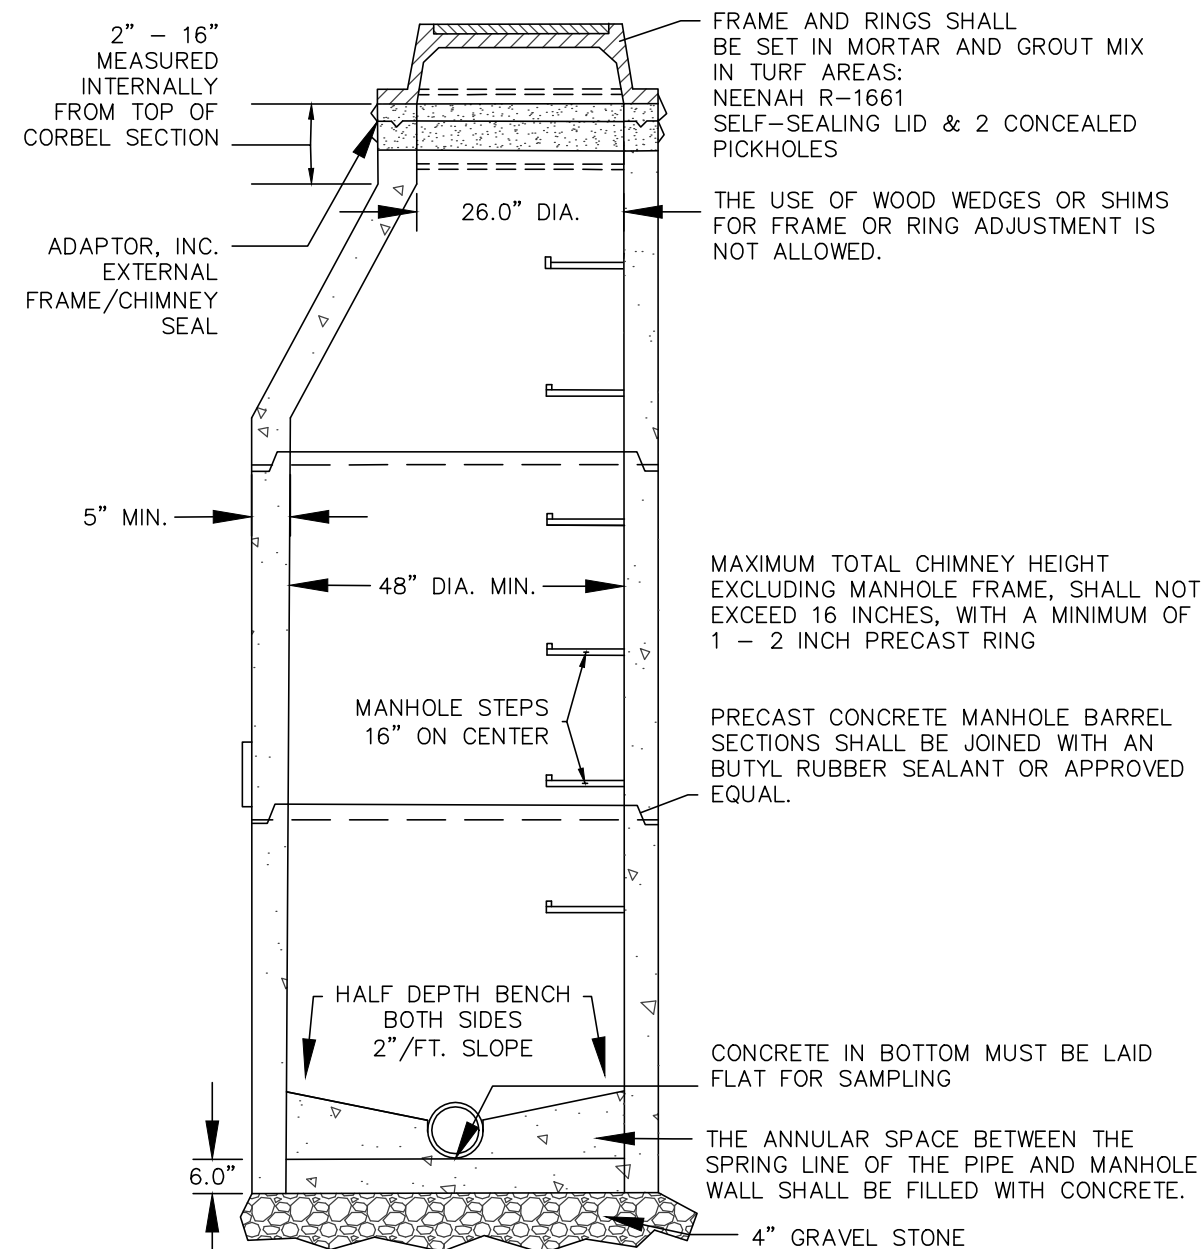

SANITARY SAMPLING MANHOLE DETAIL

[illegible]

PS&E
PARISH SURVEY & ENGINEERING
122 Wisconsin Street, West Bend, WI 53095
262.346.7800
www.parishse.com

PROJECT TITLE:
CAYMUS COUTY SPEC (SYMPLR)
N171W21860 CAYMUS COURT
JACKSON, WI 53037

PLAN TITLE:
**EROSION
CONTROL &
UTILITY
DETAILS**

DRAWN BY:

DESIGNED BY:

CHECKED BY:

PLAN DATE:
2/27/2025

PROJECT NO:
\DE-149-24


SUBMITTAL

SHEET NO:

C2.03

SITE DATA:

SITE AREA:	131,721 S.F. 3.03 ACRES
AREA OF PROPOSED BUILDING:	31,240 SF (23.7% OF SITE)
TOTAL HARD SURFACE AREA:	49,700 SF (37.7% OF SITE)
CONCRETE AREA:	2,817 SF
HEAVY DUTY PAVING:	35,051 SF
LIGHT DUTY PAVING:	11,832 SF
LINEAR FEET OF CURB:	358'
TOTAL GREEN SPACE AREA:	50,077 SF (38% OF SITE)
ZONING DISTRICT:	PUD
ALLOWABLE BUILDING HEIGHT:	50'-0"
FRONT YARD SETBACK:	40'-0" @ SOUTH PROPERTY LINE
SIDE YARD SETBACK:	20'-0" EASEMENT @ NORTH PROPERTY LINE
REAR YARD SETBACK:	50'-0" EASEMENT @ EAST PROPERTY LINE
PARKING STALL REQUIREMENTS:	32 (INCL. H.C. STALLS)
TOTAL PARKING PROVIDED:	2
HANDICAP PARKING REQUIRED:	3
HANDICAP PARKING PROVIDED:	18
FUTURE PARKING:	

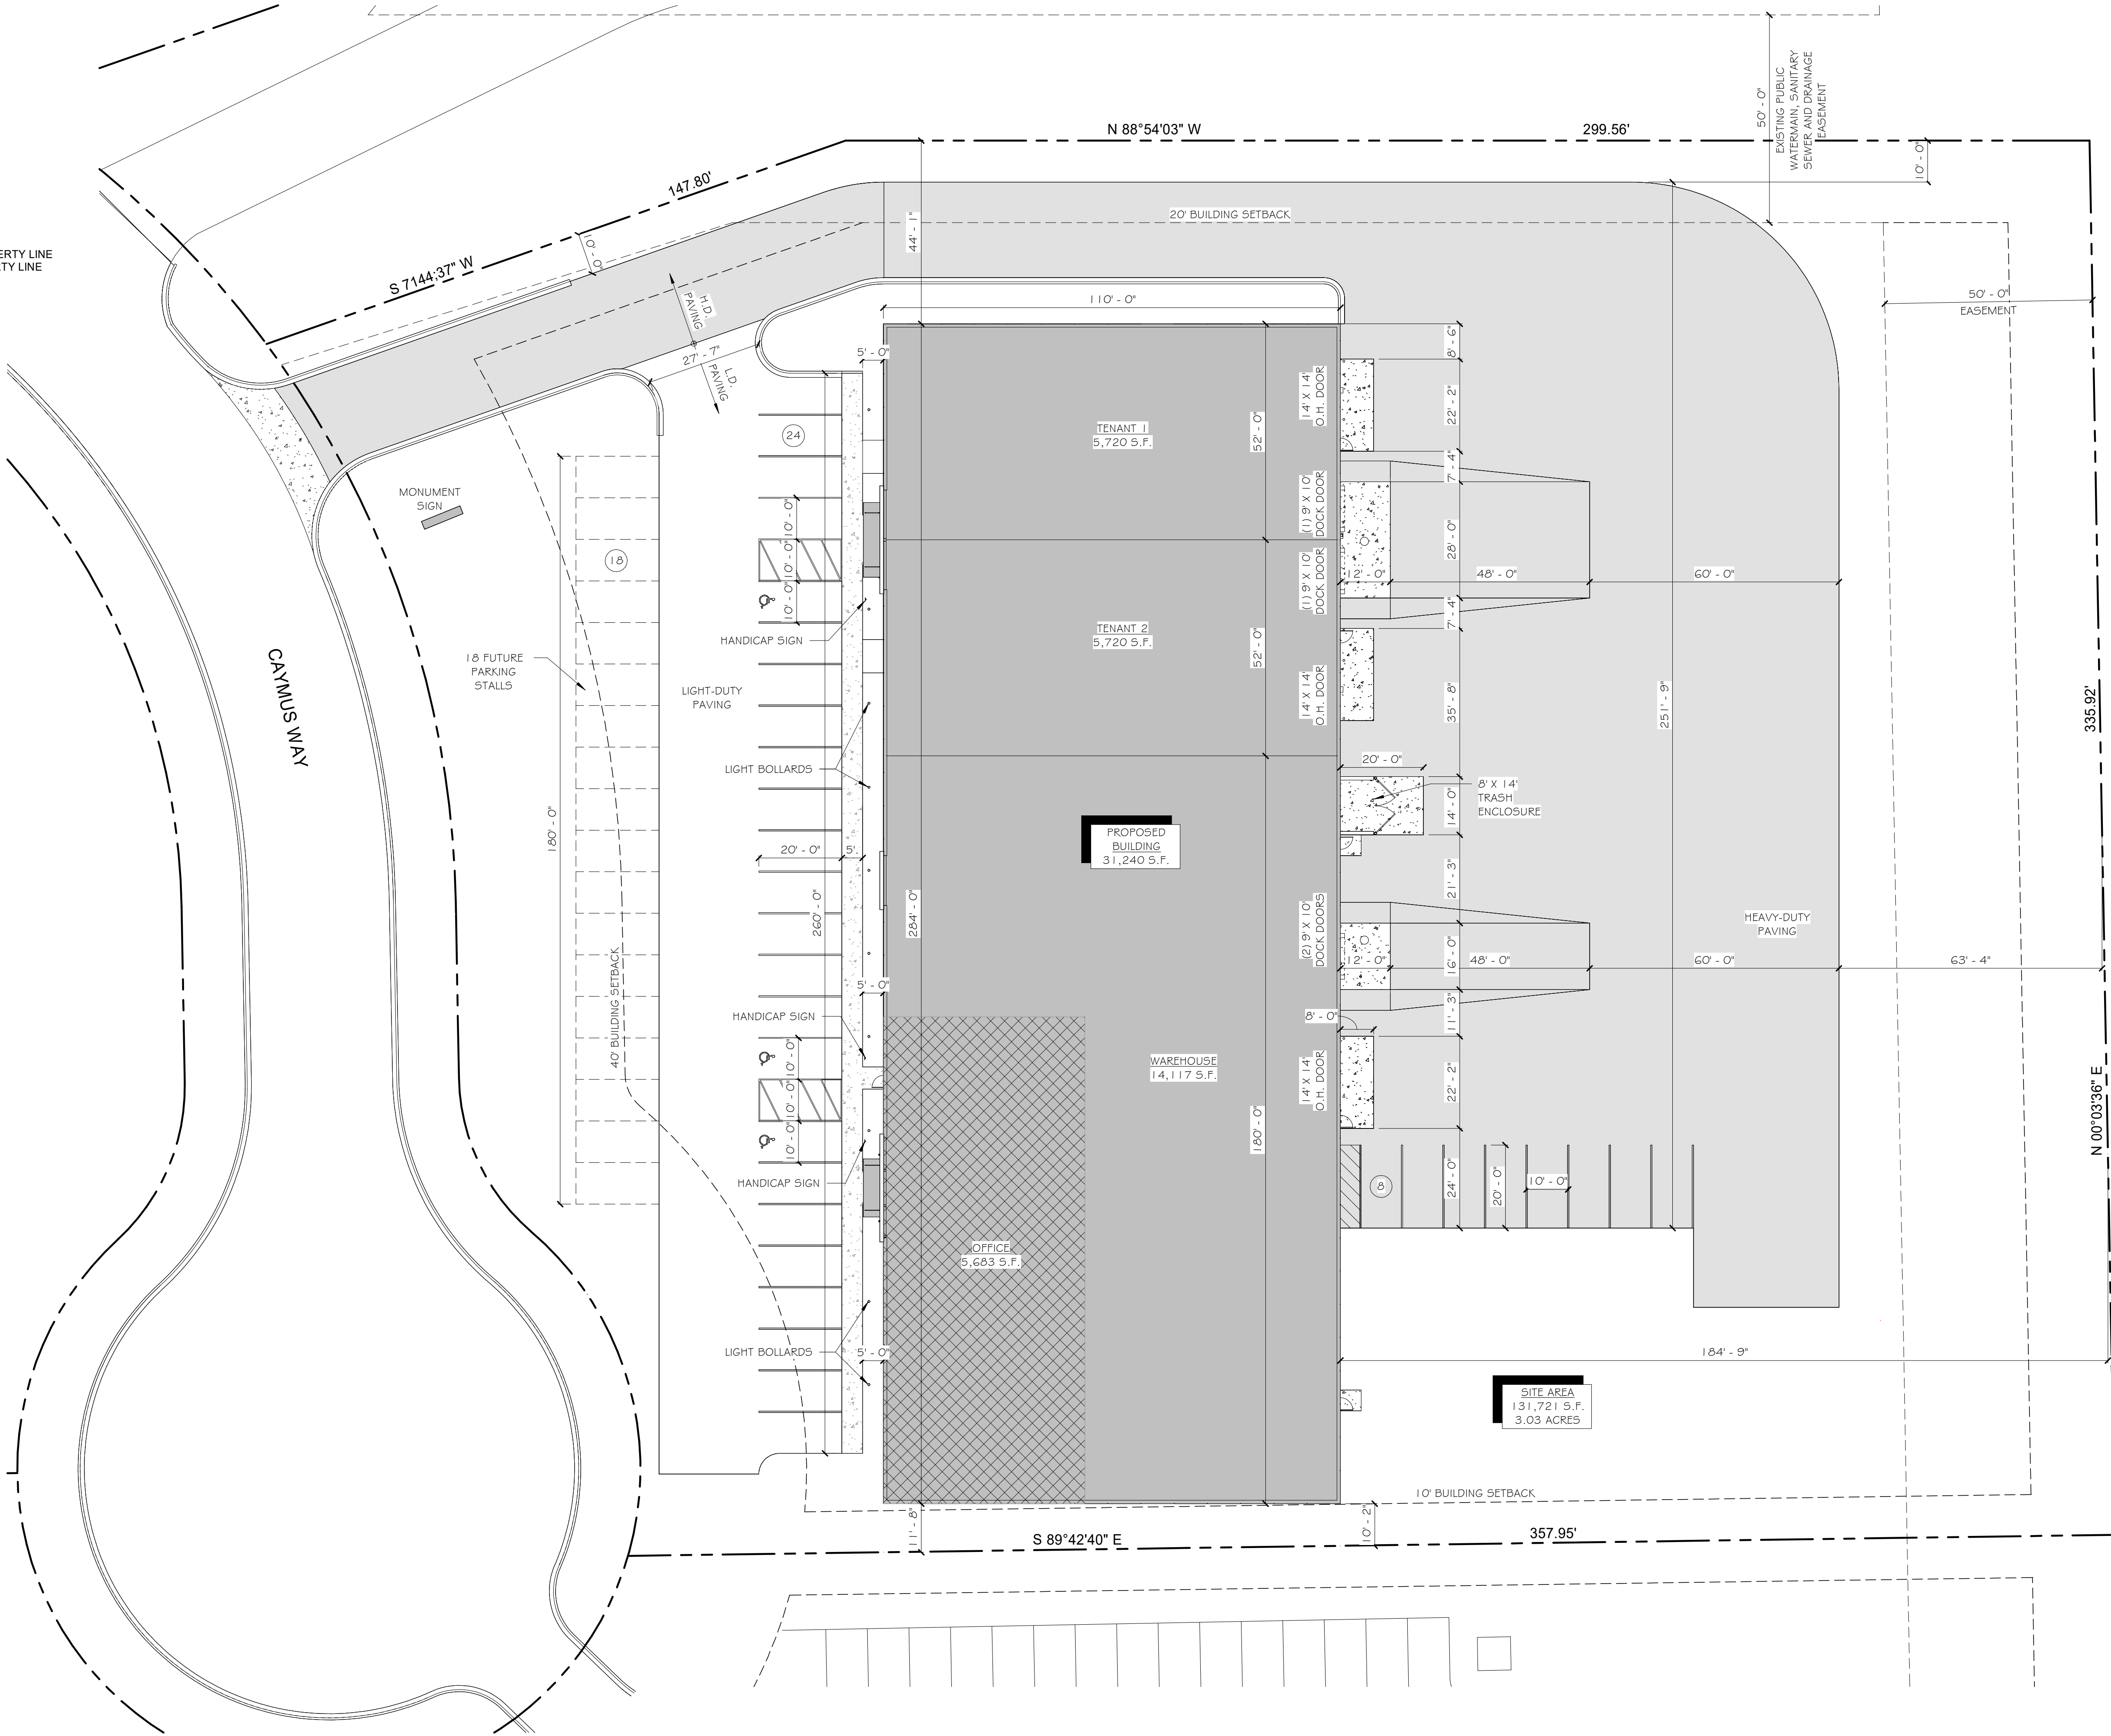

1 ARCHITECTURAL SITE PLAN
SCALE: 1" = 20'-0"

BUILDING DESIGN FOR:
SYMLR
N171 W21860 CAYMUS WAY
JACKSON, WI 53037

SHEET TITLE

FLOOR PLAN, ENLARGED
OFFICE PLAN - OPTION 2

REVISIONS

PROJECT DATA

DATE _____

JOB NO. _____


22-00190
SET USE

PLAN COMMISSION
DRAWN BY

TJD

SHEET NO.

A2.2

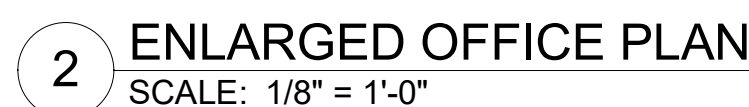

ELEVATION NOTE LEGEND

- 01 PAINTED PRECAST - MAIN COLOR
02 PAINTED PRECAST - SECONDARY COLOR
03 ANNOIDIZED ALUMINUM STOREFRONT
04 PREFINISHED METAL ROOF EDGE TRIM
05 HOLLOW METAL DOOR
06 OVERHEAD DOOR
07 LOADING DOCK DOOR
08 TRASH ENCLOSURE
09 CONCRETE FOUNDATION
10 PAINTED PRECAST - THIRD COLOR
11 METAL CANOPY



N173 W21010
NORTHWEST PASSAGE WAY
JACKSON, WI 53037

PHONE 262.677.9933
FAX 262.677.9934

info@design2construct.com

BUILDING DESIGN FOR:
SYMLR
N171 W21860 CAYMUS WAY
JACKSON, WI 53037

SHEET TITLE

EXTERIOR ELEVATIONS

REVISIONS

PROJECT DATA

DATE

02.27.2025

JOB NO.

22-00190

SET USE


PLAN COMMISSION

DRAWN BY


TJD

SHEET NO.


A4.2

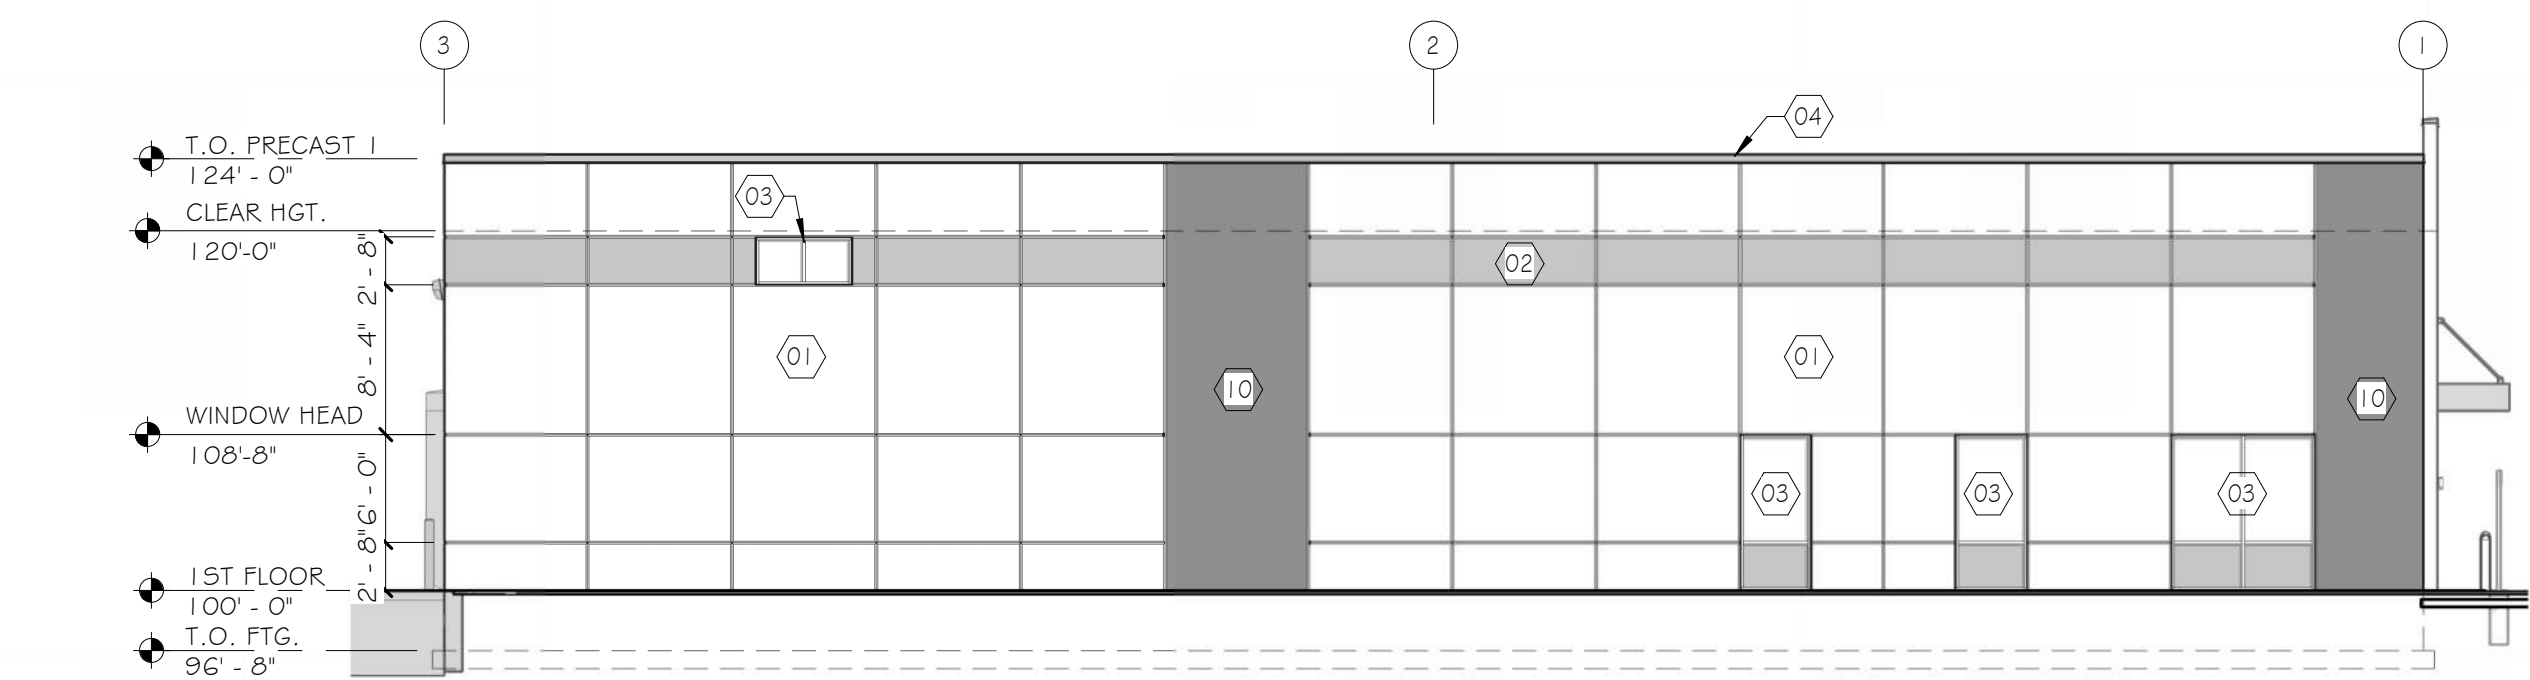


3 NORTH ELEVATION
SCALE: 3/32" = 1'-0"

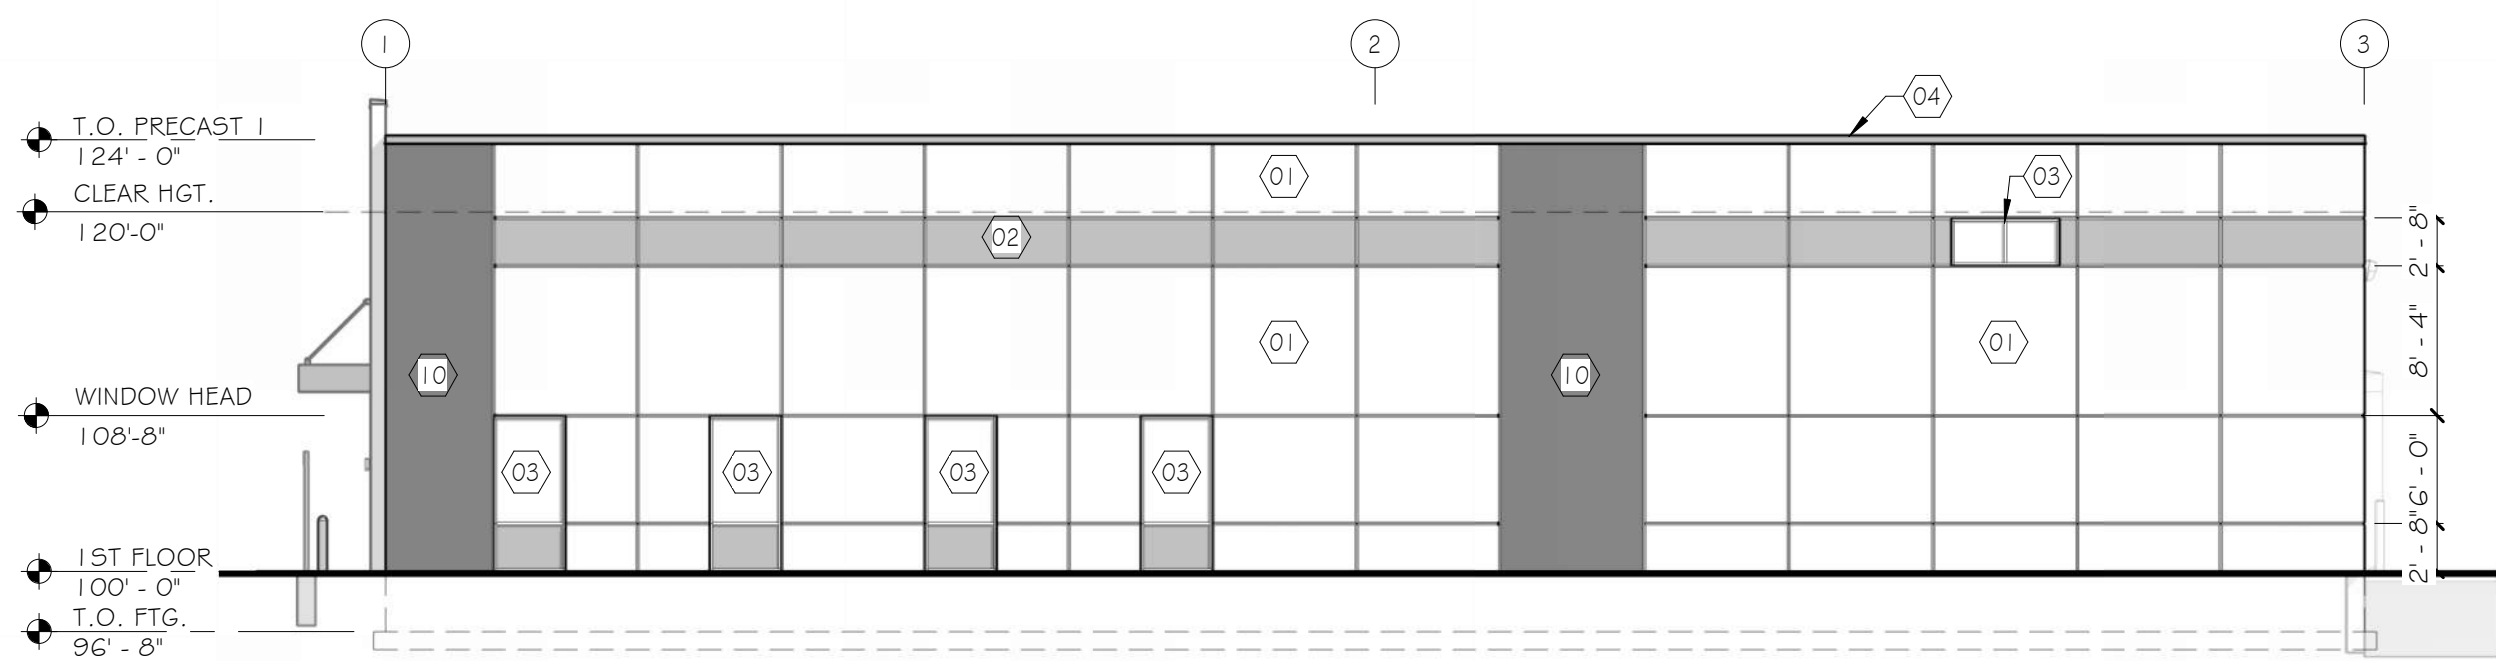

4 SOUTH ELEVATION
SCALE: 3/32" = 1'-0"

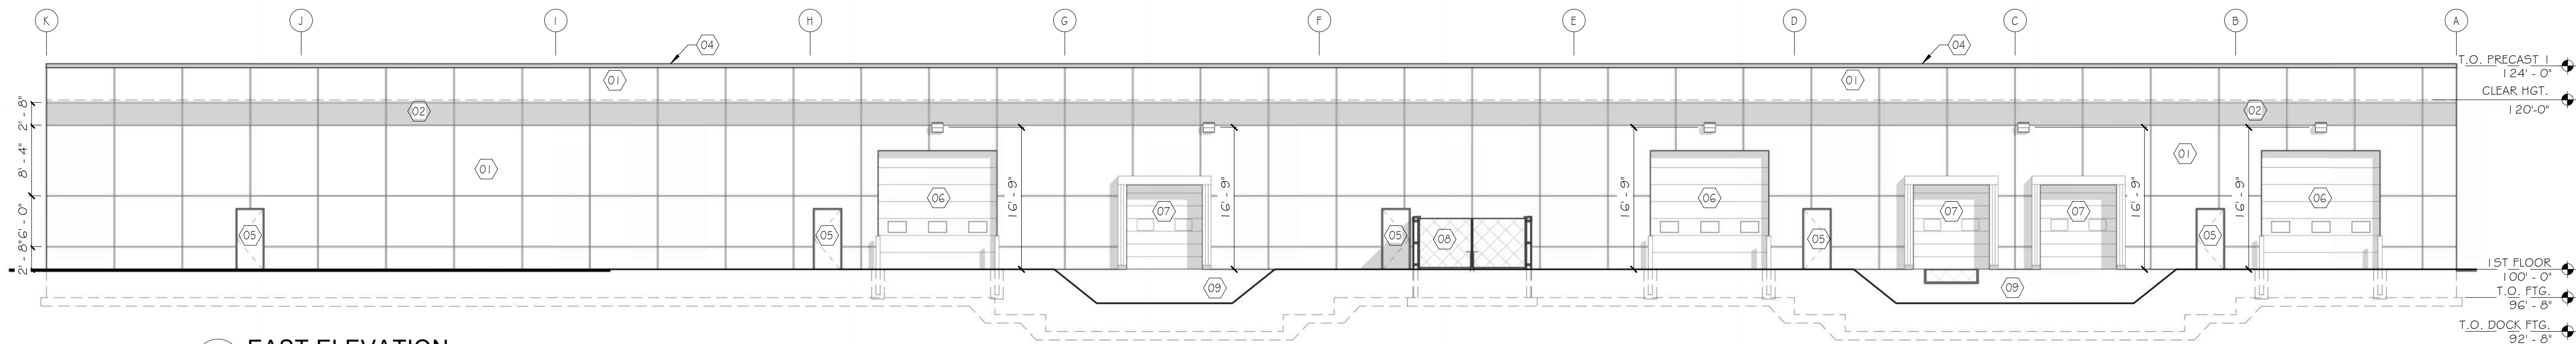

2 EAST ELEVATION
SCALE: 3/32" = 1'-0"

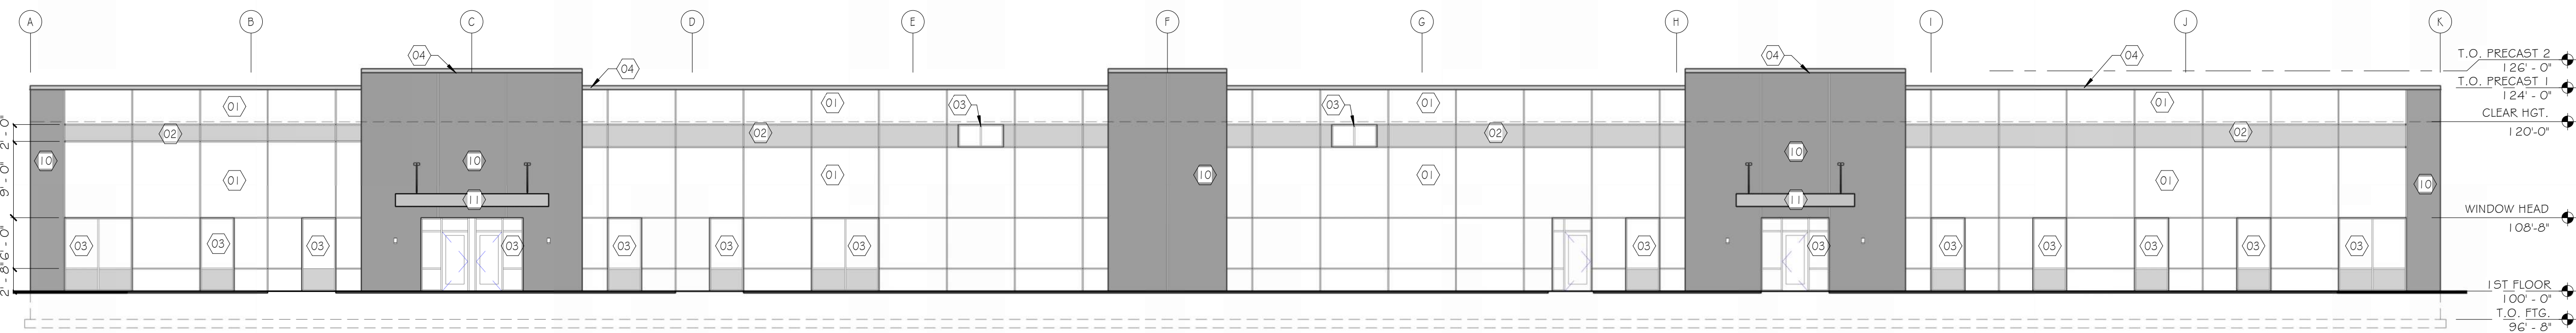

1 WEST (FRONT) ELEVATION
SCALE: 3/32" = 1'-0"



2 BUILDING (REAR) PERSPECTIVE
SCALE:



1 BUILDING (FRONT) PERSPECTIVE
SCALE:

BUILDING DESIGN FOR:
SYMLR
N171 W21860 CAYMUS WAY
JACKSON, WI 53037

SHEET TITLE

PERSPECTIVE VIEWS

REVISIONS

PROJECT DATA

DATE

02.27.2025

JOB NO.

22-00190

SET USE

PLAN COMMISSION

DRAWN BY

DLH

SHEET NO.

A10.1





Project		Catalog #		Type	
Prepared by		Notes		Date	



Invue

ABB Arbor Bollard

Pathway Luminaire

Product Features



Interactive Menu

- Order Information [page 2](#)
- Product Specifications [page 2](#)
- Optical Distributions [page 3](#)


Product Certifications



Quick Facts

- Complimentary to Arbor post top
- Two piece cast aluminum housing and extruded aluminum shaft
- WaveStream LED optics
- Symmetric and asymmetric distributions
- 4000K @ 70 CRI standard, 3000K @ 80 CRI optional
- 0-10V dimming driver standard
- Optional integrated sensor for on/off or bi-level dimming

Dimensional and Mounting Details

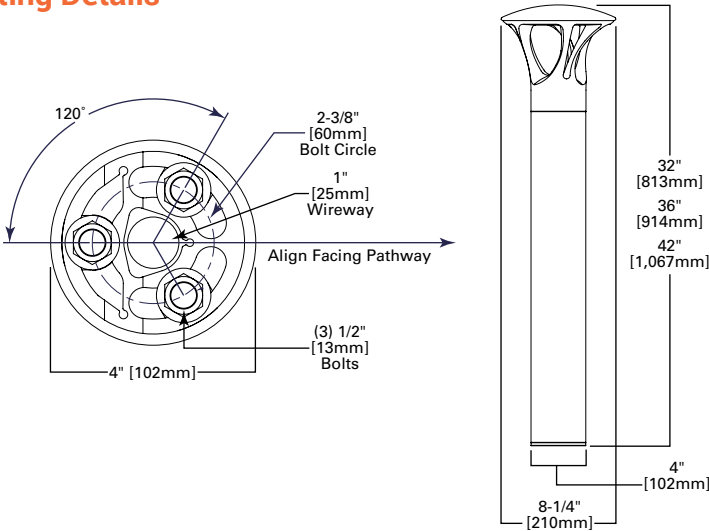

Ordering Information

SAMPLE NUMBER: ABB-B2-LED-42-D1-A-GM

Product Family	Lumen Output ¹	CRI / CCT ¹²	Source	Nominal Height	Voltage	Distribution	Color
ABB=Arbor Bollard BAA=ABB=Arbor Bollard Buy American Act Compliant 10	B1=Mid Lumen Output B2=High Lumen Output	[Blank]=70 CRI / 4000K CCT 8027=80 CRI / 2700K CCT 8030=80 CRI / 3000K CCT ⁶	LED	30=32" 36=36" 42=42"	D1=Dimming Driver (120-277V) ² 347=347V ³ 480=480V ^{3, 4}	A=Asymmetric S=Symmetric	AP=Grey BZ=Bronze BK=Black DP=Dark Platinum GM=Graphite Metallic WH=White CC=Custom Color ⁵
Options (Add as Suffix)				Accessories (Order Separately) ⁷			
8030 =80 CRI / 3000K CCT ⁶ HA =High Ambient ⁷ MS/DIM-H8 =Motion Sensor for Dimming or Bi-Level Operation (Horizontal Detection) ⁸ MS/DIM-2H8 =Twin Motion Sensors for 360° Dimming or Bi-Level Operation (Horizontal Detection) ⁸ DIM =0-10V Dimming Driver Leads Brought Out from Fixture				ABAnchor =Anchor Bolt Kit and Template ⁹ ISHH =Wireless Configuration Tool for Integrated Sensor (Occupancy Sensor Settings)			
NOTES: 1. Standard 4000K CCT nominal 70 CRI. 2. Dimming driver standard. 3. Requires the use of a step down transformer. 4. Only for use with 480V Wye systems. Per NEC, not for use with ungrounded systems, impedance grounded systems or corner grounded systems (commonly known as Three Phase Three Wire Delta, Three Phase High Leg Delta and Three Phase Corner Grounded Delta systems). 5. RAL and custom color matching available. Consult your lighting representative at Cooper Lighting Solutions for more information. 6. Extended lead times apply. Use dedicated IES files when performing layouts. 7. 50°C ambient rating. 8. The ISHH configuration tool is required to adjust parameters including high and low dimming levels, sensitivity, time delay, cutoff and more. Consult your lighting representative at Cooper Lighting Solutions for more information. 9. Contact your customer service representative at Cooper Lighting Solutions for advance shipping. 10. Only product configurations with this designated prefix are built to be compliant with the Buy American Act of 1933 (BAA). Please refer to DOMESTIC PREFERENCES website for more information. Components shipped separately may be separately analyzed under domestic preference requirements. 11. Accessories sold separately will be separately analyzed under domestic preference requirements. Consult factory for further information. 12. DarkSky approved, 3000K CCT and warmer only							

Product Specifications

Construction

- TOP HOUSING: cast aluminum top for superior strength and thermal performance with an IP66 rating.
- SHAFT: 4" OD extruded aluminum with 0.188" thick wall. Fastens to base with stainless steel hardware.
- BASE: extruded aluminum base mounts to foundation using 3 anchor bolts. A 1/2" thick neoprene leveling pad is fitted to the bottom of the base to compensate for minor deviations in the concrete pad and to reduce water and dirt intrusion.

Optics

- General purpose symmetric distribution is available using WaveStream LED optical technology.
- The acrylic waveguide is precision manufactured for excellent light control.
- Offered standard in 4000K (+/- 275K) CCT, other CCT options are available. DarkSky approved for 3000K CCT and warmer.

Electrical

- LED driver(s) are mounted to electrical tray for easy installation and maintenance for 120-277V 50/60Hz, 347V 60Hz or 480V 60Hz operation
- Offered standard with 0-10V dimming driver and Cooper Lighting Solutions' proprietary circuit module designed to withstand 10kV of transient line surge.
- Luminaire is suitable for ambient temperature applications from -30°C (-22°F) to 40°C (104°F) and IP66 rated against the ingress of dust and water.

Controls

- The Arbor Bollard options are designed to be simple and costeffective ASHRAE and California Title 24 compliant solutions.
- An integrated dimming and occupancy sensor is a standalone control option available in on/off (MSP) and bi-level dimming (MSP/DIM) operation. An optional handheld remote (ISHH) allows custom programming to suit all needs.

Mounting

- Luminaire is mounted to 3 x 1/2" anchor bolts on a 2-3/8" bolt circle to with stand a 600 pound overturn moment. Order anchor bolts and installation template separately (ABAnchor).

Finish

- Cooper Lighting Solutions utilizes premium ultra-weatherable TGIC based polyester powder coatings that are specifically formulated to withstand extended outdoor exposure.
- RAL and custom color matches available. Additional charges and lead time apply.
- Finish is compliant with ASTM B117 3000hr salt spray standard.
- Options to meet Buy American Act requirements.

Warranty

- Five year limited warranty, consult website for details. www.cooperlighting.com/legal

Optical Distributions

Power and Lumens

Lumen/Distribution	B1 Symmetric	B2 Symmetric	B1 Asymmetric	B2 Asymmetric
Drive Current				
Power Wattage (Watts)	16W	32W	11W	23W
Input Current (mA) @ 120V	140	270	100	200
Input Current (mA) @ 208V	80	160	60	120
Input Current (mA) @ 240V	70	140	50	100
Input Current (mA) @ 277V	60	120	40	90
Power Wattage (Watts)	19W	37W	13W	27W
Input Current (mA) @ 347V	60	110	40	80
Input Current (mA) @ 480V	180	320	120	240
Optics				
Lumens	717	1,276	472	848
Bug rating	B1-U0-G1	B1-U0-G2	B1-U0-G1	B1-U0-G2

Lumen Maintenance

Ambient Temperature	TM-21 Lumen Maintenance (60,000 Hours)	Calculated L70 (HOURS)
25°C	>94%	>350,000
40°C	>93%	>250,000
50°C	>90%	>170,000

Note: Maintenance data applies to the highest drive current and represents the worst case at the highest wattage.

Lumen Multiplier

Ambient Temperature	Lumen Multiplier
0°C	1.02
10°C	1.01
25°C	1.00
50°C	0.97

Color Temperature

Color Temperature (CCT)	CRI (Nominal)	Multiplier (Hours)
4000	70	1.00
3000	80	0.87

Project		Catalog #		Type	
Prepared by		Notes		Date	



Lumark

Axcent

Wall Mount Luminaire

Product Features



Product Certifications



Interactive Menu

- Ordering Information [page 2](#)
- Mounting Details [page 3](#)
- Product Specifications [page 4](#)
- Energy and Performance Data [page 4](#)
- Control Options [page 6](#)

Quick Facts


- Available in 12W - 116W (1,800 - 16,000 lumens) models
- Full cutoff and refractive lens models available
- Energy and maintenance savings up to 95% compared to HID
- Energy efficient illumination results in up to 177LPW
- Replaces 70W up to 450W HID equivalents

Connected Systems


- WaveLinx PRO Wireless
- WaveLinx LITE Wireless
- Enlighted

Dimensional Details


Full Cutoff

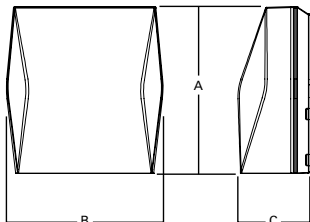

Refractive Lens

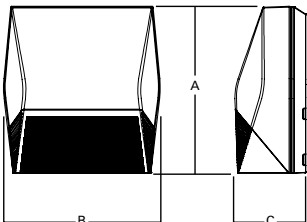

Deep Back Housing

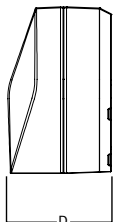

Dimensional Data

	AXCS Small	AXCL Large
A	8" [202mm]	11-1/2" [292mm]
B	7-1/2" [190mm]	10-3/4" [273mm]
C	3-5/8" [94mm]	4-7/8" [124mm]
D	6-1/8" [155mm]	7-1/8" [181mm]

Ordering Information

SAMPLE NUMBER: **AXCS1A-AP-347V**

Domestic Preferences ²⁷	Model Series ¹	LED Color Temperature	Color	Options (Add as Suffix)
[Blank] =Standard BAA =Buy American Act TAA =Trade Agreements Act	Full Cutoff AXCS1A =12W AXCS2A =16W AXCS3A =23W AXCS4A =38W AXCS5A =45W AXCL6A =50W AXCL8A =66W AXCL10A =89W AXCL12A =116W Refractive Lens AXCS1ARL =12W AXCS2ARL =16W AXCS3ARL =23W AXCS4ARL =38W AXCS5ARL =45W AXCL6ARL =50W AXCL8ARL =66W AXCL10ARL =89W AXCL12ARL =116W	[Blank] =4000K, Neutral C =5000K, Cool W =3000K, Warm	[Blank] =Carbon Bronze (Standard) WT =Summit White BK =Black AP =Grey GM =Graphite Metallic DP =Dark Platinum	347V =347V ² 480V =480V ² PC1 =Photocontrol 120V ^{3, 4, 5} PC2 =Photocontrol 208-277V, 347V, 480V ^{4, 5, 6} PC =Photocontrol 120-277V, 347V, 480V ^{4, 7, 8} KKIT =Knuckle Floodlight Mount ⁷ TRNKIT =Trunnion Floodlight Mount SFKIT =Slipfitter Floodlight Mount PMakit =Pole Mount Arm WPS2XX =Wavelinx Pro, SR Driver, Dimming Motion and Daylight, WAC Programmable, 7' - 15' Mounting Height ^{4, 9, 10, 11} WPS4XX =Wavelinx Pro, SR Driver, Dimming Motion and Daylight, WAC Programmable, 15' - 40' Mounting Height ^{4, 9, 10, 11} WLS2XX =WaveLinx Lite, SR Driver, Dimming Motion and Daylight, Bluetooth Programmable, 7' - 15' Mounting ^{4, 9, 10, 11} WLS4XX =WaveLinx Lite, SR Driver, Dimming Motion and Daylight, Bluetooth Programmable, 15' - 40' Mounting ^{4, 9, 10, 11} LWR-LW =Enlighted Wireless Sensor, Wide Lens for 8' - 16' Mounting Height ^{4, 9, 12} LWR-LN =Enlighted Wireless Sensor, Narrow Lens for 16' - 40' Mounting Height ^{4, 9, 12} MSP/DIM-L12 =Integrated Sensor for Dimming Operation, 8' - 12' Mounting Height ^{4, 9, 13} MSP/DIM-L30 =Integrated Sensor for Dimming Operation, 12' - 30' Mounting Height ^{4, 9, 13} MSP-L12 =Integrated Sensor for ON/OFF Operation, 8' - 12' Mounting Height ^{4, 9, 13} MSP-L30 =Integrated Sensor for ON/OFF Operation, 12' - 30' Mounting Height ^{4, 9, 13} CBP =Cold Weather Battery Pack ^{3, 14, 15, 16, 17, 18} CBP-CEC =Cold Weather Battery Pack, CEC compliant ^{3, 14, 15, 16, 17, 18} 10K =10kV/10kA Surge Protection HA =50°C High Ambient ^{15, 19} GRF =Glare Reducing Lens ²⁰ AHD145 =After Hours Dim, 5 Hours ^{5, 21} AHD245 =After Hours Dim, 6 Hours ^{5, 21} AHD255 =After Hours Dim, 7 Hours ^{5, 21} AHD355 =After Hours Dim, 8 Hours ^{5, 21}
Accessories (Order Separately) ^{22, 28}				
VS/AXCS-XX =Vandal Shield Axcent Small ^{7, 23} VS/AXCS-MS =Vandal Shield Axcent Small (With Motion Sensor) ^{7, 23} WG/AXCS =Wire Guard Axcent Small ⁷ WG/AXCS-MS =Wire Guard Axcent Small (With Motion Sensor) ⁷ VS/AXCL-XX =Vandal Shield Axcent Large ^{5, 23} VS/AXCL-MS =Vandal Shield Axcent (With Motion Sensor) ^{5, 23} WG/AXCL =Wire Guard Axcent Large ⁵ WG/AXCL-MS =Wire Guard Axcent (With Motion Sensor) ⁵ BB/AXC =Axcent Lumen Select Back Box, Carbon Bronze ²⁴ BB/AXC-PC =Axcent Lumen Select Back Box with PC, Carbon Bronze ^{24, 25} BB/AXC-WT =Axcent Lumen Select Back Box, Summit White ²⁴ BB/AXC-WT-PC =Axcent Lumen Select Back Box with PC, Summit White ^{24, 25}				
NOTES: 1. DesignLights Consortium® Qualified. Refer to www.designlights.org Qualified Products List under Family Models for details. 2. Transformer used only when ordered with motion sensor or AXCS1 through AXCS5 or AXCL6 fixture wattages. 3. Not available in 347 or 480 VAC. 4. Button photocontrol and any motion sensor (MSP or LWR) not offered together. 5. Only available on AXCL6-AXCL12 models. 6. Used with 277, 347, and 480 VAC options. 7. Only available on AXCS1-AXCS5 models. 8. This configuration may contain materials that are not RoHS compliant. Contact your lighting representative for more information. 9. Uses deep back housing. 10. Sensor passive infrared (PIR) may be overly sensitive when operating below -20°C (-4°F). For the device to be field-configurable, requires WAC Gateway components WAC-PoE and WPOE-120 in appropriate quantities. Only compatible with WaveLinx system and software and requires system components to be installed for operation. See website for more Wavelinx application information. 11. Replace XX with sensor color (WH, BZ, or BK). 12. Enlighted wireless sensors are factory installed and require network components LWP-EM-1, LWP-GW-1, and LWP-PoE8 in appropriate quantities. See website for application information. 13. The ISHH-01 accessory is required to adjust parameters. 14. Ambient operating temperature -20°C to 25°C for AXCL6 through AXCL10. Ambient operating temperature -20°C to 30°C on AXCS4 models. Ambient operating temperature -20°C to 40°C on AXCS1 through AXCS3 models. 15. Not available with AXCS5 or AXCL12 models. 16. Uses deep back housing for AXCS1, AXCL2, AXCS3, and AXCS4 models. 17. Not to be mounted in upwards / inverted orientation. Downlight wall mount only for AXCS1 through AXCS4. 18. CBP cannot be used with PC and motion sensor (MSP or LWR). CBP can be used with PC or motion sensor (MSP or LWR). 19. Can not be ordered with CBP or PC options. 20. Use dedicated IES files on product website for lumen values and distributions. 21. Requires the use of PC1 or PC2 button photocontrol. See After Hours Dim supplemental guide for additional information. 22. Replace XX with color designation. 23. For use with full cutoff lens configurations only. 24. Lumen Select functionality not available in conjunction with any motion sensor option (MSP or LWR). Photocontrol back box not available with any photocontrol or motion sensor options (PC, MSP or LWR). 25. Photocell only operates at 120-277V input voltages. Not for use with 347 or 480V systems. 26. This tool enables adjustment to parameters including high and low modes, sensitivity, time delay, cutoff and more. Consult your lighting representative for more information. 27. Only product configurations with these designated prefixes are built to be compliant with the Buy American Act of 1933 (BAA) or Trade Agreements Act of 1979 (TAA), respectively. Please refer to DOMESTIC.PREFERENCES website for more information. Components shipped separately may be separately analyzed under domestic preference requirements. 28. Accessories sold separately will be separately analyzed under domestic preference requirements. Consult factory for further information.				


Stock Ordering Information

Model Series ¹			
Full Cutoff		Refractive Lens	
AXCS1A =12W	AXCL10A =102W	AXCS1ARL =12W	AXCL10ARL =89W
AXCS2A =16W	AXCL12A =123W	AXCS2ARL =16W	AXCL12ARL =116W
AXCS3A =23W	AXCL6A-347V =50W	AXCS3ARL =23W	AXCL6ARL-347V =50W
AXCS4A =38W	AXCL8A-347V =66W	AXCS4ARL =38W	AXCL8ARL-347V =66W
AXCS5A =45W	AXCL10A-347V =89W	AXCS5ARL =45W	AXCL10ARL-347V =89W
AXCL6A =56W	AXCL12A-347V =116W	AXCL6ARL =50W	AXCL12ARL-347V =116W
AXCL8A =72W		AXCL8ARL =66W	


Note: All stock configurations are 4000K color temperatures, standard Carbon Bronze finish, and wall mount configuration.

Mounting Details


Slipfitter Mount (Small)
Tenon OD: 2-3/8" | EPA: 0.60

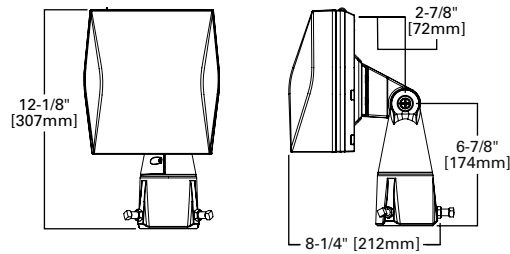


Knuckle Mount (Small)

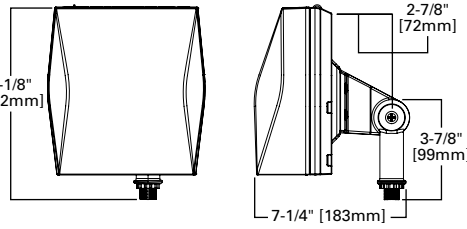


Trunnion Mount Detail

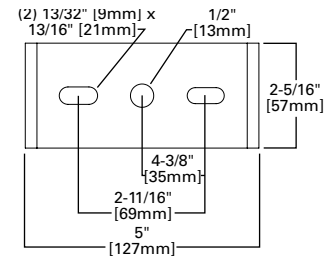


Trunnion Mount (Small)

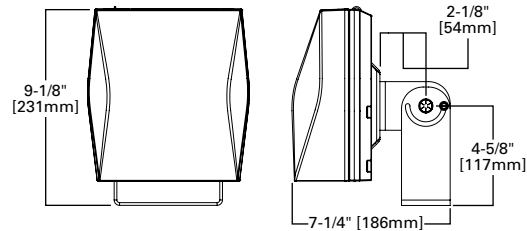


Slipfitter Mount (Large)
Tenon OD: 2-3/8" to 2-7/8" | EPA: 1.10

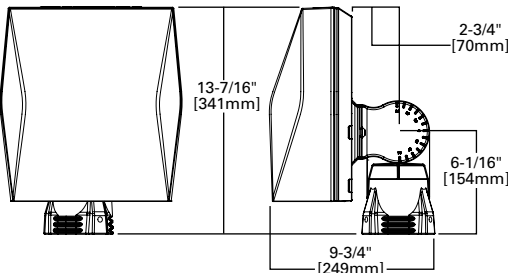


Pole Mount Arm Drill Pattern

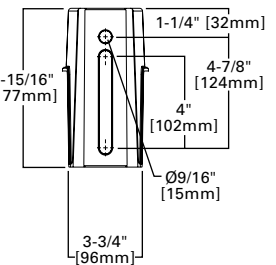


Trunnion Mount (Large)

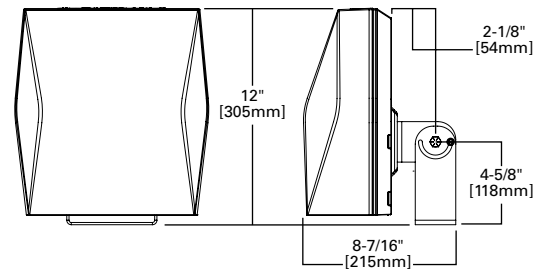


Pole Mount Arm (Large)
EPA: 1.10

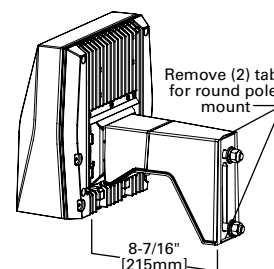


Lumen Select Back Box

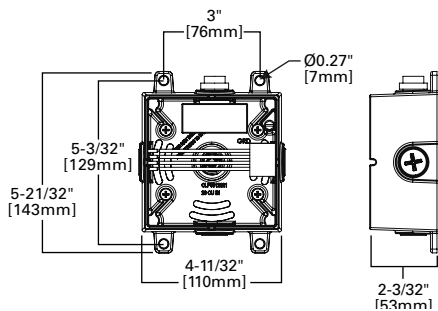


Wall Mount Plate Detail (Large)

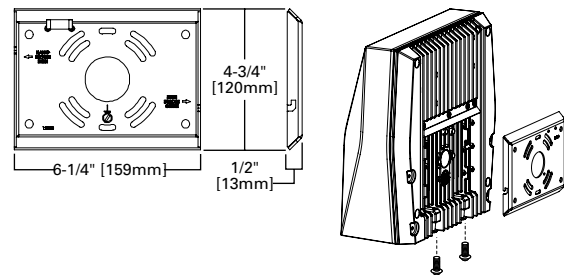


Wall Mount Plate Detail (Small)

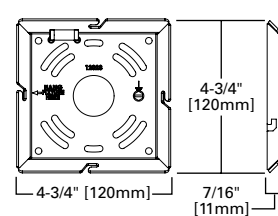


Enlighted Sensor

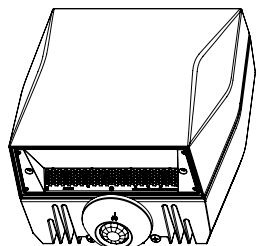


Occupancy Sensor

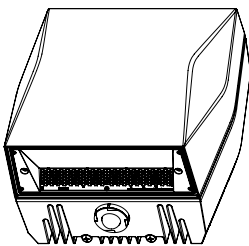


Button Photocontrol

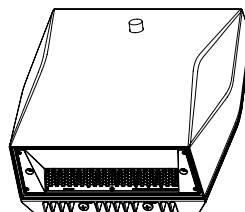

Vandal Shield

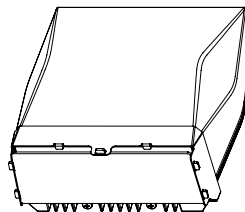

Wire Guard

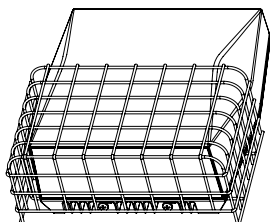

Product Specifications

Construction

- Die-cast aluminum housing
- External back fin design extracts heat from the surface to thermally optimize design for longer luminaire life

Optics

- Dark Sky Approved (Fixed mount, Full cutoff, and 3000K CCT only)
- Silicone-sealed optical LED chamber
- Acrylic refractive or full cutoff lens options for Type IV distributions

Electrical

- Standard universal voltage (120-277V, 50/60Hz)
- Driver incorporates 6kV surge protection
- -40°C minimum operating temperature
- 40°C maximum operating temperature
- <20% total harmonic distortion
- 0-10V dimming driver is standard with leads external to the fixture

Mounting

- Steel wedge mounting plate fits directly to 4" standard j-box or directly to wall with the "Hook-N-Lock" mechanism
- Stainless steel set screws
- Lumen Select Back Box accessory offers four 1/2" NPT conduit entry wire ways. Resistor Pack combinations allow field-dimming of 75% or 50% when connected to luminaire dimming leads
- Not suitable for indoor use when installed in inverted/uplight orientation

Emergency Egress

- Optional integral cold weather battery emergency egress includes emergency operation test switch, an AC-ON indicator light and a premium, maintenance-free battery pack
- The separate emergency lighting LEDs are wired to provide redundant emergency lighting. Listed to UL Standard 924, Emergency Lighting

Finish

- Five-stage super TGIC polyester powder coat paint, 2.5 mil nominal thickness

Shipping Data

- Small fixture=5 lbs. [2.36 kgs.]
- Small with sensor or CBP=10 lbs. [4.40 kgs.]
- Large fixture=12 lbs. [5.45 kgs.]
- Large with sensor or CBP=17 lbs. [7.73 kgs.]
- Large with sensor & CBP=21 lbs. [9.54 kgs.]

Warranty

- Five year limited warranty, consult website for details. www.cooperlighting.com/legal

Energy and Performance Data

Power and Lumens (Axcent Small)

Light Engine		AXCS1A	AXCS2A	AXCS3A	AXCS4A	AXCS5A
Power (Watts)		12	16	23	38	45
Input Current @ 120V (A)		0.10	0.13	0.19	0.32	0.38
Input Current @ 240V (A)		0.05	0.07	0.10	0.16	0.19
Input Current @ 277V (A)		0.04	0.06	0.08	0.14	0.16
Input Current @ 347V (A)		0.03	0.05	0.07	0.11	0.13
Input Current @ 480V (A)		0.03	0.03	0.05	0.08	0.09
Configuration						
Full Cutoff	4000K/5000K Lumens	1,786	2,589	3,551	5,500	6,348
	3000K Lumens	1,509	2,188	3,001	4,648	5,365
	BUG Rating	B1-U0-G0	B1-U0-G0	B1-U0-G0	B2-U0-G1	B2-U0-G1
Refractive Lens	4000K/5000K Lumens	1,894	2,745	3,765	5,832	6,731
	3000K Lumens	1,600	2,320	3,182	4,928	5,688
	BUG Rating	B1-U3-G2	B1-U3-G2	B1-U3-G2	B1-U4-G3	B1-U4-G3

Power and Lumens (Axcent Large)

Light Engine		AXCL6A	AXCL8A	AXCL10A	AXCL12A
Power (Watts)		50	66	89	115
Input Current @ 120V (A)		0.41	0.54	0.74	0.96
Input Current @ 240V (A)		0.21	0.27	0.37	0.48
Input Current @ 277V (A)		0.18	0.24	0.32	0.42
Input Current @ 347V (A)		0.14	0.19	0.26	0.33
Input Current @ 480V (A)		0.10	0.14	0.19	0.24
Configuration					
Full Cutoff	4000K Lumens	7,594	9,716	12,719	16,302
	5000K Rating	7,501	9,598	12,564	16,103
	3000K Lumens	6,502	8,319	10,890	13,958
	BUG Rating	B2-U0-G1	B2-U0-G2	B3-U0-G2	B3-U0-G2
Refractive Lens	4000K Lumens	7,809	10,331	13,665	16,637
	5000K Rating	7,714	10,205	13,498	16,434
	3000K Lumens	6,686	8,845	11,700	14,244
	BUG Rating	B1-U4-G4	B2-U5-G5	B2-U5-G5	B2-U5-G5

Energy and Performance Data

Power and Lumens (Small + CBP)

Light Engine		AXCS1A	AXCS2A	AXCS3A	AXCS4A
Power (Watts)		16	20	27	42
Input Current @ 120V (A)		0.13	0.17	0.23	0.35
Input Current @ 240V (A)		0.07	0.08	0.11	0.18
Input Current @ 277V (A)		0.06	0.07	0.10	0.15
Configuration					
Full Cutoff	4000K/5000K Lumens	742	792	789	644
	3000K Lumens	627	670	667	545
Refractive Lens	4000K/5000K Lumens	787	841	837	684
	3000K Lumens	664	710	708	655

Note: Power and current based on full power consumption while CBP is charging. Lumen outputs are while operating in emergency mode only.

Power and Lumens (Large + CBP)

Light Engine		AXCL6A	AXCL8A	AXCL10A
Power (Watts)		54	70	93
Input Current @ 120V (A)		0.45	0.58	0.77
Input Current @ 240V (A)		0.22	0.29	0.38
Input Current @ 277V (A)		0.19	0.25	0.33
Configuration				
Full Cutoff	4000K/5000K Lumens	141*10W=1410		
	3000K Lumens	122*10=1220		
Refractive Lens	4000K/5000K Lumens	151*10=1510		
	3000K Lumens	131*10=1310		

Note: Power and current based on full power consumption while CBP is charging. Lumen outputs are while operating in emergency mode only.

Power and Lumens Multipliers (Lumen Select Back Box + Axcent Small)

Configuration		~75% Nominal Output	~50% Nominal Output
Catalog Number	Material Number	Connect per Installation Instructions	
AXCS1A*	13109741 or 13109939 or Other	74%	50%
AXCS2A*	13109698 or 13109938 or Other	74%	50%
AXCS3A*	13109697 or 13109937 or Other	74%	50%
AXCS4A*	13109695 or 13109936	75%	40%
AXCS4A*	13495299 or 13495470 or Other	72%	50%
AXCS5A*	13109652 or 13109935	75%	40%
AXCS5A*	13495471 or 13495472 or Other	72%	50%

Power and Lumens Multipliers (Lumen Select Back Box + Axcent Large)

Configuration		~75% Nominal Output	~50% Nominal Output
Catalog Number	Material Number	Connect per Installation Instructions	
AXCL6A*	13645910 or 13645979	69%	47%
AXCL8A*	13645970 or 13645984	69%	47%
AXCL10A*	13645971 or 13645989	69%	47%
AXCL12A*	13645972 & 13645993	72%	49%

Lumen Maintenance (Axcent Small)

Ambient Temperature	TM-21 Lumen Maintenance (72,000 Hours)
Up to 3A	
25°C	88%
40°C	87%
50°C	87%
Up to 4A	
25°C	88%
40°C	87%
50°C	87%
Up to 5A	
25°C	87%
40°C	86%

Lumen Maintenance (Axcent Large)

Ambient Temperature	TM-21 Lumen Maintenance (72,000 Hours)
Up to 8A	
25°C	89%
40°C	87%
50°C	86%
Up to 10A	
25°C	88%
40°C	86%
50°C	85%
Up to 12A	
25°C	85%
40°C	82%

Lumen Multiplier

Ambient Temperature	Lumen Multiplier
10°C	1.02
15°C	1.01
25°C	1.00
40°C	0.97

Control Options

0-10V This fixture is offered standard with 0-10V dimming driver(s) for use with a lighting control panel or other control method.



Photocontrol (PC1, PC2 and PC) Optional button-type photocontrol provides a flexible solution to enable "dusk-to-dawn" lighting by sensing light levels.

After Hours Dim (AHD) This feature allows photocontrol-enabled luminaires to achieve additional energy savings by dimming during scheduled portions of the night. The dimming profile will automatically take effect after a "dusk-to-dawn" period has been calculated from the photocontrol input. Specify the desired dimming profile for a simple, factory-shipped dimming solution requiring no external control wiring. Reference the After Hours Dim supplemental guide for additional information.

Dimming Occupancy Sensor (MSP/DIM-LXX and MSP-LXX) These sensors are factory installed in the luminaire housing. When the MSP/DIM-LXX sensor option is selected, the occupancy sensor is connected to a dimming driver and the entire luminaire dims when there is no activity detected. When activity is detected, the luminaire returns to full light output. The MSP/DIM sensor is factory preset to dim down to approximately 50 percent power with a time delay of ten minutes. The MSP-LXX sensor is factory preset to turn the luminaire off after five minutes of no activity.


These occupancy sensors includes an integrated photocell that can be activated with the ISHH-01 accessory for "dusk-to-dawn" control or daylight harvesting - the factory preset is ON. The ISHH-01 is a wireless tool utilized for changing the dimming level, time delay, sensitivity and other parameters.

A variety of sensor lens are available to optimize the coverage pattern for mounting heights from 8'-30'.

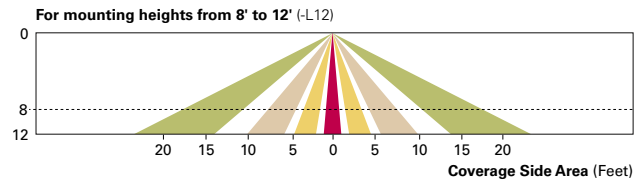
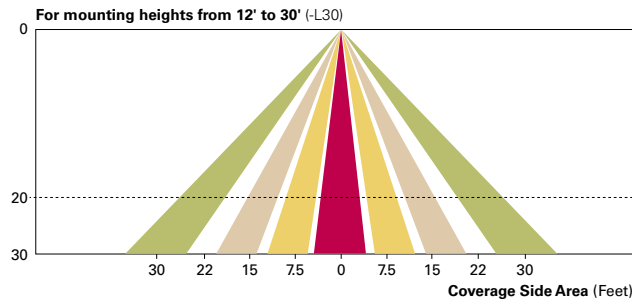


WaveLinx Wireless Control and Monitoring System The WaveLinx Outdoor control platform operates on a wireless mesh network based on IEEE 802.15.4 standards enabling wireless control of outdoor lighting. Use the WaveLinx Mobile application for set-up and configuration. At least one Wireless Area Controller (WAC) is required for full functionality and remote communication (including adjustment of any factory pre-sets).

WaveLinx Wireless Sensor (WPS2 and WPS4) These outdoor sensors offer passive infrared (PIR) occupancy and a photocell for closed loop daylight sensing. These sensors are factory preset to dim down to approximately 50 percent power after 15 minutes of no activity detected. These occupancy sensors include an integral photocell for "dusk-to-dawn" control or daylight harvesting that is factory-enabled. A variety of sensor lenses are available to optimize the coverage pattern for mounting heights from 7'-40'.

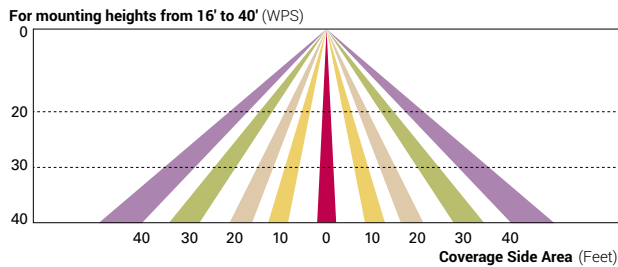

Enlighted Wireless Control and Monitoring System (LWR-LW and LWR-LN) The Enlighted System is a connected lighting solution that combines LED luminaires with an integrated wireless sensor system. The sensor controls the lighting system in compliance with the latest energy codes and collects valuable data about building performance and use. Software applications turn the granular data into information through energy dashboards and specialized apps that make it simple and help optimize the use of other resources beyond lighting.

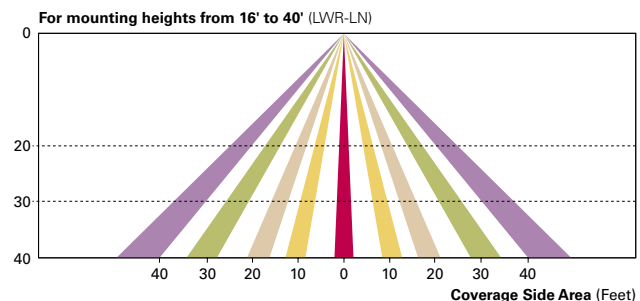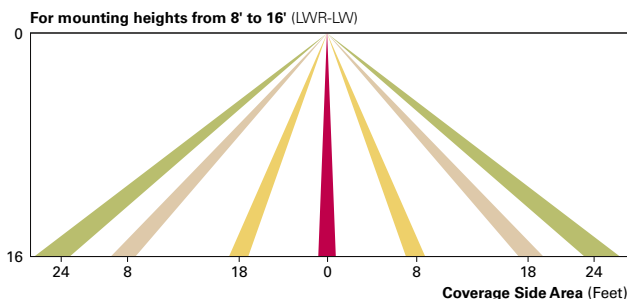

Project		Catalog #		Type	
Prepared by		Notes		Date	



Lumark

Prevail Petite Discrete Wall

Wall Mount Luminaire

Product Features



Interactive Menu

- Ordering Information [page 2](#)
- Mounting Details [page 3](#)
- Product Specifications [page 3](#)
- Energy and Performance Data [page 4](#)
- Control Options [page 5](#)

Product Certifications



Quick Facts


- Direct-mounted discrete light engine for improved optical uniformity and visual comfort
- Lumen packages range from 4,300 - 11,300 lumens (30W - 90W)
- Replaces 70W up to 250W HID equivalents
- Efficacies up to 147 lumens per watt
- Surface mount configuration with standard conduit entry

Connected Systems


- WaveLinx PRO Wireless
- WaveLinx LITE Wireless

Dimensional Details

Surface Mount (SM)

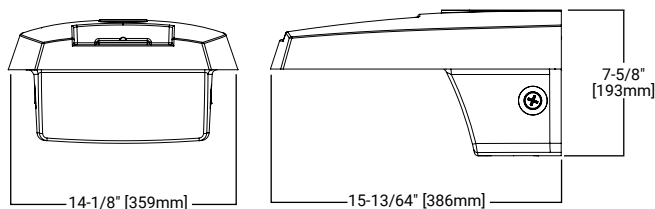

Wall Mount (WM)

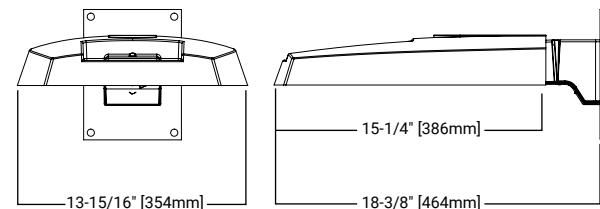

NOTES:

1. Visit <https://www.designlights.org/search/> to confirm qualification. Not all product variations are DLC qualified.
2. IDA Certified for 3000K CCT and warmer only.


Ordering Information

SAMPLE NUMBER: **PRV-P-PA1B-740-U-T4W-SM-BZ**


Product Family ¹	Light Engine		Color Temperature	Voltage	Distribution	Mounting (Included)	Finish
	Configuration	Drive Current ²					
PRV-P =Prevail Petite BAA-PRV-P =Prevail Petite BAA Compliant ²² TAA-PRV-P =Prevail Petite TAA Compliant ²²	PA1 =1 Panel, 24 LED Rectangle	A =400mA Nominal B =700mA Nominal C =950mA Nominal D =1200mA Nominal	740 =70CRI, 4000K 730 =70CRI, 3000K 750 =70CRI, 5000K	U = Universal, 120-277V H = High Voltage, 347-480V 1 =120V 2 =208V 3 =240V 4 =277V 8 =480V ^{3, 23} 9 =347V DV =Duravolt, 277-480V	T2R =Type II Roadway T2U =Type II Urban T3 =Type III T4W =Type IV Wide 5WQ =Type V Square Wide	SM =Surface Wall Mount WM =Wall Mount Arm	BZ =Bronze AP =Grey BK =Black DP =Dark Platinum GM =Graphite Metallic WH =White
Options (Add as Suffix)					Accessories (Order Separately) ^{17, 18}		
10K =10kV UL 1449 Fused Surge Protective Device 20MSP =20kV MOV Surge Protective Device 20K =20kV UL 1449 Fused Surge Protective Device 2L =Two-Circuit Light Engine ¹⁹ F =Single Fuse (Used with Voltages 120, 277 or 347V) FF =Double Fuse (Used with Voltages 208, 240 or 480V) EBP =Emergency Battery Pack (Ambient Temp, 0° to 40°C) ^{4, 5} CBP =Cold Weather Emergency Battery Pack (Ambient Temp, -20° to 40°C) ^{4, 5} CBP-CEC =Cold Weather Emergency Battery Pack, CEC Compliant (Ambient Temp, -20° to 40°C) ^{4, 5} HSS =House Side Shield (Factory Installed) ⁶ HA =50°C High Ambient Temperature ⁷ CC =Coastal Construction ⁸ BPC =Button Photocontrol ⁹ PR =NEMA 3-PIN Twistlock Photocontrol Receptacle ^{9, 10} PR7 =NEMA 7-PIN Twistlock Photocontrol Receptacle ^{9, 10} FADC =Field Adjustable Dimming Controller ²⁴ MS/DIM-L08 =Dimming Motion and Daylight Sensor, IR Remote Programmable, < 8' Mounting ^{9, 11, 12} MS/DIM-L20 =Dimming Motion and Daylight Sensor, IR Remote Programmable, 8' - 20' Mounting ^{9, 11, 12} MS/DIM-L40W =Dimming Motion and Daylight Sensor, IR Remote Programmable, 21' - 40' Mounting ^{9, 11, 12} SPB1 =Dimming Motion and Daylight Sensor, Bluetooth Programmable, < 8' Mounting ^{9, 11, 13} SPB2 =Dimming Motion and Daylight Sensor, Bluetooth Programmable, 8' - 20' Mounting ^{9, 11, 13} SPB4 =Dimming Motion and Daylight Sensor, Bluetooth Programmable, 21' - 40' Mounting ^{9, 11, 13} WPS2XX =WaveLinX Pro, SR Driver, Dimming Motion and Daylight, WAC Programmable, 7' - 15' Mounting ^{9, 11, 14, 15, 16} WPS4XX =WaveLinX Pro, SR Driver, Dimming Motion and Daylight, WAC Programmable, 15' - 40' Mounting ^{9, 11, 14, 15, 16} WLS2XX =WaveLinX Lite, SR Driver, Dimming Motion and Daylight, Bluetooth Programmable, 7' - 15' Mounting ^{9, 11, 14, 15, 16} WLS4XX =WaveLinX Lite, SR Driver, Dimming Motion and Daylight, Bluetooth Programmable, 15' - 40' Mounting ^{9, 11, 14, 15, 16}					HSS-HP =House Side Shield, Horizontal Panel ⁷ OA/RA1013 =Photocontrol Shorting Cap OA/RA1014 =NEMA Photocontrol - 120V OA/RA1016 =NEMA Photocontrol - Multi-Tap 105-285V OA/RA1201 =NEMA Photocontrol - 347V OA/RA1027 =NEMA Photocontrol - 480V FSIR-100 =Wireless Configuration Tool for Occupancy Sensor ²⁰ WOLC-7P-10A =WaveLinX Outdoor Control Module (7-PIN) ²¹		
NOTES: 1. DesignLights Consortium® Qualified. Refer to www.designlights.org Qualified Products List under Family Models for details. 2. Nominal drive currents shown here. For actual drive current by configuration, refer to Power and Lumens tables. 3. 480V not to be used with ungrounded or impedance grounded systems. 4. Only available on Surface Wall Mount (SM) mounting. 5. Must use with Universal (U) voltage only. Not available with other voltage options. Not available with PA1D light engine. 6. House Side Shield not for use with 5WQ distribution. 7. Not available with EBP, CBP, or CBP-CEC options. Not available with PA1D light engine. 8. Salt spray tested to over 5,000-hours per ASTM B117 with a scribe rating of 9 per ASTM D1654. Also achieves 7,000-hour rating per ASTM B117 with a scribe rating of 4 per ASTM D1654. Extended lead times may apply. 9. Option is not available with other controls: photocontrols (BPC), photocontrol receptacles (PR or PR7), or controls systems (MS). 10. If High Voltage (H) or DuraVolt (DV) is specified, use a photocontrol that matches the input voltage used. 11. Option not available with High Voltage (H). Must specify Universal (U), 347V (9), or 480V (8) voltage. 12. Utilizes the Wattstopper sensor FSP-211. Sensor color white unless specified otherwise via PDR. To field-configure, order FSIR-100 accessory separately. 13. Utilizes the Wattstopper sensor FSP-3XX series. Sensor color determined by product finish. See Sensor Color Reference Table. Field-configures via mobile application. See Controls section for details. 14. Sensor passive infrared (PIR) may be overly sensitive when operating below -20°C (-4°F). 15. In order for the device to be field-configurable, requires WAC Gateway components WAC-PoE and WPOE-120 in appropriate quantities. Only compatible with WaveLinX system and software and requires system components to be installed for operation. See website for more WaveLinX application information. 16. Replace XX with sensor color (WH, BZ or BK). 17. For BAA or TAA requirements, Accessories sold separately will be separately analyzed under domestic preference requirements. Consult factory for further information. 18. Replace XX with paint color. 19. Controls and/or emergency battery packs operate only one of the two circuits when 2L is specified. 20. This tool enables adjustment to Motion Sensor (MS) parameters including high and low modes, sensitivity, time delay, cutoff and more. Consult your lighting representative for more information. 21. Requires 7-PIN NEMA twistlock photocontrol receptacle (PR7) option. The WOLC-7 cannot be used in conjunction with other controls systems (MS). Only for use at 120-347V. 22. Only product configurations with these designated prefixes are built to be compliant with the Buy American Act of 1933 (BAA) or Trade Agreements Act of 1979 (TAA), respectively. Please refer to DOMESTIC.PREFERENCES website for more information. Components shipped separately may be separately analyzed under domestic preference requirements. 23. DuraVolt drivers feature added protection from power quality issues such as loss of neutral, transients and voltage fluctuations. Visit www.signify.com/duravolt for more information. 24. Cannot be used with PR7 or other motion response control options.							

Mounting Details


Surface Mount Plate (SM)

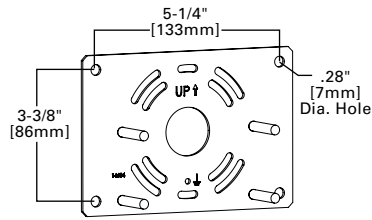

Surface Mount Assembly (SM)

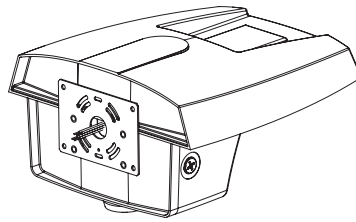

Wall Mount (WM)

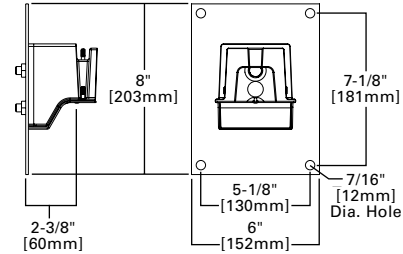

Product Specifications

Construction

- Single-piece die-cast aluminum housing
- Tethered die-cast aluminum door
- Surface Mount (SM) offers two 1/2" NPT conduit entry plugs
- Not suitable for inverted mount installation

Optics

- Dark Sky Approved (3000K CCT and warmer only)
- Precision molded polycarbonate optics

Electrical

- -40°C minimum operating temperature
- 40°C maximum operating temperature
- >.9 power factor

- <20% total harmonic distortion
- Class 1 electronic drivers have expected life of 100,000 hours with <1% failure rate
- 0-10V dimming driver is standard with leads external to the fixture
- Standard MOV surge protective device designed to withstand 10kV of transient line surge
- Luminaire available with the field adjustable dimming controller (FADC) to manually adjust wattage and reduce the total lumen output and light levels. Comes pre-set to the highest position at the lumen output selected.

Typical Applications

Outdoor, Pedestrian Pathways, Building Entrances, Loading Docks, Perimeter Parking Lots

Finish

Five-stage super TGIC polyester powder coat paint, 2.5 mil nominal thickness

Shipping Data

Prevail Petite (with CBP): 21 lbs. (9.53 kgs.)

Warranty

Five year limited warranty, consult website for details.
www.cooperlighting.com/legal

Energy and Performance Data

Power and Lumens

Light Engine		PA1A	PA1B	PA1C	PA1D
Power (Watts)		31	53	72	93
Drive Current (mA)		375	670	930	1200
Input Current @ 120V (A)		0.26	0.44	0.60	0.78
Input Current @ 277V (A)		0.12	0.20	0.28	0.35
Input Current @ 347V (A)		0.10	0.17	0.23	0.29
Input Current @ 480V (A)		0.07	0.13	0.17	0.22
Distribution					
Type II Roadway	4000K/5000K Lumens	4,505	7,362	9,495	11,300
	BUG Rating	B1-U0-G1	B1-U0-G2	B1-U0-G2	B1-U0-G2
	Lumens per Watt	147	139	132	121
	3000K Lumens ¹	4,103	6,705	8,647	10,291
Type II Roadway w/ HSS	4000K/5000K Lumens	3,727	6,091	7,855	9,349
	BUG Rating	B0-U0-G1	B0-U0-G2	B0-U0-G2	B1-U0-G2
	Lumens per Watt	121	115	109	100
	3000K Lumens ¹	3,394	5,547	7,154	8,514
Type II Urban	4000K/5000K Lumens	4,496	7,347	9,476	11,277
	BUG Rating	B1-U0-G1	B2-U0-G2	B2-U0-G2	B3-U0-G3
	Lumens per Watt	146	139	131	121
	3000K Lumens ¹	4,095	6,691	8,630	10,271
Type II Urban w/ HSS	4000K/5000K Lumens	3,253	5,316	6,856	8,160
	BUG Rating	B1-U0-G1	B1-U0-G1	B1-U0-G2	B1-U0-G2
	Lumens per Watt	106	101	95	87
	3000K Lumens ¹	2,963	4,841	6,244	7,431
Type III	4000K/5000K Lumens	4,443	7,261	9,364	11,145
	BUG Rating	B1-U0-G1	B1-U0-G2	B2-U0-G2	B2-U0-G2
	Lumens per Watt	145	138	130	119
	3000K Lumens ¹	4,046	6,612	8,528	10,150
Type III w/ HSS	4000K/5000K Lumens	3,406	5,566	7,179	8,543
	BUG Rating	B0-U0-G1	B1-U0-G2	B1-U0-G2	B1-U0-G2
	Lumens per Watt	111	105	100	91
	3000K Lumens ¹	3,102	5,069	6,538	7,781
Type IV Wide	4000K/5000K Lumens	4,348	7,106	9,164	10,906
	BUG Rating	B1-U0-G2	B2-U0-G2	B2-U0-G2	B2-U0-G3
	Lumens per Watt	142	135	127	117
	3000K Lumens ¹	3,960	6,471	8,346	9,932
Type IV Wide w/ HSS	4000K/5000K Lumens	3,318	5,422	6,993	8,323
	BUG Rating	B0-U0-G1	B1-U0-G2	B1-U0-G2	B1-U0-G2
	Lumens per Watt	108	103	97	89
	3000K Lumens ¹	3,022	4,938	6,369	7,580
Type V Square Wide	4000K/5000K Lumens	4,497	7,349	9,478	11,280
	BUG Rating	B3-U0-G1	B3-U0-G2	B4-U0-G2	B4-U0-G2
	Lumens per Watt	146	139	131	121
	3000K Lumens ¹	4,095	6,693	8,632	10,273

NOTES:
1. For 3000K or HSS BUG Ratings, refer to published IES files.

Power and Lumens: Emergency Configurations

Light Engine		PA1A	PA1B	PA1C
Power (Watts) ¹		37	59	78
Input Current @ 120V (A)		0.33	0.52	0.68
Input Current @ 277V (A)		0.16	0.24	0.31
Distribution ²				
Type II Roadway	4000K/5000K Lumens	2,035		
	3000K Lumens	1,853		
Type II Urban	4000K/5000K Lumens	2,030		
	3000K Lumens	1,849		
Type III	4000K/5000K Lumens	2,007		
	3000K Lumens	1,827		
Type IV Wide	4000K/5000K Lumens	1,964		
	3000K Lumens	1,788		
Type V Square Wide	4000K/5000K Lumens	2,031		
	3000K Lumens	1,849		

NOTES:
1. Power and current based on full power consumption while EBP or CBP is charging.
2. Estimated lumen outputs while luminaire is operating in emergency mode only at full charge.

Lumen Maintenance

Configuration	TM-21 Lumen Maintenance (50,000 Hours)	Theoretical L70 (Hours)
Up to 50°C	96.76%	> 663,000

Sensor Color Reference Table (SPBx)

Housing Finish	Sensor Color
AP=Grey	Grey
BZ=Bronze	Bronze
BK=Black	Black
DP=Dark Platinum	Grey
GM=Graphite Metallic	Black
WH=White	White

FADC Settings

FADC Position	Lumen Multiplier
1	25%
2	46%
3	55%
4	62%
5	72%
6	77%
7	82%
8	85%
9	90%
10	100%

Note: +/-5% typical value

Lumen Multiplier




Ambient Temperature	Lumen Multiplier
0°C	1.02
10°C	1.01
25°C	1.00
40°C	0.99
50°C	0.97

Control Options

0-10V This fixture provides 0-10V dimming wire leads for use with a lighting control panel or other control method.

Photocontrol (PR and PR7) Photocontrol receptacles provide a flexible solution to enable "dusk-to-dawn" lighting by sensing light levels. Advanced control systems compatible with NEMA 7-PIN standards can be utilized with the PR7 receptacle.

Dimming Occupancy Sensor (SPB, MS/DIM-LXX and MS-LXX) These sensors are factory installed in the luminaire housing. When the SPB or MS/DIM sensor options are selected, the luminaire will dim down after five minutes of no activity detected. When activity is detected, the luminaire returns to full light output. When a sensor for ON/OFF operation (MS-LXX) is selected, the luminaire will turn off after five minutes of no activity. These occupancy sensors include an integral photocell for "dusk-to-dawn" control or "daylight harvesting." Factory default is enabled for the MS sensors and disabled for the SPB. SPB motion sensors require the Sensor Configuration mobile application by Wattstopper to change factory default dimming level, time delay, sensitivity and other parameters. Available for iOS and Android devices. The SPB sensor is factory preset to dim down to approximately 10% power with a time delay of five minutes.

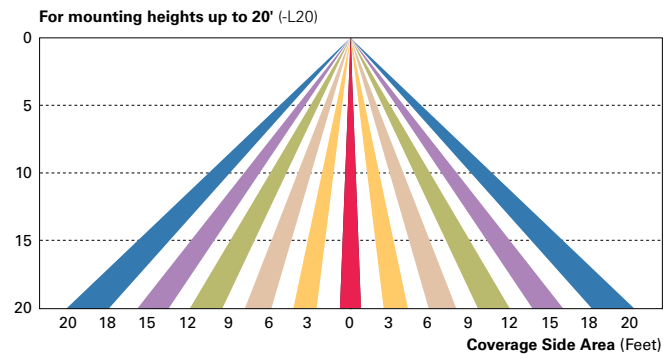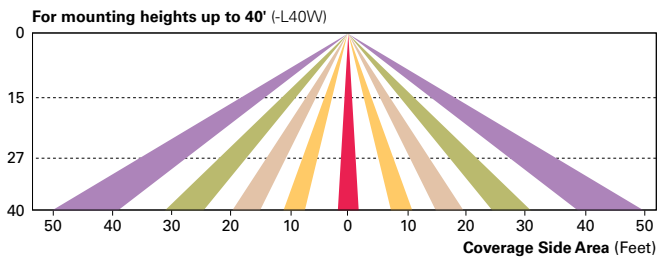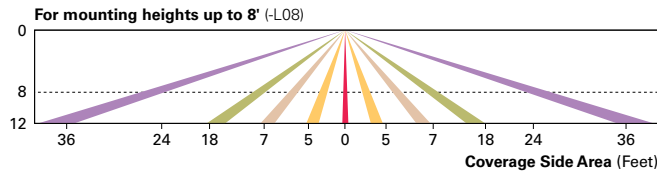

WaveLinx Wireless Control and Monitoring System Available in 7-PIN or 4-PIN configurations, the WaveLinx Outdoor control platform operates on a wireless mesh network based on IEEE 802.15.4 standards enabling wireless control of outdoor lighting. At least one Wireless Area Controller (WAC) is required for full functionality and remote communication (including adjustment of any factory pre-sets).

WaveLinx Outdoor Control Module (WOLC-7P-10A) A photocontrol that enables astronomical or time-based schedules to provide ON, OFF and dimming control of fixtures utilizing a 7-PIN receptacle. The out-of-box functionality is ON at dusk and OFF at dawn.

WaveLinx Wireless Sensor (WPS2 and WPS4) These outdoor sensors offer passive infrared (PIR) occupancy sensing and a photocell for closed-loop daylight sensing. These sensors are factory preset to dim down to approximately 50 percent power after 15 minutes of no activity detected, and the photocell for "dusk-to-dawn" control is default enabled. A variety of sensor lenses are available to optimize the coverage pattern for mounting heights from 7'-40'.

